


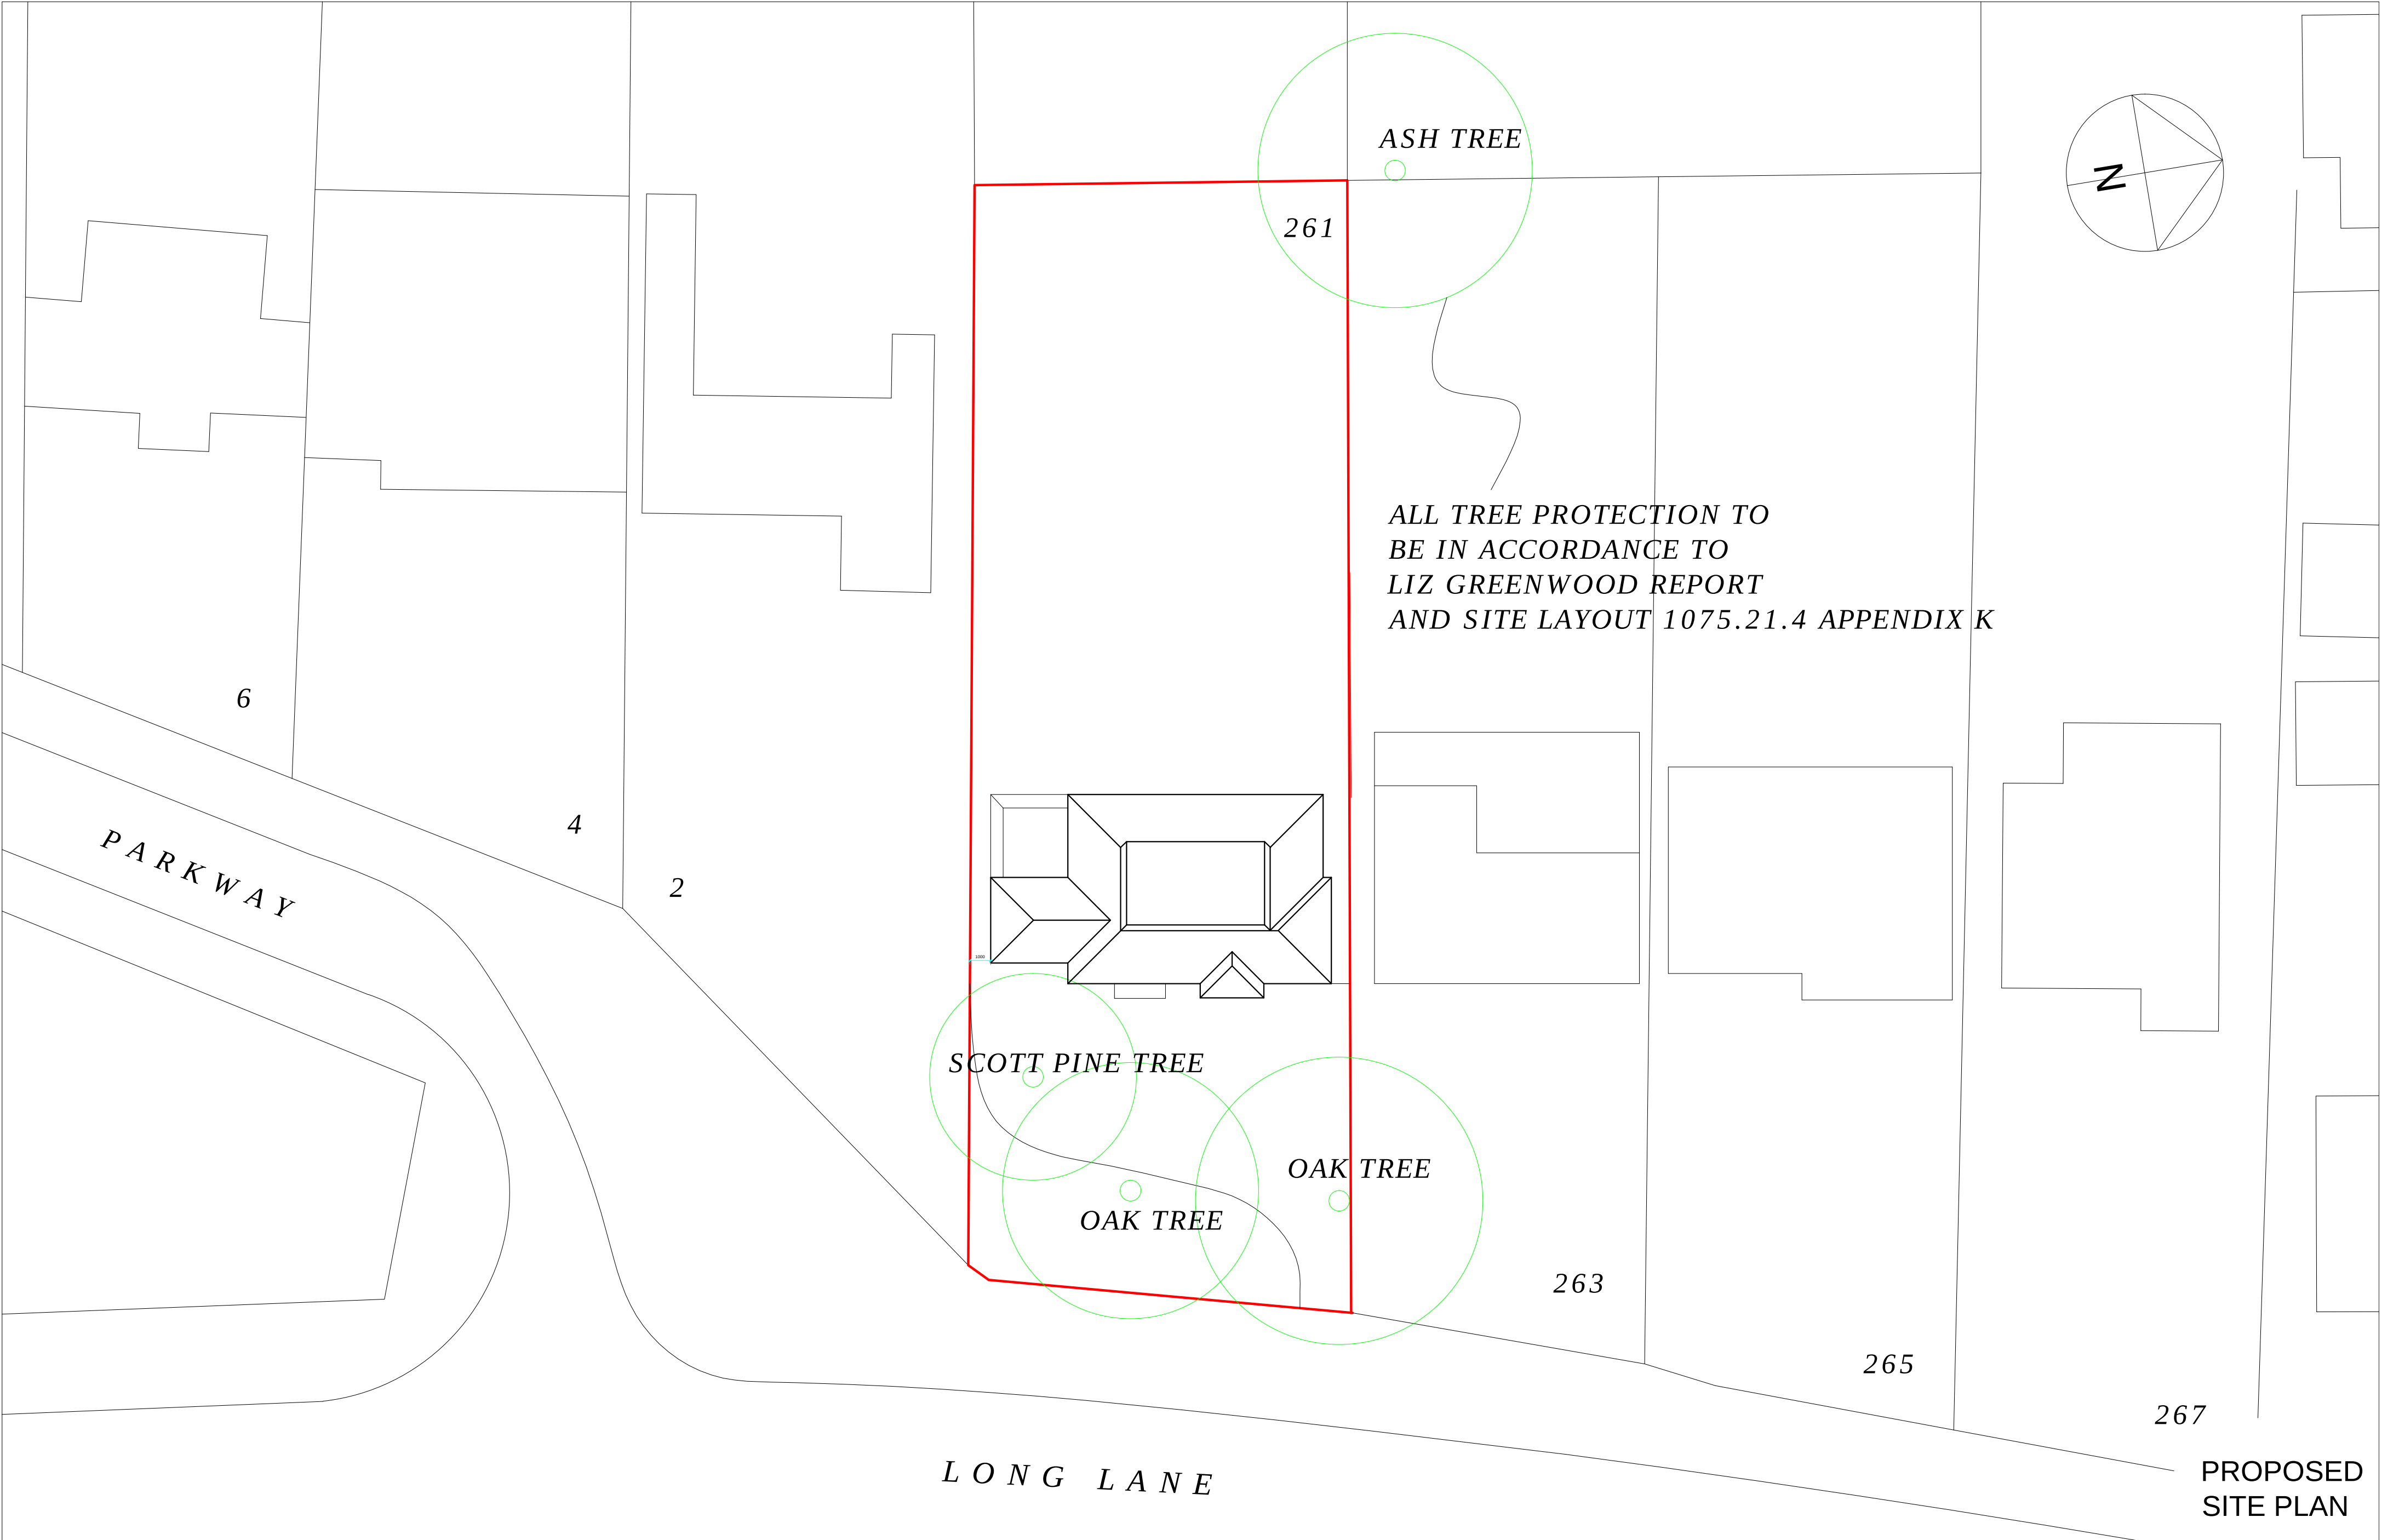

261 Long Lane, Uxbridge, UB10 9JR


Scale Bar
0 1 2 3 4 5 6 7 8 9 10 Metres

1:200 @ A2



THE GILLETT MACLEOD PARTNERSHIP
Chartered Architects & Town Planning Consultants
1 High Road Old Eastcote Pinner Middlesex HA5 2EW tel. 0208 868 1333

Drg. No. 21/3445/103
Scale 1:200
Date 29/07/21
Drawn by SB

 

PROPOSED
SITE PLAN