



WALL CONSTRUCTION

- existing wall
- proposed wall

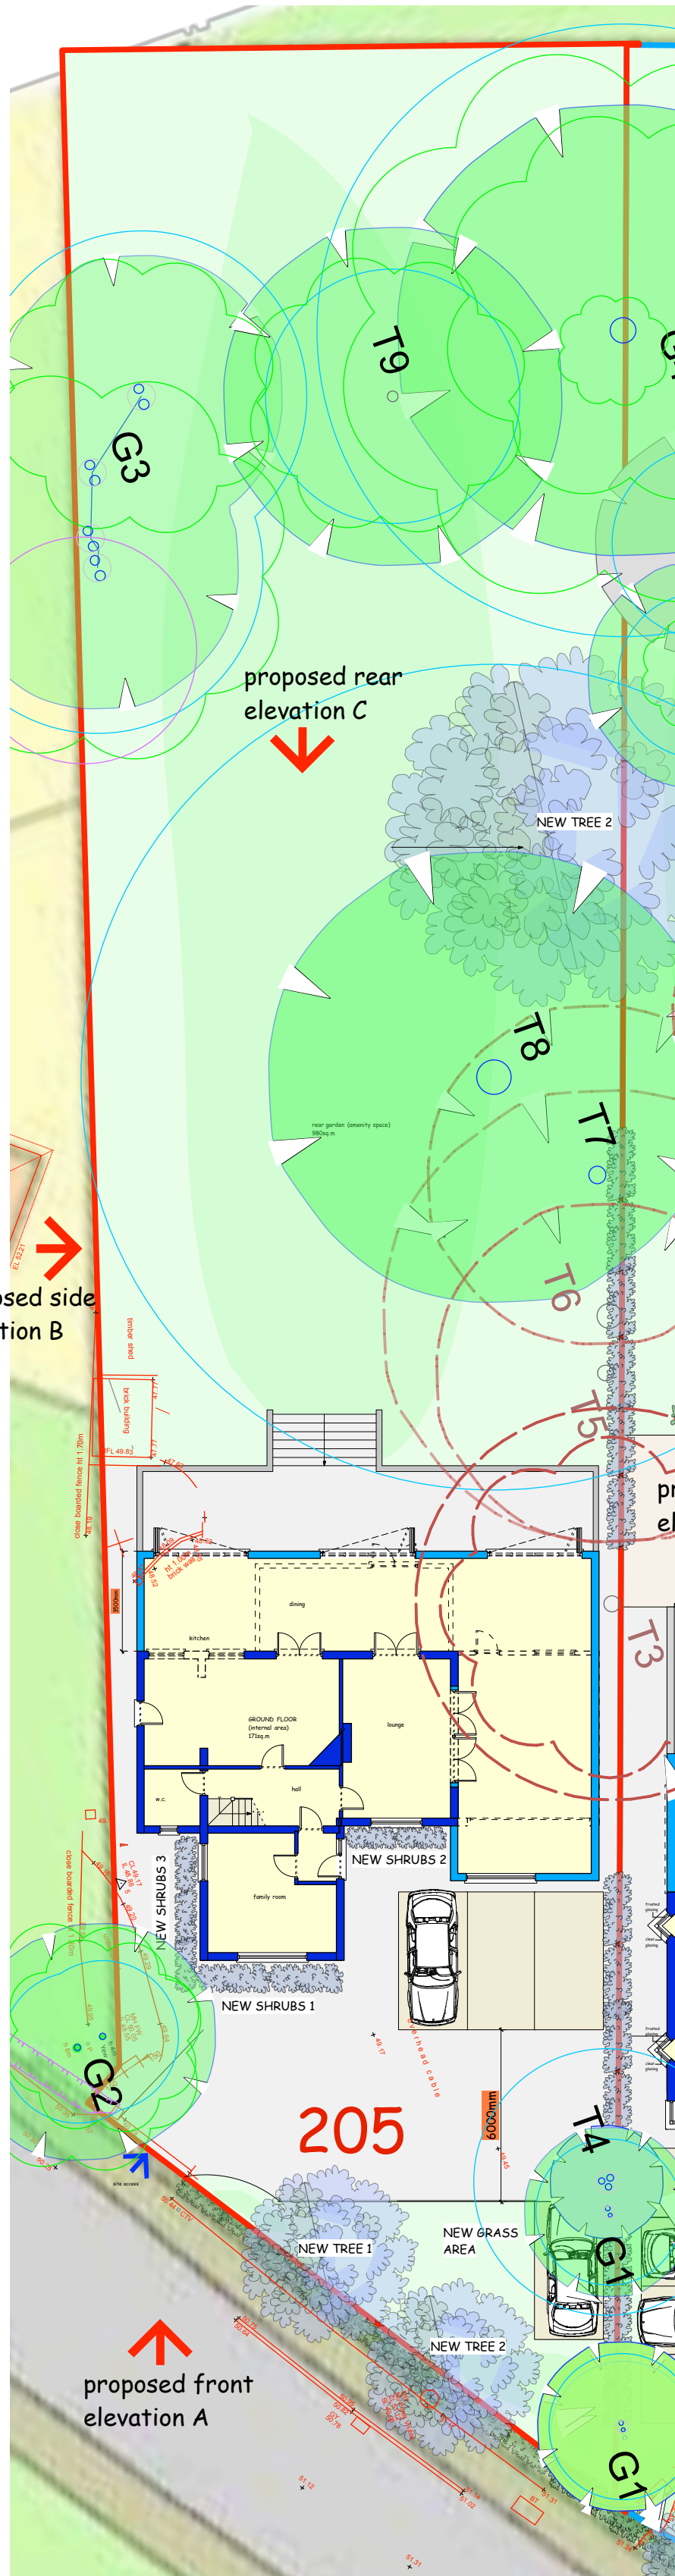


PROPOSED SITE / GROUND FLOOR PLAN
scale:- 1:200@A1


205 HAREFIELD ROAD, UXBRIDGE.
PROPOSED INFORMATION
(BASED ON THE RECENT APPEALS
DECISION)

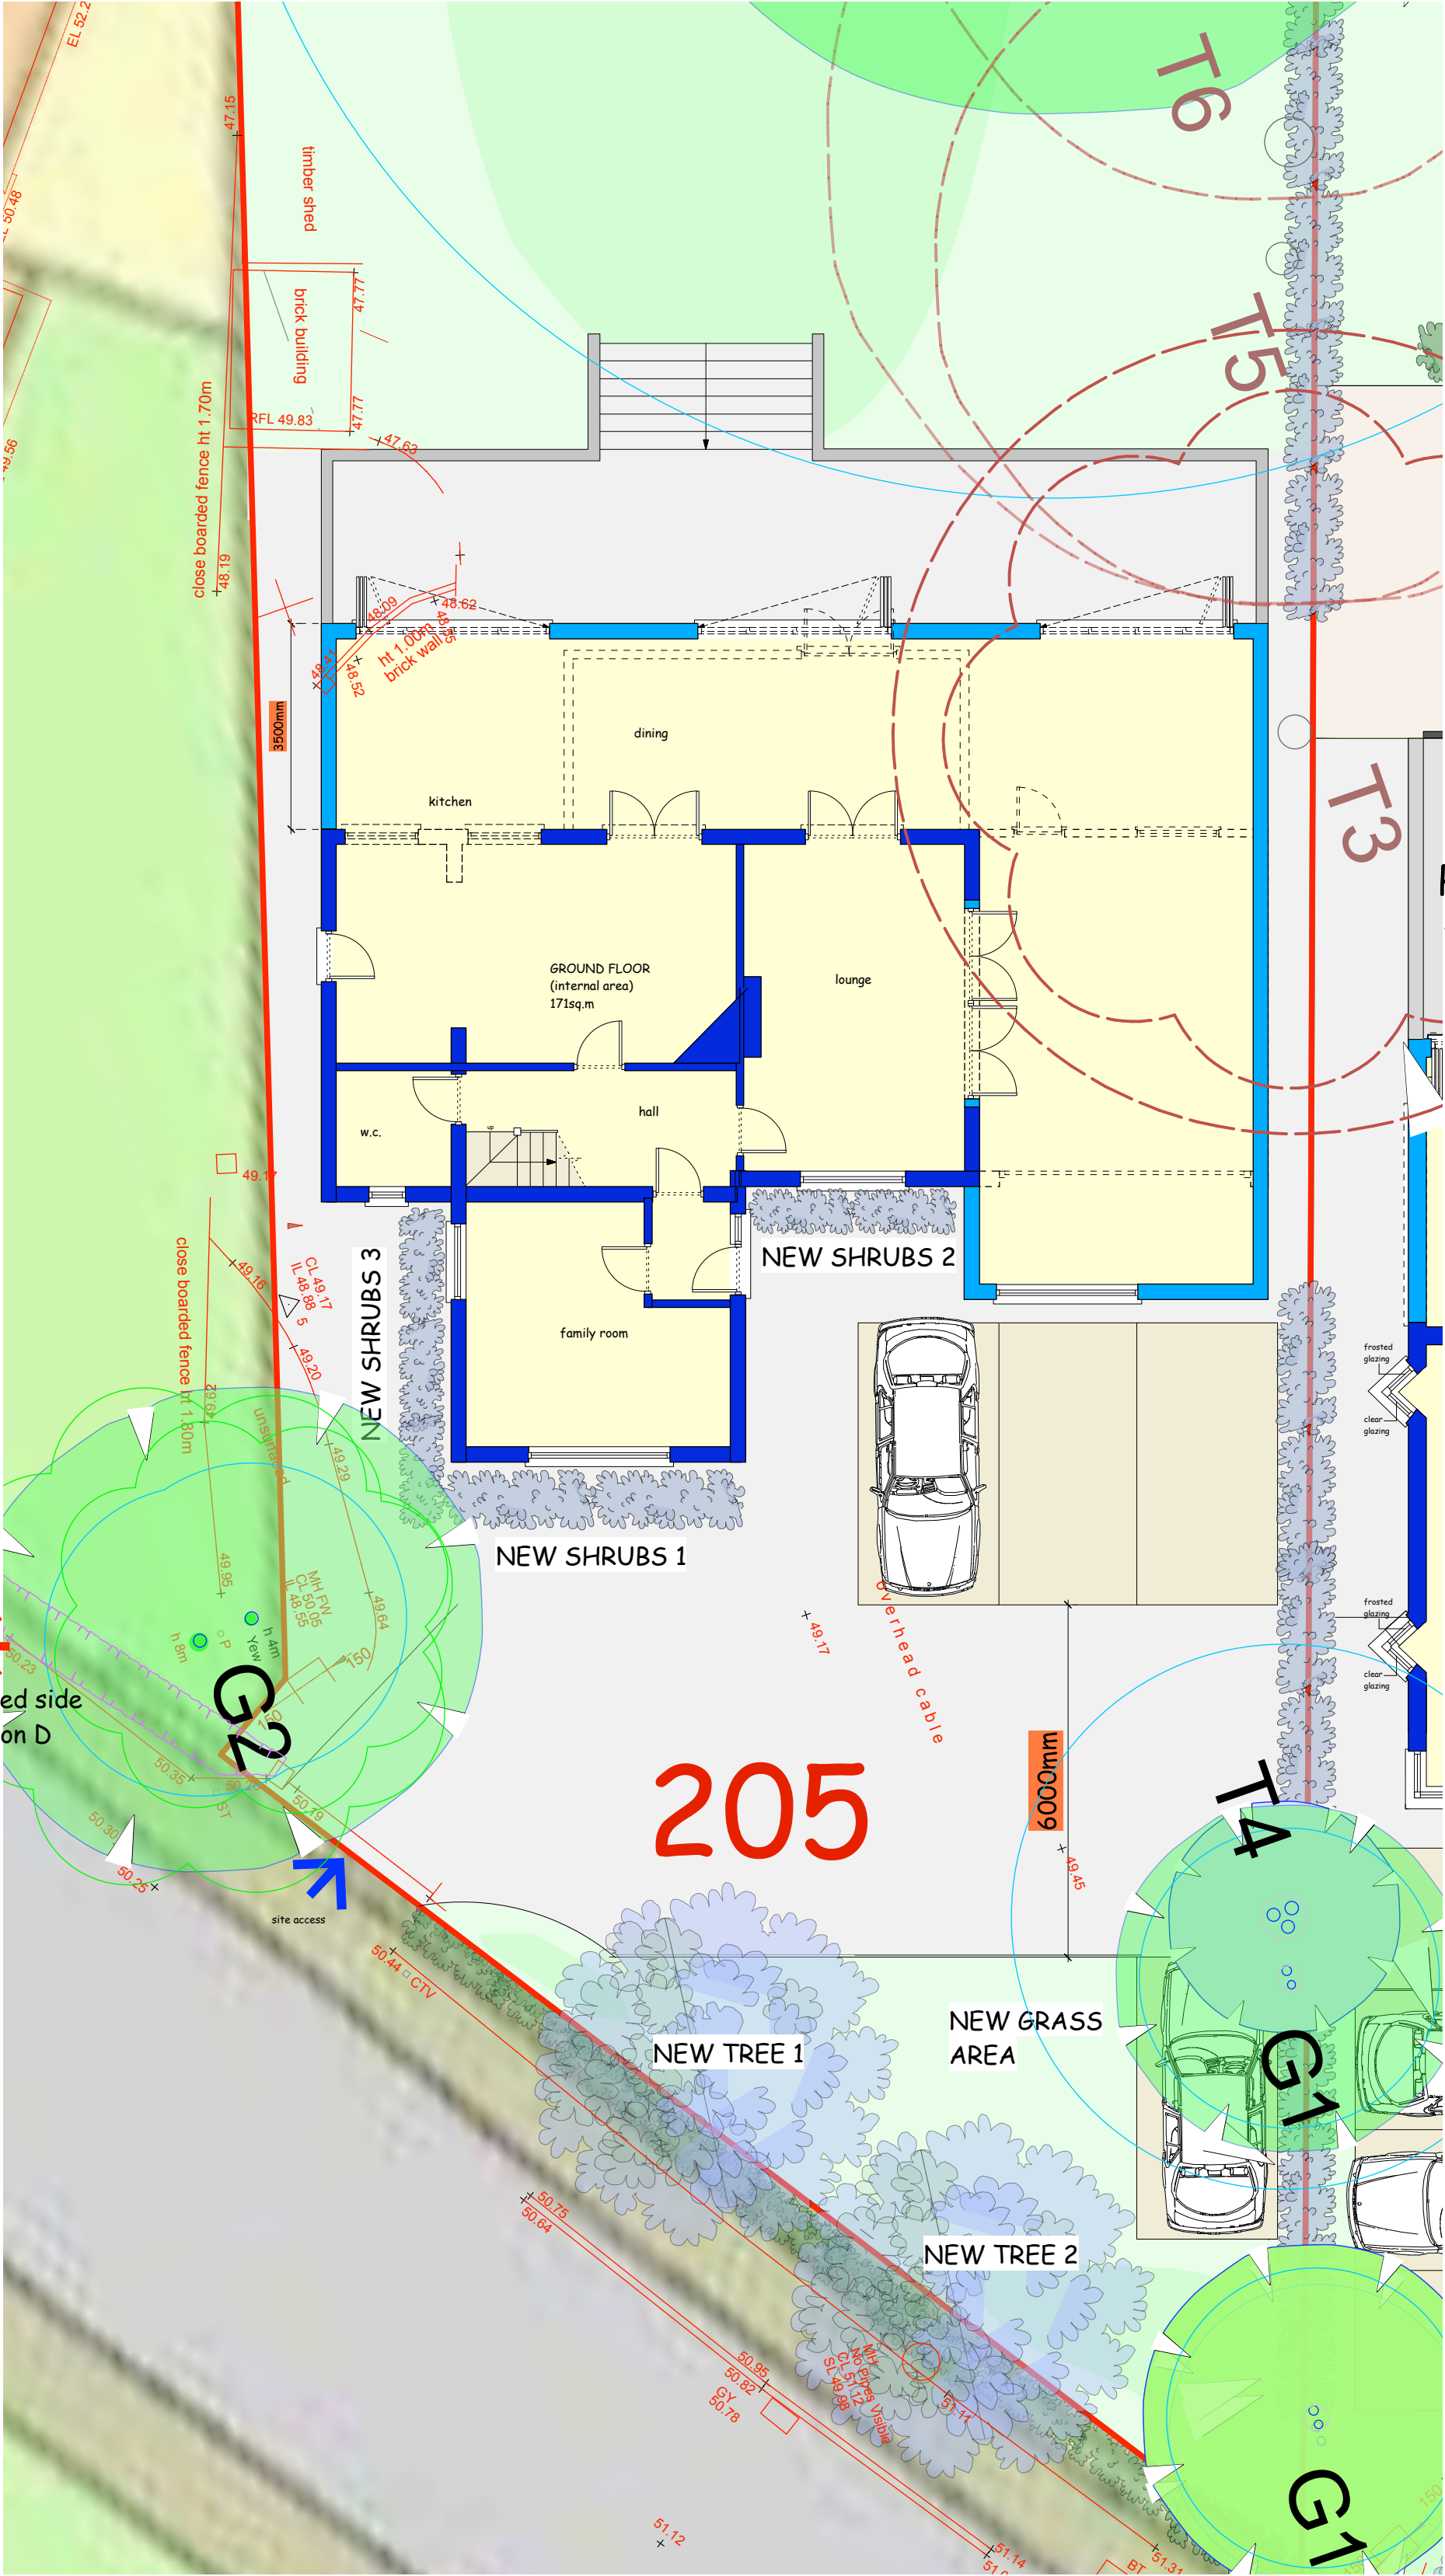


PROPOSED GROUND FLOOR PLAN
scale:- 1:100@A1

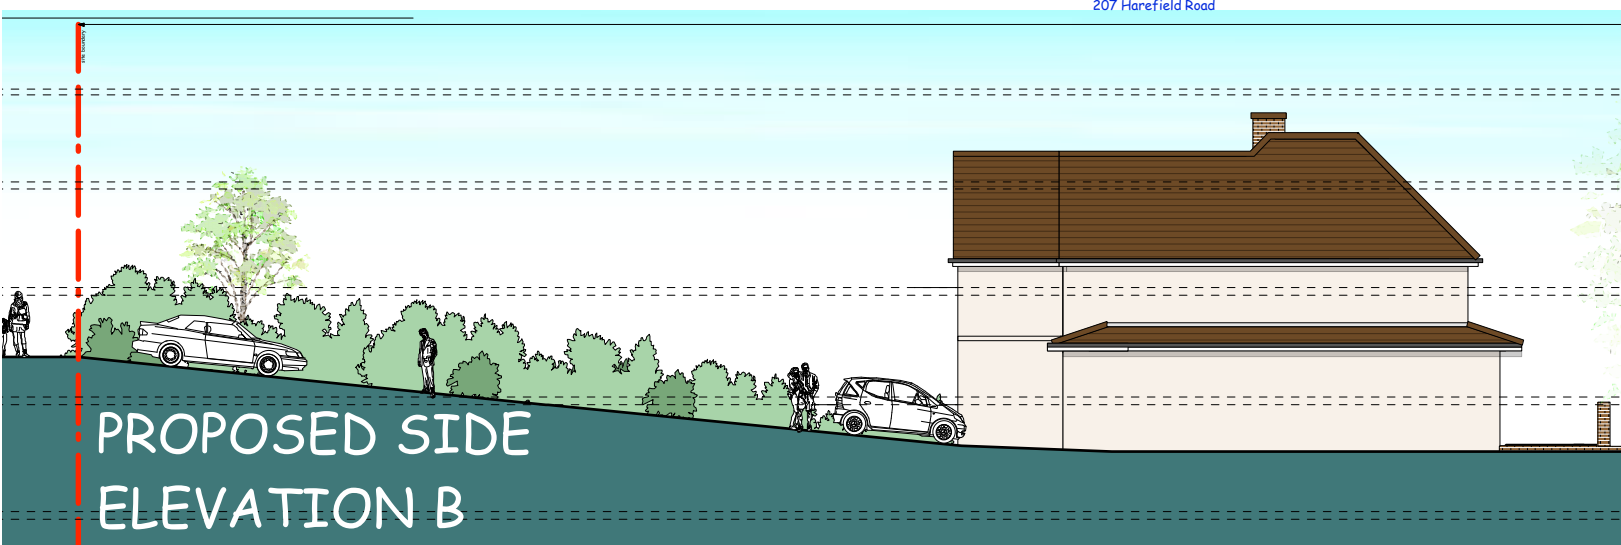


PROPOSED SIDE
ELEVATION B
scale:- 1:200@A1

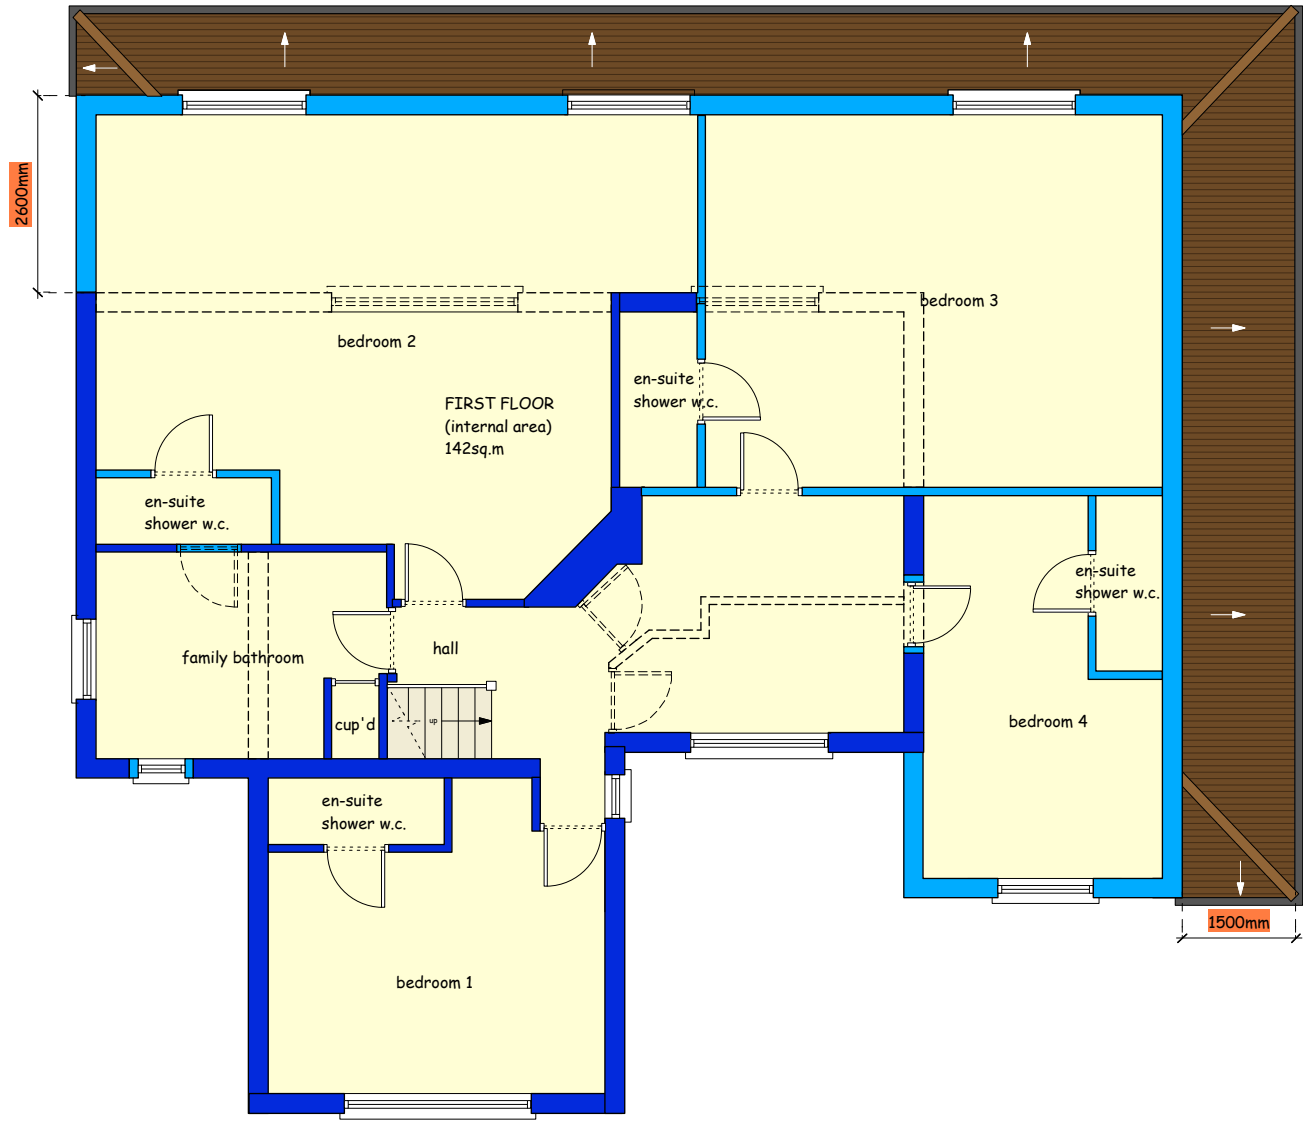

PROPOSED FIRST FLOOR PLAN
scale:- 1:100@A1

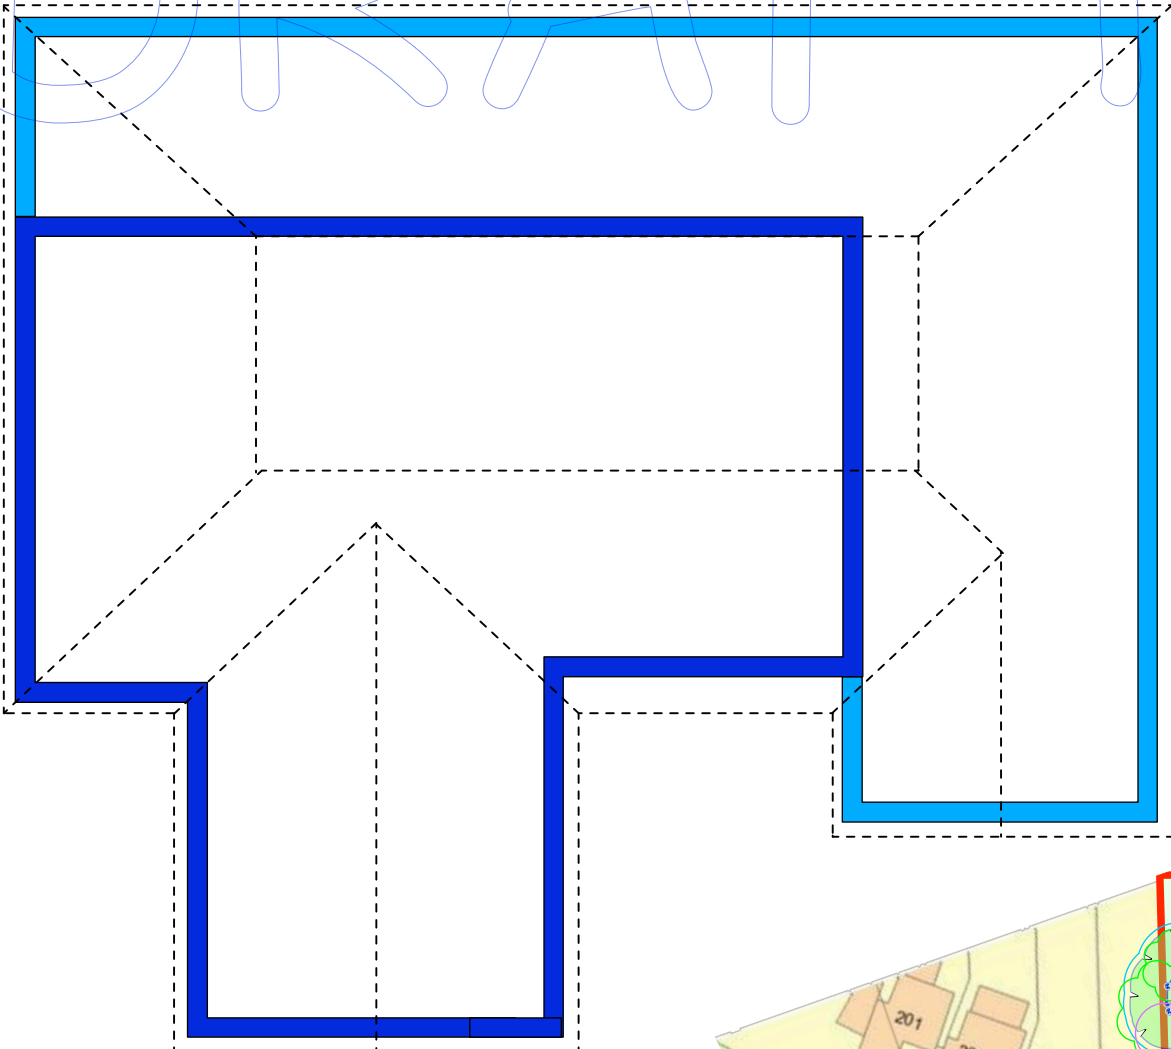


PROPOSED ROOF PLAN
scale:- 1:100@A1

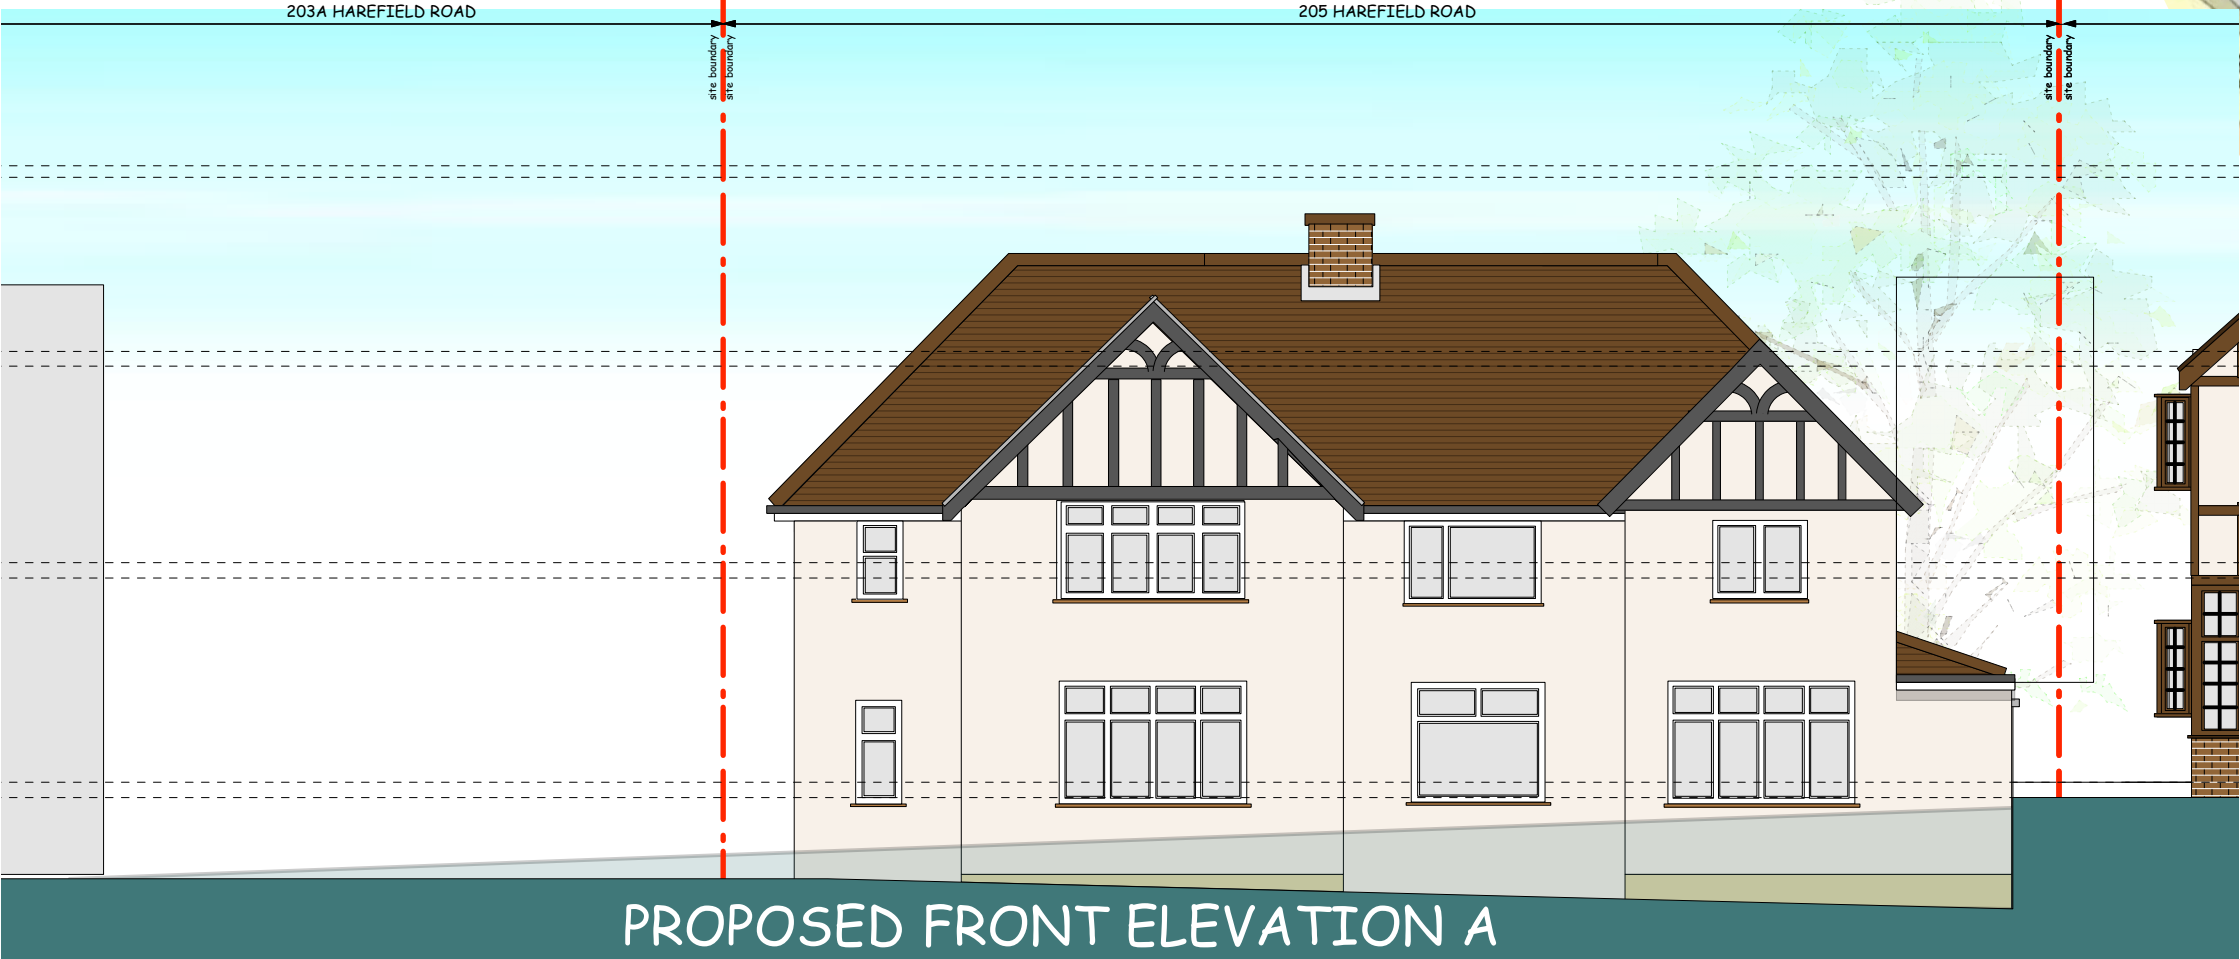

PROPOSED FRONT ELEVATION A
scale:- 1:100@A1




PROPOSED REAR ELEVATION C
scale:- 1:100@A1

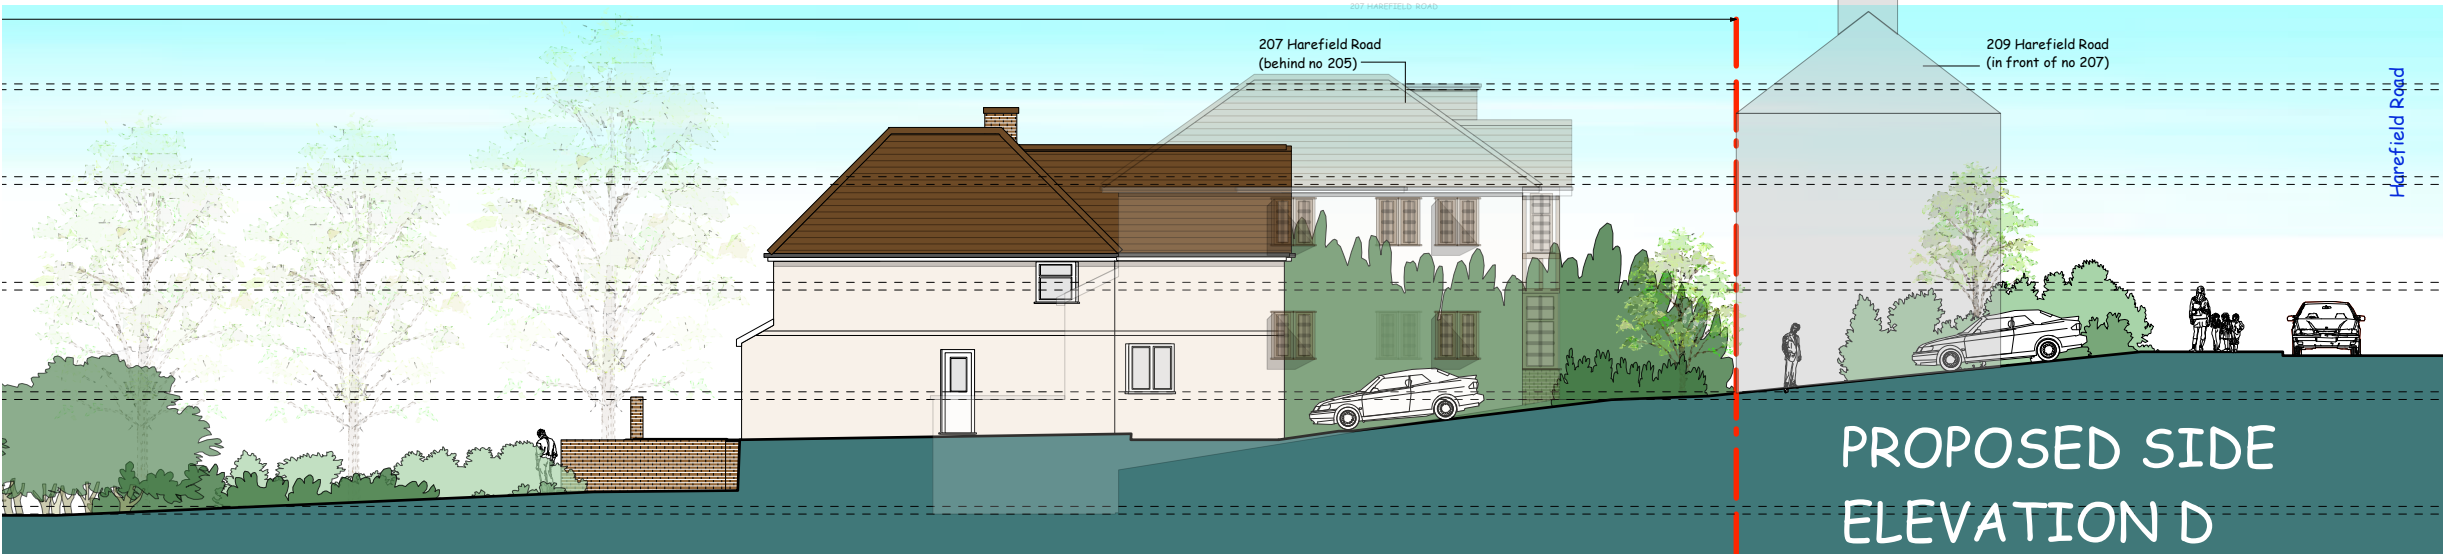


PROPOSED SIDE
ELEVATION D
scale:- 1:200@A1

NOTE: No dimension are to be scaled from this drawing
Report all errors and omissions to the Architect
All dimensions to be checked on site before fabrication.

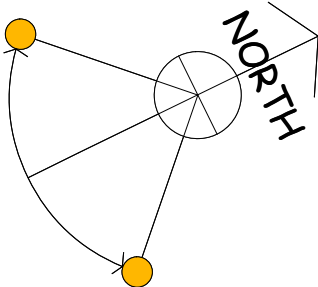

PROPOSED SITE
LOCATION PLAN
scale:- 1:1000@A1

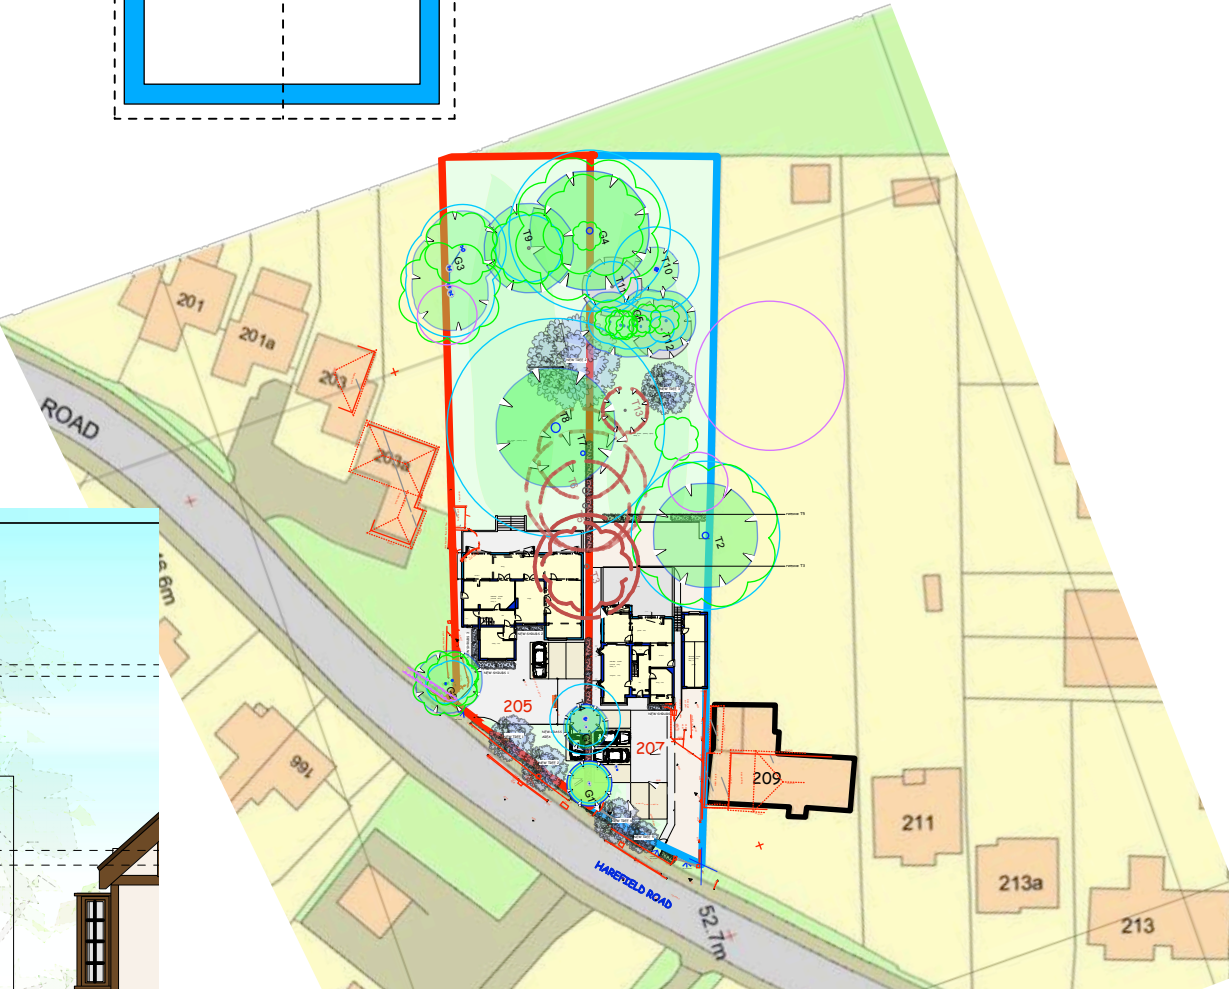

Site Area:- (approx) - 1,460sq.m/15,715sq.ft 0.360ACRES

ACCOMMODATION TO SITE:-

loft floor:- 00sq.m
first floor:- 142sq.m
ground floor:- 171sq.m
lower floor:- 00sq.m
TOTAL:- 313sq.m/3,369sq.ft

Parking onsite: 4 bay
amenity space:- 980sq.m



REV.	DATE	DESCRIPTION
------	------	-------------



PROJECT 205 HAREFIELD ROAD UXBRIDGE	DRAWING PROPOSED INFORMATION
CLIENT SCALE 1:100/1:200/1:1000 @ A1 DRAWING No 205UXB/PL05B © copyright retained	DATE OCT/2018