


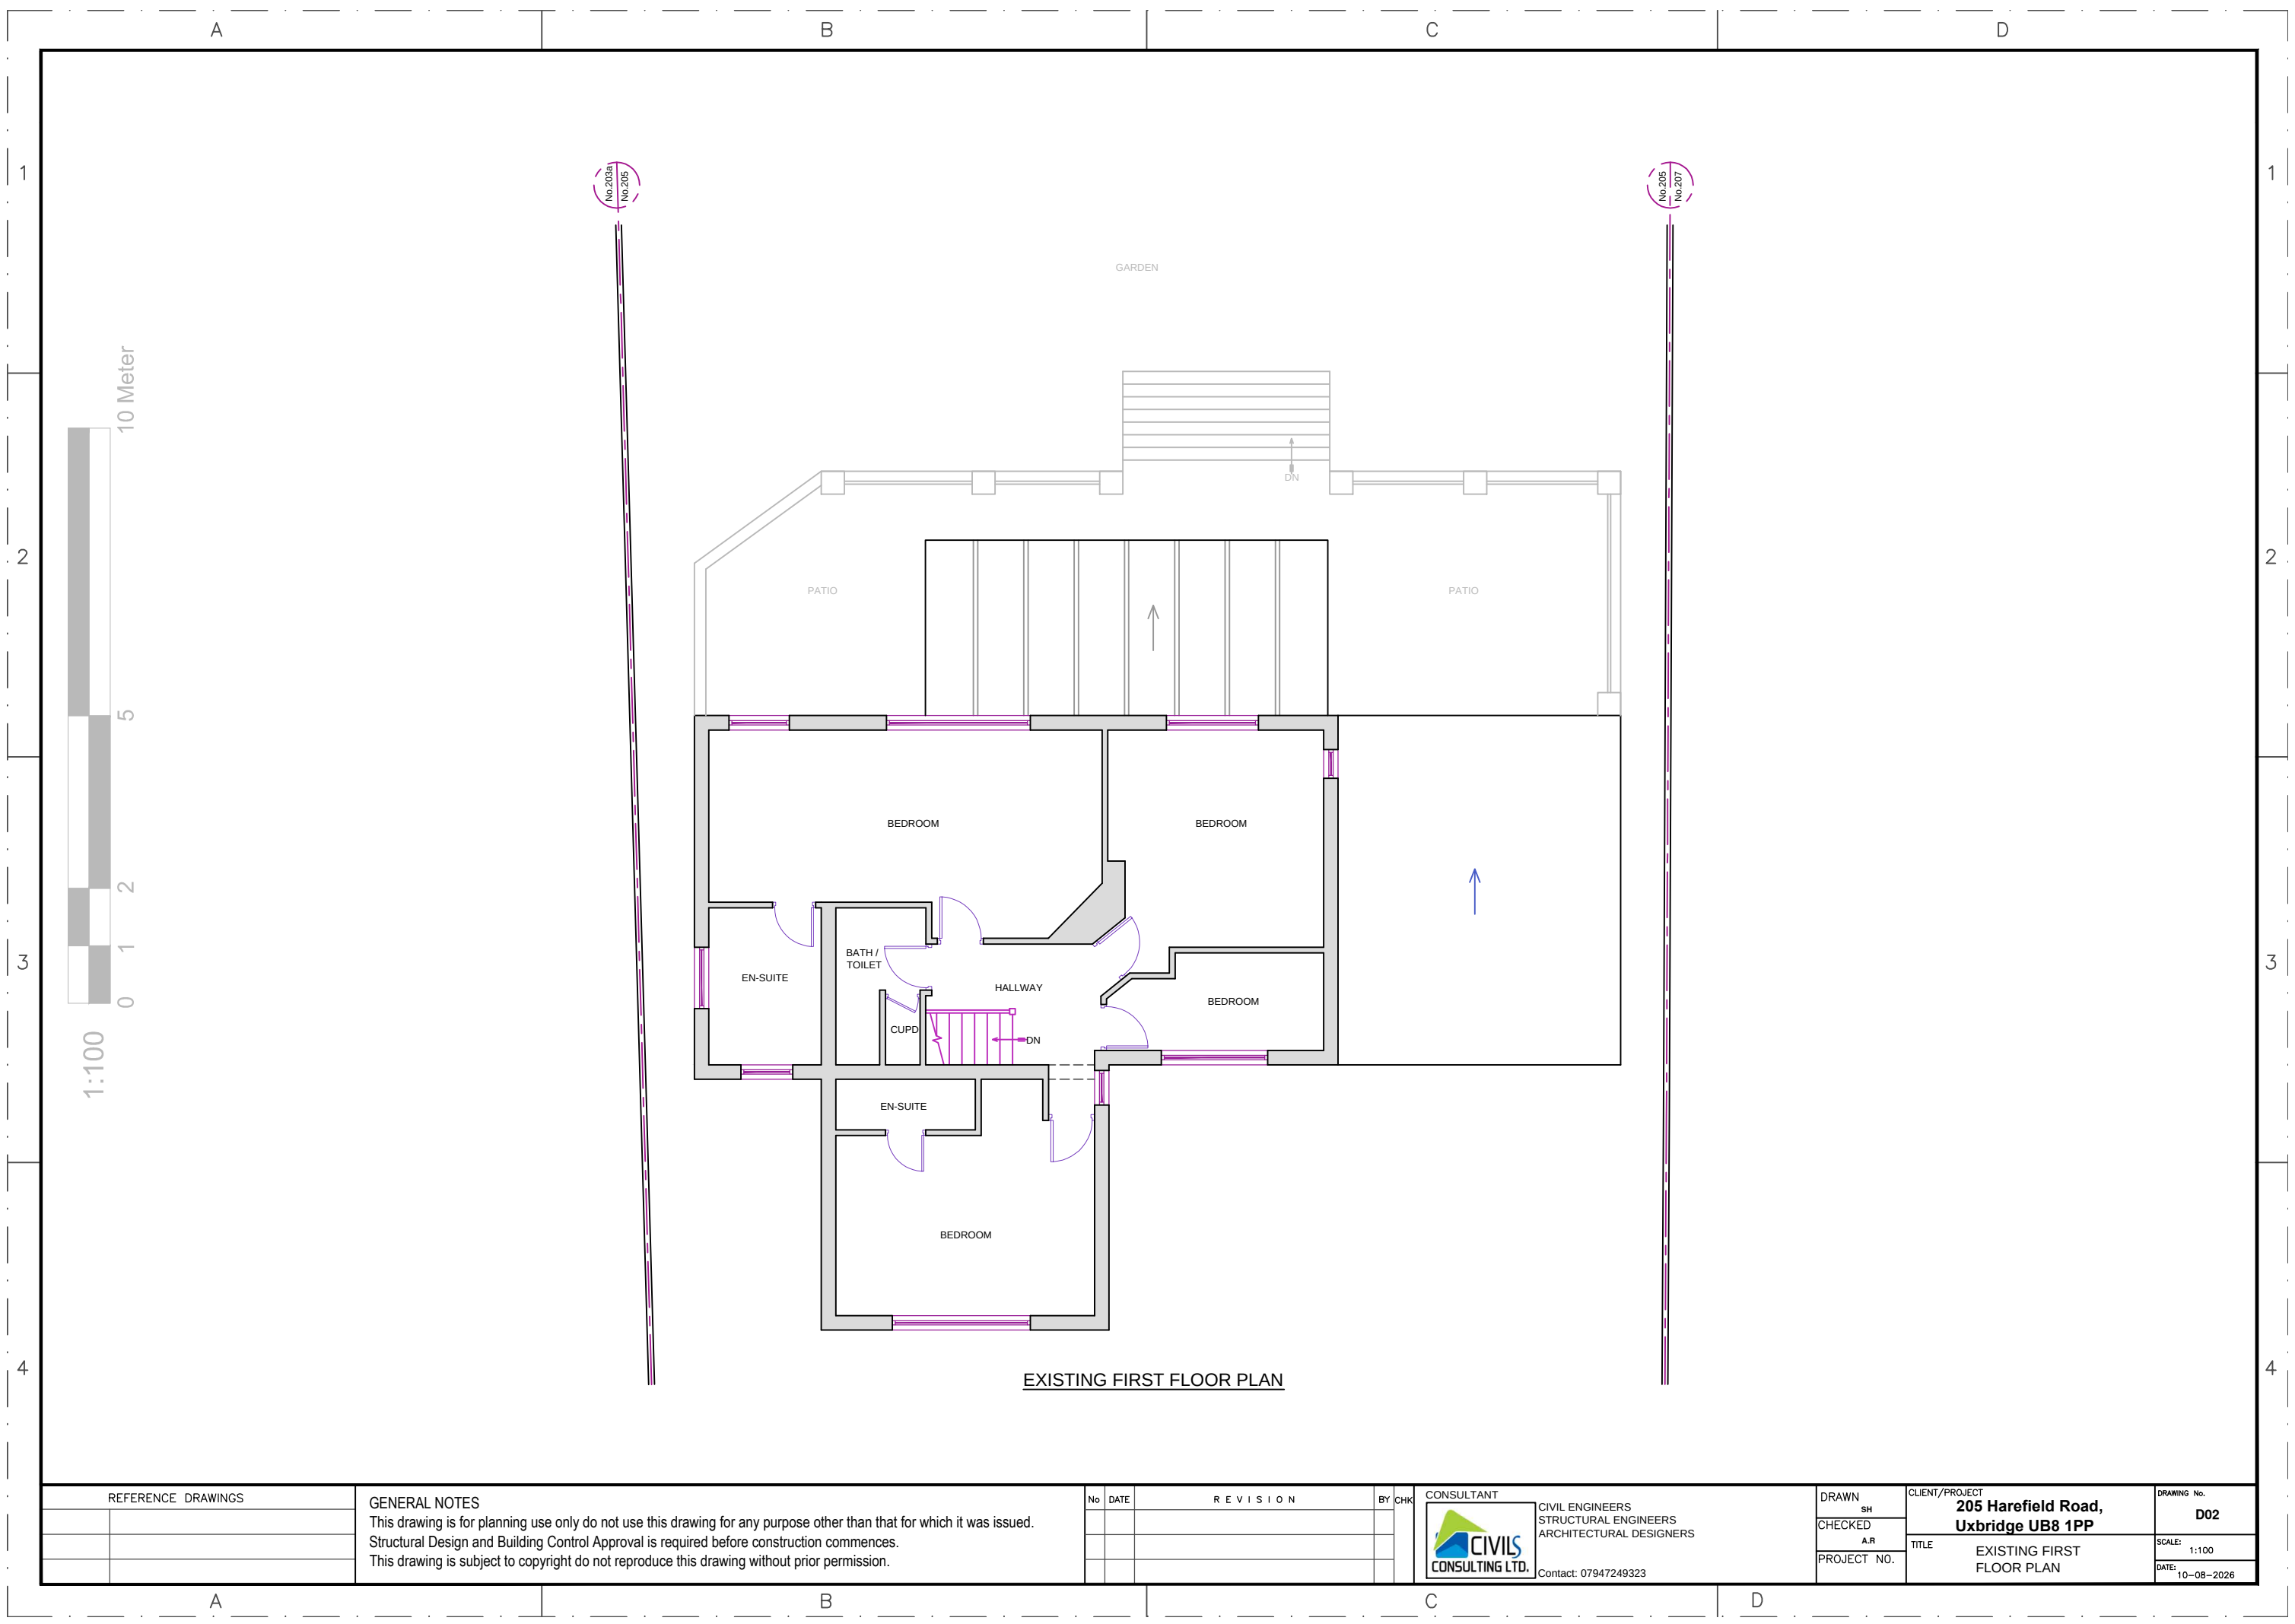

| REFERENCE DRAWINGS |  |
|--------------------|--|
|                    |  |
|                    |  |
|                    |  |

**GENERAL NOTES**  
This drawing is for planning use only do not use this drawing for any purpose other than that for which it was issued.  
Structural Design and Building Control Approval is required before construction commences.  
This drawing is subject to copyright do not reproduce this drawing without prior permission.

| No | DATE | REVISION | BY | CHK |
|----|------|----------|----|-----|
|    |      |          |    |     |
|    |      |          |    |     |
|    |      |          |    |     |

CONSULTANT

**CIVILS**  
CONSULTING LTD.

CIVIL ENGINEERS  
STRUCTURAL ENGINEERS  
ARCHITECTURAL DESIGNERS  
Contact: 07947249323

|                |
|----------------|
| DRAWN<br>SH    |
| CHECKED<br>A.R |
| PROJECT NO.    |

| CLIENT/PROJECT                                  |                              |
|-------------------------------------------------|------------------------------|
| <b>205 Harefield Road,<br/>Uxbridge UB8 1PP</b> |                              |
| TITLE                                           | EXISTING FIRST<br>FLOOR PLAN |

|                           |
|---------------------------|
| DRAWING No.<br><b>D02</b> |
| SCALE: 1:100              |
| DATE: 10-08-2026          |