




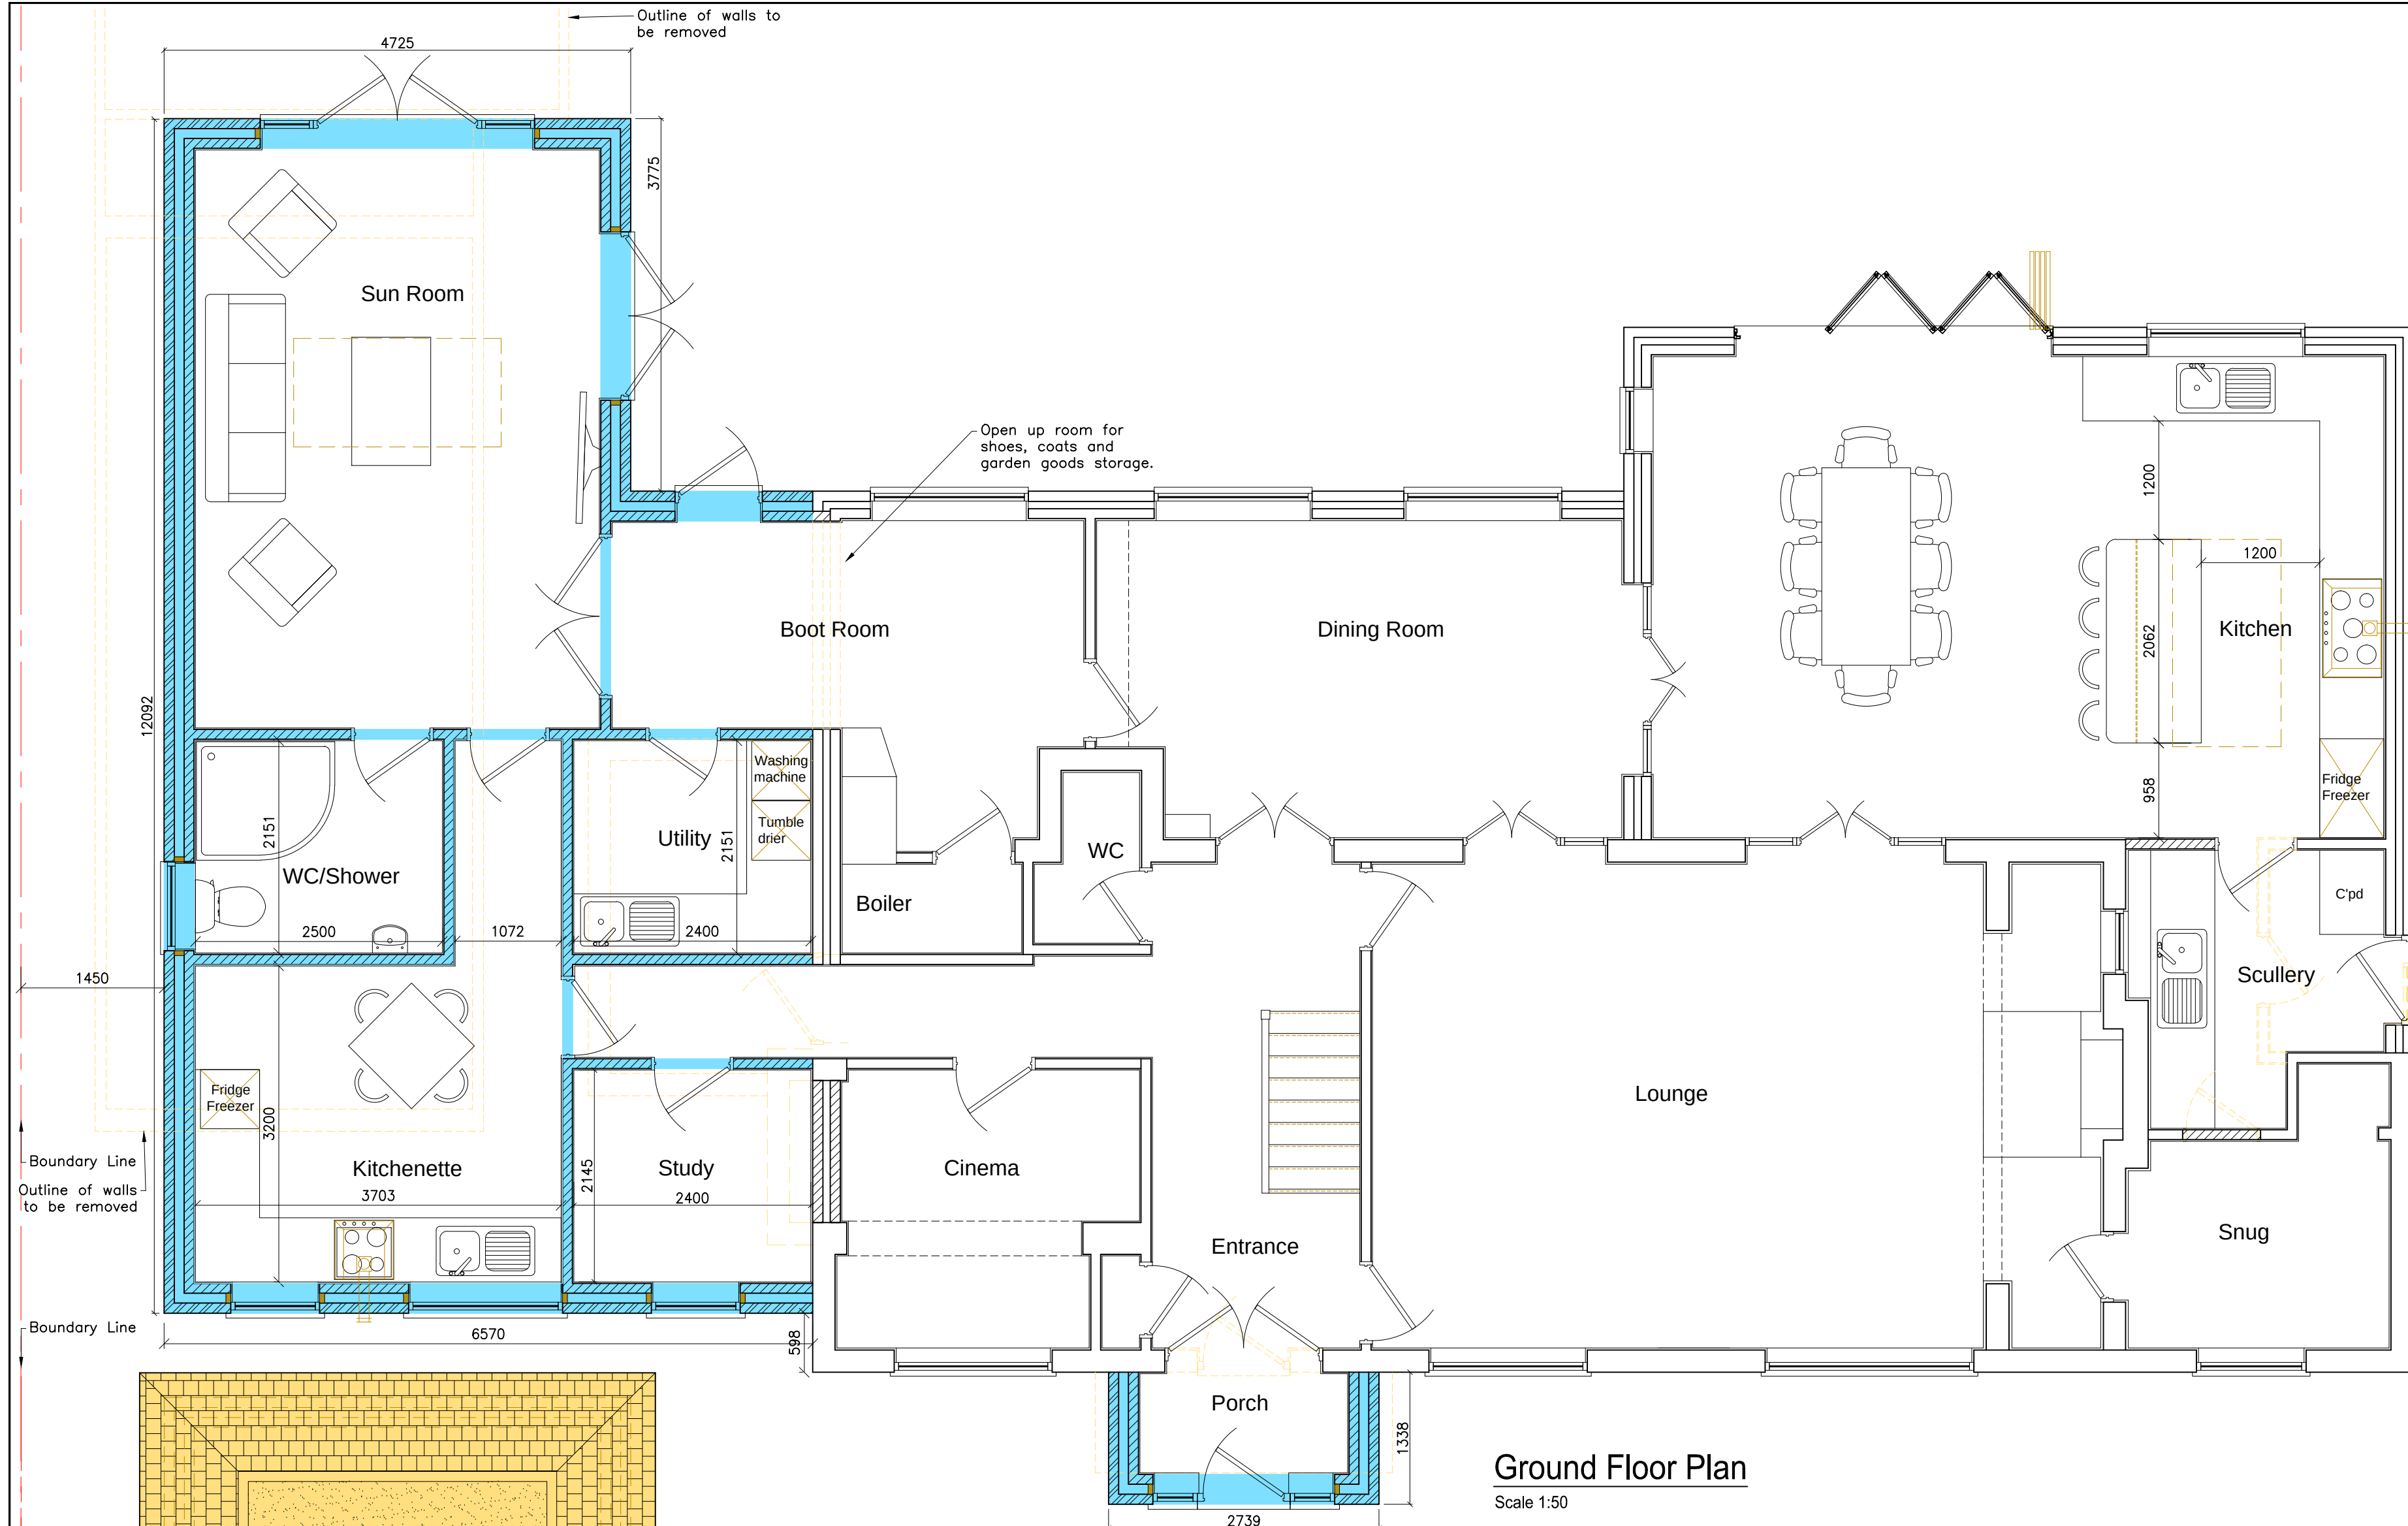

Ground Floor Plan
Scale 1:50

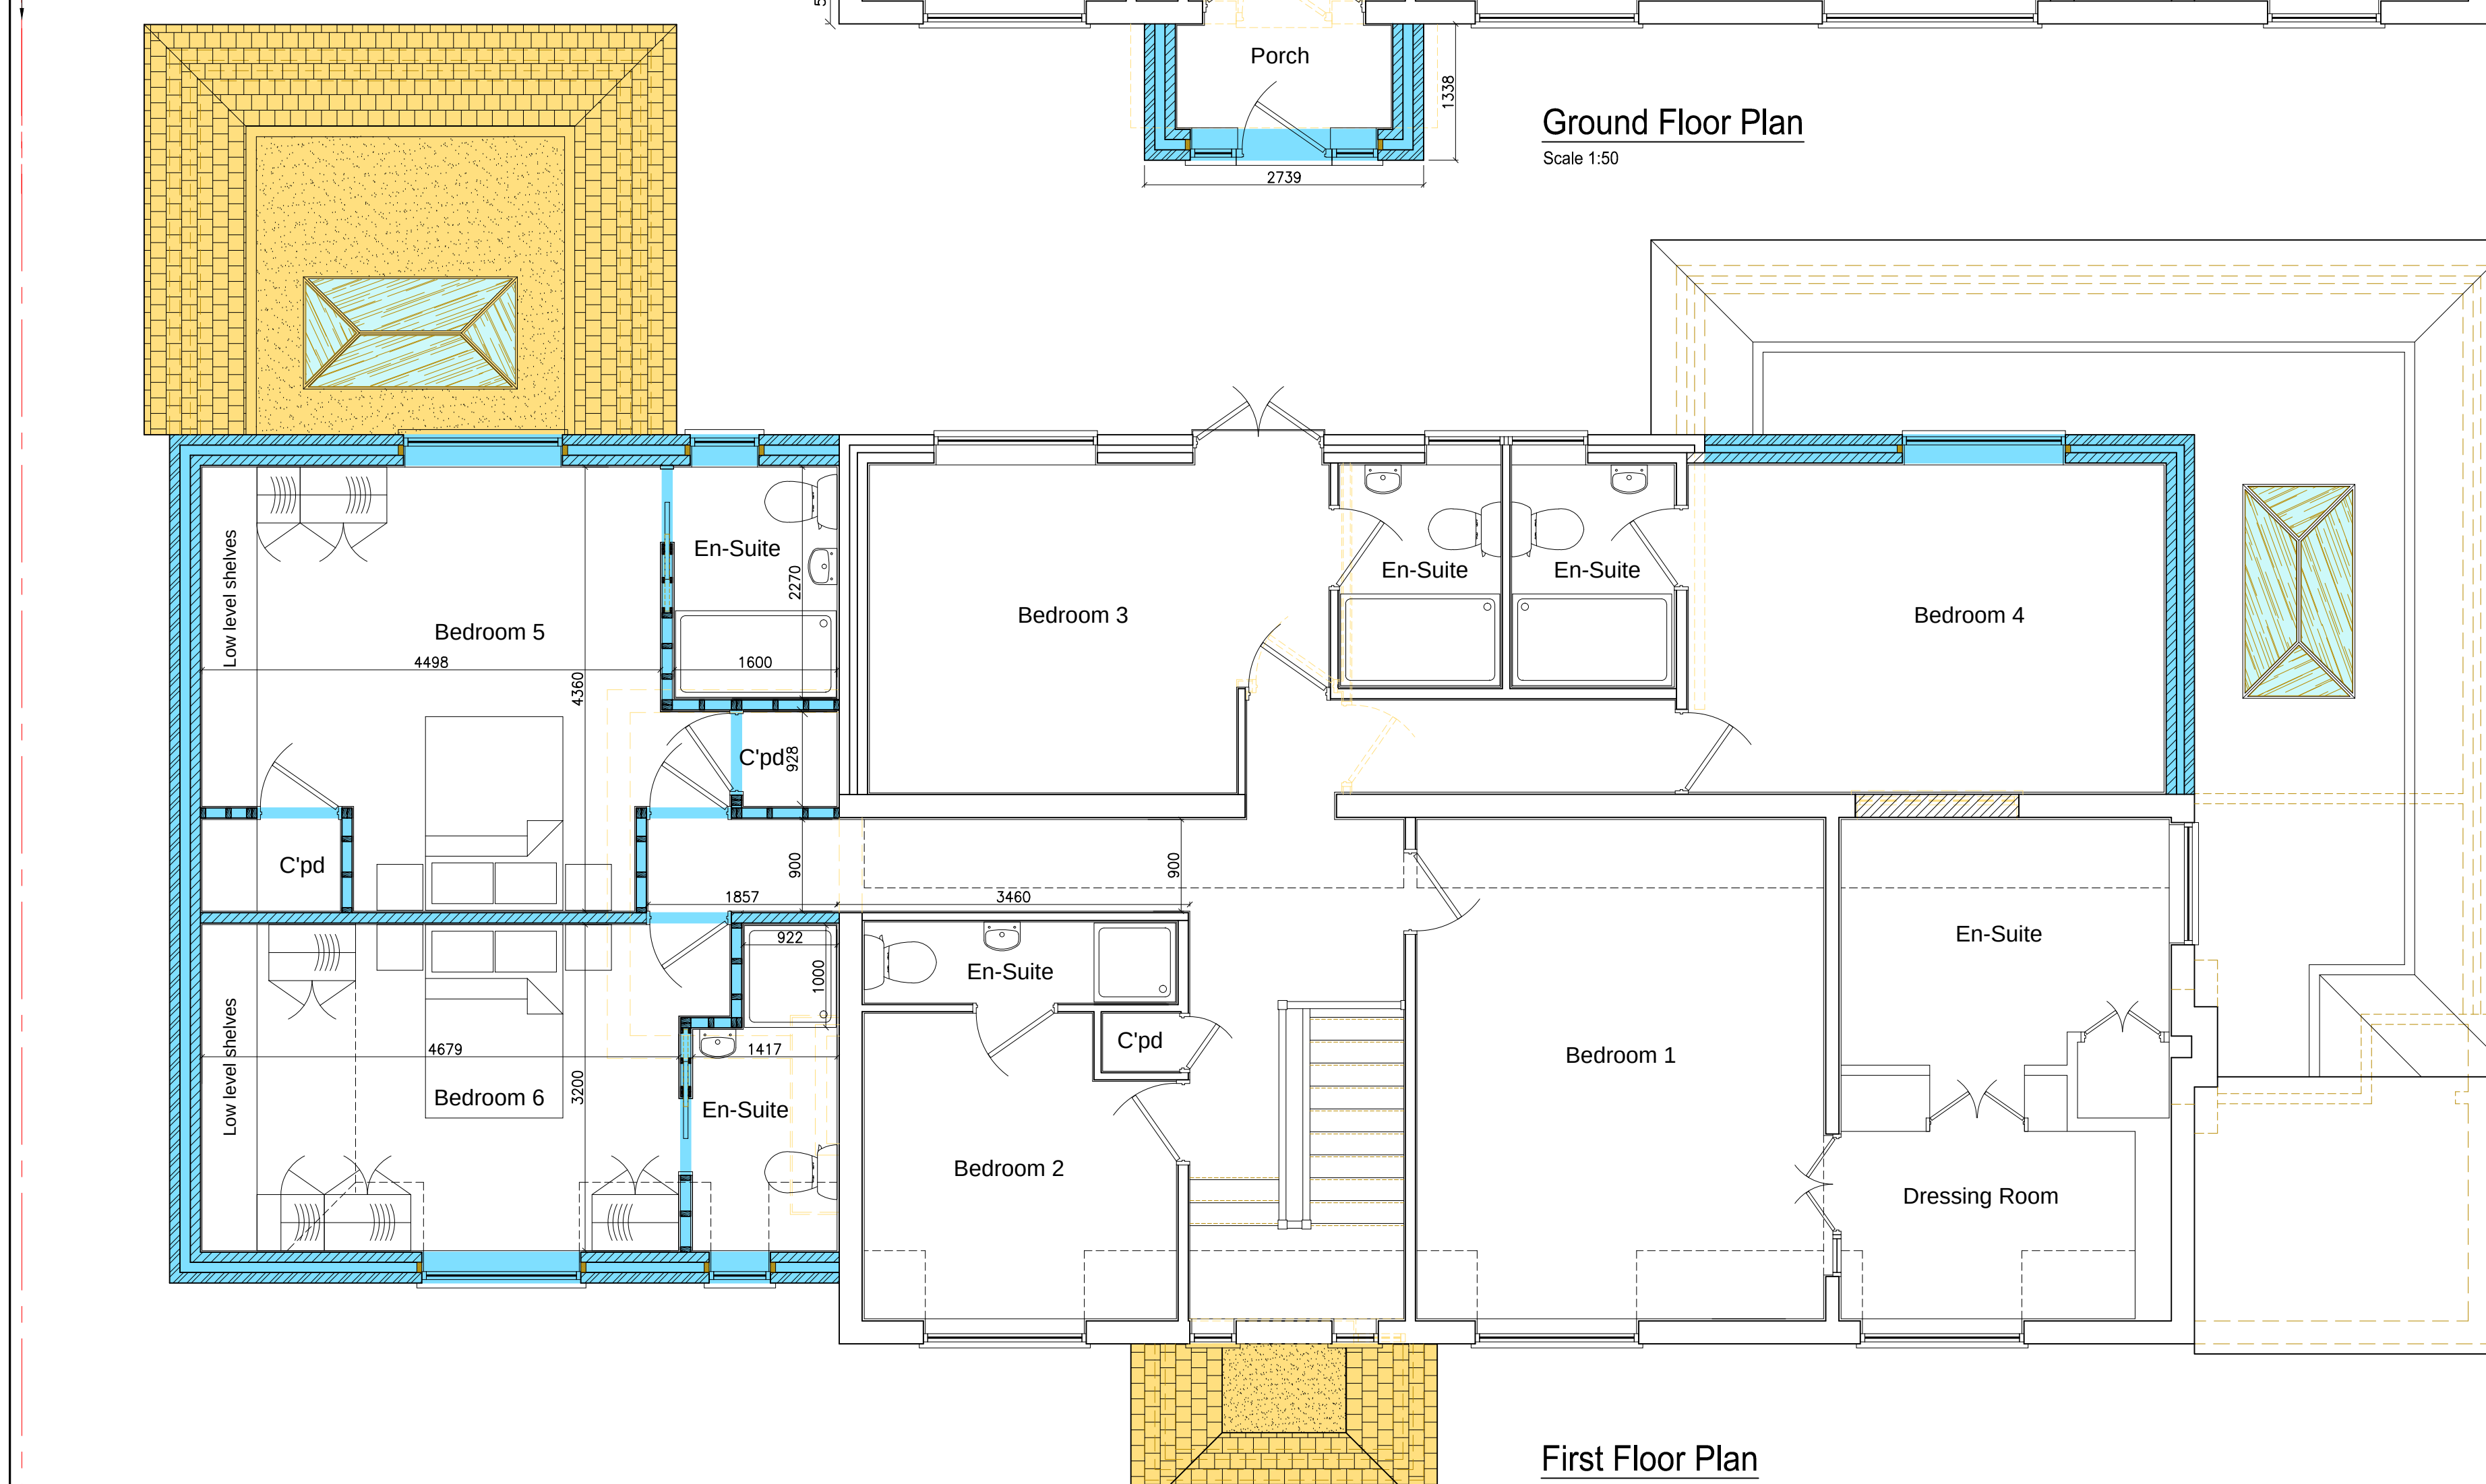

First Floor Plan
Scale 1:50

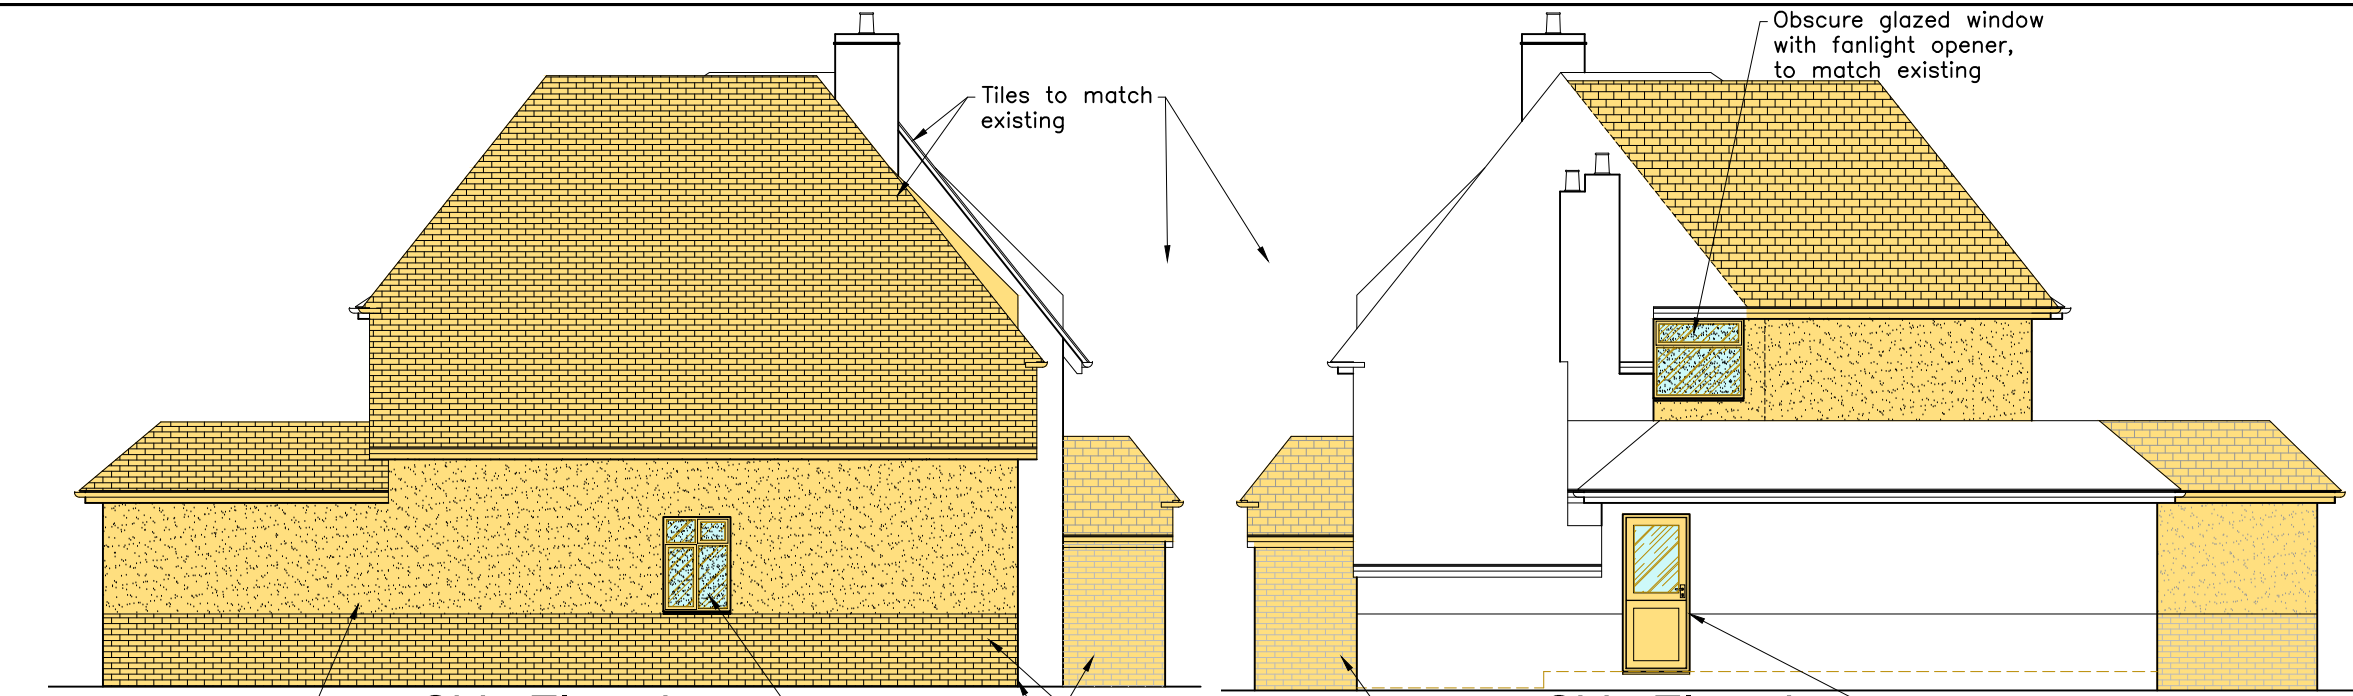

Side Elevation
Scale 1:100


Side Elevation
Scale 1:100




Rear Elevation
Scale 1:100



Front Elevation
Scale 1:100

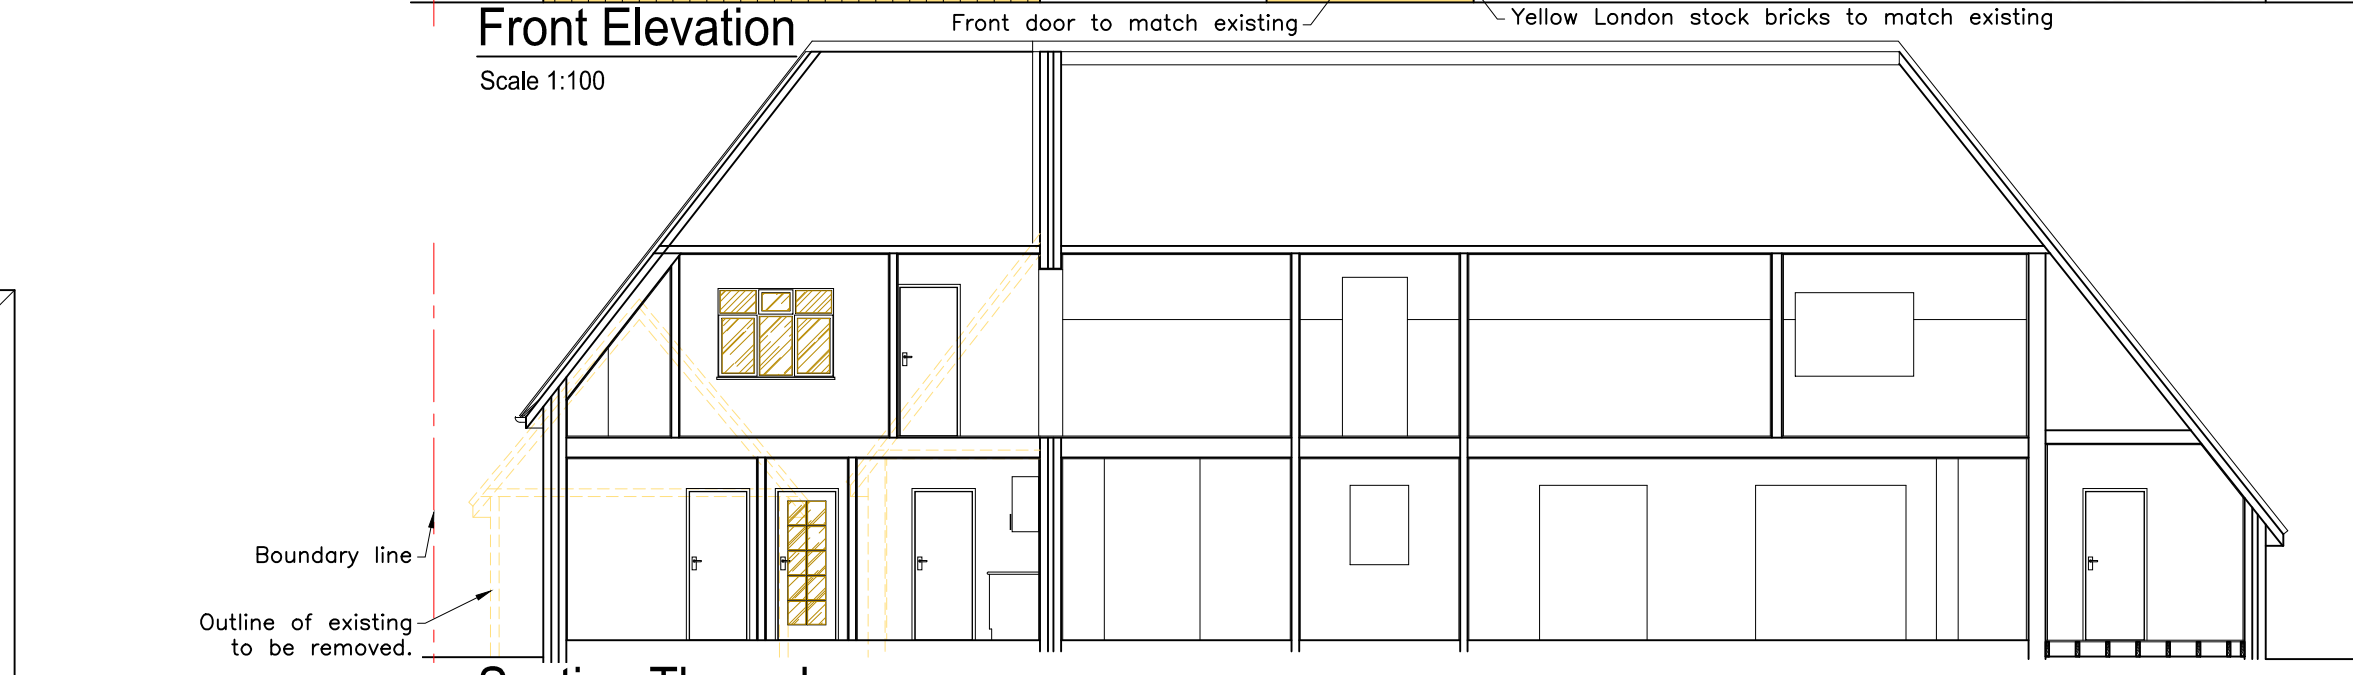

Section Through
Scale 1:100

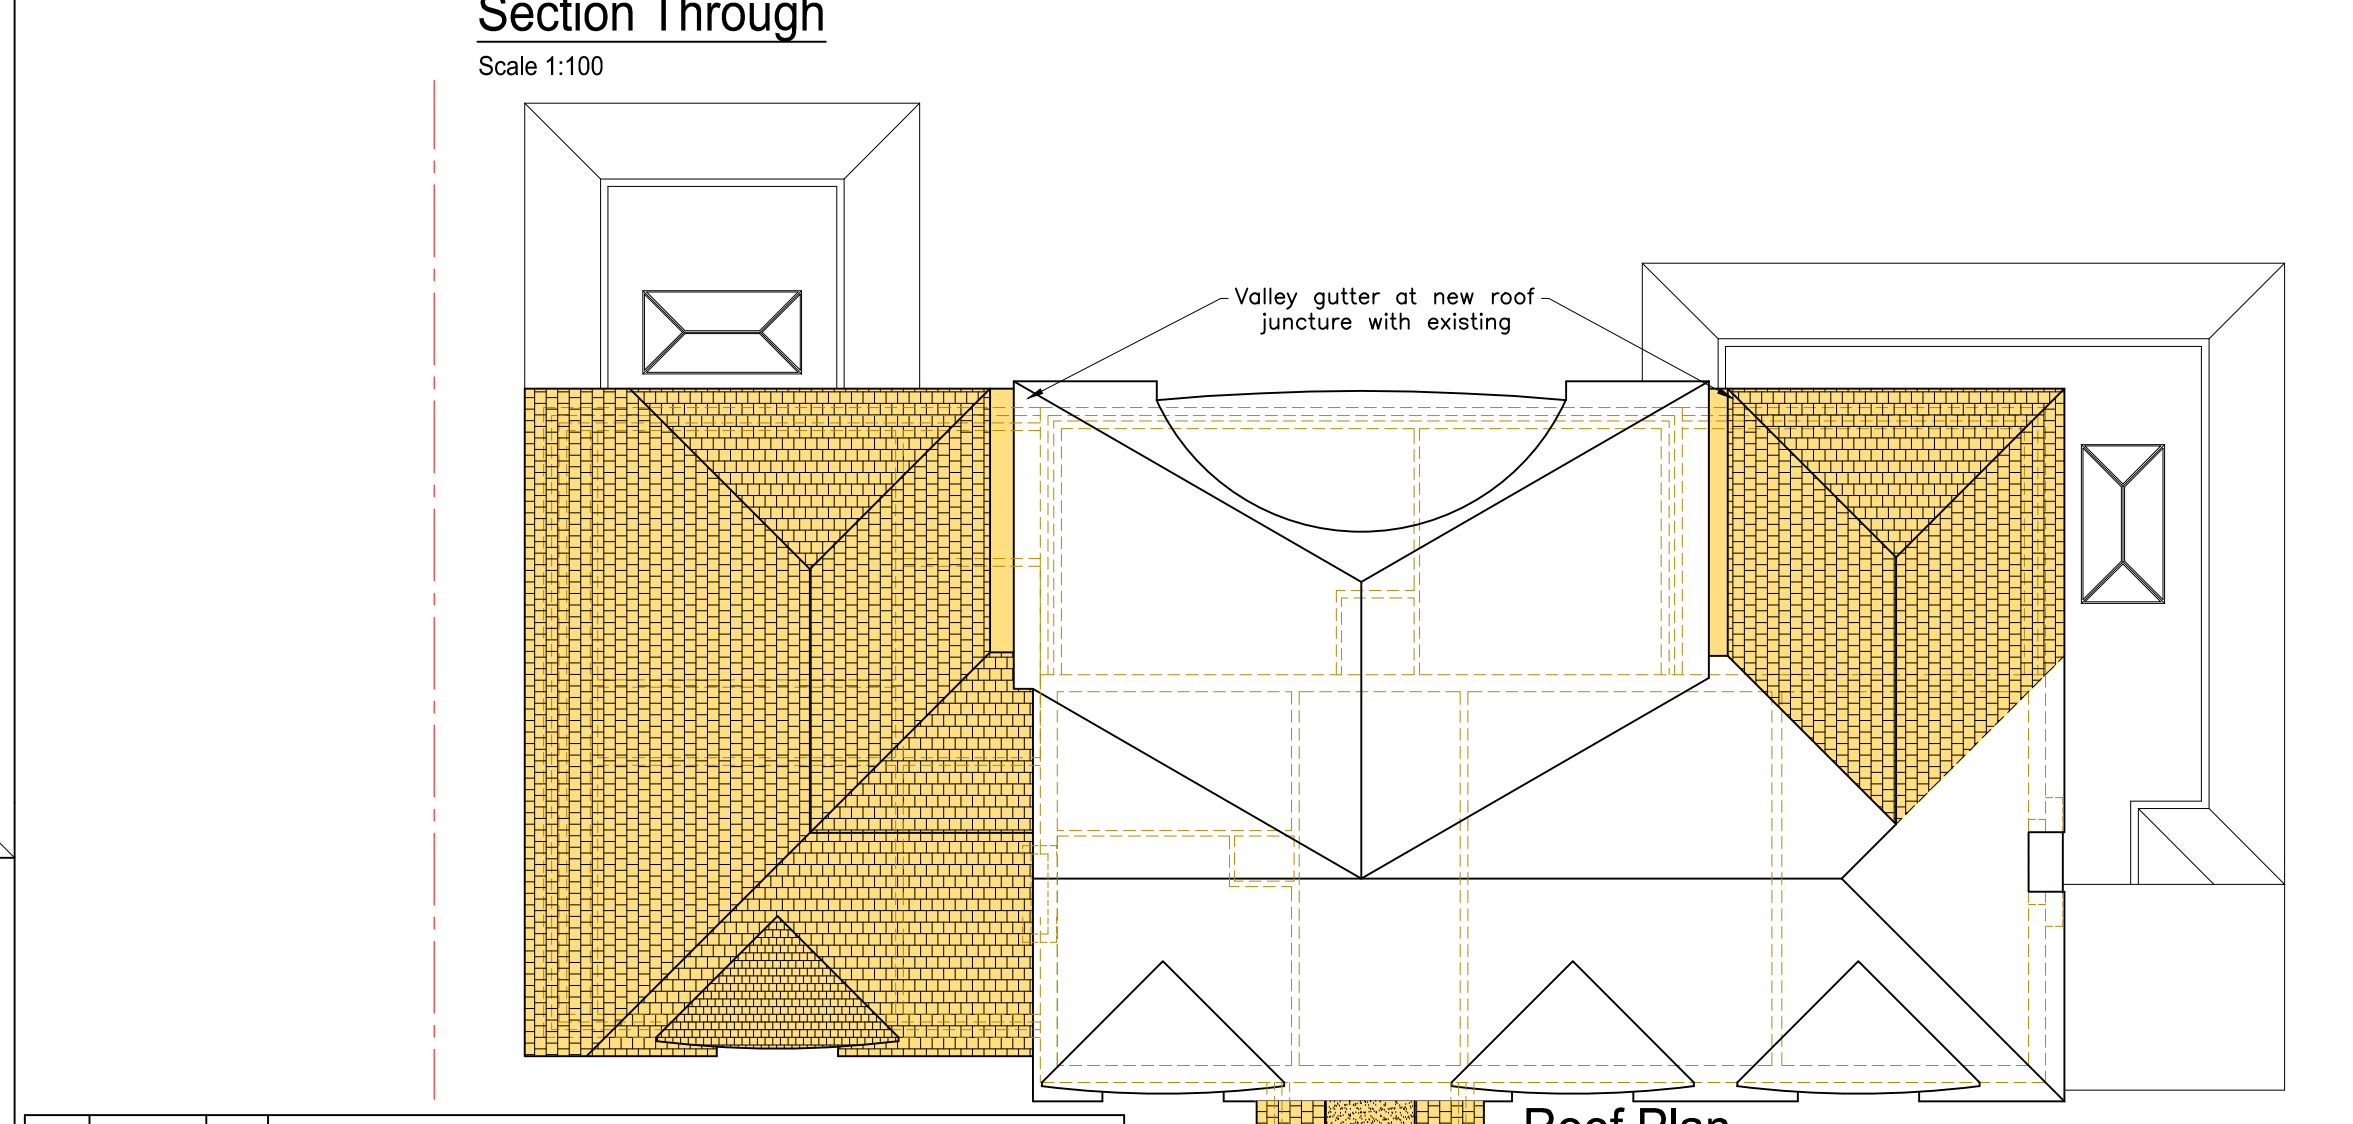

Roof Plan
Scale 1:100

P3	09/04/20	GCD	Porch roof reduced, side door and staircase removed. WC/Shower moved.
P2	13/02/20	GCD	Internal layout revised, rear extension reduced. Issued for Planning Permission
P1	15/09/19	GCD	Issued for Planning Permission
Rev	Date	Init.	Description
Project Title: Mrs. H. Walsh 48 The Drive, Ickenham, Middlesex. UB10 8AG			
Drawing Title: Proposed Plans, Sections and Elevations			
0 cm 1 2 3 4 5 Original Drawing Size - A1			
Issue Status:	Drawn: GCD	Checked: -	Approved: -
For Info. Only			
Preliminary			
X Planning			
Tender Issue			
Construction			
Scales:	Date Drawn:	August 2019	
1:50		Drawing Number:	
1:100		19/015-04	
1:500		Revision:	
1:1250		P3	

G&S DESIGN SERVICES

STRUCTURAL ENGINEERS DOMESTIC & COMMERCIAL

17 Holmer Green Road, Hazlemere, High Wycombe, Buckinghamshire. HP15 7BL

Email: glen@gdesignservices.co.uk

Web: www.gdesignservices.co.uk

Tel: (01494) 716450 Mobile: 07980 984775

The copyright in this document and design is conferred to and the property of G&S DESIGN SERVICES Ltd