




Rear Carpark

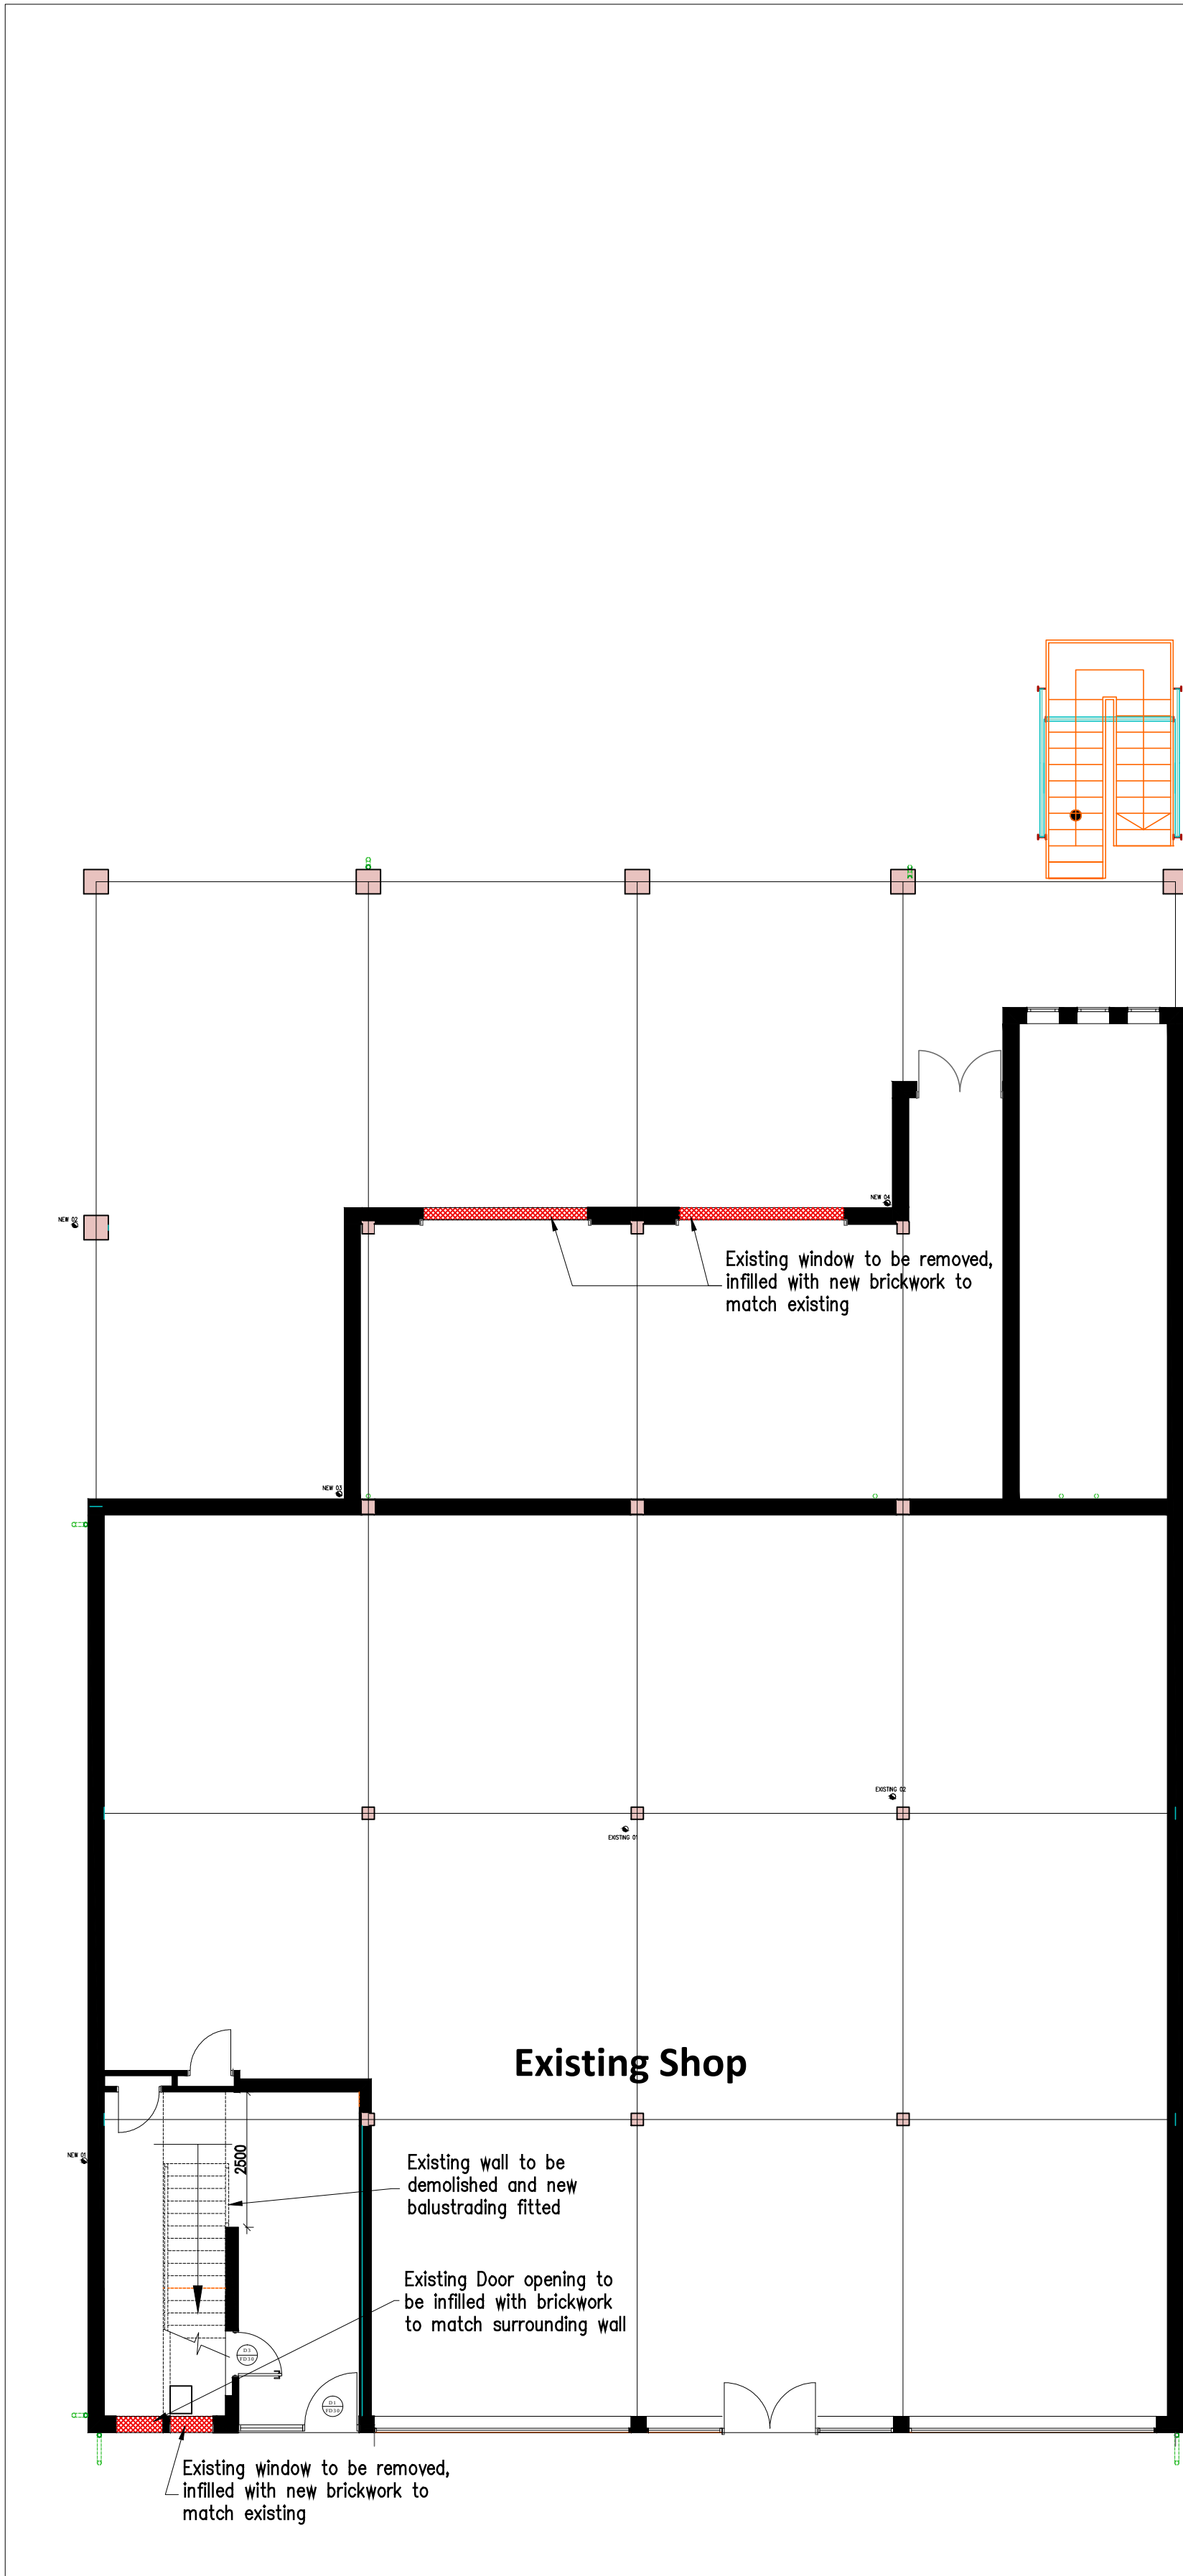


Proposed Ground Floor Plan

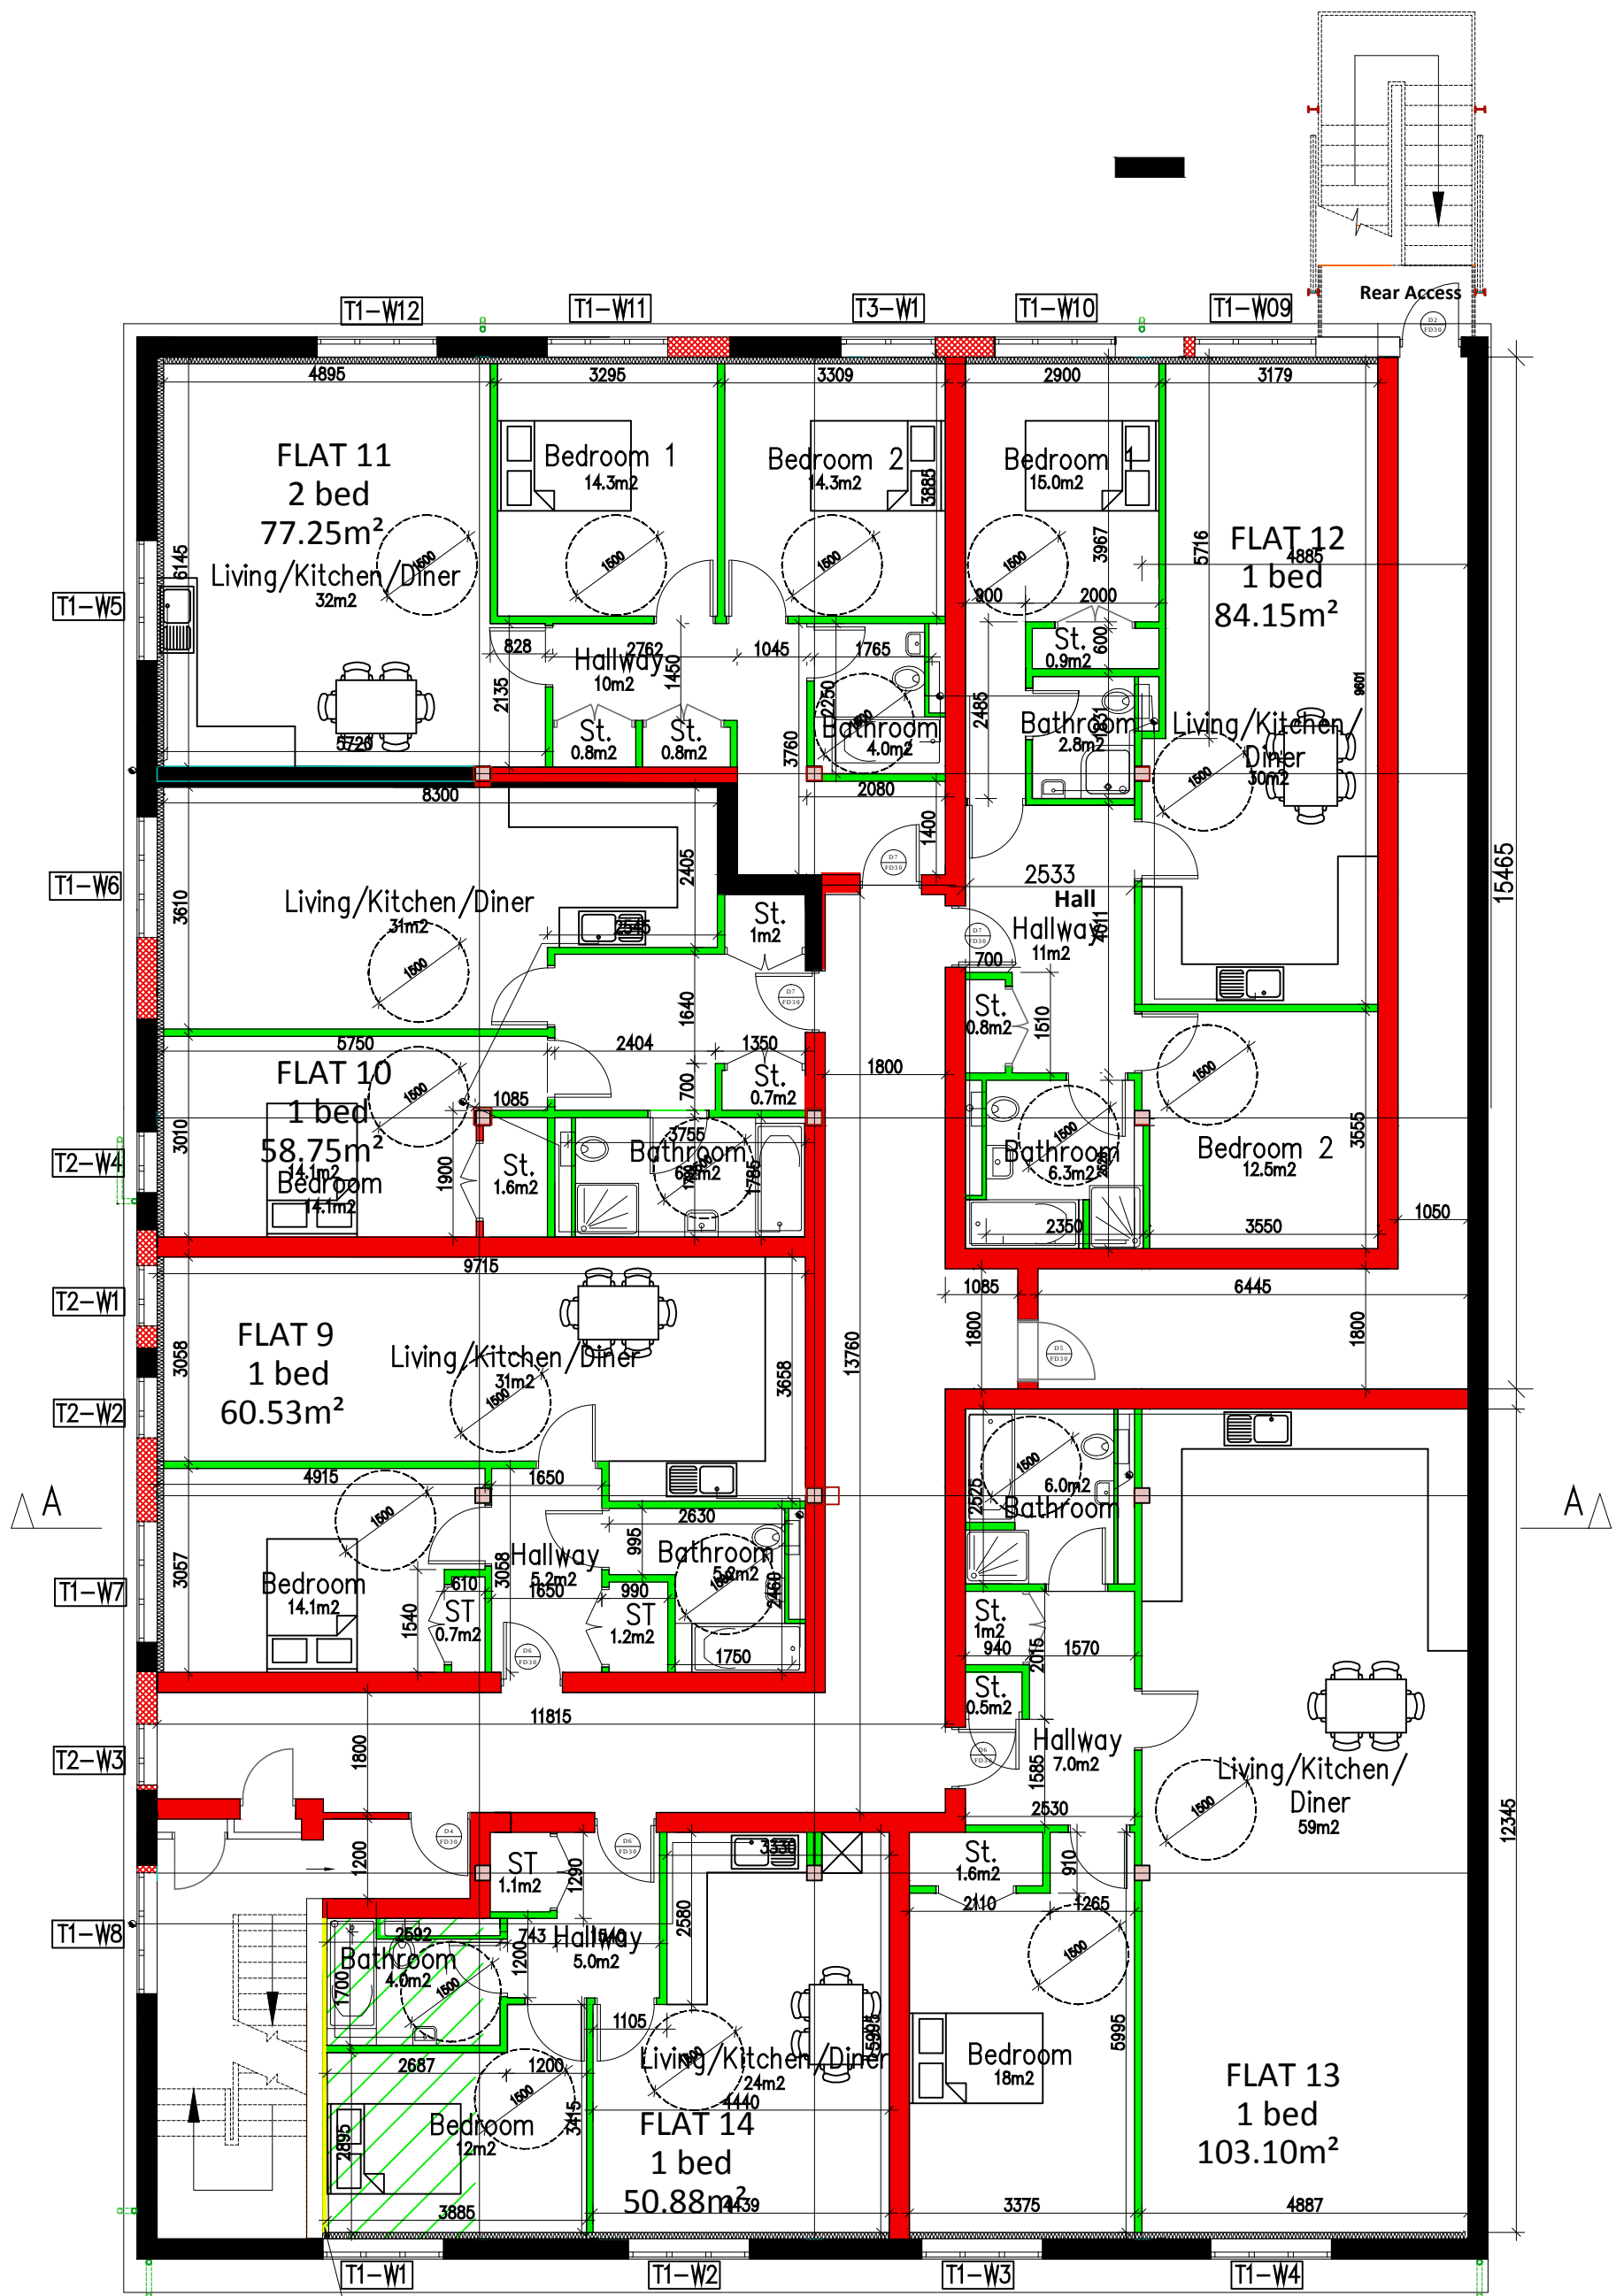

Proposed First Floor Plan

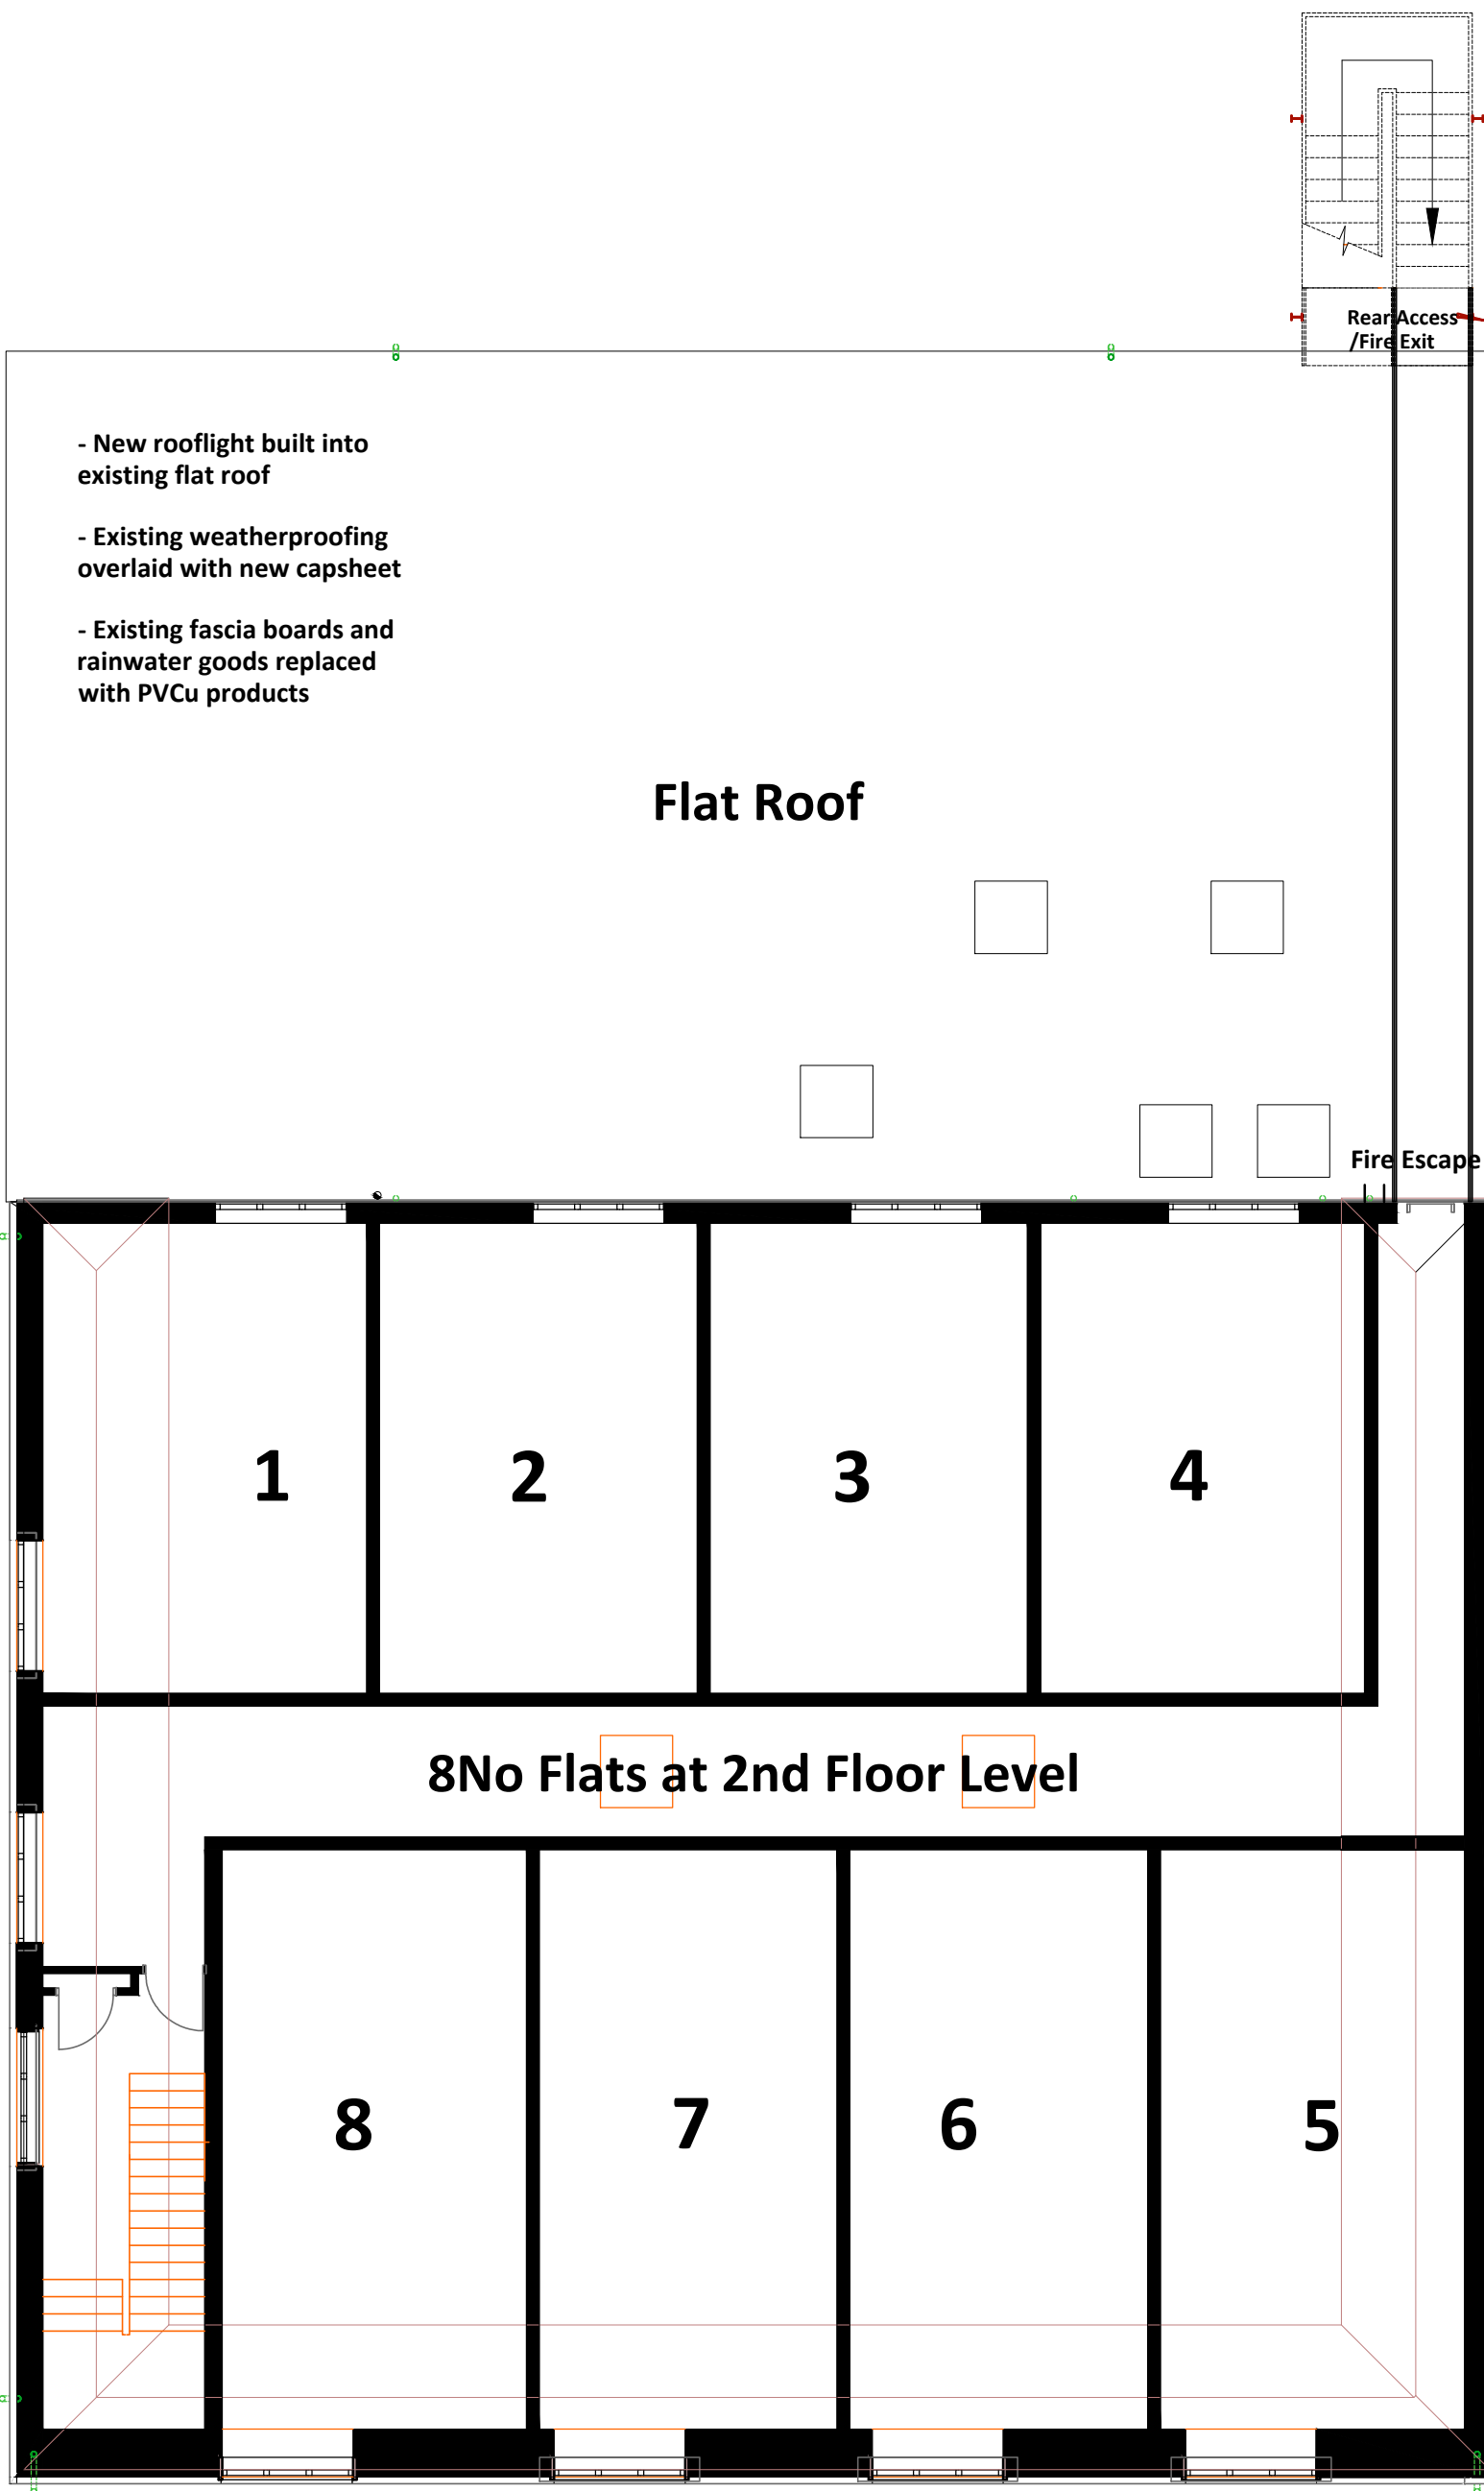

Existing Second Floor Plan

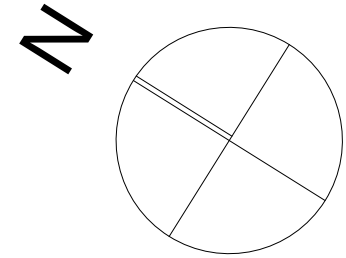

Legend

- Detail A – Compartment Wall
- Detail B – Internal Wall
- Detail C – External Wall Insulation
- Detail D –Suspended Ceiling Detail (All First Floor Areas)
- Detail E –Acoustic Suspended Flooring (All First Floor Areas)
- Detail F – Raising of Existing External Handrail
- Existing Walls to be removed
- Existing Stairs and ramps to be removed
- Proposed flooring infill to existing stairwell, comprising new 225 x 50mm @ 400mm c/c complete suspended ceiling as Detail D, 22mm T&G chipboard laid on top of joists and finished with new acoustic flooring as per Detail E.
- Infill of existing window openings complete with brickwork to match existing
- Proposed 1000 x 1000mm Rooflights to existing flat roof
- Existing Columns – Cladding to be removed to all existing columns

Rooflight Position

- Corridor SL03
- Flat 02 SL04
- Flat 03 SL07, 08, 09
- Flat 04 SL01, 02, 05, 06

I	Construction Issue	22/01/14
H	Construction Issue	15/01/14
G	Construction Issue	25/11/14
F	Construction Issue	21/11/14
E	Construction Issue	24/10/14
D	Construction Issue	13/10/14
C	Construction Issue	13/10/14
B	Construction Issue	13/10/14
A	Construction Issue	15/09/14
Rev	Description	Date

Client
Paradigm Housing Group

Project Location
Cromwell House,
43-45 High St.
Ruislip. HA4 7BD

Project Status
Construction

Project Name
Proposed De-Conversion
of Offices to Residential Units

Scale: 1: 100 @ A1

Sheet Name
Proposed Floor Plans
(Construction Drawings)

B7312 C.1.04

POTTER
RAPER
PARTNERSHIP

Duncan House,
Burnhill
Road, Beckenham,
Kent,
BR3 3LA
Tel: 020 8658 3538