



1 Proposed Windows and External Doors

1 : 50

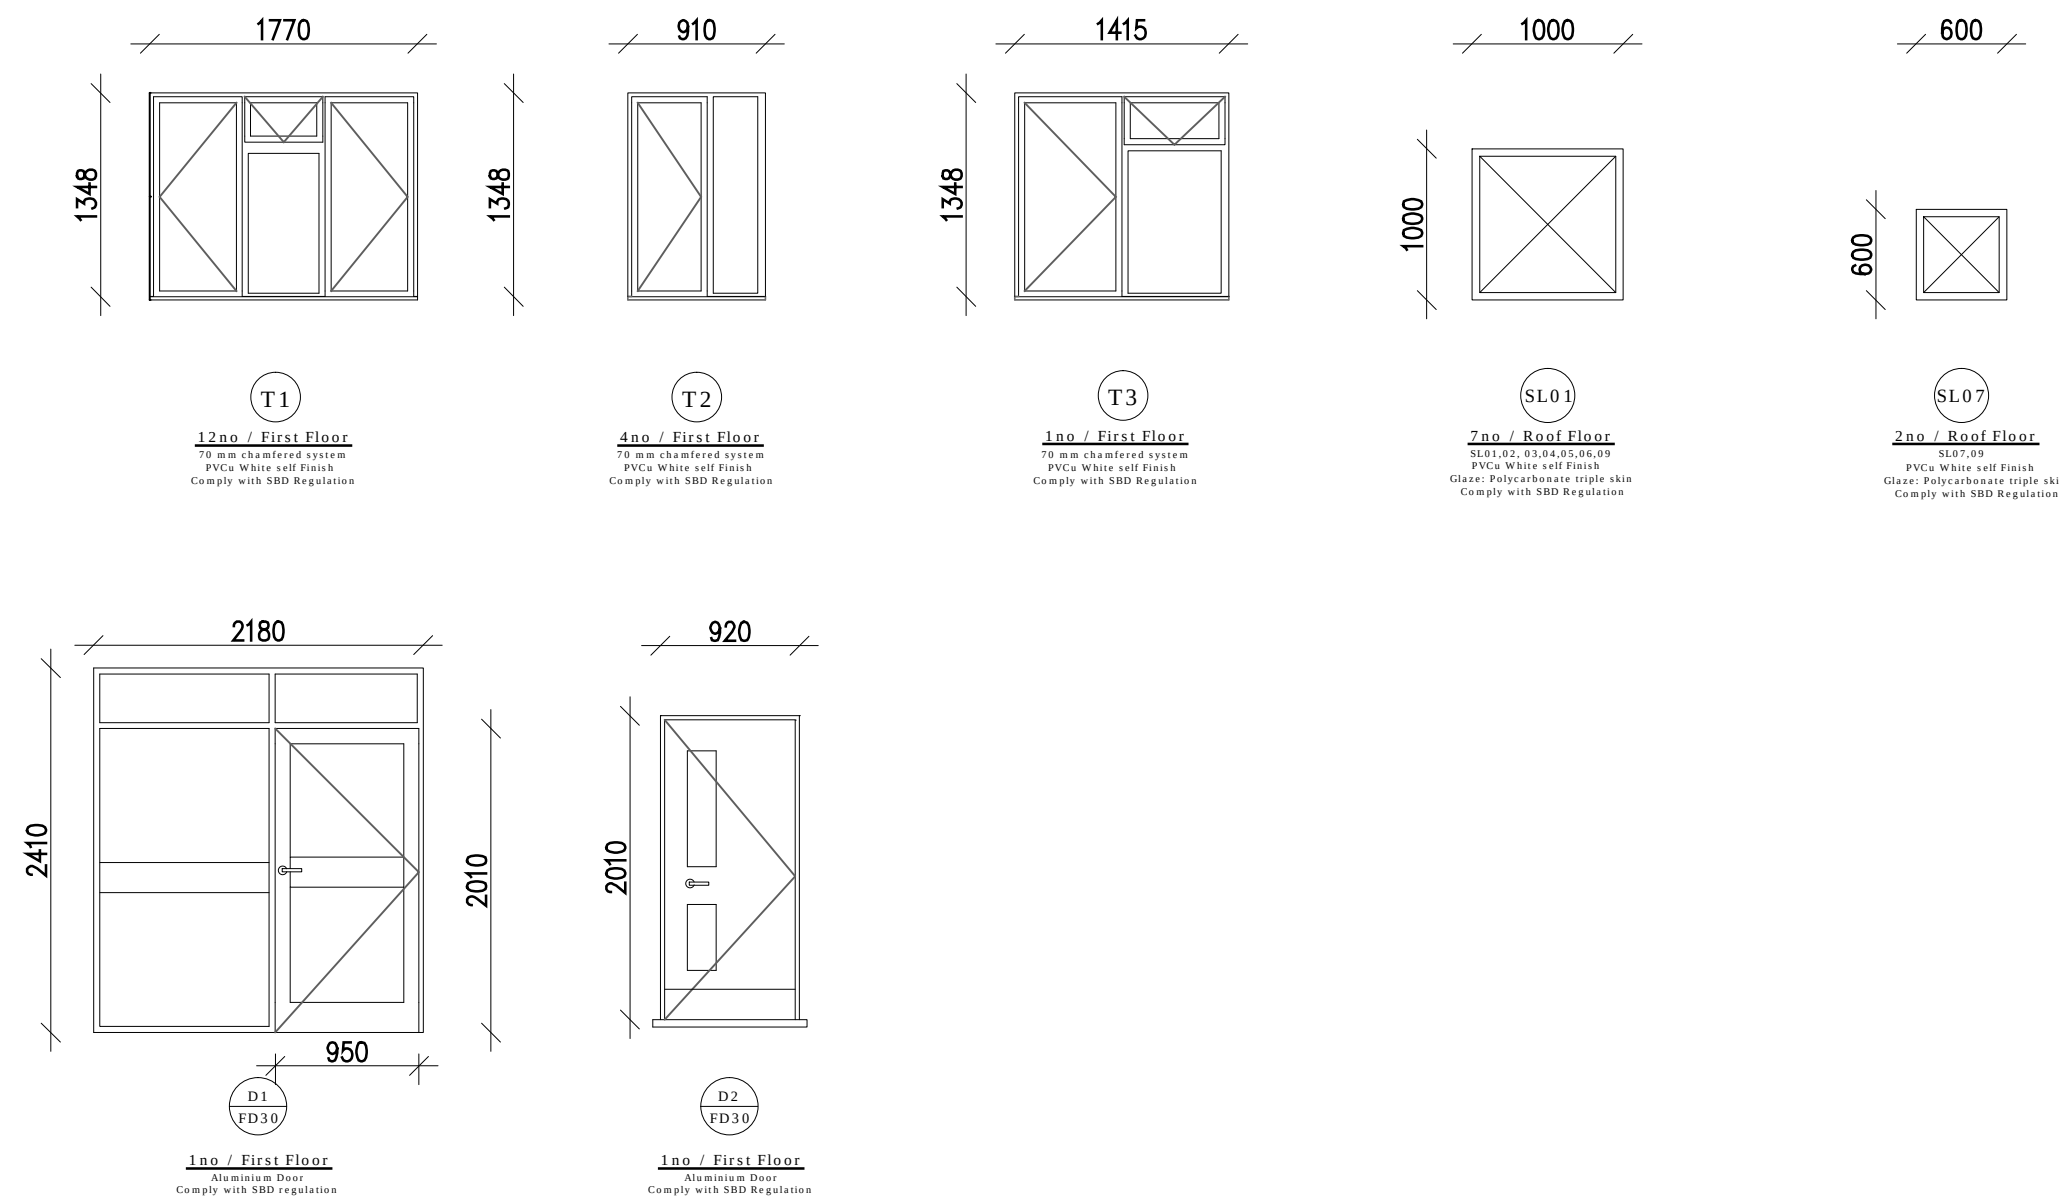

2 Proposed Communal Internal Doors

1 : 50

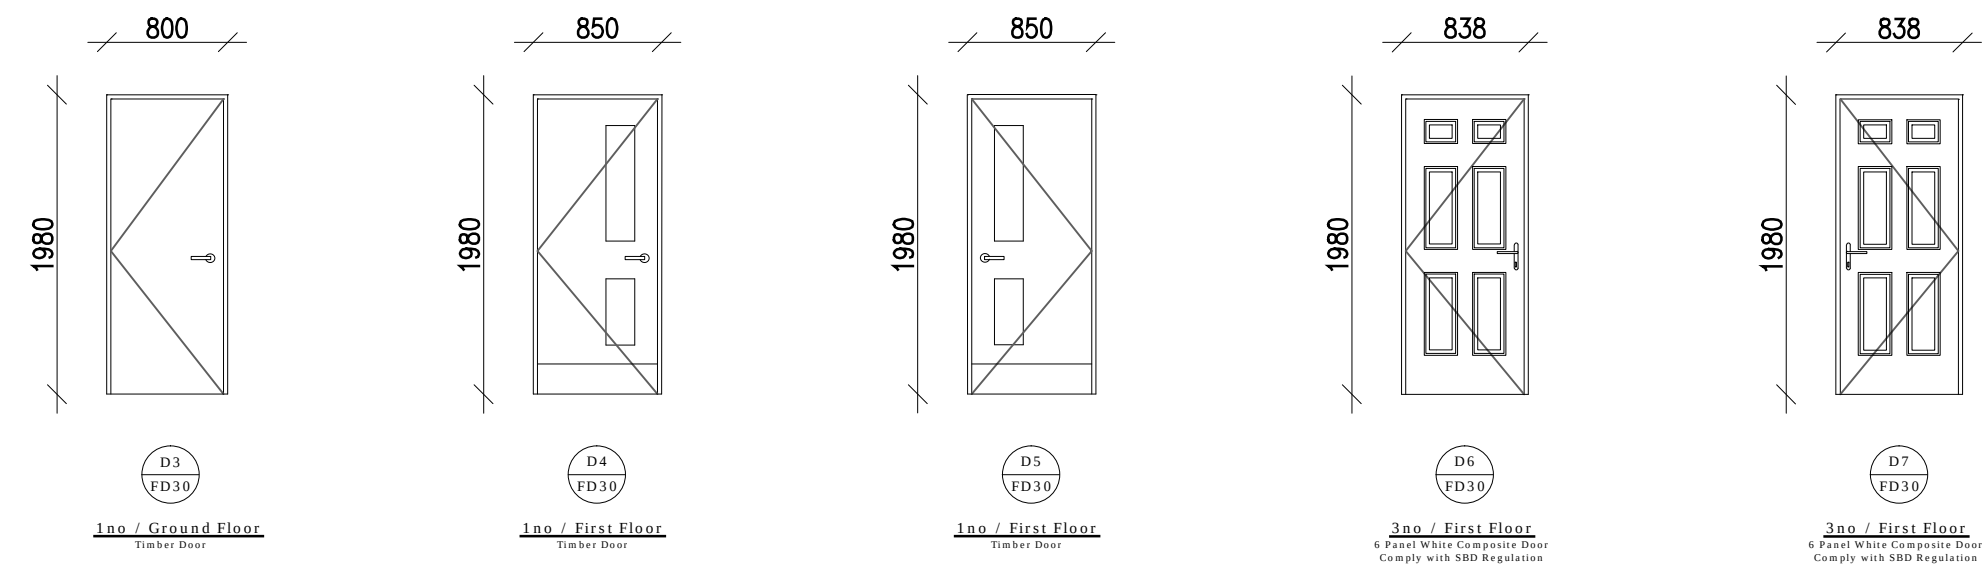

D	Construction Issue	19/02/14
D	Construction Issue	02/12/14
C	Construction Issue	24/11/14
B	Construction Issue	13/10/14
A	Construction Issue	15/09/14

Rev	Description	Date
-----	-------------	------

Client	Paradigm Housing Group
Project Location	Cromwell House, 43-45 High St, Ruislip. HA4 7BD
Project Status	Construction
Project Name	Proposed De-Conversion of Offices to Residential Units
Sheet Size: ISO full bleed A4 (210.00 x 297.00 MM)	Scale: 1:50
Sheet Name	Window / Door Schedule (Construction Drawings)
B7312	C.1.06