



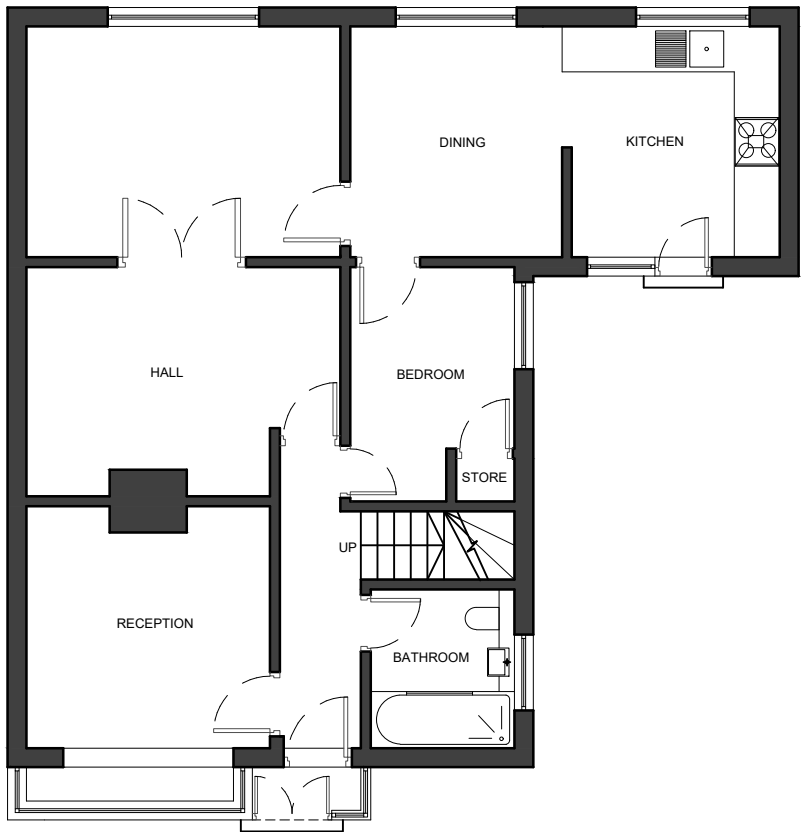

01 - GROUND FLOOR PLAN

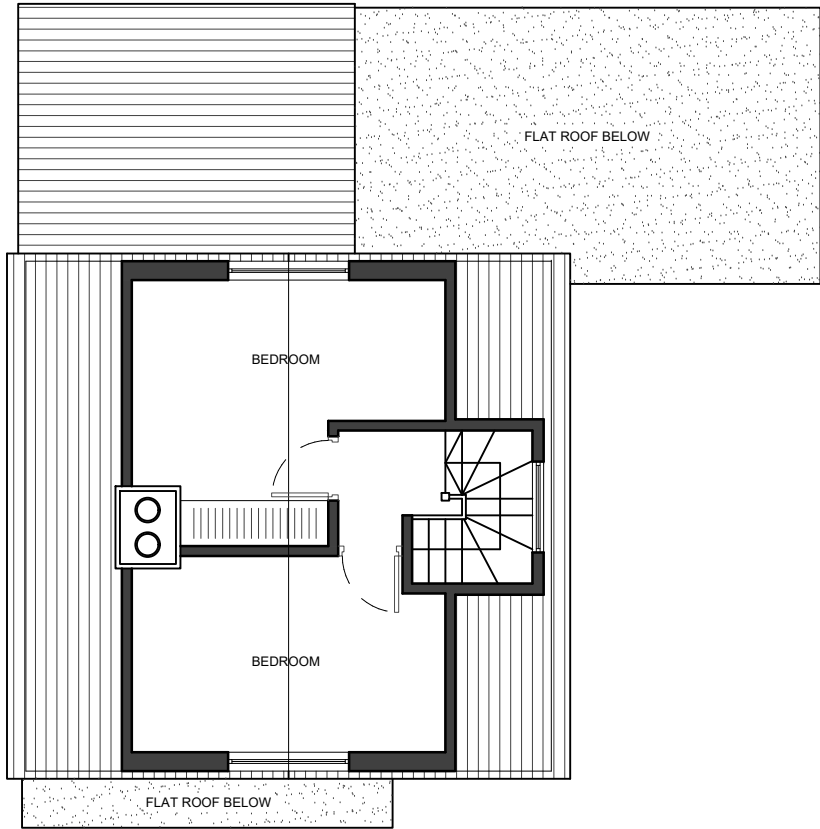

02 - LOFT FLOOR PLAN



03 - ROOF PLAN

NOTES
Dimensions are not to be scaled from this drawing.




04 - FRONT ELEVATION



05 - RIGHT SIDE ELEVATION




06 - REAR ELEVATION

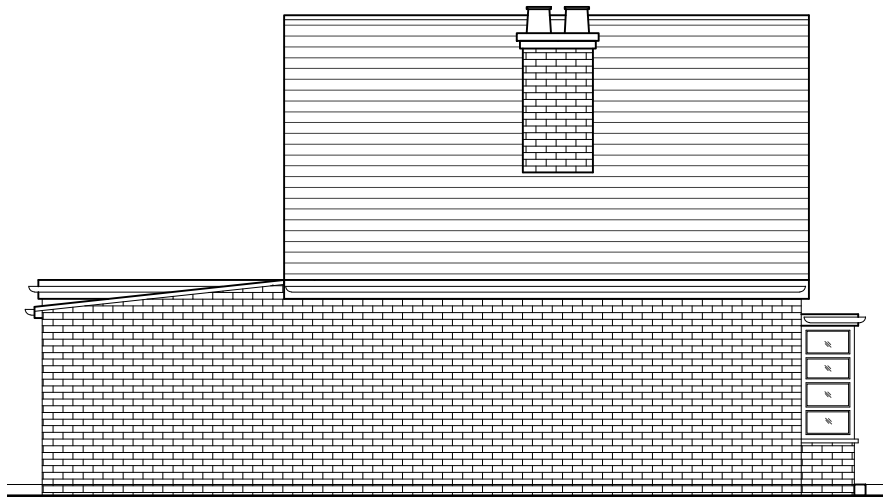

07 - LEFT SIDE ELEVATION

REVISIONS			
NO	DESCRIPTION	DATE	BY

 

DESIGN ENDEAVOURS LTD M: 07869580774, 07883602259 E: design.endeavour@gmail.com			
Project 49 BEACH AVENUE RUISLIP LONDON, HA4 8UG			
Title EXISTING PLANS & ELEVATIONS			
Scale 1:100@A3	Drawn MU/TA	Approved	Date NOV 21
Job No. DE-658	Drawing No. PN-49BA-02	Rev.	A