




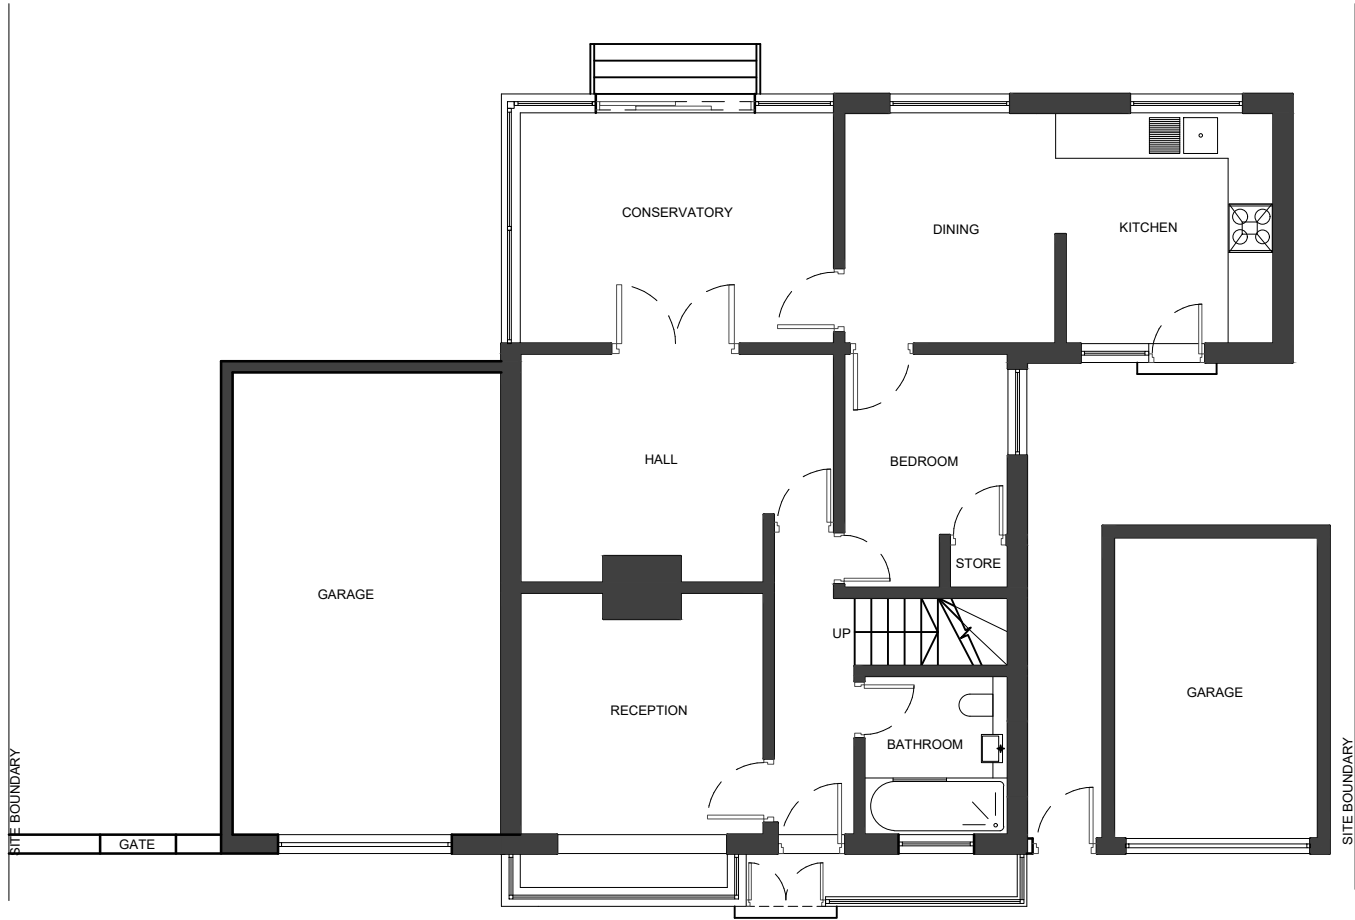

01 - GROUND FLOOR PLAN

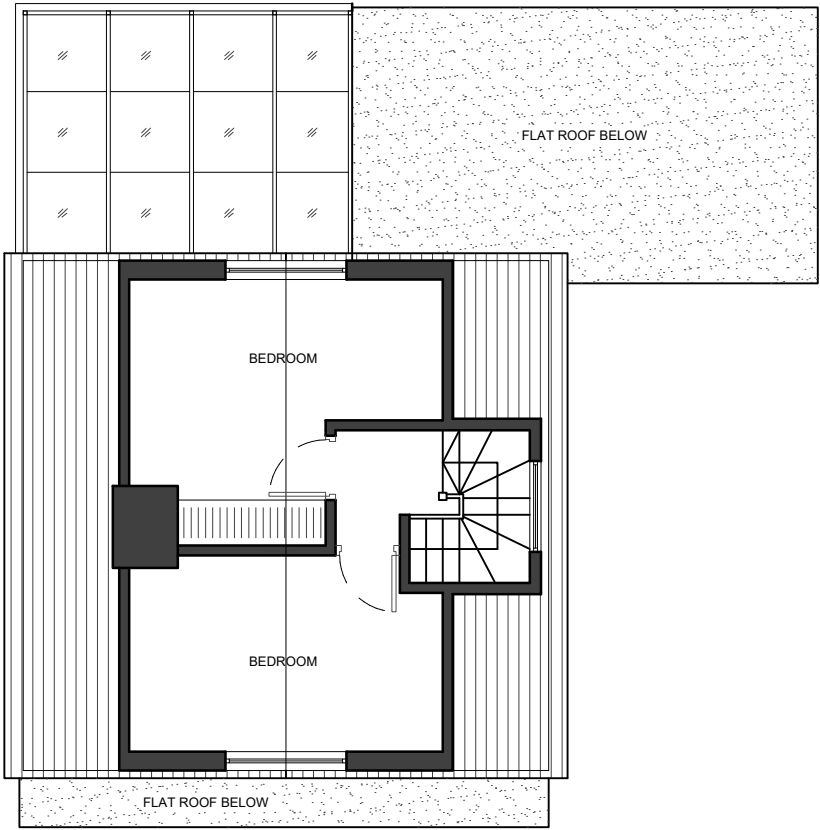


02 - LOFT FLOOR PLAN

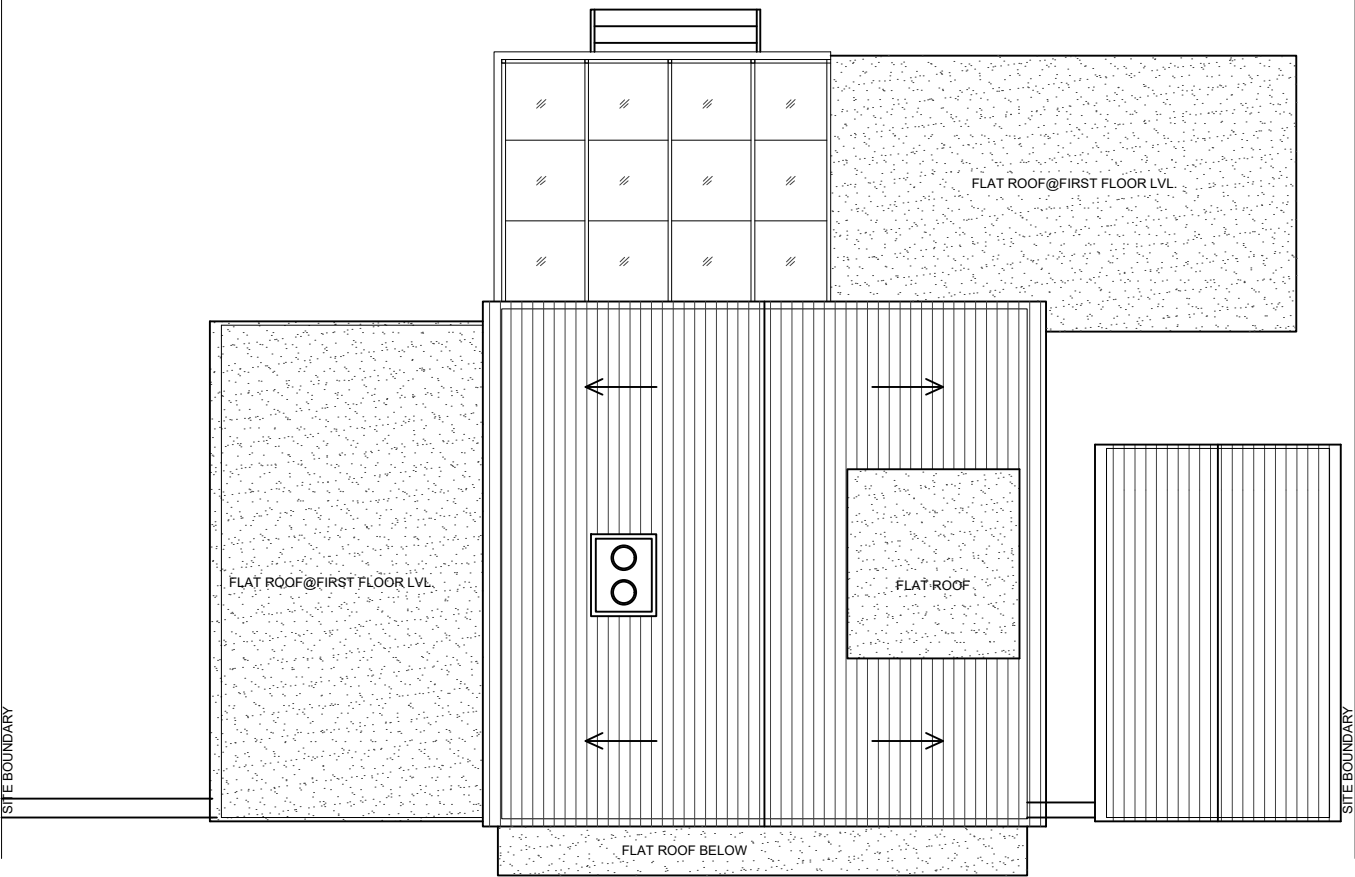

03 - ROOF PLAN

NOTES
Dimensions are not to be scaled from this drawing.

REVISIONS			
NO	DESCRIPTION	DATE	BY

 

Scale

DESIGN ENDEAVOURS LTD M: 07869580774, 07883602259 E: design.endeavour@gmail.com			
Project 49 BEACH AVENUE RUISLIP LONDON, HA4 8UG			
Title EXISTING PLANS			
Scale 1:100@A3	Drawn MU/TA	Approved	Date NOV 21
Job No. DE-658	Drawing No. PN-49BA-02	Rev. B	