



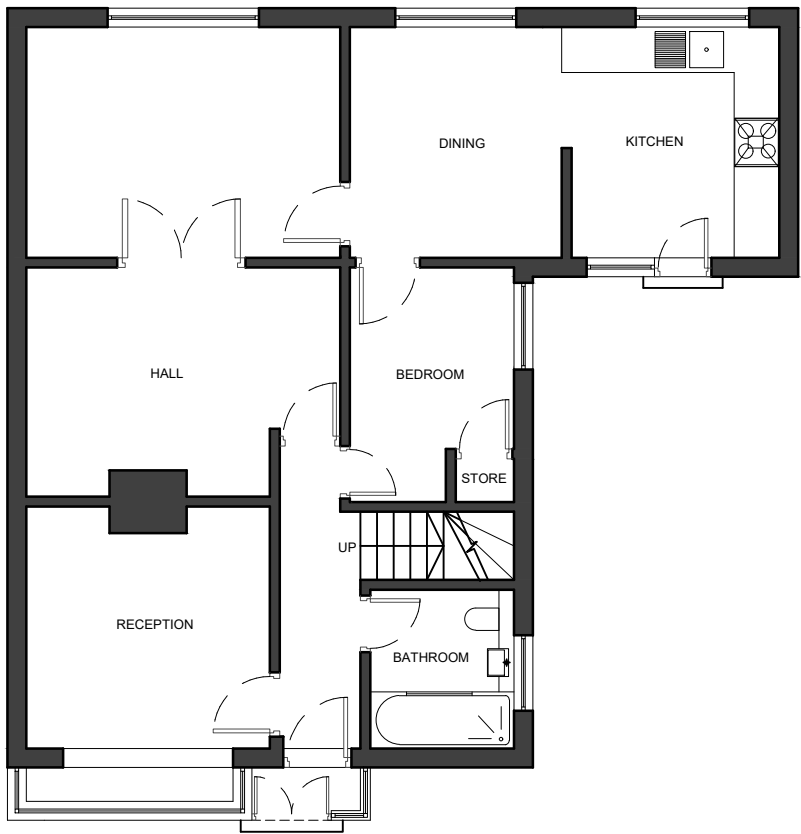

01 - GROUND FLOOR PLAN

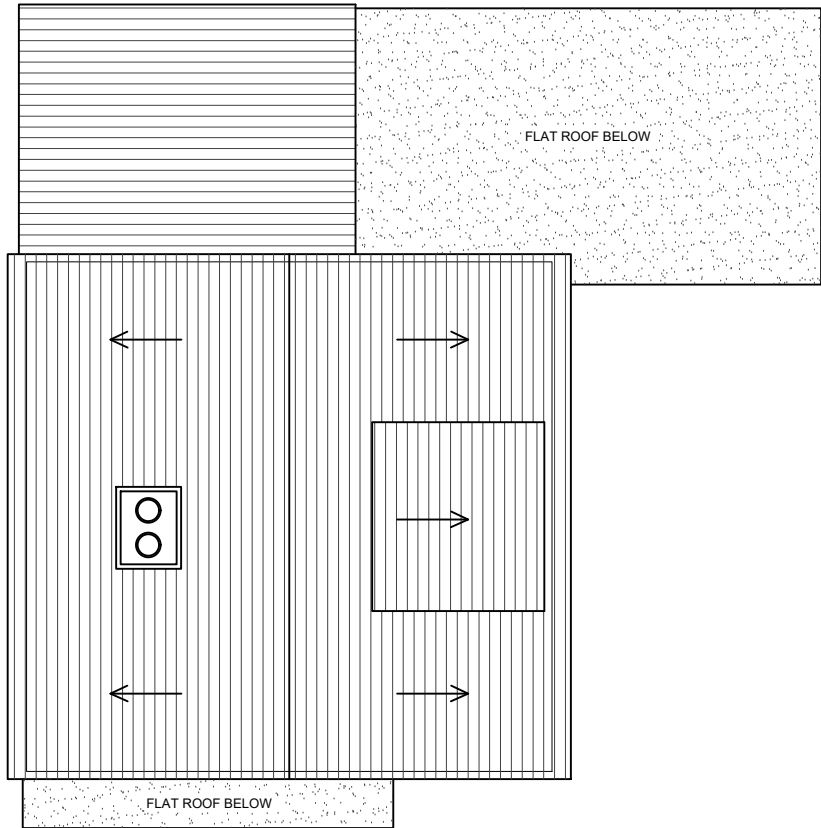

02 - ROOF PLAN



03 - FRONT ELEVATION




04 - REAR ELEVATION



05 - SIDE ELEVATION

NOTES  
Dimensions are not to be scaled from this drawing.

| REVISIONS |             |      |    |
|-----------|-------------|------|----|
| NO        | DESCRIPTION | DATE | BY |
|           |             |      |    |
|           |             |      |    |
 

|   |                        |          |             |
|---|------------------------|----------|-------------|
| <b>DESIGN ENDEAVOURS</b><br>31 LYNCREFT GARDENS, HOUNSLOW, LONDON TW3 2QT<br>M: 07869580774, 07883602259<br>E: design.endeavour@gmail.com |                        |          |             |
| Project 49 BEACH AVENUE RUISLIP<br>LONDON, HA4 8UG                                                                                        |                        |          |             |
| Title EXISTING PLANS & ELEVATIONS   |                        |          |             |
| Scale 1:100@A3   | Drawn MU/TA            | Approved | Date AUG 19 |
| Job No. DE-658   | Drawing No. P-49 BA-02 |          | Rev.        |