


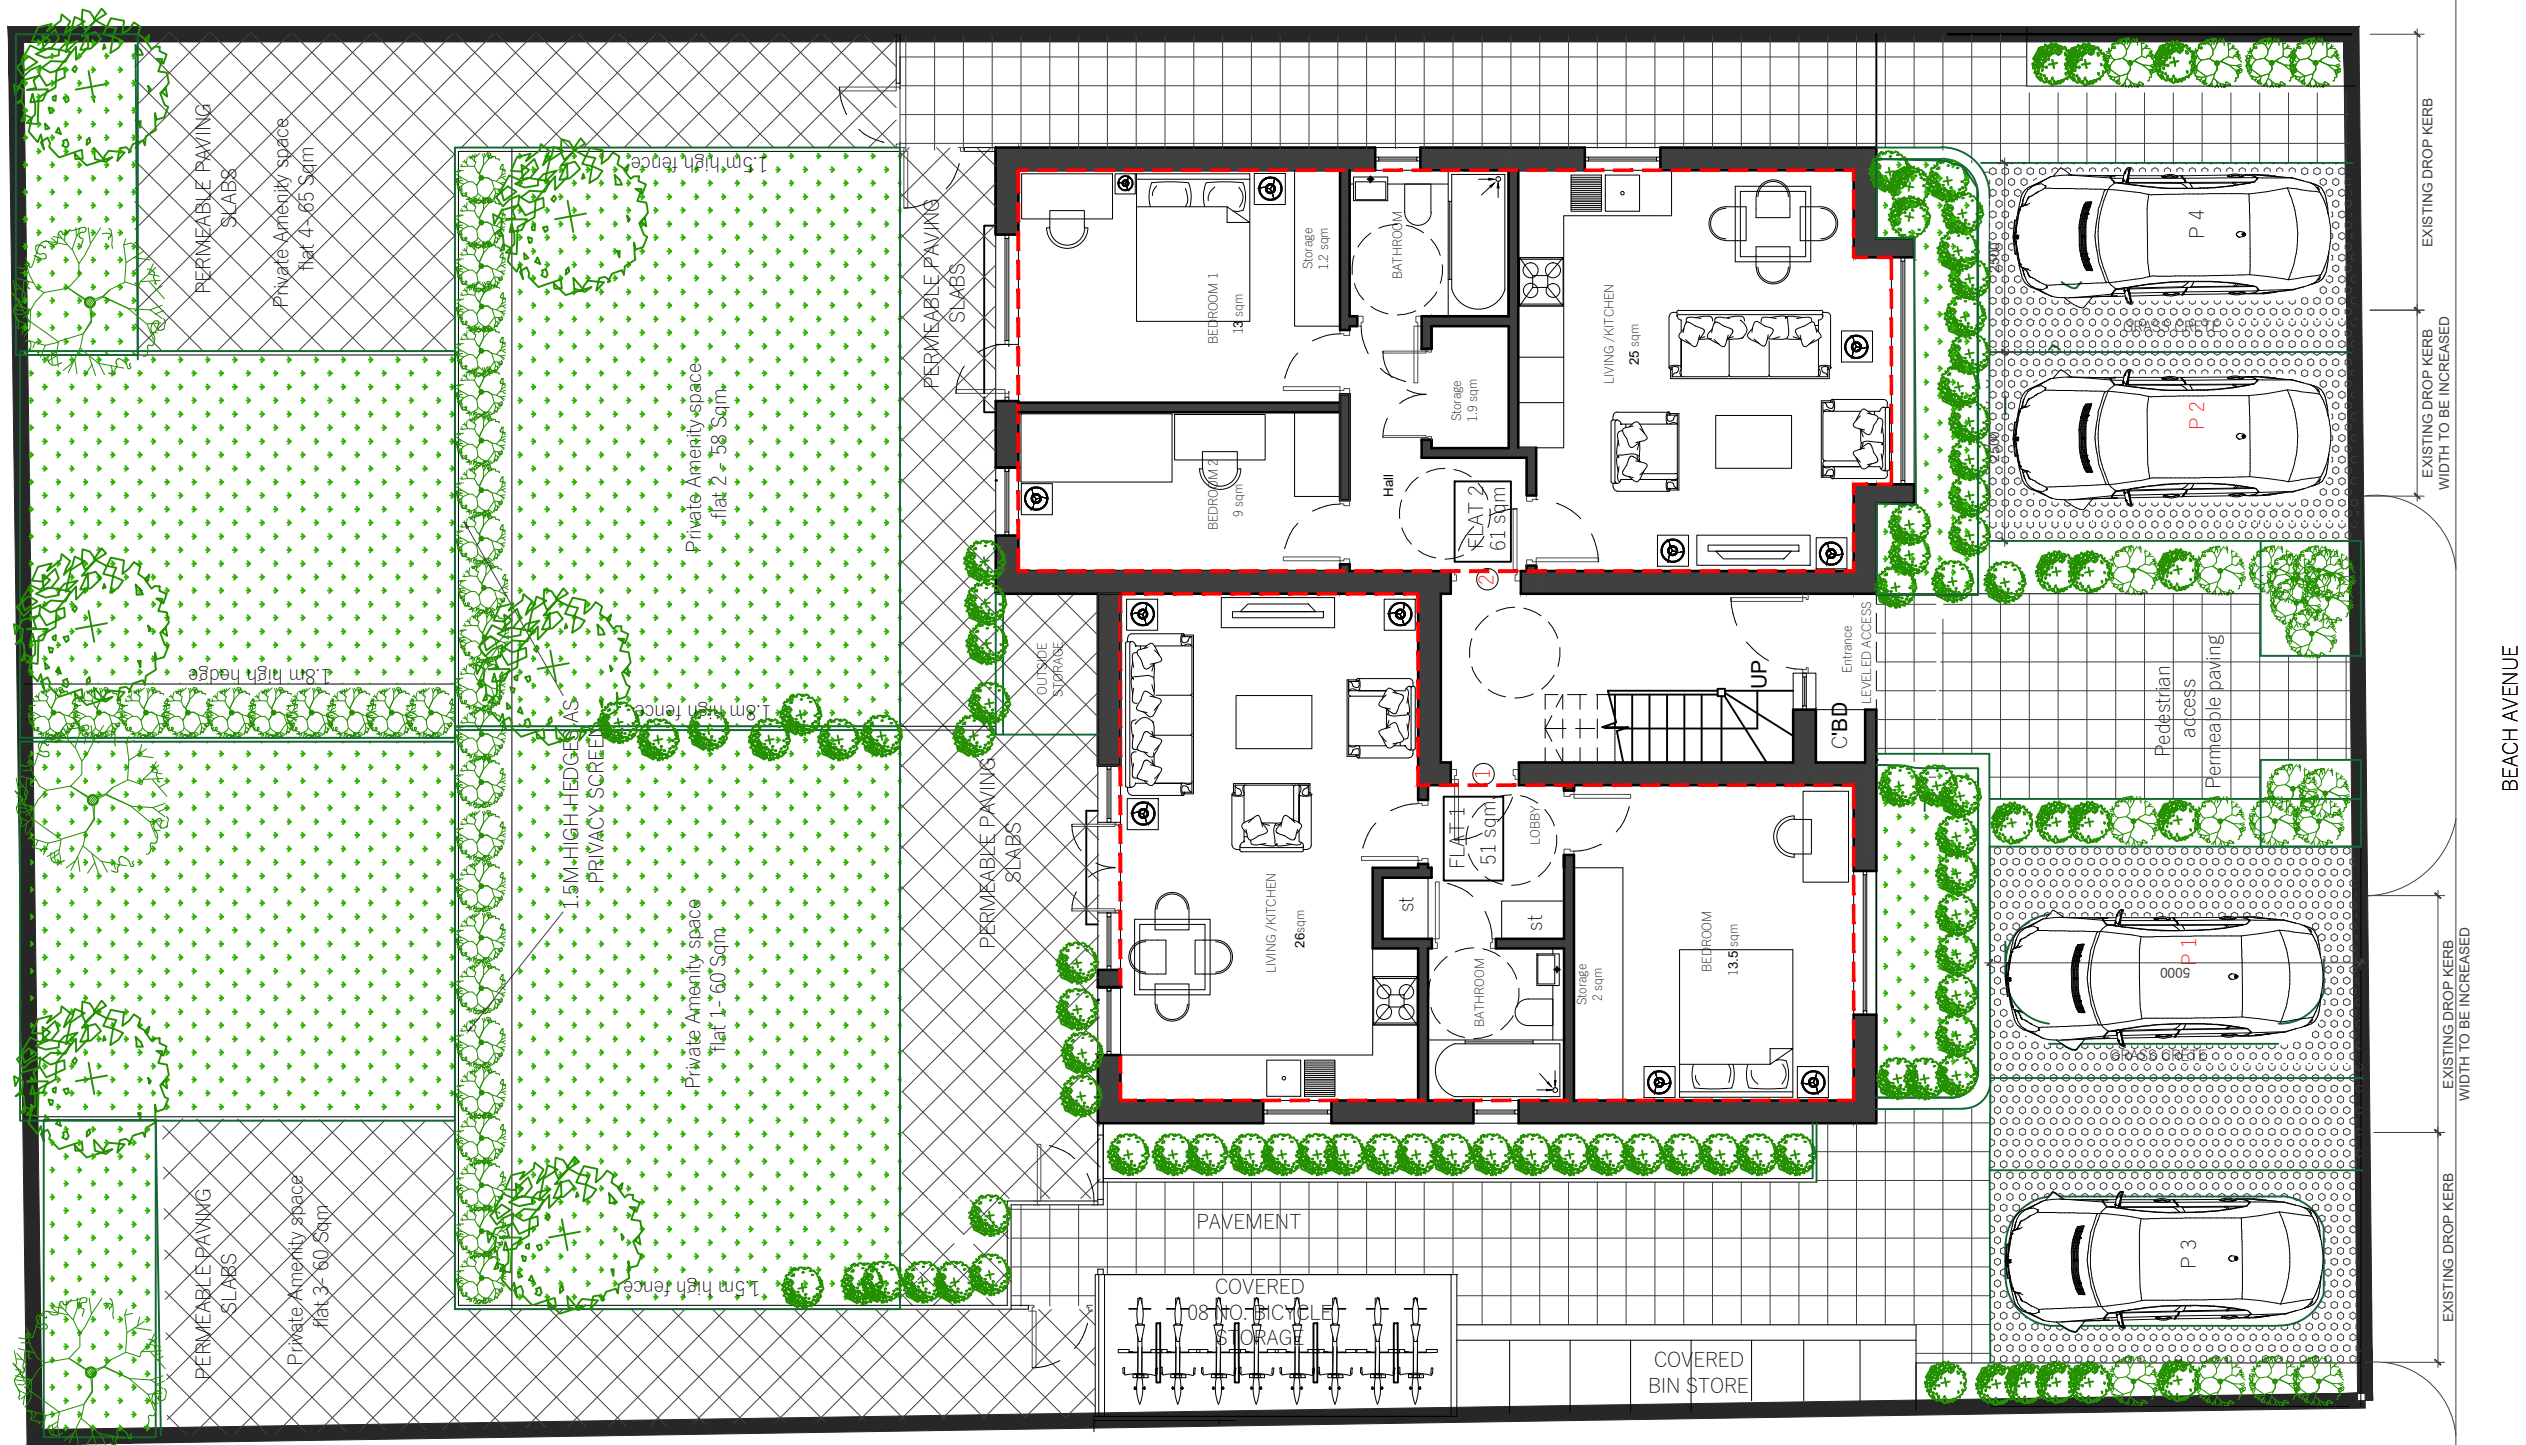

01 - UPDATED GROUND FLOOR PLAN

REVISIONS			
NO	DESCRIPTION	DATE	BY

012345m

Scale

DESIGN ENDEAVOURS LTD M: 07869580774, 07883602259 E: design.endeavour@gmail.com			
Project49 BEACH AVENUE, RUISLIP LONDON, HA4 8UG			
TitlePROPOSED GROUND FLOOR PLAN			
Scale1:100@A3	DrawnNK/TA	Approved	DateAUG 21
Job No.DE-658	Drawing No.P-49 BA-03		Rev.