


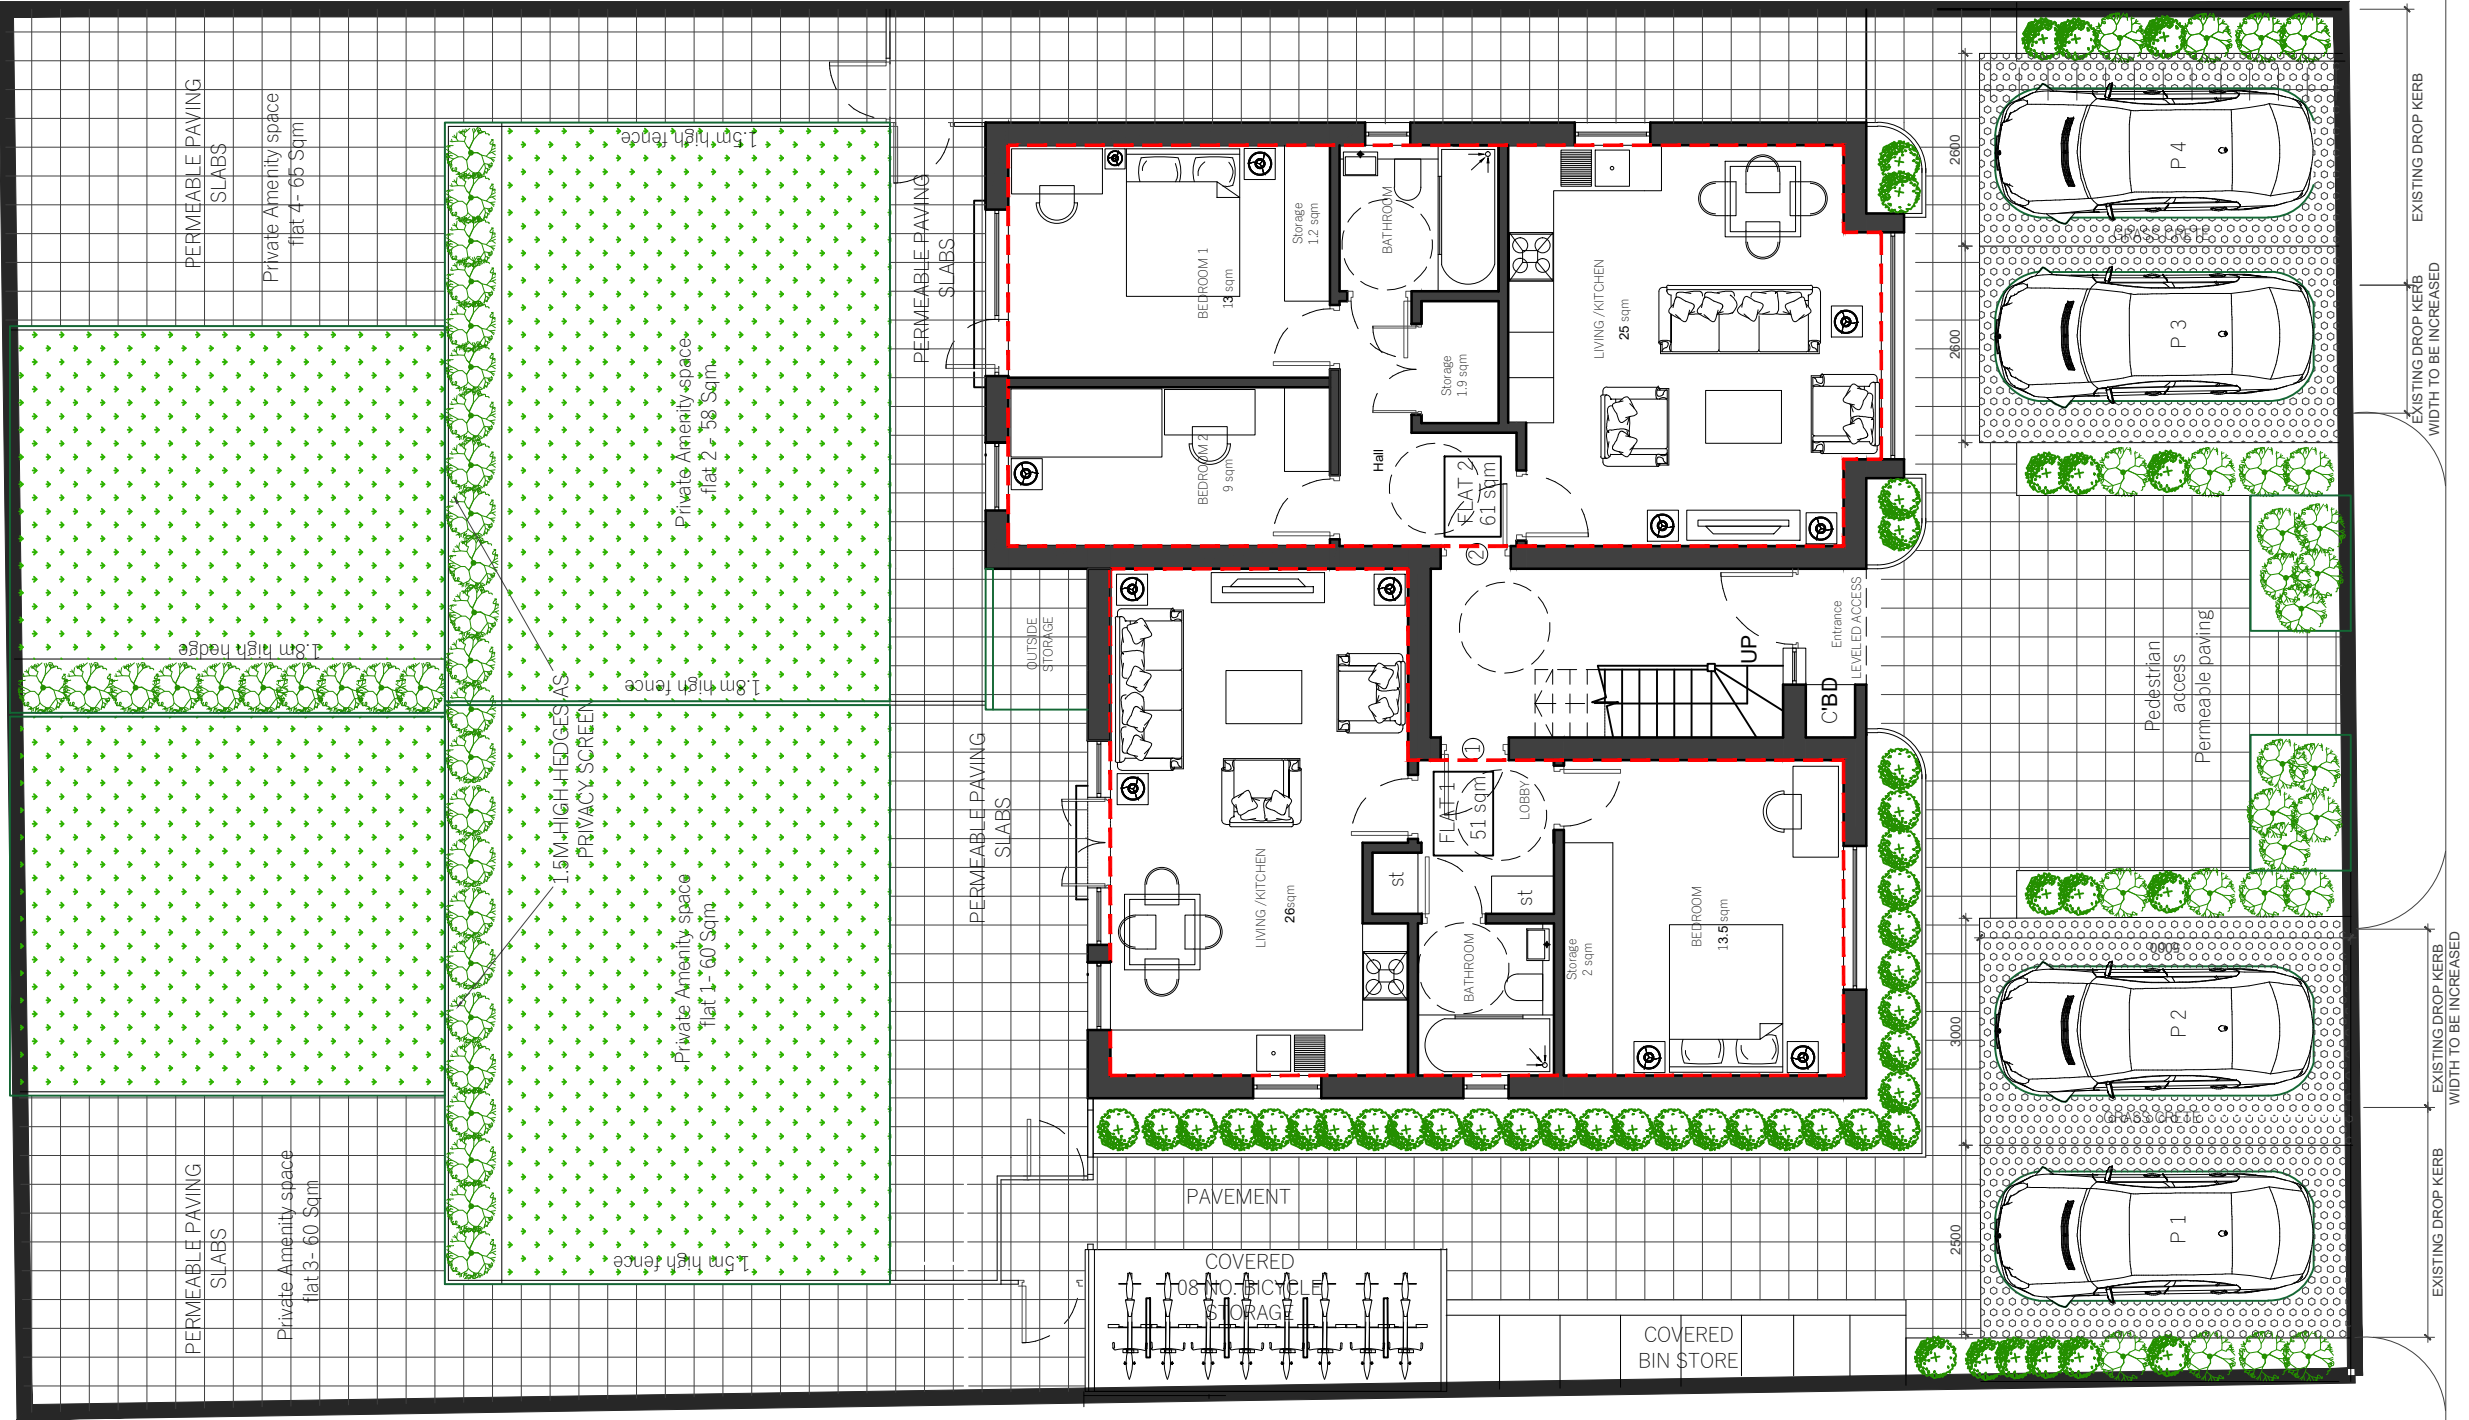

01 - GROUND FLOOR PLAN

REVISIONS			
NO	DESCRIPTION	DATE	BY

0100@A3

12m345m

Scale

DESIGN ENDEAVOURS LTD M: 07869580774, 07883602259 E: design.endeavour@gmail.com			
Project 49 BEACH AVENUE RUISLIP LONDON, HA4 8UG			
Title PROPOSED GROUND FLOOR PLAN			
Scale 1:100@A3	Drawn NK/TA	Approved	Date AUG 21
Job No. DE-658	Drawing No. P-49 BA-03		Rev.