





01 - FRONT ELEVATION

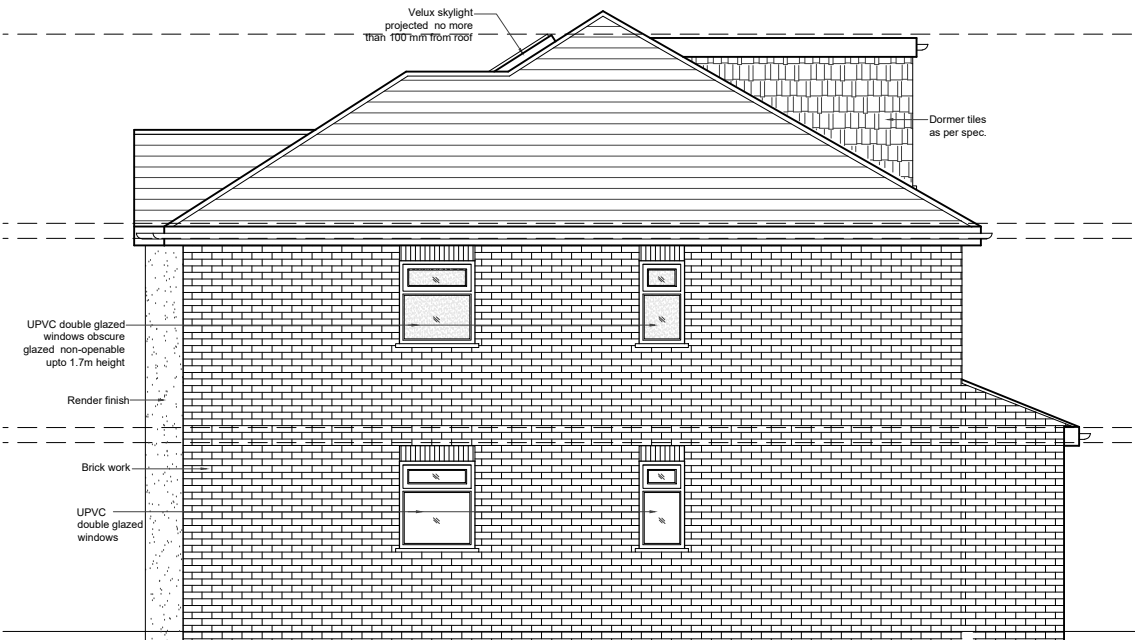

02 - RIGHT SIDE ELEVATION




03 - REAR ELEVATION

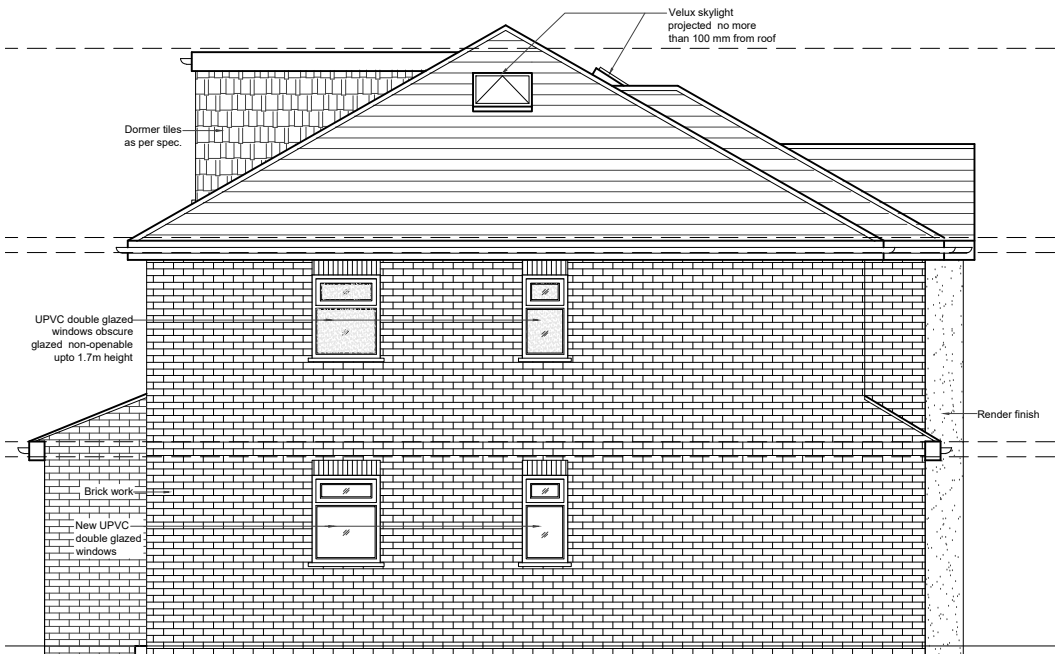

04 - LEFT SIDE ELEVATION

NOTES
Dimensions are not to be scaled from this drawing.

REVISIONS			
NO	DESCRIPTION	DATE	BY

 

DESIGN ENDEAVOURS LTD M: 07869580774, 07883602259 E: design.endeavour@gmail.com			
Project 49 BEACH AVENUE RUISLIP LONDON, HA4 8UG			
Title PROPOSED ELEVATIONS			
Scale 1:100@A3	Drawn NK/TA	Approved	Date AUG 21
Job No. DE-658	Drawing No. P-49 BA-05		Rev.