




NOTES
Dimensions are not to be scaled from this drawing.

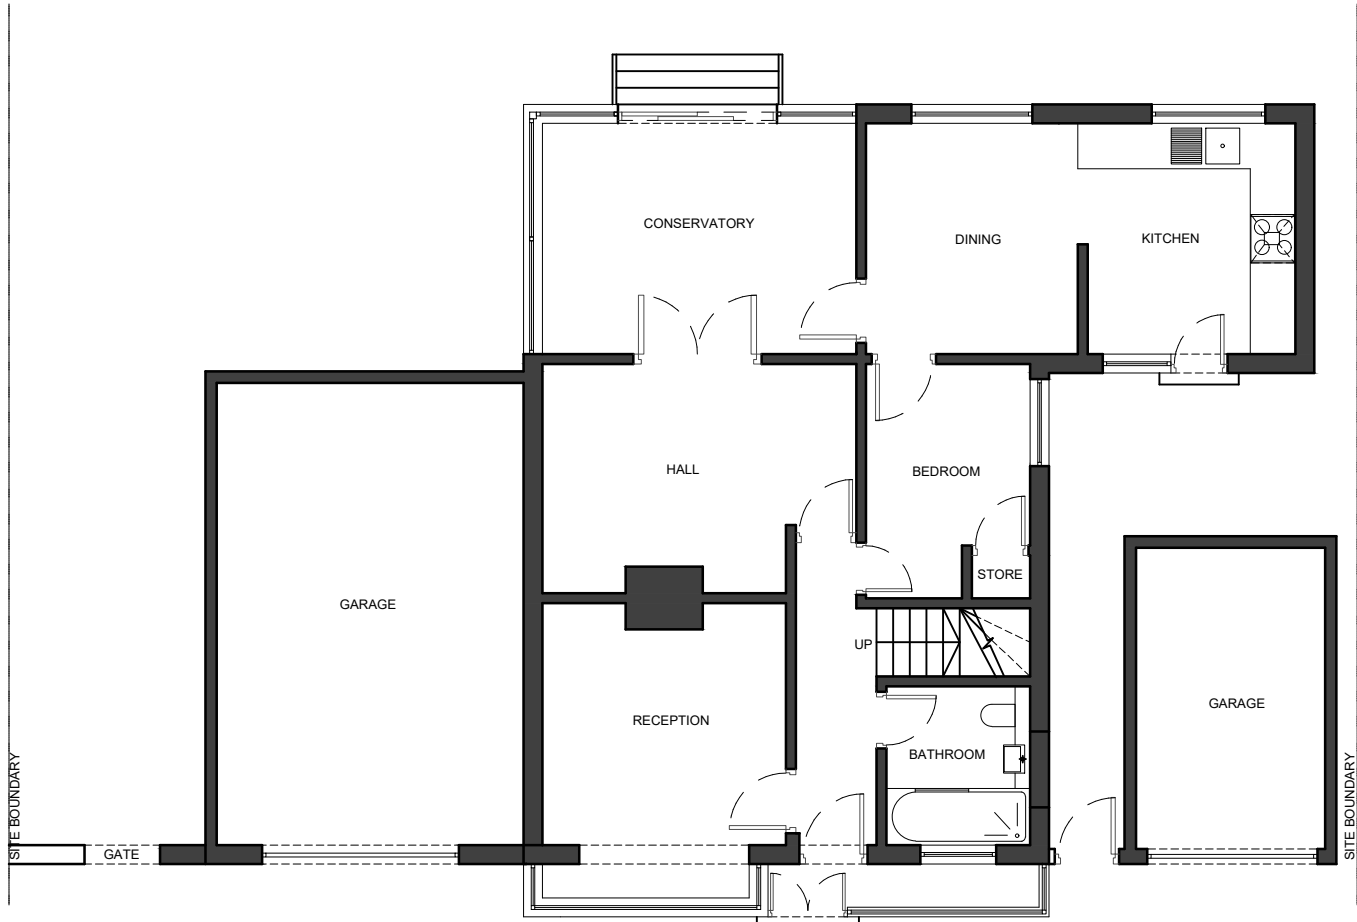


01 - GROUND FLOOR PLAN

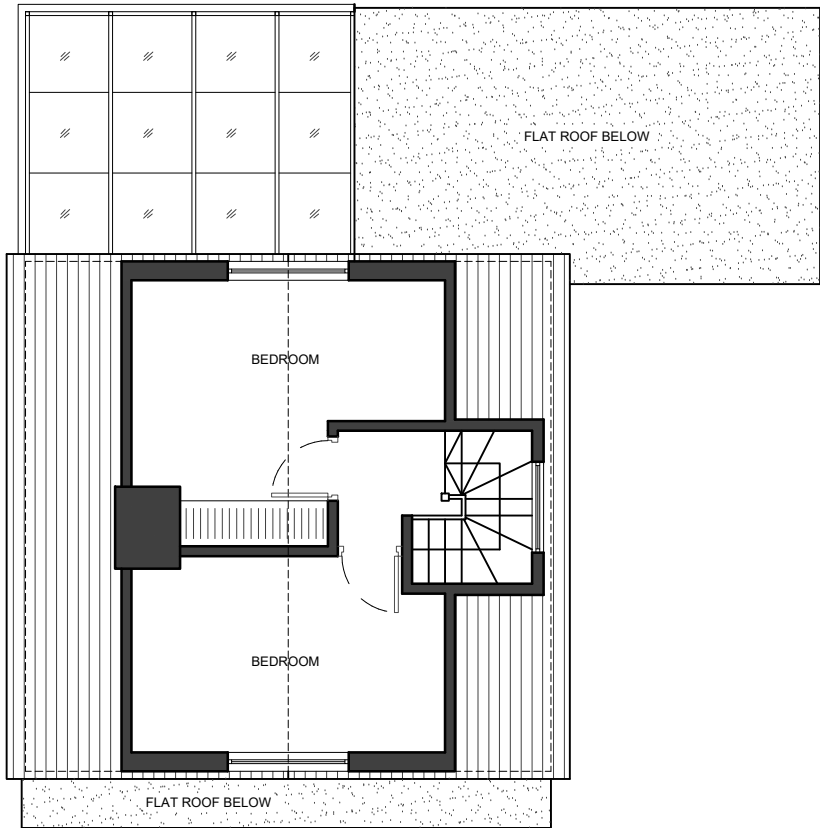

02 - FIRST FLOOR PLAN

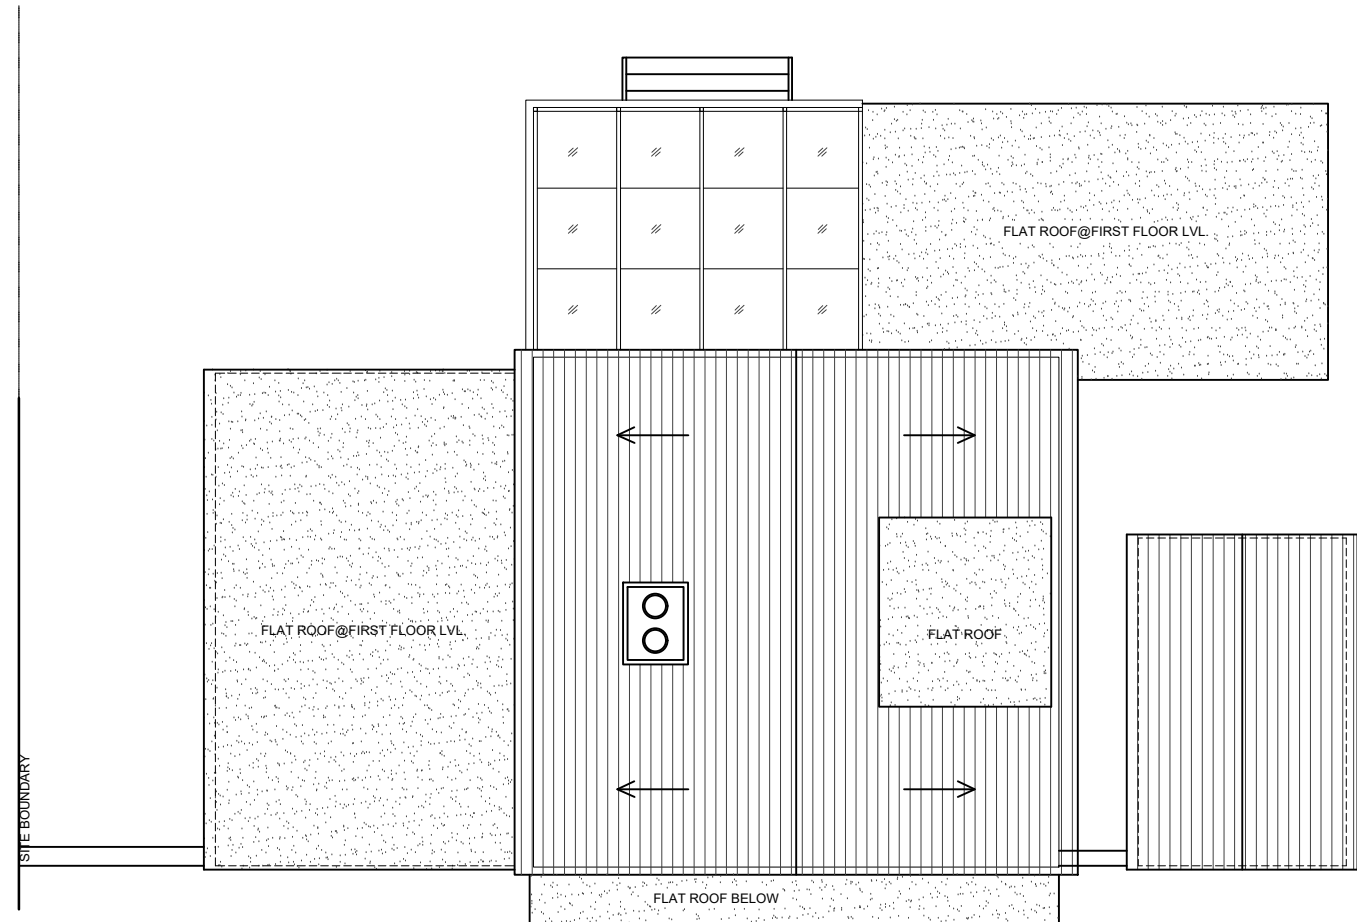

03 - ROOF PLAN

 

REVISIONS			
NO	DESCRIPTION	DATE	BY

**FULL PLANNING
APPLICATION**

DE ARCHITECTURAL CONSULT.LTD
M: 07869580774, 07883602259
E: design.endeavour@gmail.com

Project 49 BEACH AVENUE RUISLIP LONDON, HA4 8UG			
Title EXISTING PLANS			
Scale 1:100@A3	Drawn MZ	Approved	Date MAR-22
Job No. DAC-065/22	Drawing No. PF-49BA-02	Rev.	-