





01 - FRONT ELEVATION

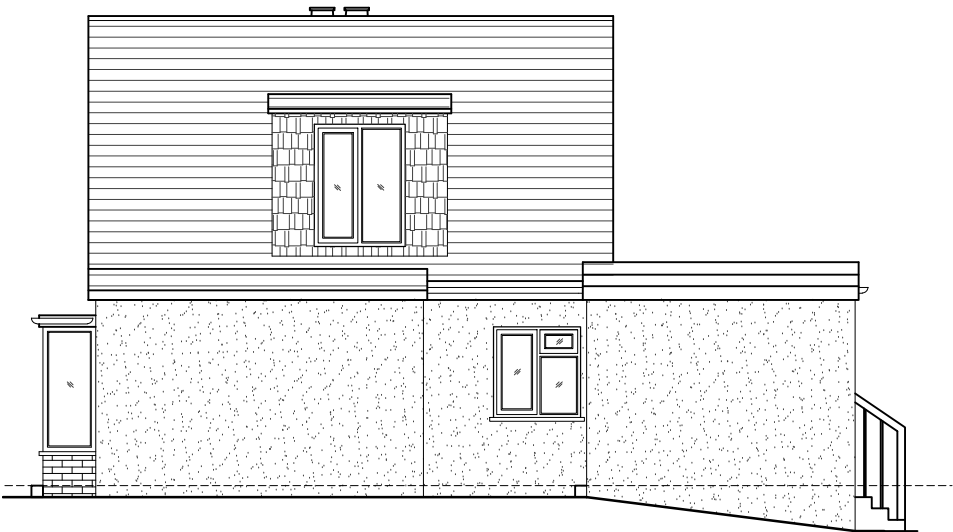


02 - RIGHT SIDE ELEVATION



03 - REAR ELEVATION

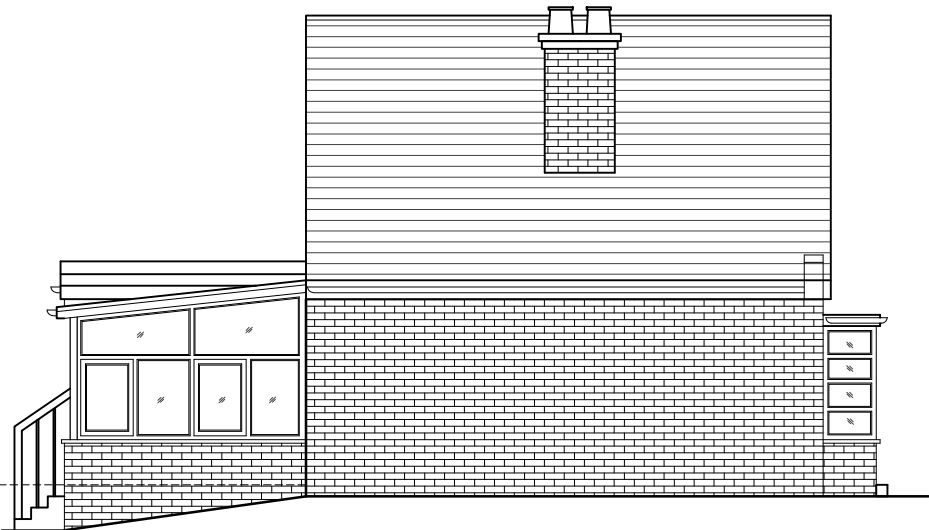

04 - LEFT SIDE ELEVATION

 

REVISIONS			
NO	DESCRIPTION	DATE	BY

FULL PLANNING
APPLICATION

DE ARCHITECTURAL CONSULT.LTD
M: 07869580774, 07883602259
E: design.endeavour@gmail.com

Project 49 BEACH AVENUE RUISLIP LONDON, HA4 8UG			
Title EXISTING ELEVATIONS			
Scale 1:100@A3	Drawn MZ	Approved	Date MAR-22
Job No. DAC-065/22	Drawing No. PF-49BA-03	Rev.	-