


NOTES

Dimensions are not to be scaled from this drawing

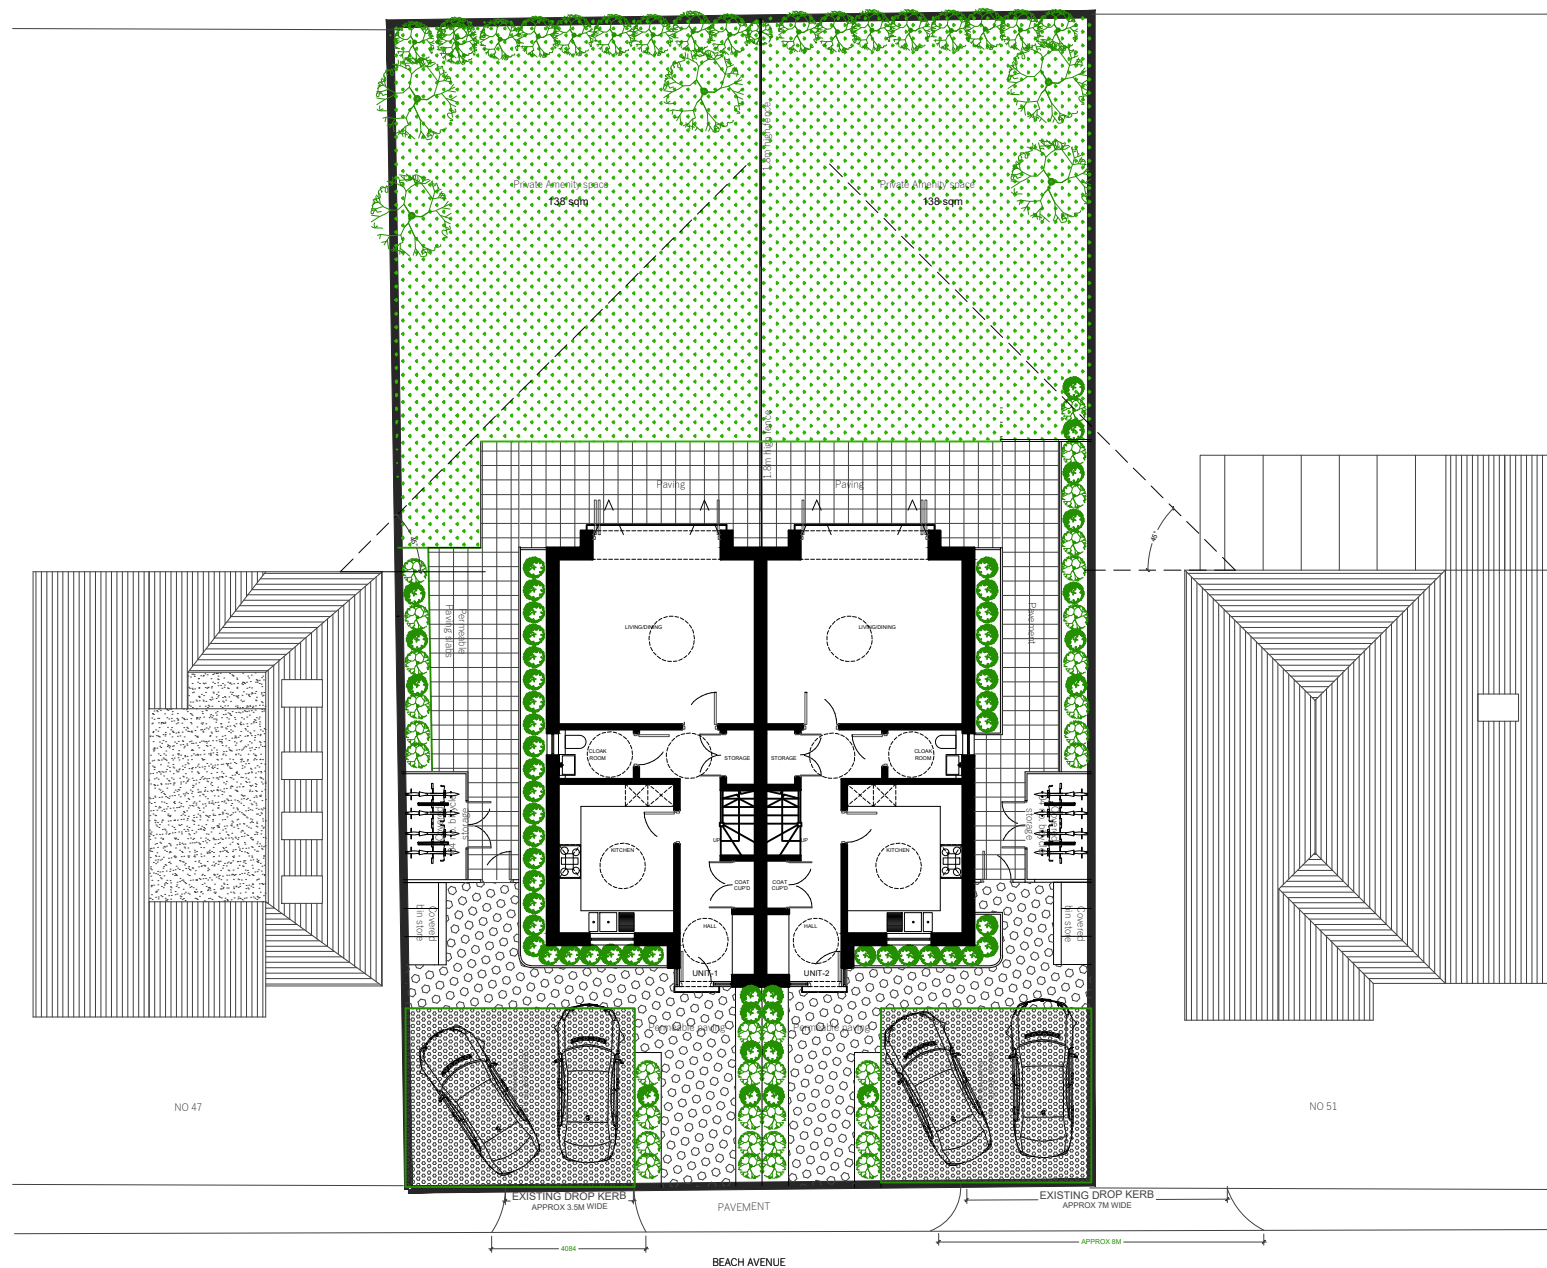

01 - SITE PLAN SCALE 1:200

UNIT 1- 4 BEDROOM- 5 PERSON 3 STOREY DWELLING (AREA:124 sqm)

<u>AREA SCHEDULE</u>	
TYPE	AREA (GIA)
PRIVATE AMENITY SPACE	161.5 sqm
COVERED REFUSE AREA	in the side alley
CYCLE SPACES	4
CARS PARK SPACES (WITH CHARGING POINTS)	2

UNIT 2- 4 BEDROOM- 5 PERSON 3 STOREY DWELLING (AREA:124 sqm

<u>AREA SCHEDULE</u>	
TYPE	AREA (GIA)
PRIVATE AMENITY SPACE	143.2 sqm
COVERED REFUSE AREA	in the side alley
CYCLE SPACES	4
CARS PARK SPACES	2

[illegible]

FULL PLANNING APPLICATION

DE ARCHITECTURAL CONSULT.LTD
M: 07869580774, 07883602259
E: design.endeavour@gmail.com

Project 49 BEACH AVENUE RUISLIP
LONDON, HA4 8UG

Title	SITE PLAN
-------	-----------

Scale 1:200@A3	Drawn JTS	Approved	Date APR-22
Job No. DAC-065/22	Drawing No. PF-49BA-04	Rev. B	