


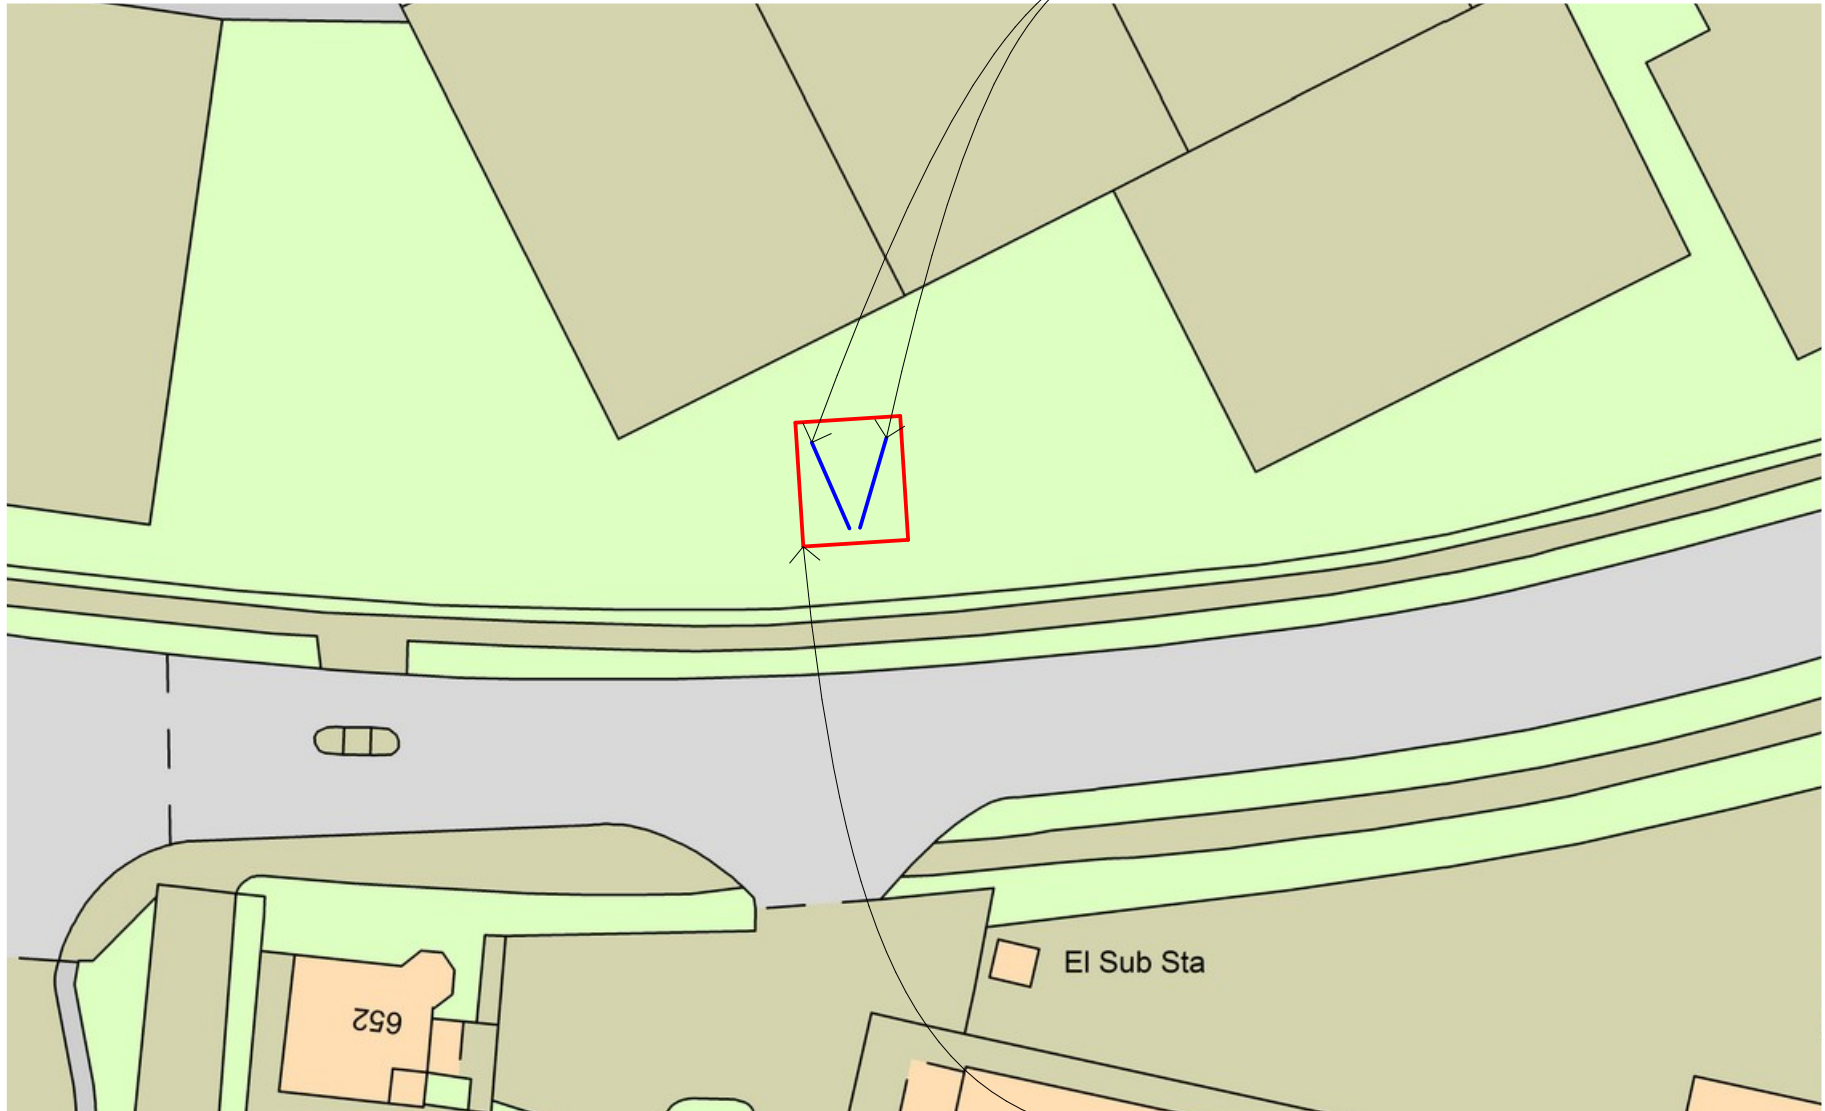

— Site Boundary
— Advert Location



Sign Panel Locations

Application Site

Project Goals Ruislip, Victoria Road, Ruislip, London, HA4 0JE	Drawing Name Site Plan - Proposed	Date 16.02.2022	Drawing No. Revision T4682 A4 051	Drawing Scale 1:500 @ A4 	Turnkey A4