



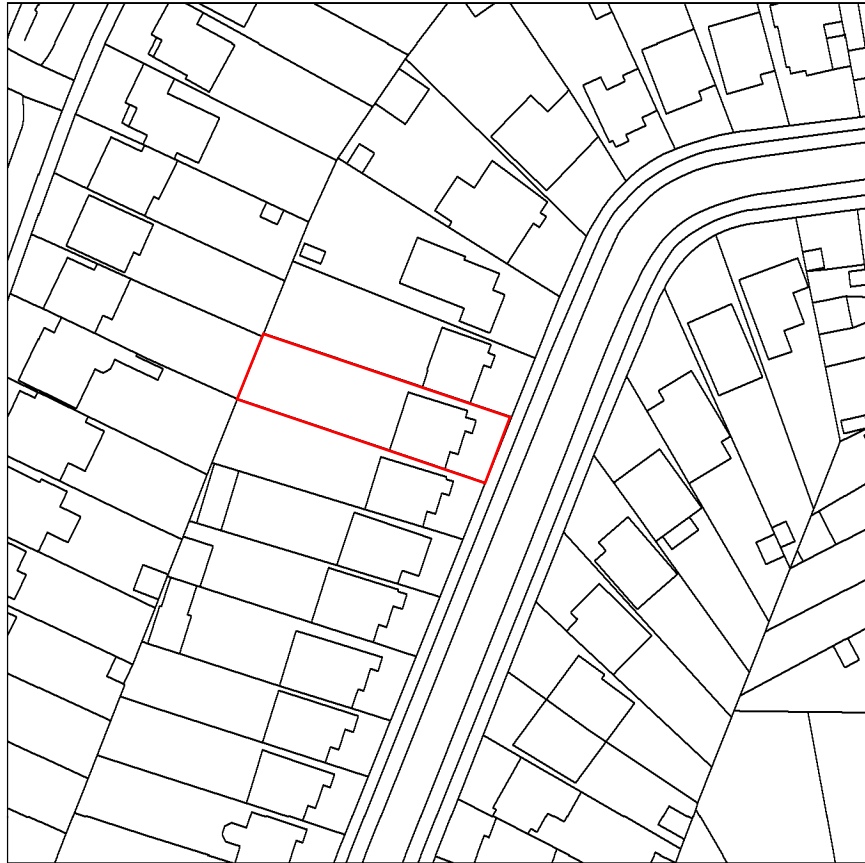


LOCATION PLAN


SCALE 1:1250

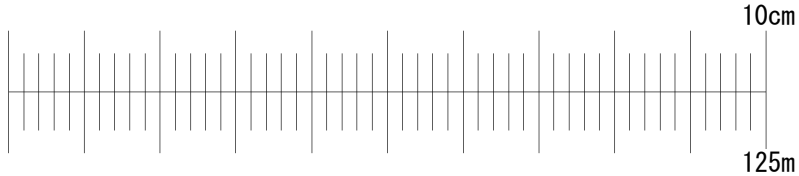


EXISTING BLOCK PLAN

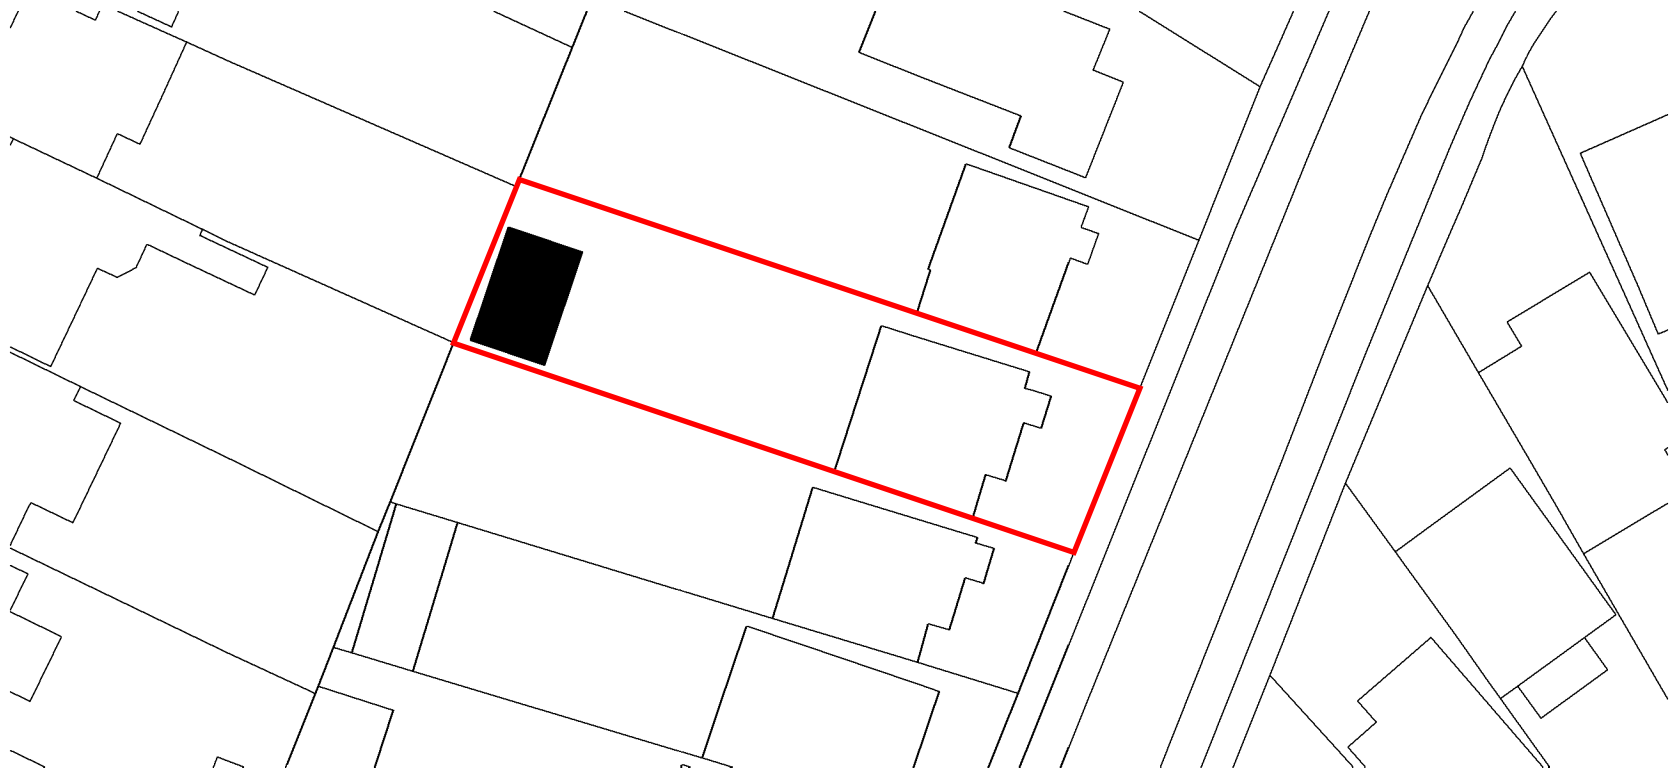

PROPOSED BLOCK PLAN

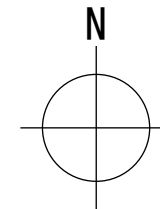


SCALE 1:500

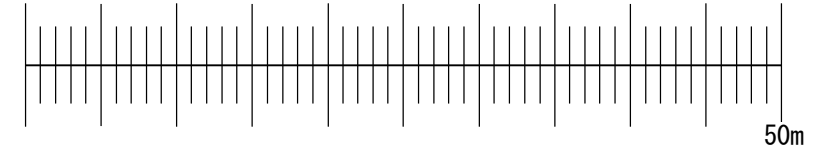


Application for Householder Planning Permission
for works or extension to a dwelling.
Town and Country Planning Act 1990.
This drawing is for planning application only.
This drawing is © EnGage Reliance Ltd 2018-2026 Copyright.
Plans, drawings and material submitted to the council are protected by the Copyright Acts (Section 47, 1988 Act).
You may only use material which is downloaded or printed for consultation purposes.
Further copies must not be made without prior permission of the copyright owner.


	Stage: Planning	Job Title: Outbuilding to be used as gym/play house with storage	Job Number: 77SGD	Drawing Number: 01	
	Drawing Title: Location Plan & Block Plans	Client: Przemyslaw Jasek	Scale: As indicated @ A3	Revision Suffix:	
		Site Address: 77 St Georges Drive, Ickenham, UB10 8HP	Date: 04/09/2026	Drawn By: AA	Checked By: -

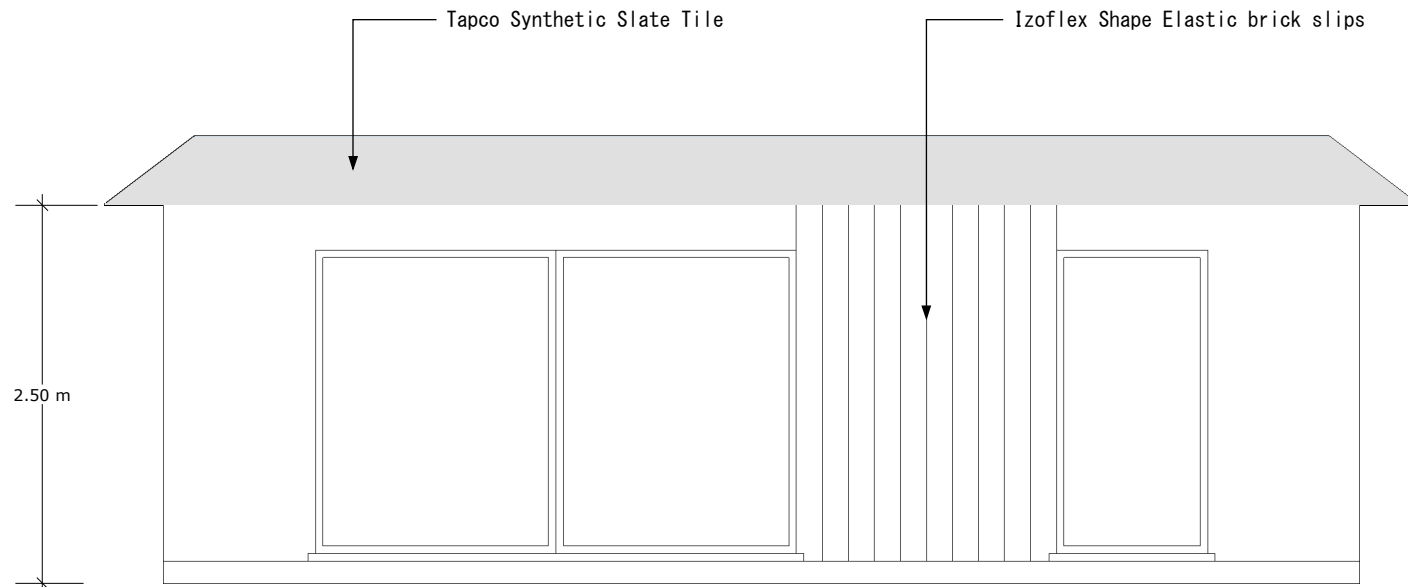


PROPOSED FRONT ELEVATION

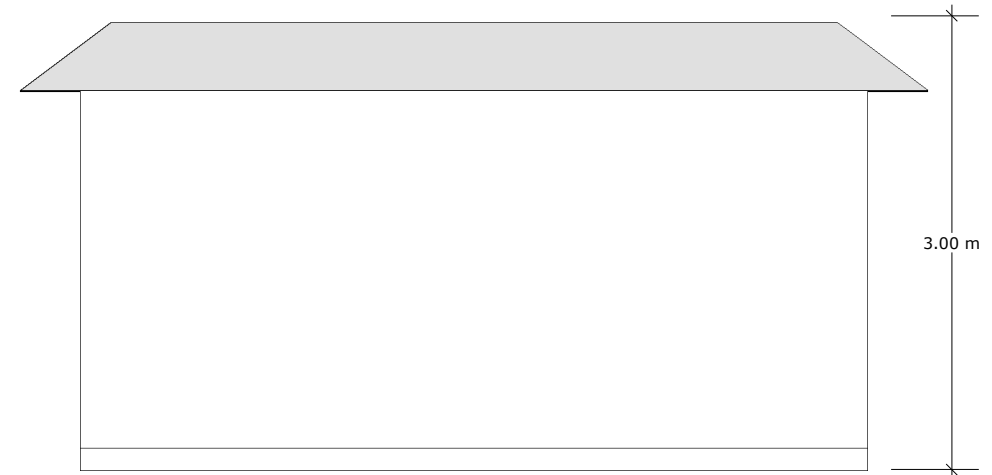

PROPOSED NORTH-EASTERN ELEVATION

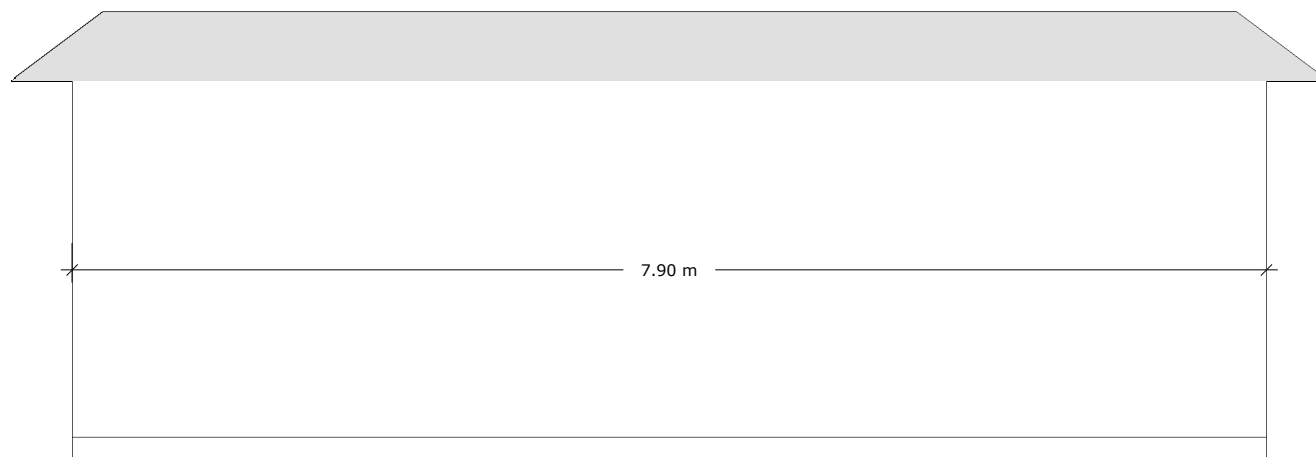


PROPOSED REAR ELEVATION

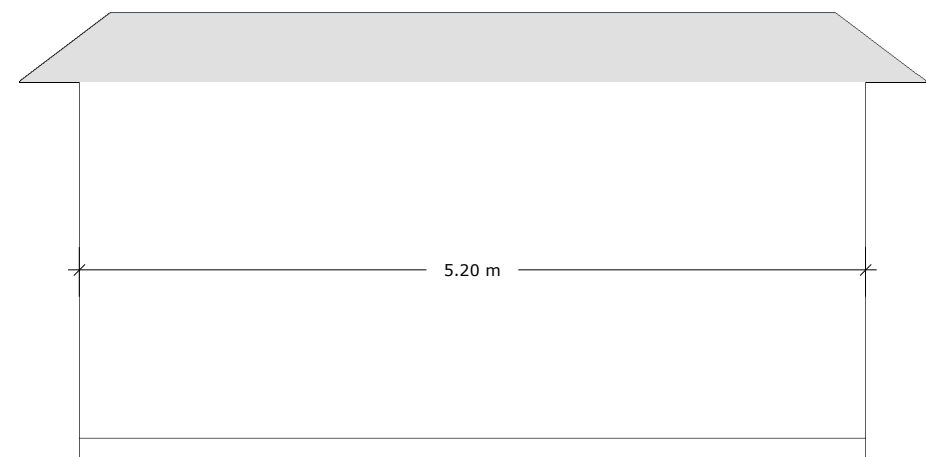


PROPOSED SOUTH-WESTERN ELEVATION


Application for Householder Planning Permission
for works or extension to a dwelling.
Town and Country Planning Act 1990.
This drawing is for planning application only.
This drawing is © EnGage Reliance Ltd 2018-2026 Copyright.
Plans, drawings and material submitted to the council are protected by the Copyright Acts (Section 47, 1988 Act).
You may only use material which is downloaded or printed for consultation purposes.
Further copies must not be made without prior permission of the copyright owner.

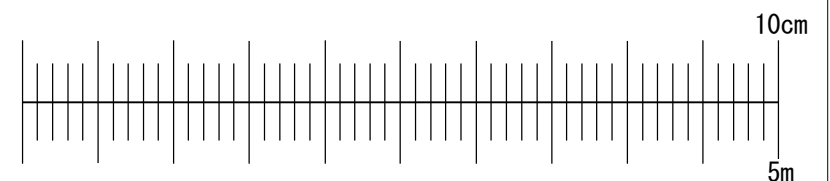

	Stage: Planning	Job Title: Outbuilding to be used as gym/play house with storage	Job Number: 77SGD	Drawing Number: 02								
		Client: Przemyslaw Jasek	Scale: 1:50 @ A3	Revision Suffix:								
	Drawing Title: Proposed Elevations	Site Address: 77 St Georges Drive, Ickenham, UB10 8HP		Date: 04/09/2026	Drawn By: AA							Checked By: -


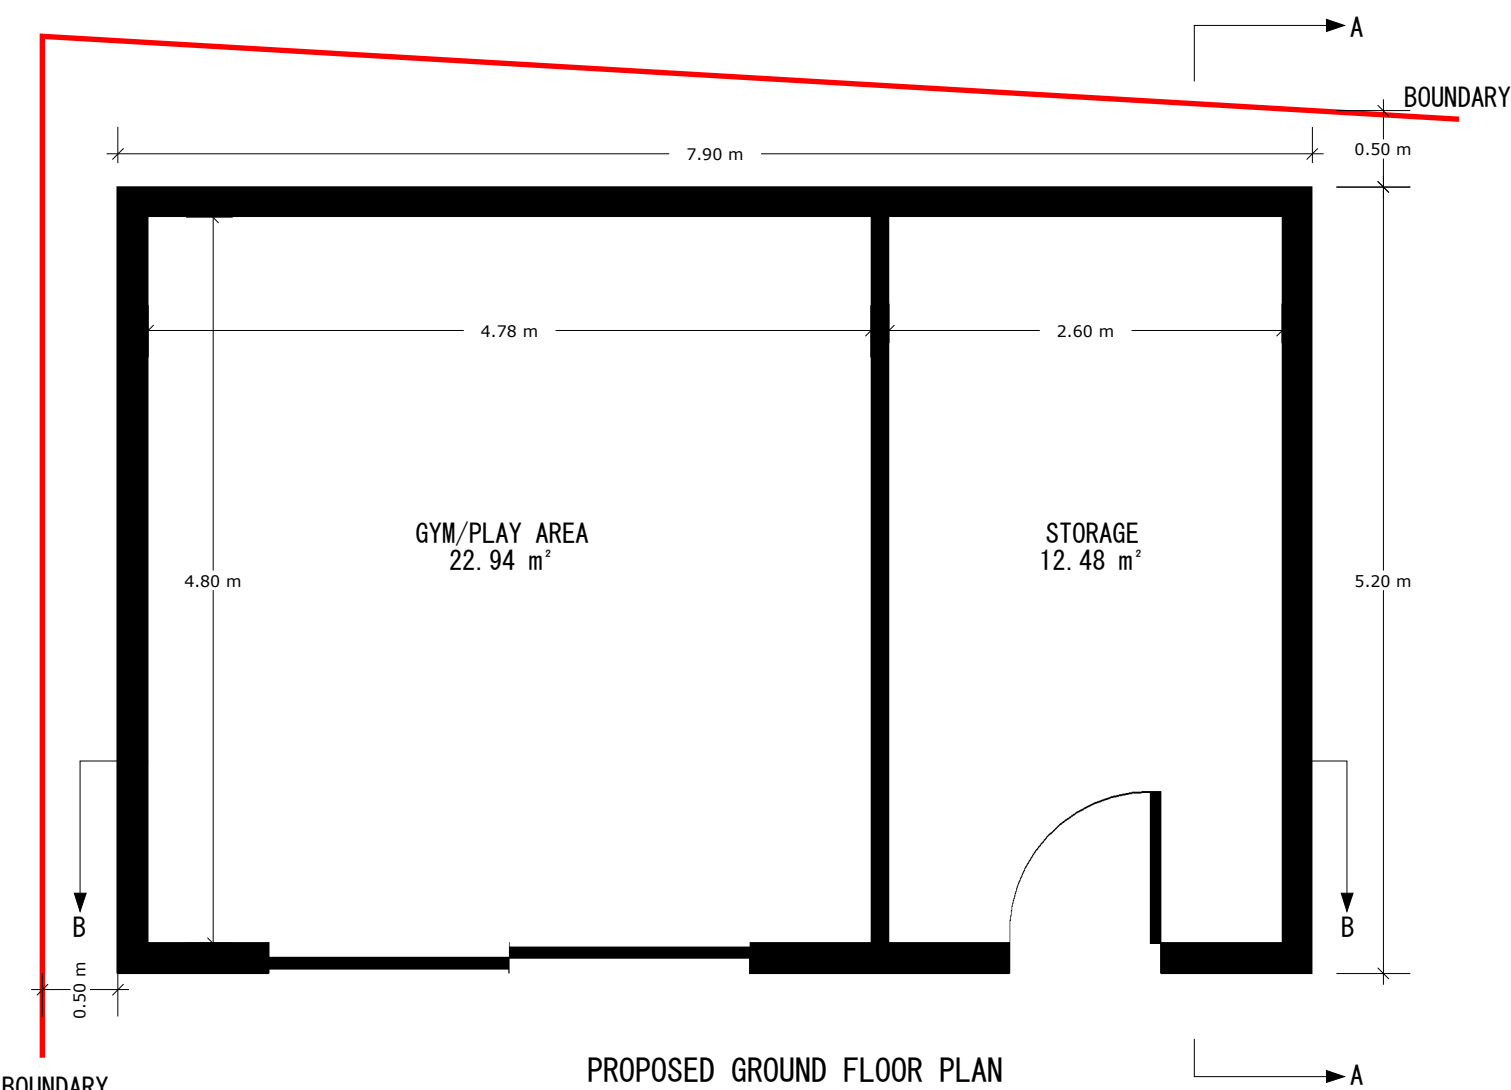


PROPOSED GROUND FLOOR PLAN


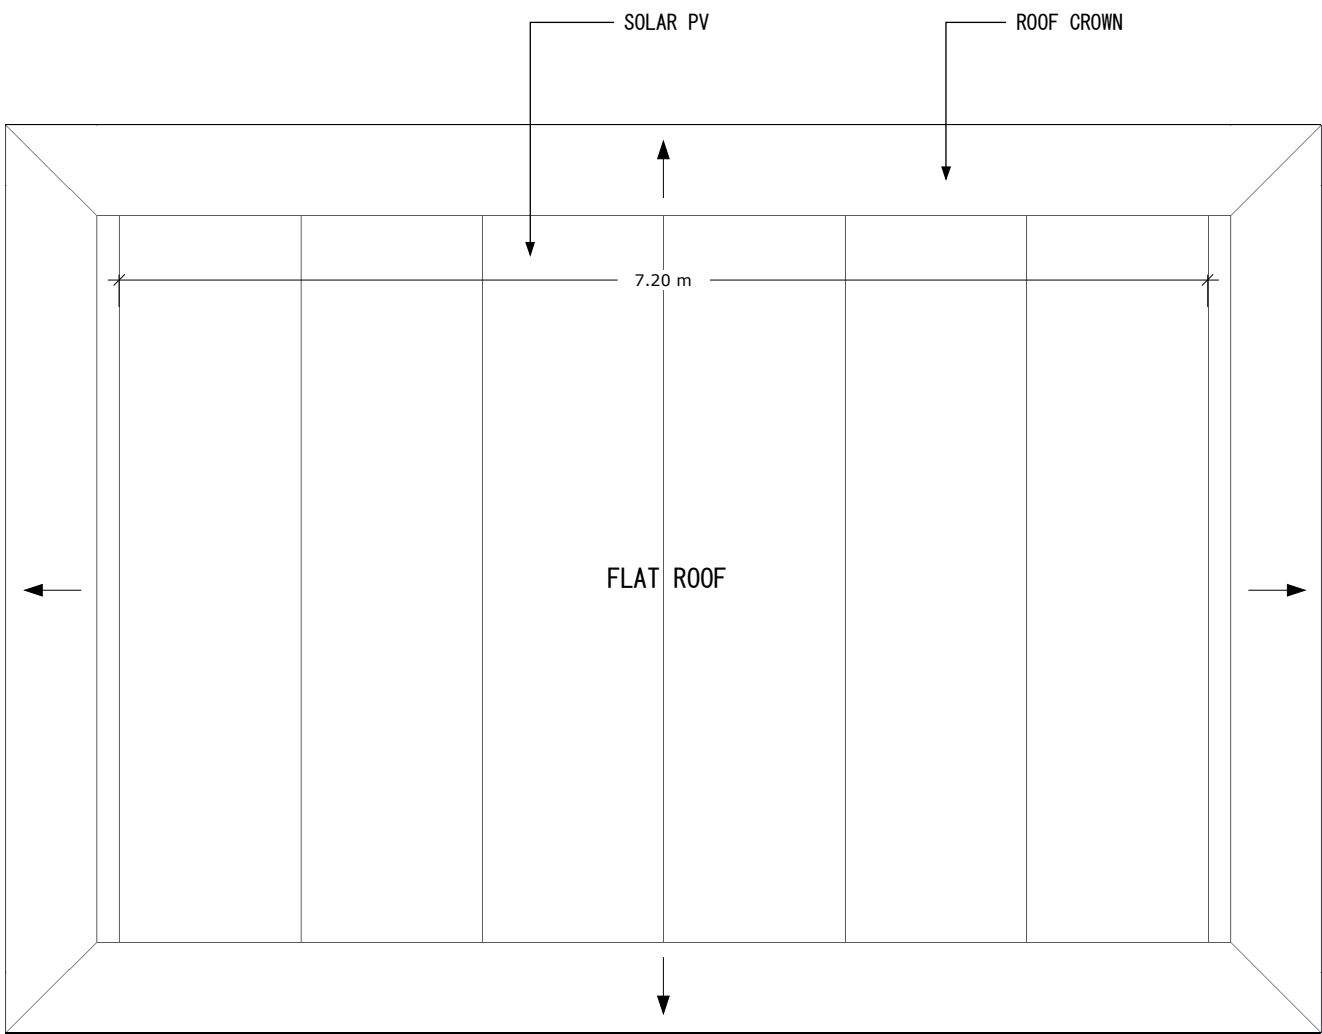


PROPOSED ROOF PLAN


Application for Householder Planning Permission
for works or extension to a dwelling.
Town and Country Planning Act 1990.
This drawing is for planning application only.
This drawing is © EnGage Reliance Ltd 2018-2026 Copyright.
Plans, drawings and material submitted to the council are protected by the Copyright Acts (Section 47, 1988 Act).
You may only use material which is downloaded or printed for consultation purposes.
Further copies must not be made without prior permission of the copyright owner.

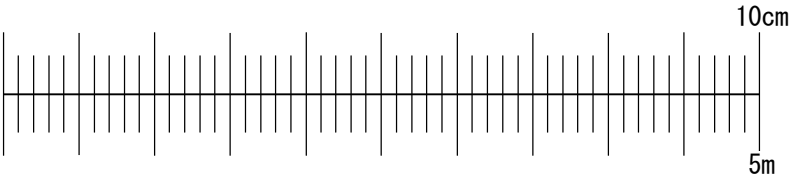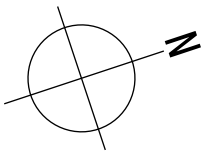


	Stage: Planning	Job Title: Outbuilding to be used as gym/play house with storage	Job Number: 77SGD	Drawing Number: 03			
		Client: Przemyslaw Jasek	Scale: 1:50 @ A3	Revision Suffix:			
	Drawing Title: Proposed Floor & Roof Plan	Site Address: 77 St Georges Drive, Ickenham, UB10 8HP	Date: 04/09/2026	Drawn By: AA	Checked By: -		

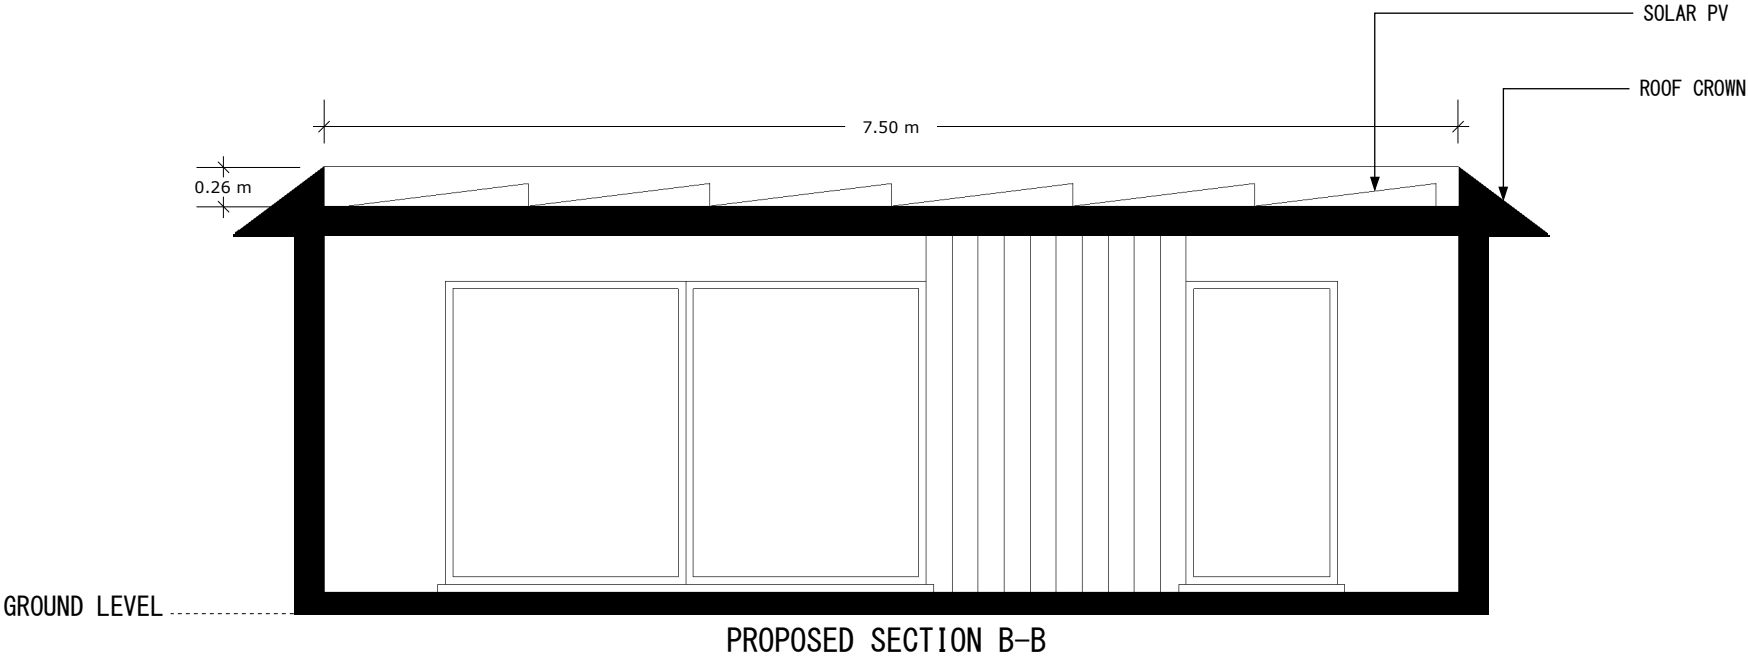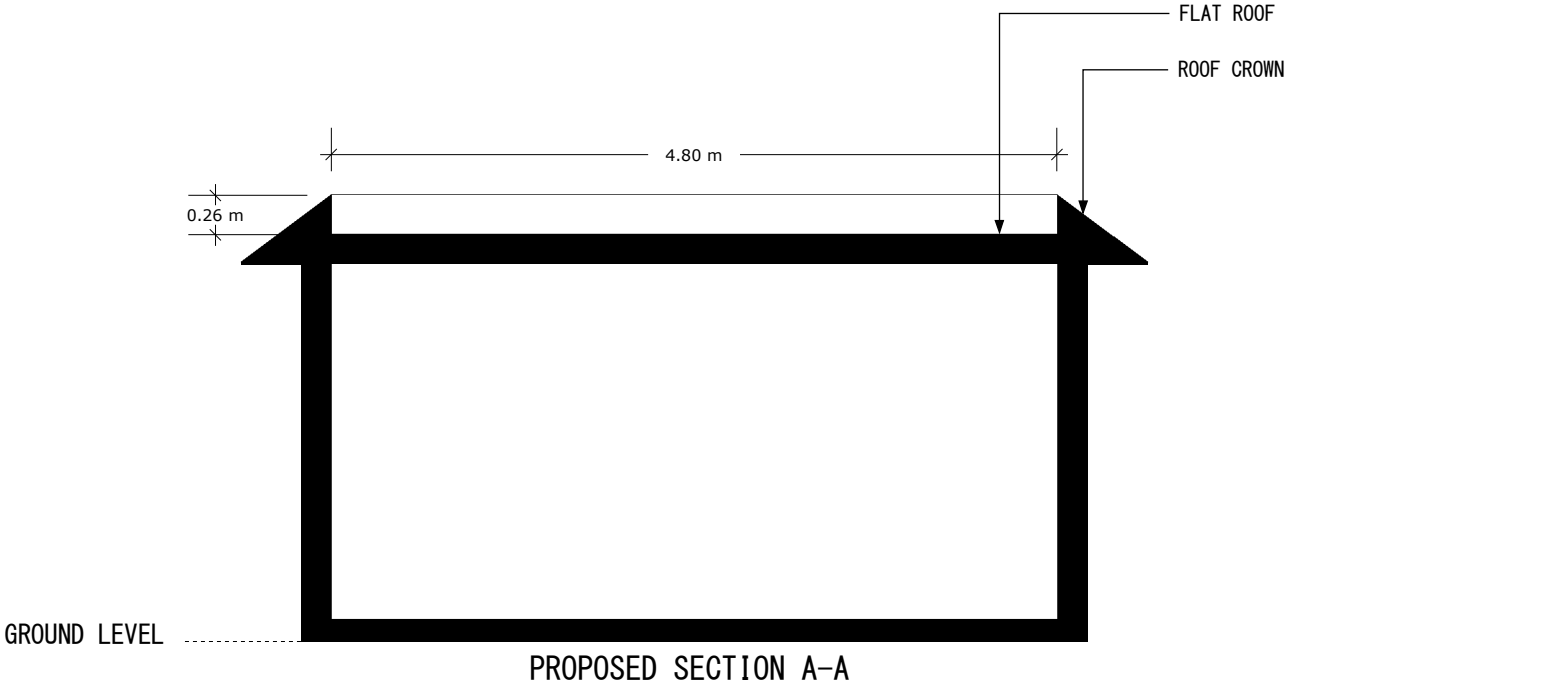



Application for Householder Planning Permission
for works or extension to a dwelling.
Town and Country Planning Act 1990.
This drawing is for planning application only.
This drawing is © EnGage Reliance Ltd 2018–2026 Copyright.
Plans, drawings and material submitted to the council are protected by the Copyright Acts (Section 47, 1988 Act).
You may only use material which is downloaded or printed for consultation purposes.
Further copies must not be made without prior permission of the copyright owner.

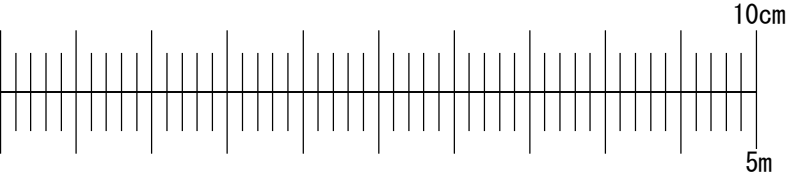

	Stage: Planning	Job Title: Outbuilding to be used as gym/play house with storage	Job Number: 77SGD	Drawing Number: 04					
		Client: Przemyslaw Jasek	Scale: 1:50 @ A3	Revision Suffix:					
	Drawing Title: Proposed Sections	Site Address: 77 St Georges Drive, Ickenham, UB10 8HP	Date: 04/09/2026	A					
				Drawn By: AA		Checked By: –			

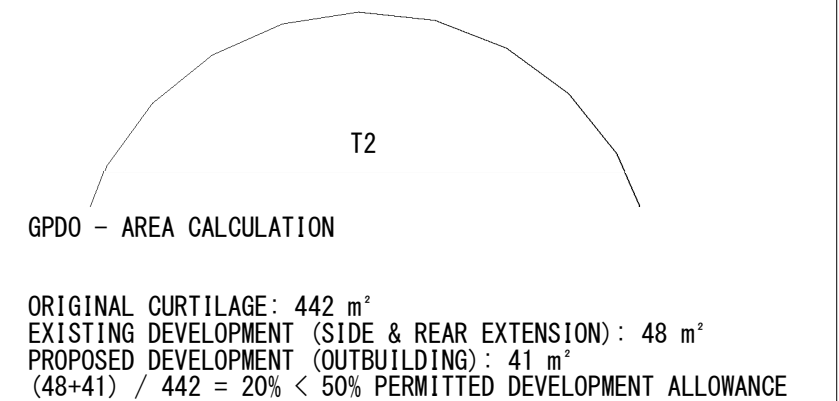

Application for Householder Planning Permission
for works or extension to a dwelling.
Town and Country Planning Act 1990.
This drawing is for planning application only.
This drawing is © EnGage Reliance Ltd 2018–2026 Copyright.
Plans, drawings and material submitted to the council are protected by the Copyright Acts (Section 47, 1988 Act).
You may only use material which is downloaded or printed for consultation purposes.
Further copies must not be made without prior permission of the copyright owner.

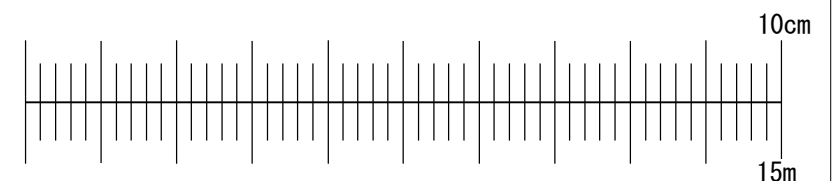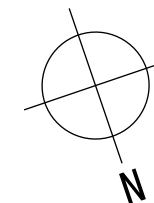

	Stage: Planning	Job Title: Outbuilding to be used as gym/play house with storage	Job Number: 77SGD	Drawing Number: 05					
		Client: Przemyslaw Jasek	Scale: 1:150 @ A3	Revision Suffix:					
	Drawing Title: Proposed Site Plan	Site Address: 77 St Georges Drive, Ickenham, UB10 8HP	Date: 04/09/2026	A					
				Drawn By: AA		Checked By: –			