


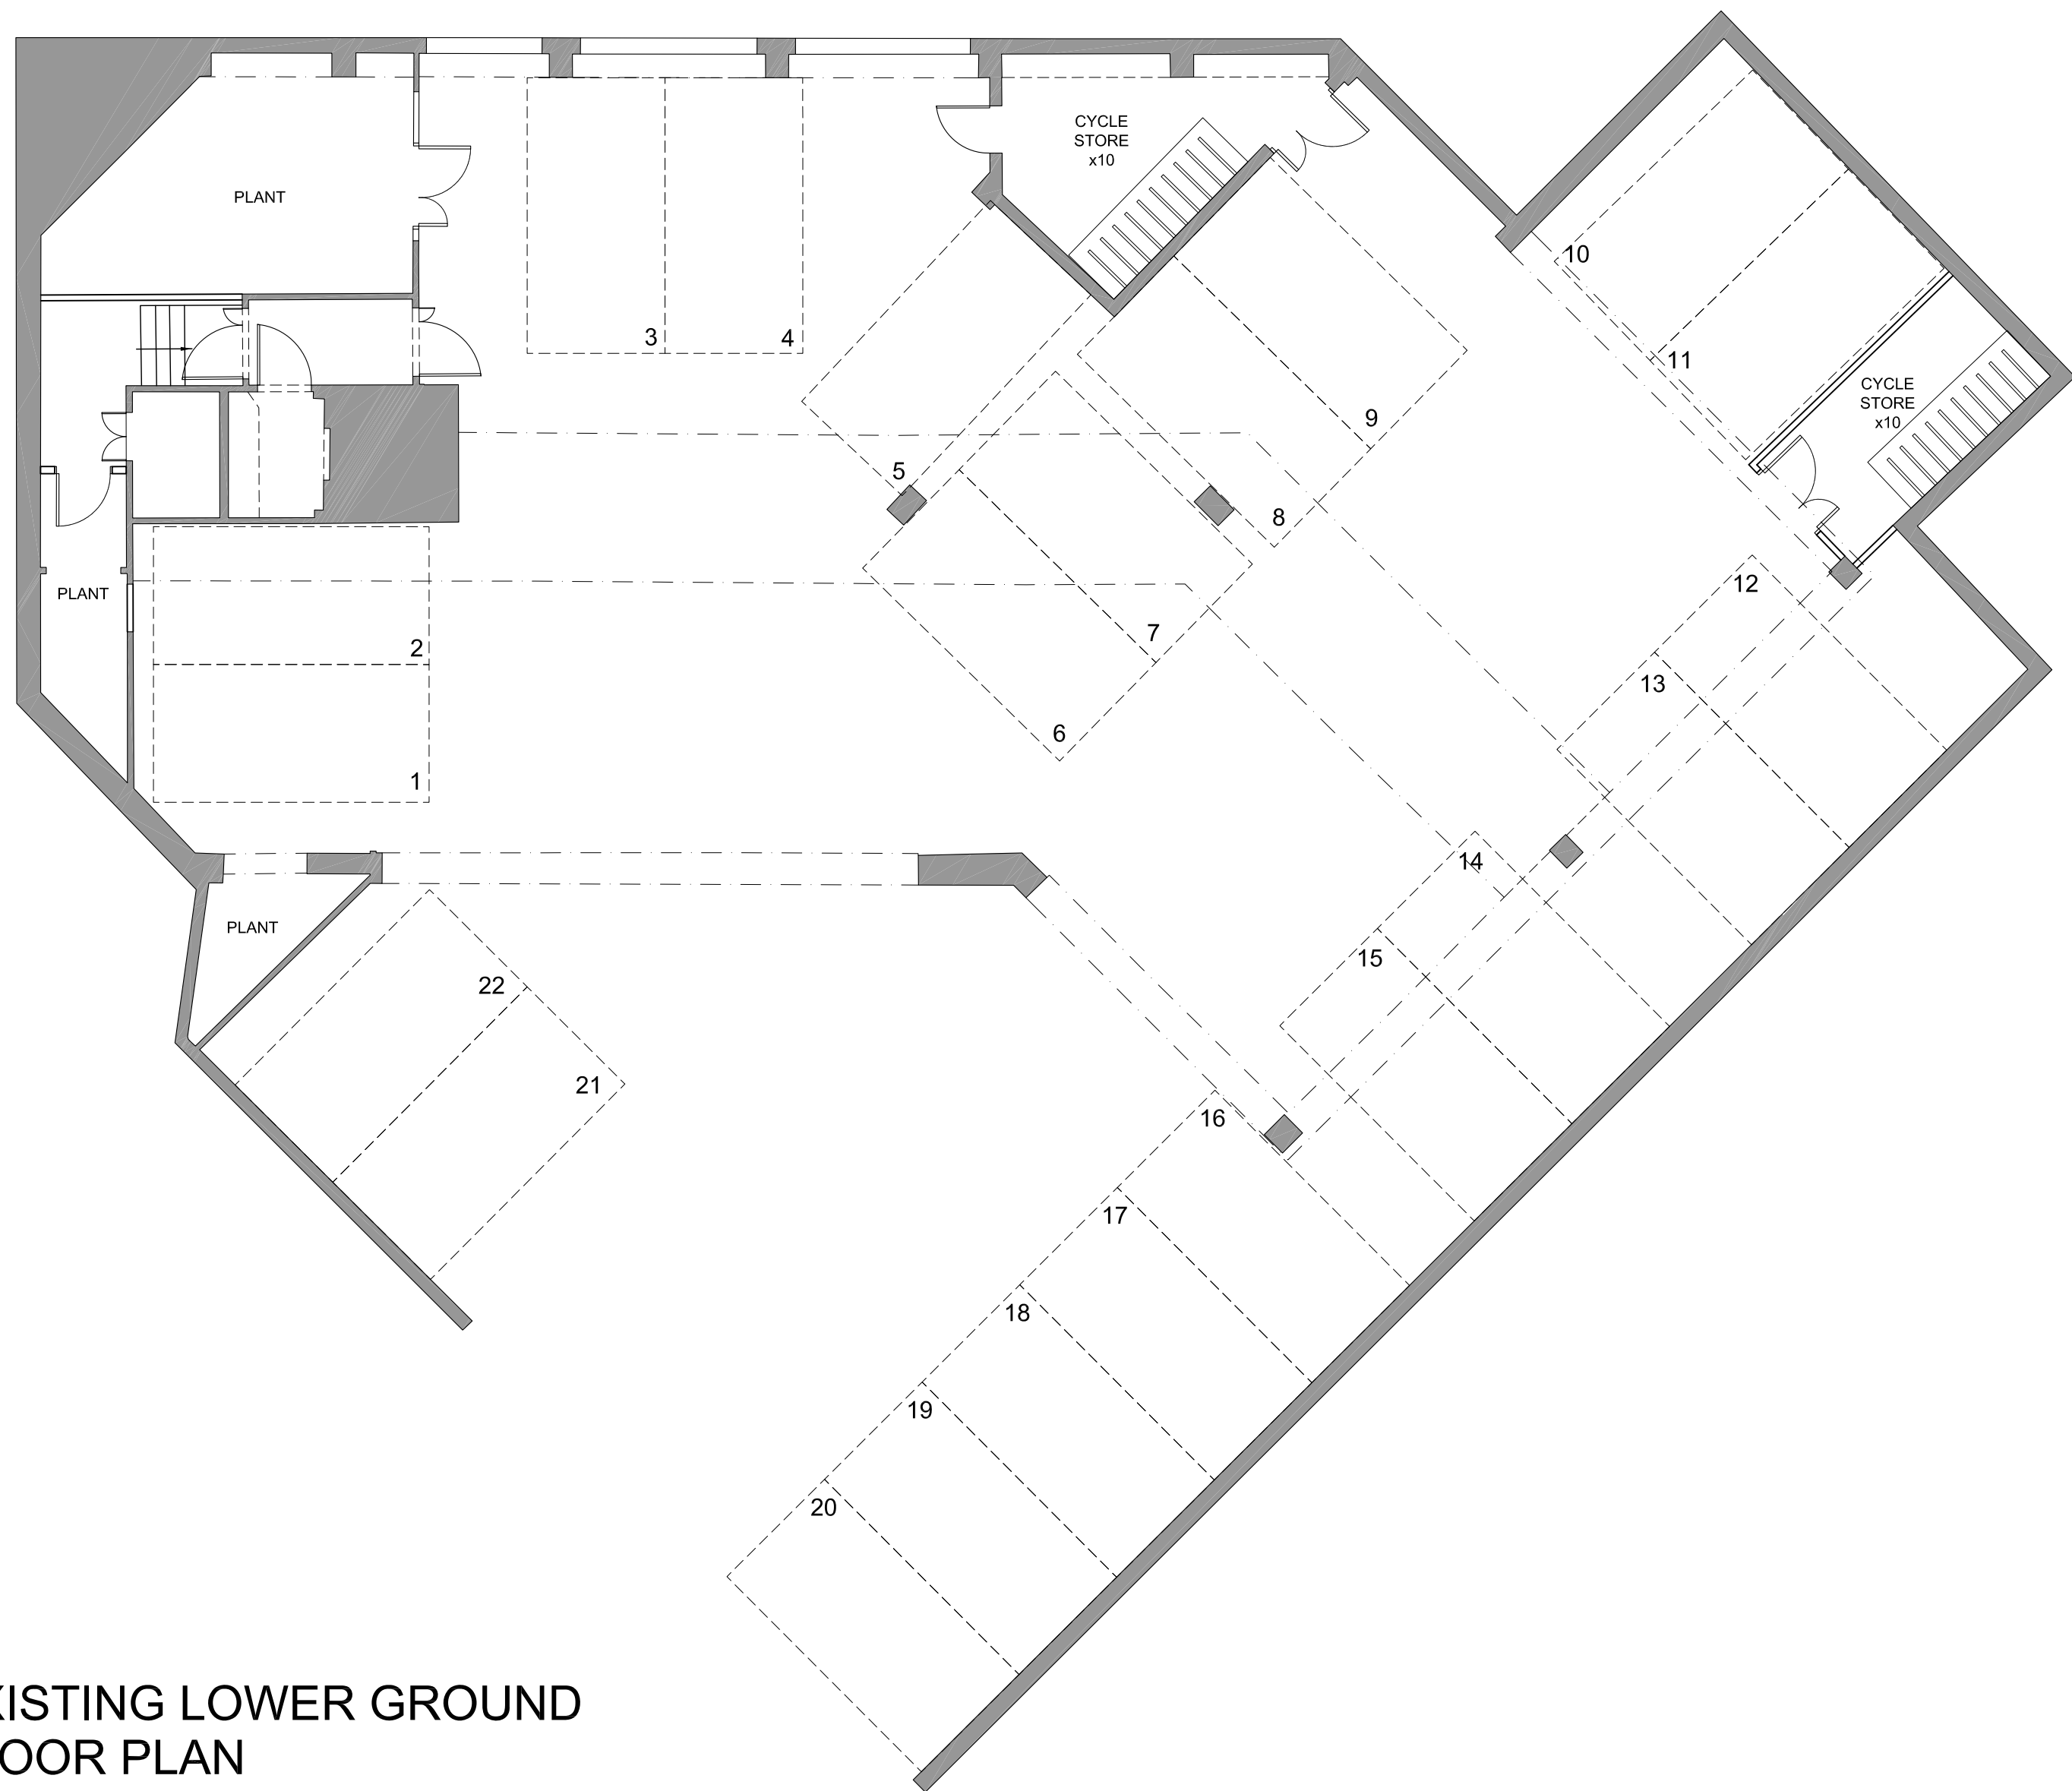

EXISTING LOWER GROUND
FLOOR PLAN
Scale 1:100 @ A2