


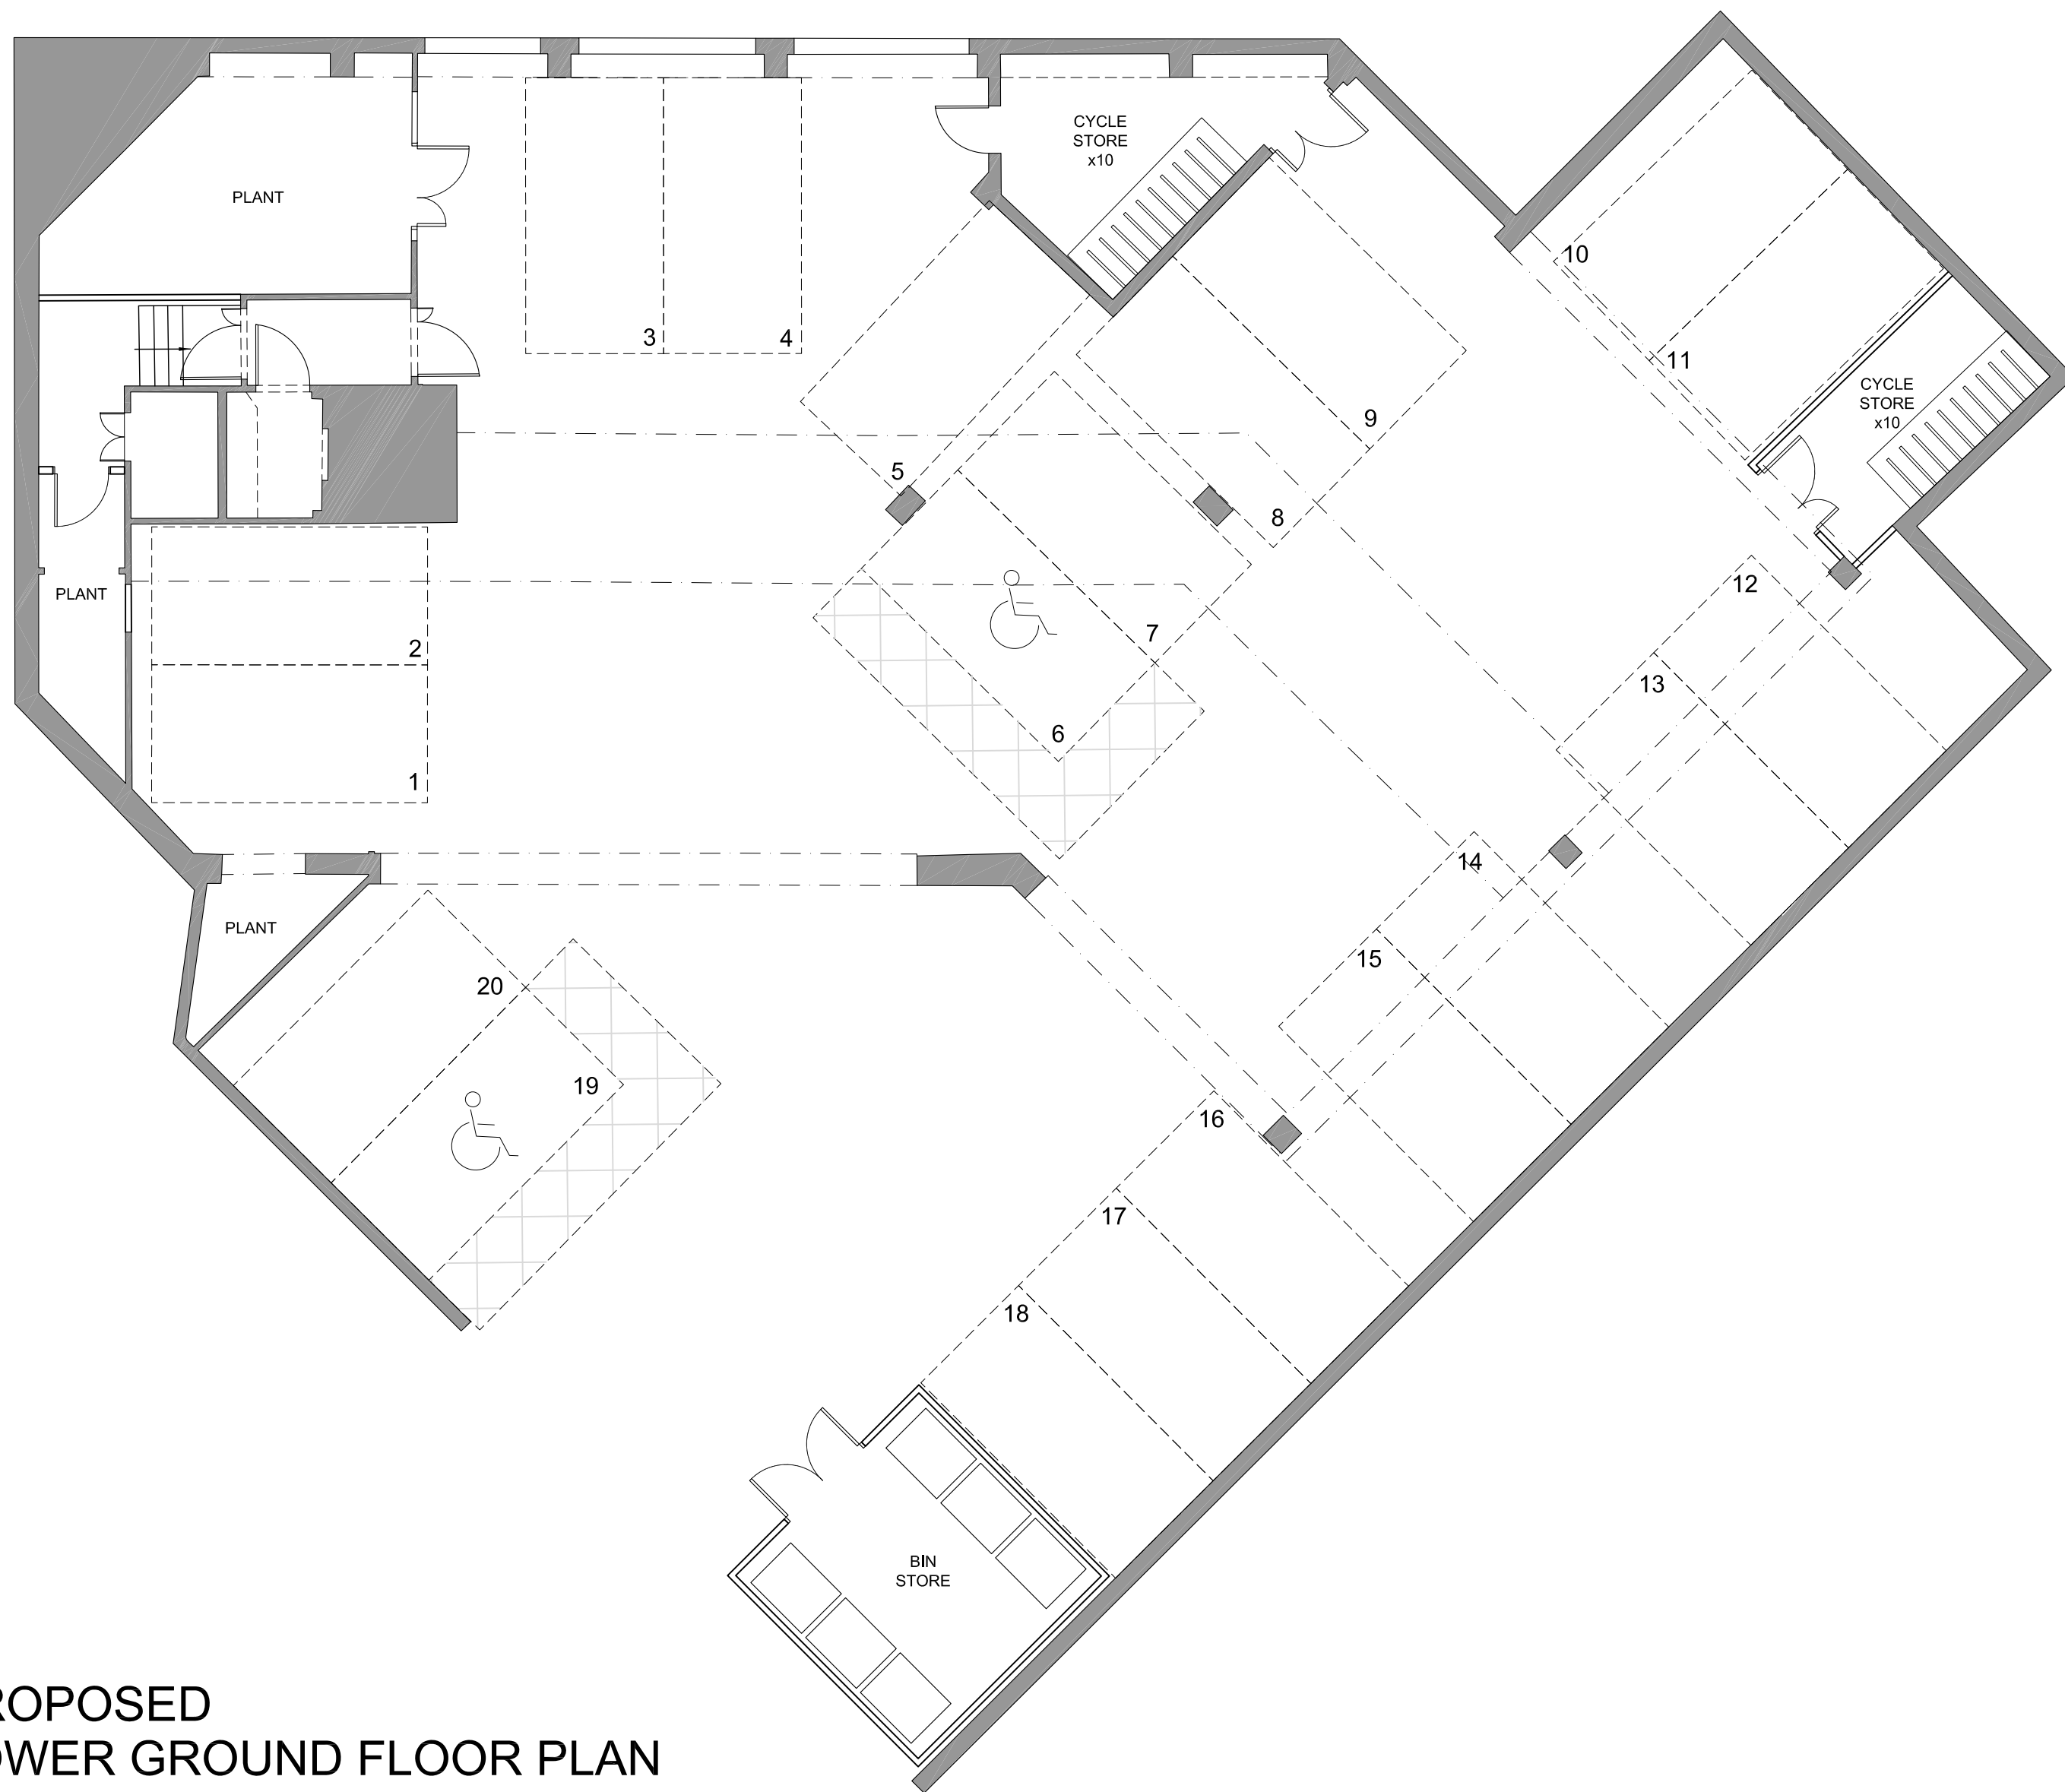

PROPOSED
LOWER GROUND FLOOR PLAN
Scale 1:100 @ A2