


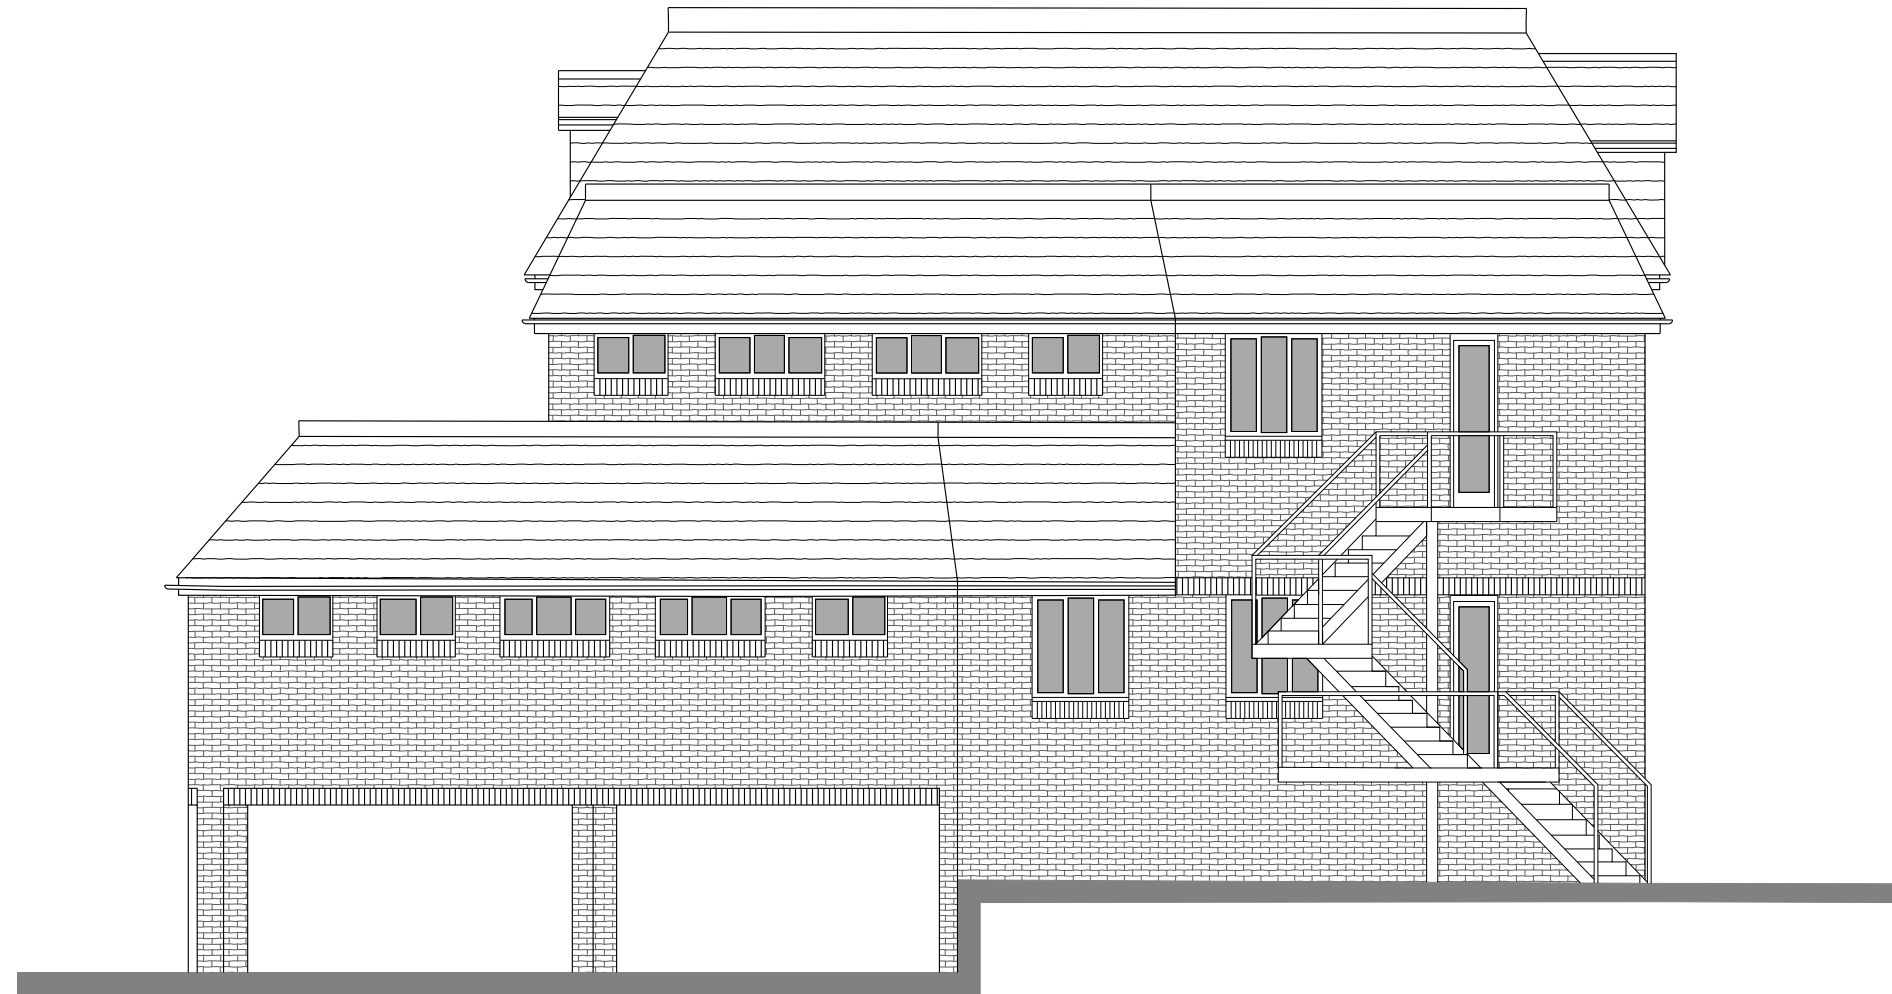

Existing Rear Elevation



Existing Side Elevation


| Rev | Date | Description |
|-----|------|-------------|



**FLUENT**  
ARCHITECTURAL DESIGN SERVICES  
69-71 WINDMILL ROAD, SUNBURY,  
MIDDLESEX, TW16 7DT  
TEL: 0800 0438838  
E-MAIL: INFO@FLUENT-ADS.CO.UK  
WEB: FLUENT-ADS.CO.UK

Frays Court, 71 Cowley Road  
Uxbridge

Existing Rear and  
Side Elevations

 

|                     |                           |
|---------------------|---------------------------|
| Scale<br>1:100 @ A2 | Dwg No.<br>FLU.1192.02.07 |
| Date<br>30.05.20    | Rev                       |
| Drawn<br>N.Millin   |                           |