




First Floor Plan

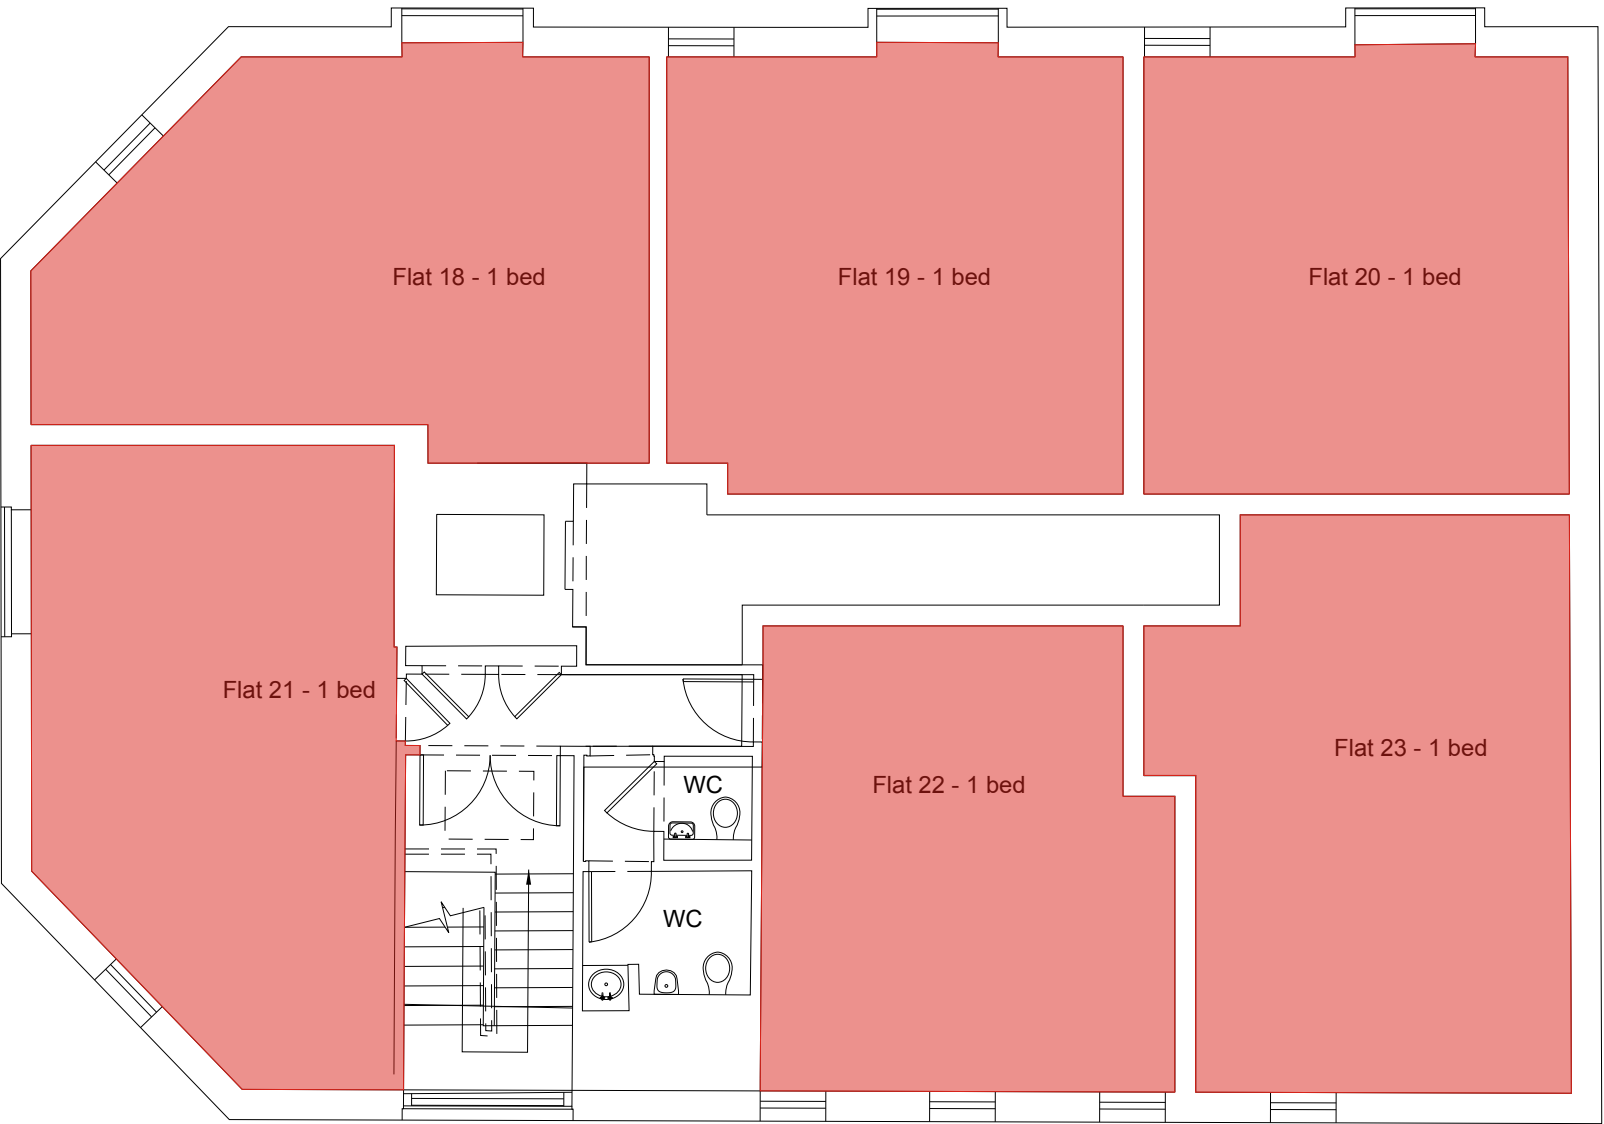

Second Floor Plan

Rev	Date	Description




FLUENT
ARCHITECTURAL DESIGN SERVICES

69-71 WINDMILL ROAD, SUNBURY,
MIDDLESEX, TW16 7DT
TEL: 0800 0438838
E-MAIL: INFO@FLUENT-ADS.CO.UK
WEB: FLUENT-ADS.CO.UK

Frays Court, 71 Cowley Road
Uxbridge

Proposed First and
Second Floors

 

Scale 1:100 @ A2	Dwg No. FLU.1192.07
Date 21.05.20	Rev A
Drawn N.Millin	