



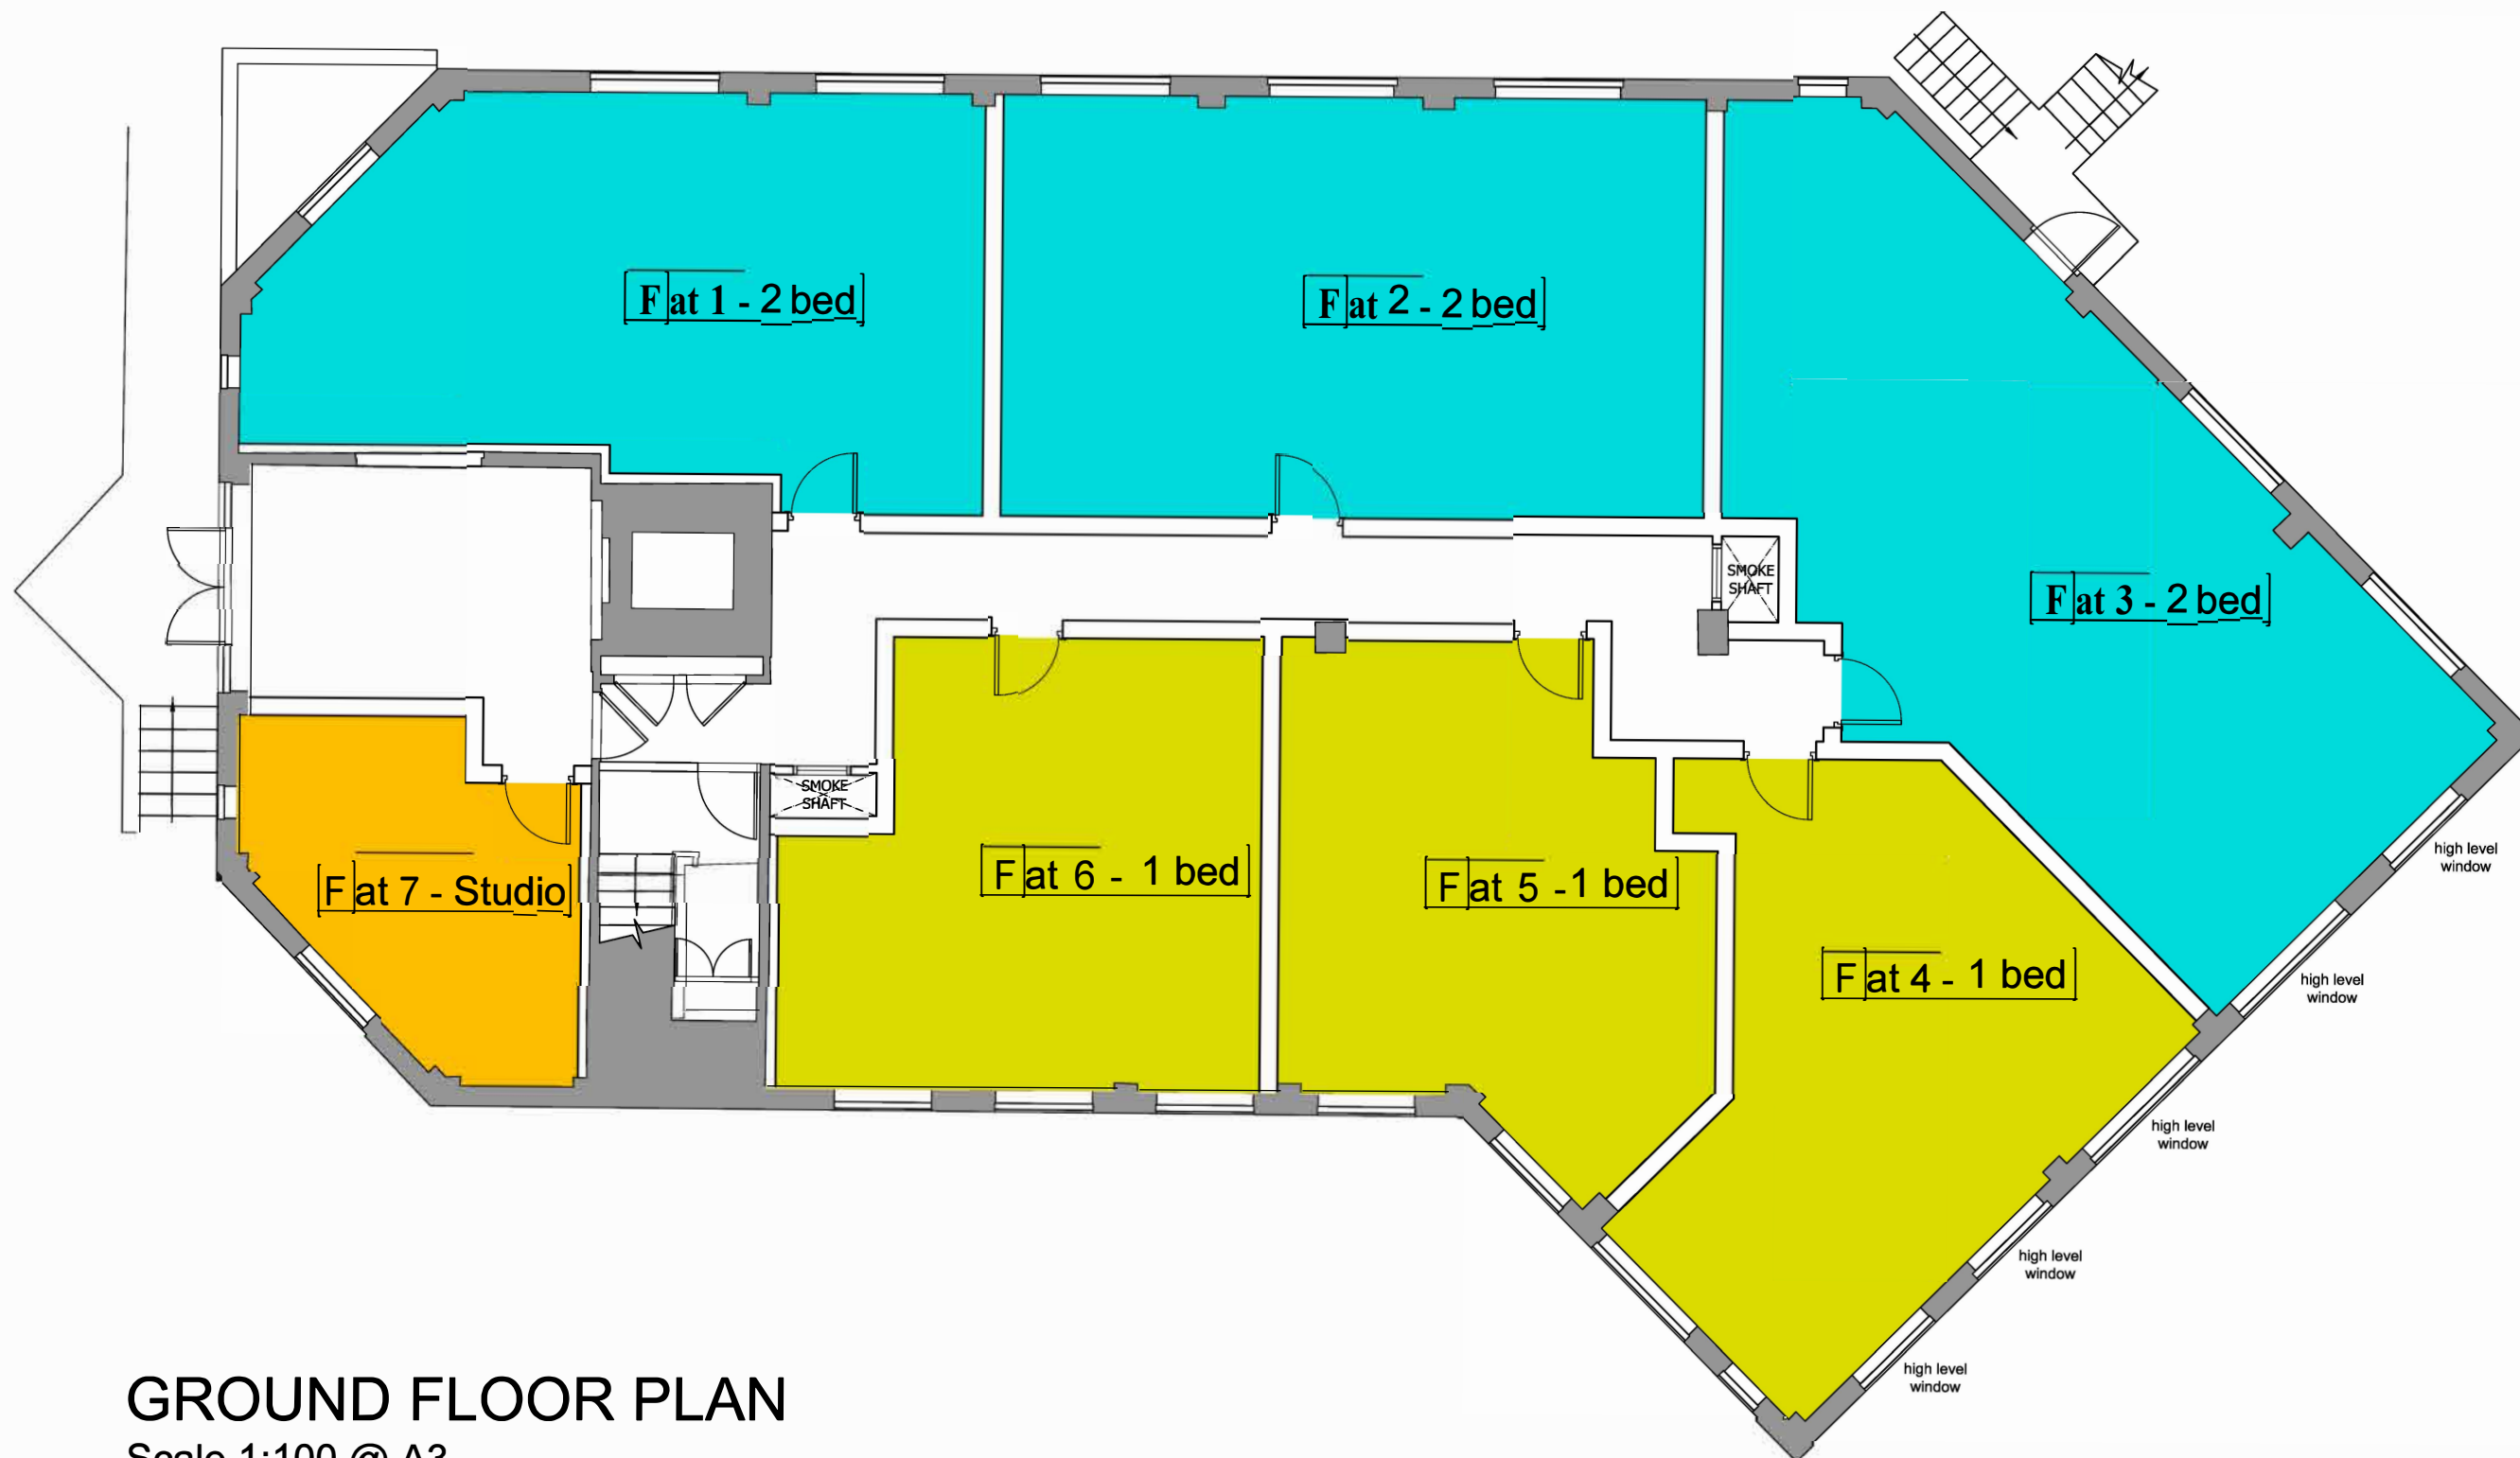


GROUND FLOOR PLAN

Scale 1:100 @ A3

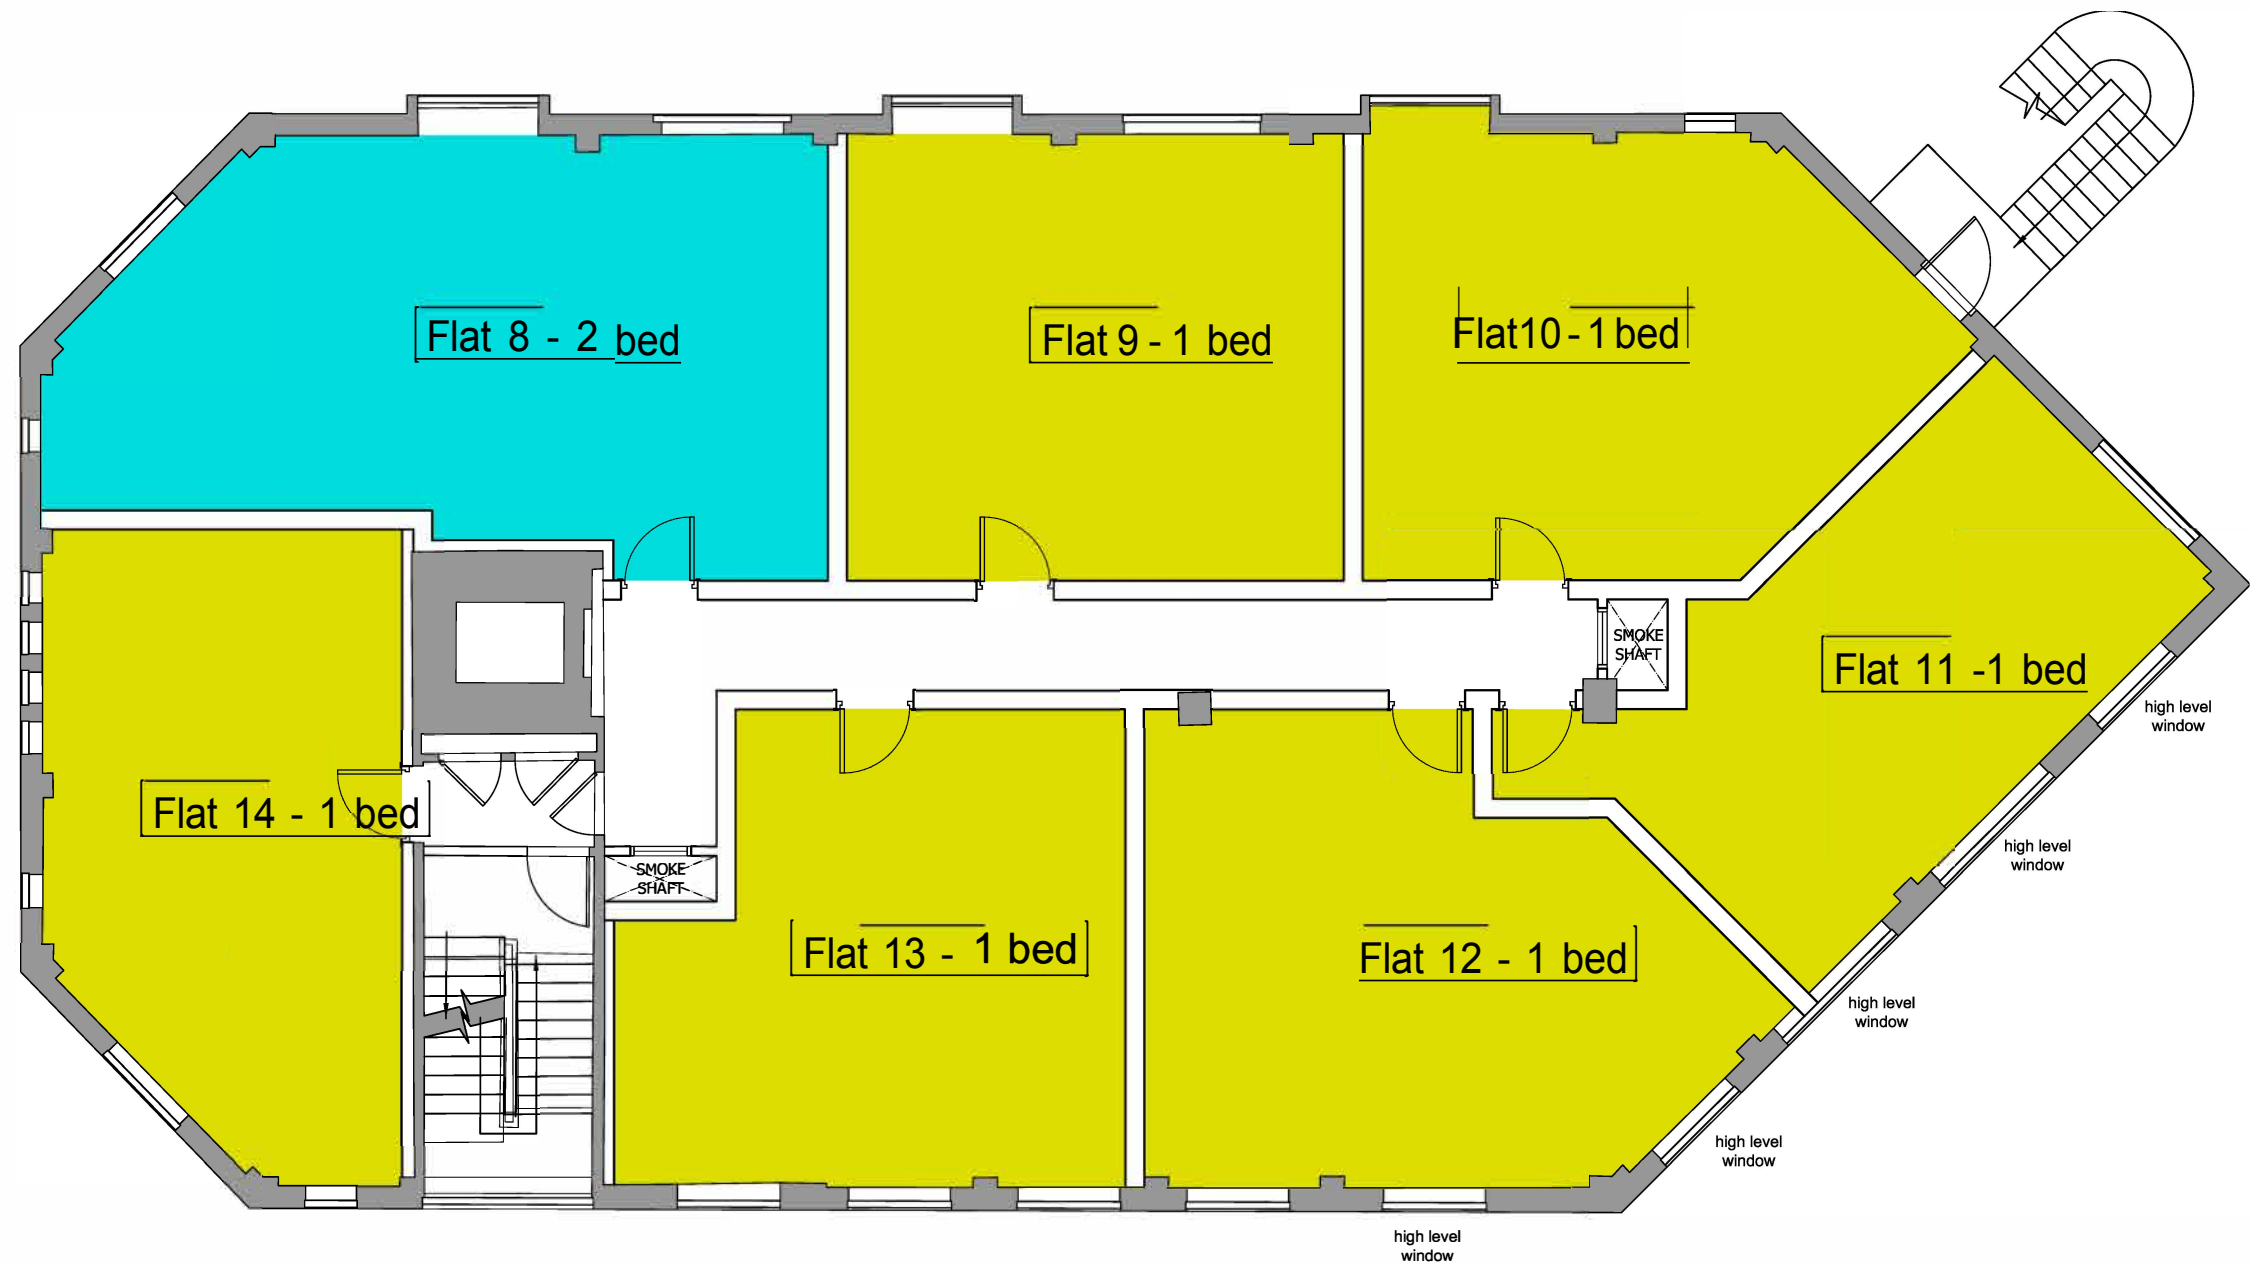

FIRST FLOOR PLAN
Scale 1:100 @ A3

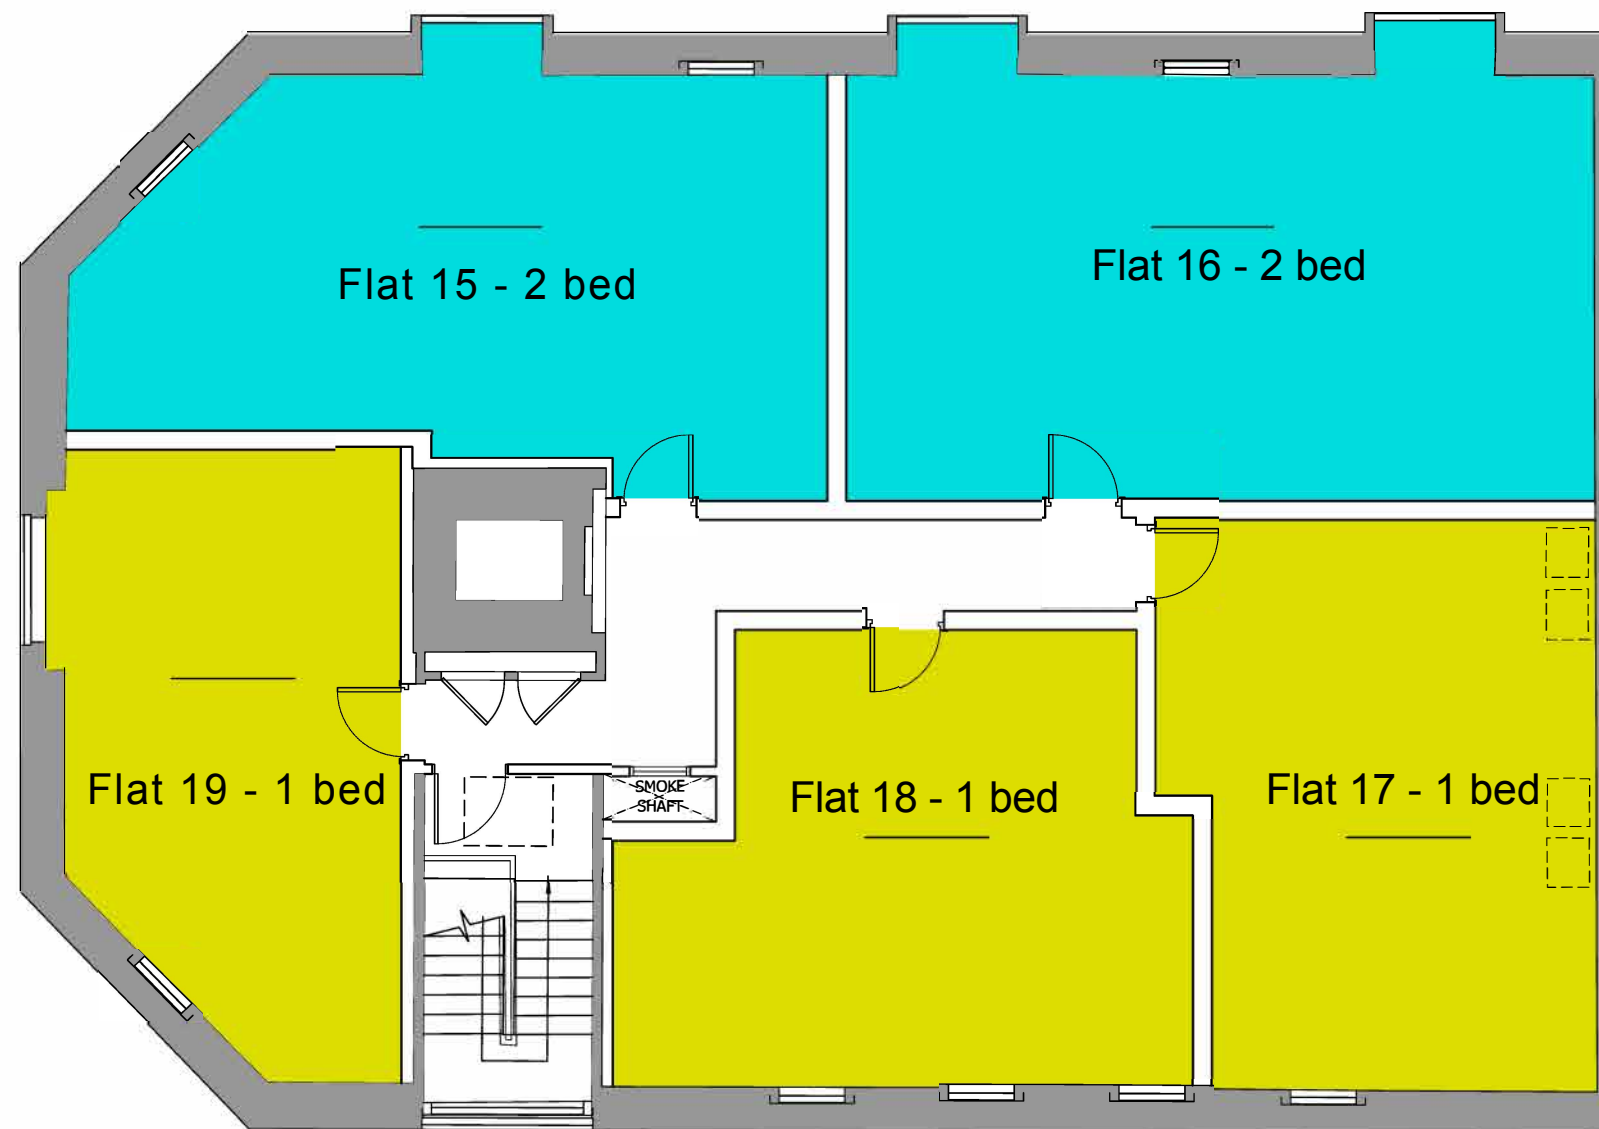

SECOND FLOOR PLAN

Scale 1:100 @ A3