


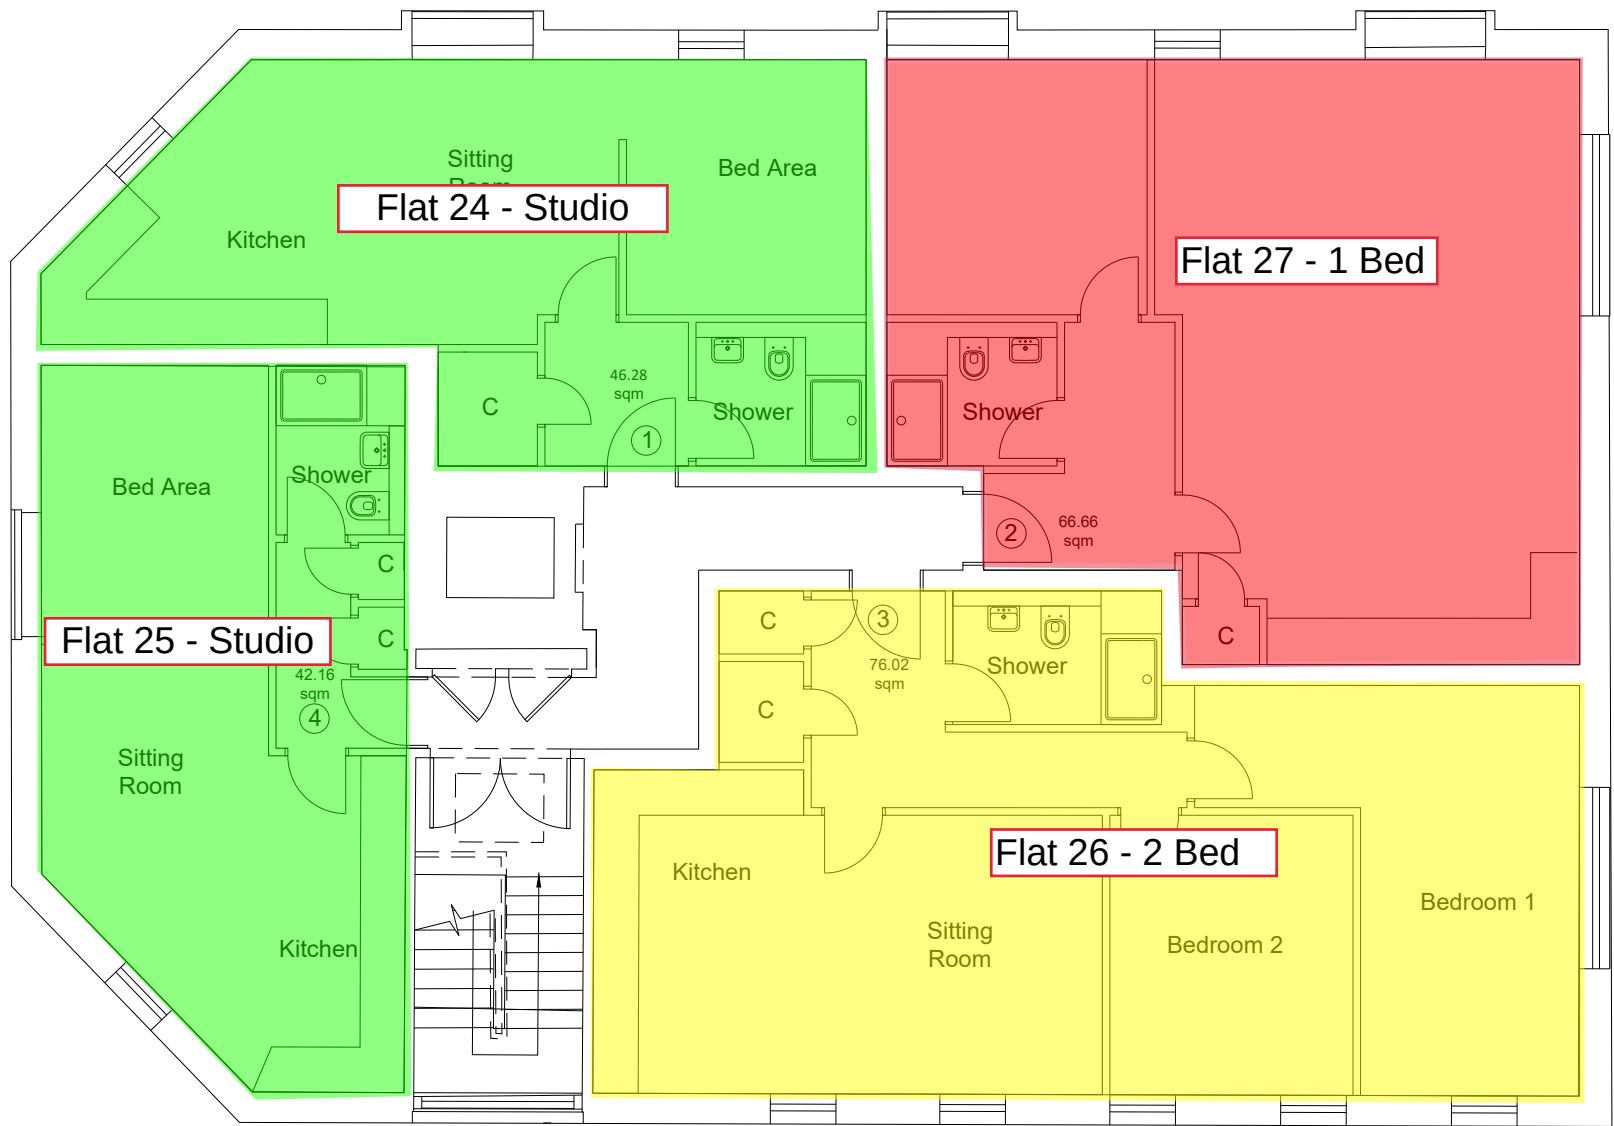

Rev	Date	Description




FLUENT
ARCHITECTURAL DESIGN SERVICES

FLUENT
ARCHITECTURAL DESIGN SERVICES
69-71 WINDMILL ROAD, SUNBURY,
MIDDLESEX, TW16 7DT
TEL: 0800 0438838
E-MAIL: INFO@FLUENT-ADS.CO.UK
WEB: FLUENT-ADS.CO.UK

Frays Court, 71 Cowley Road
Uxbridge

Third Floor Plan

 

Scale 1:100 @ A2	Dwg No. FLU.1192.2.12
Date 30.05.20	Rev
Drawn N.Millin	F