





Proposed Front Elevation




Proposed Rear Elevation

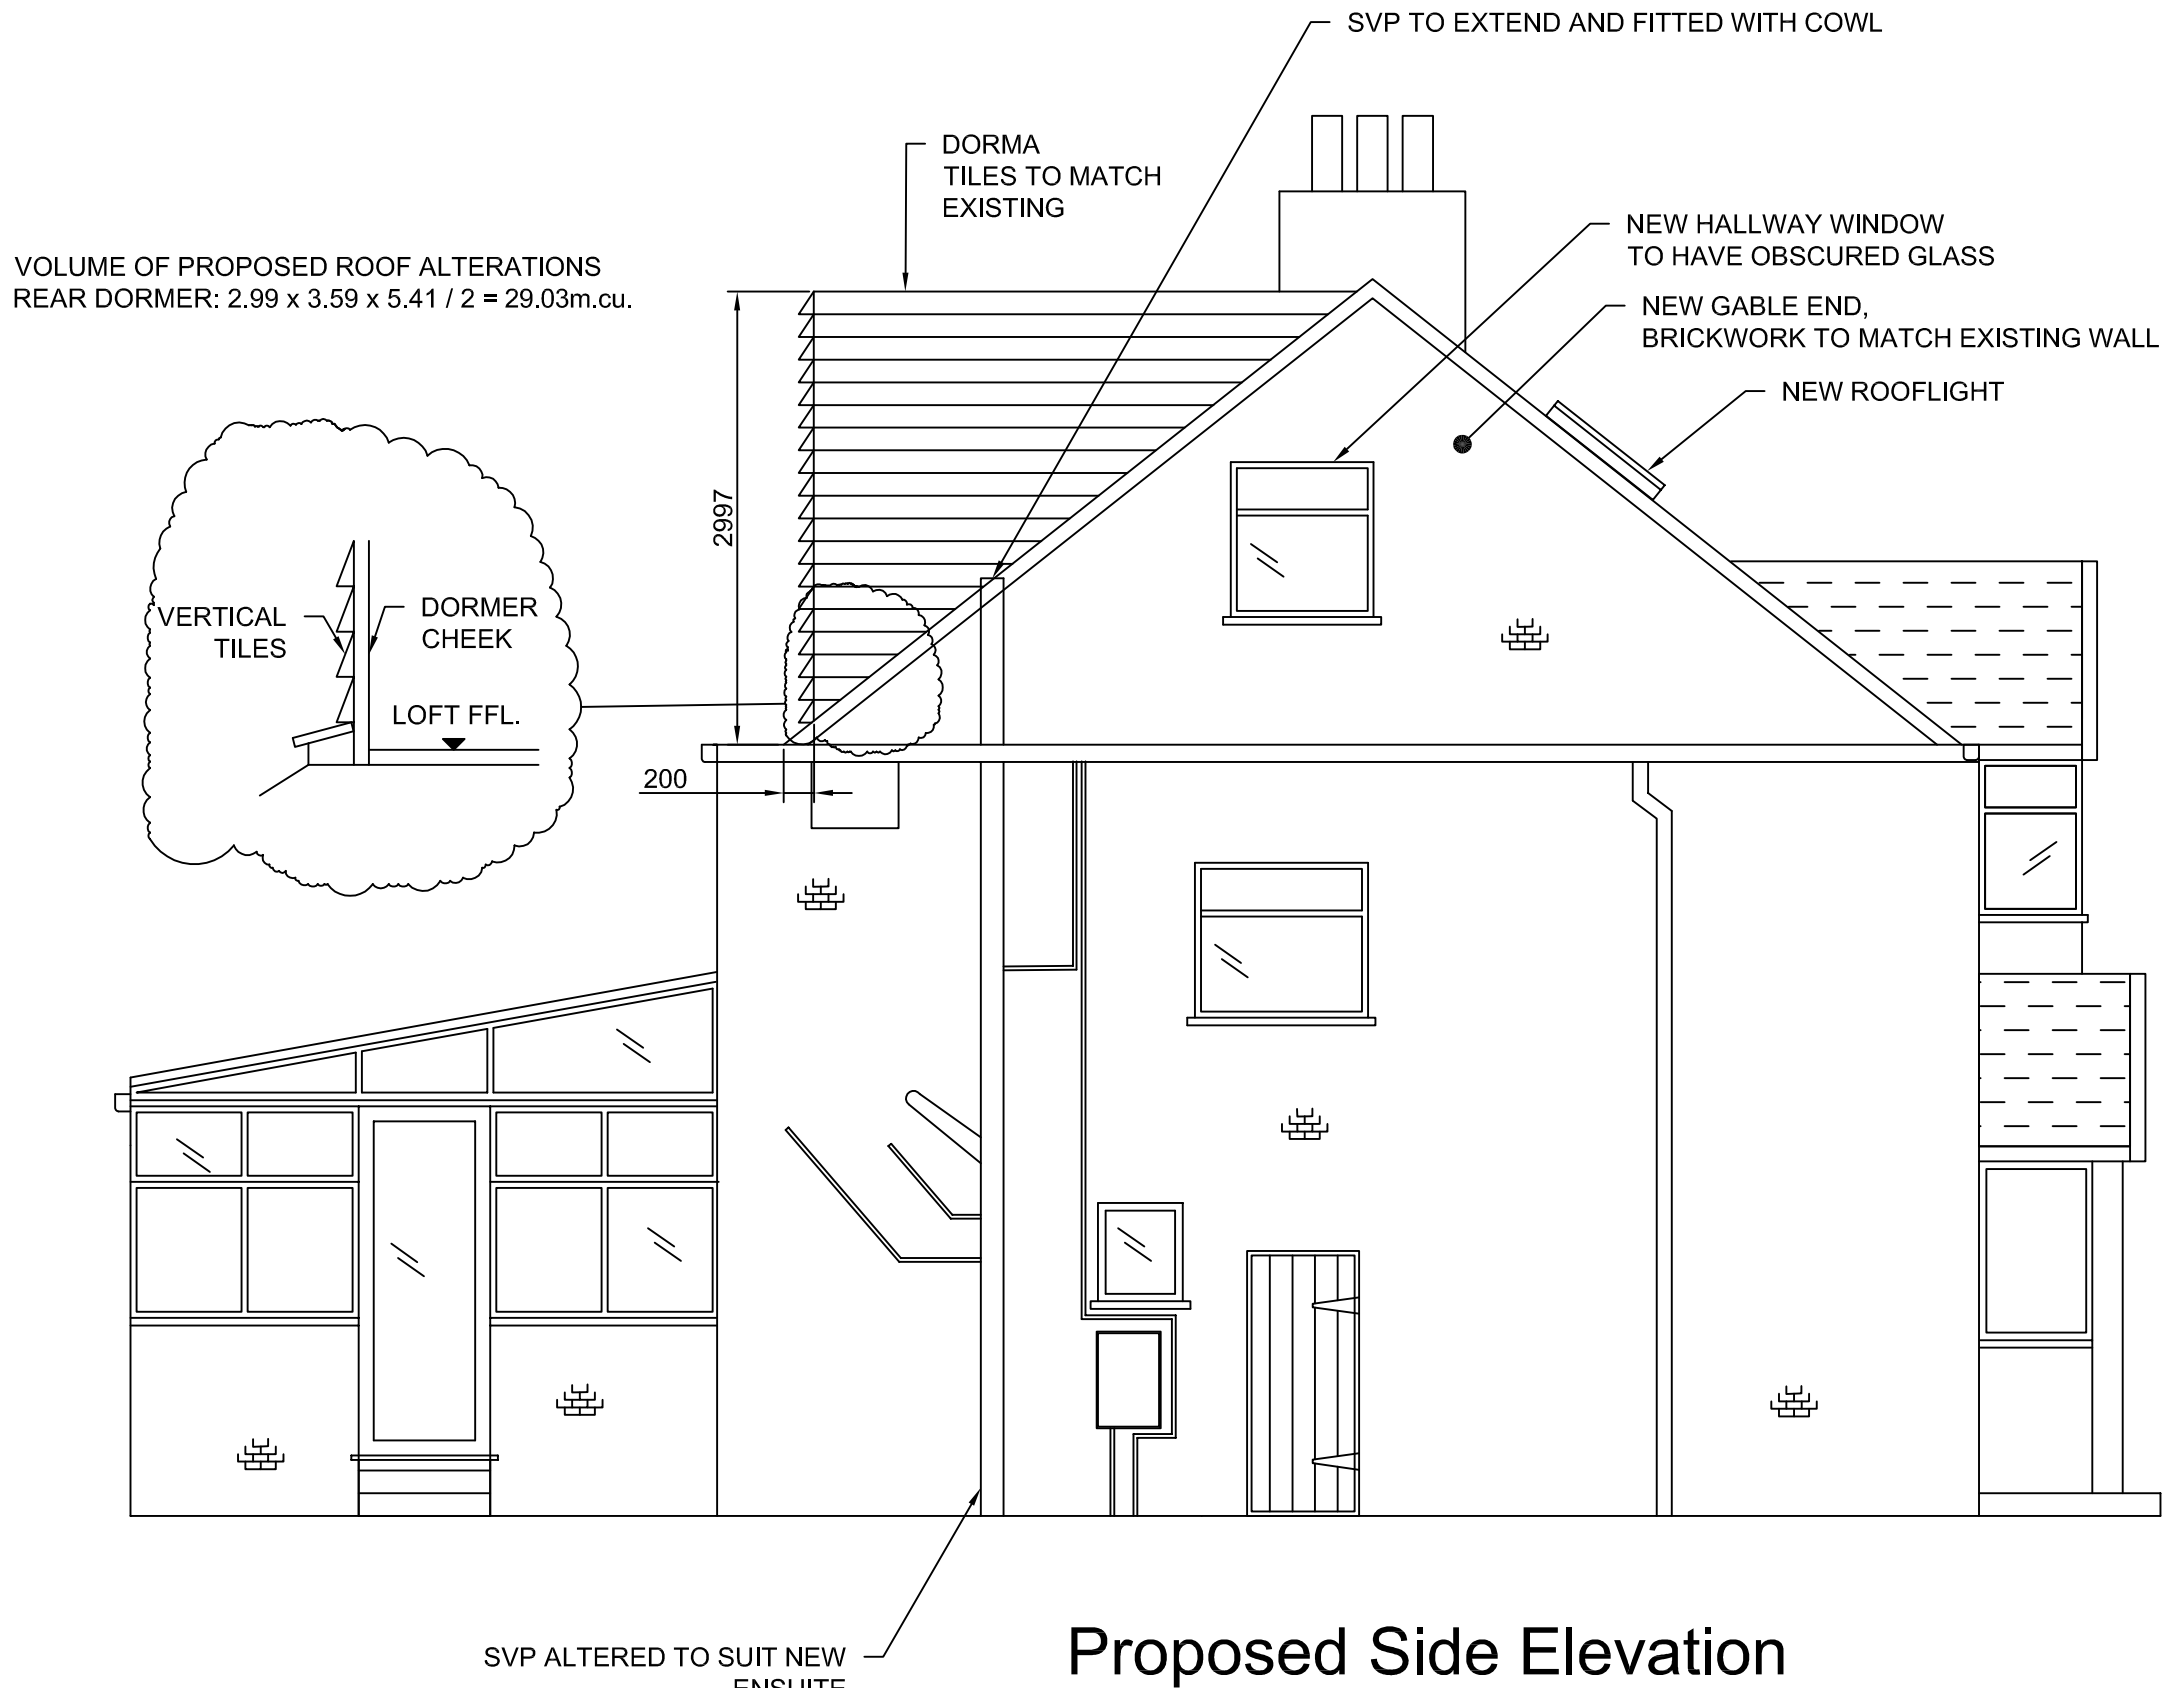


Proposed Side Elevation

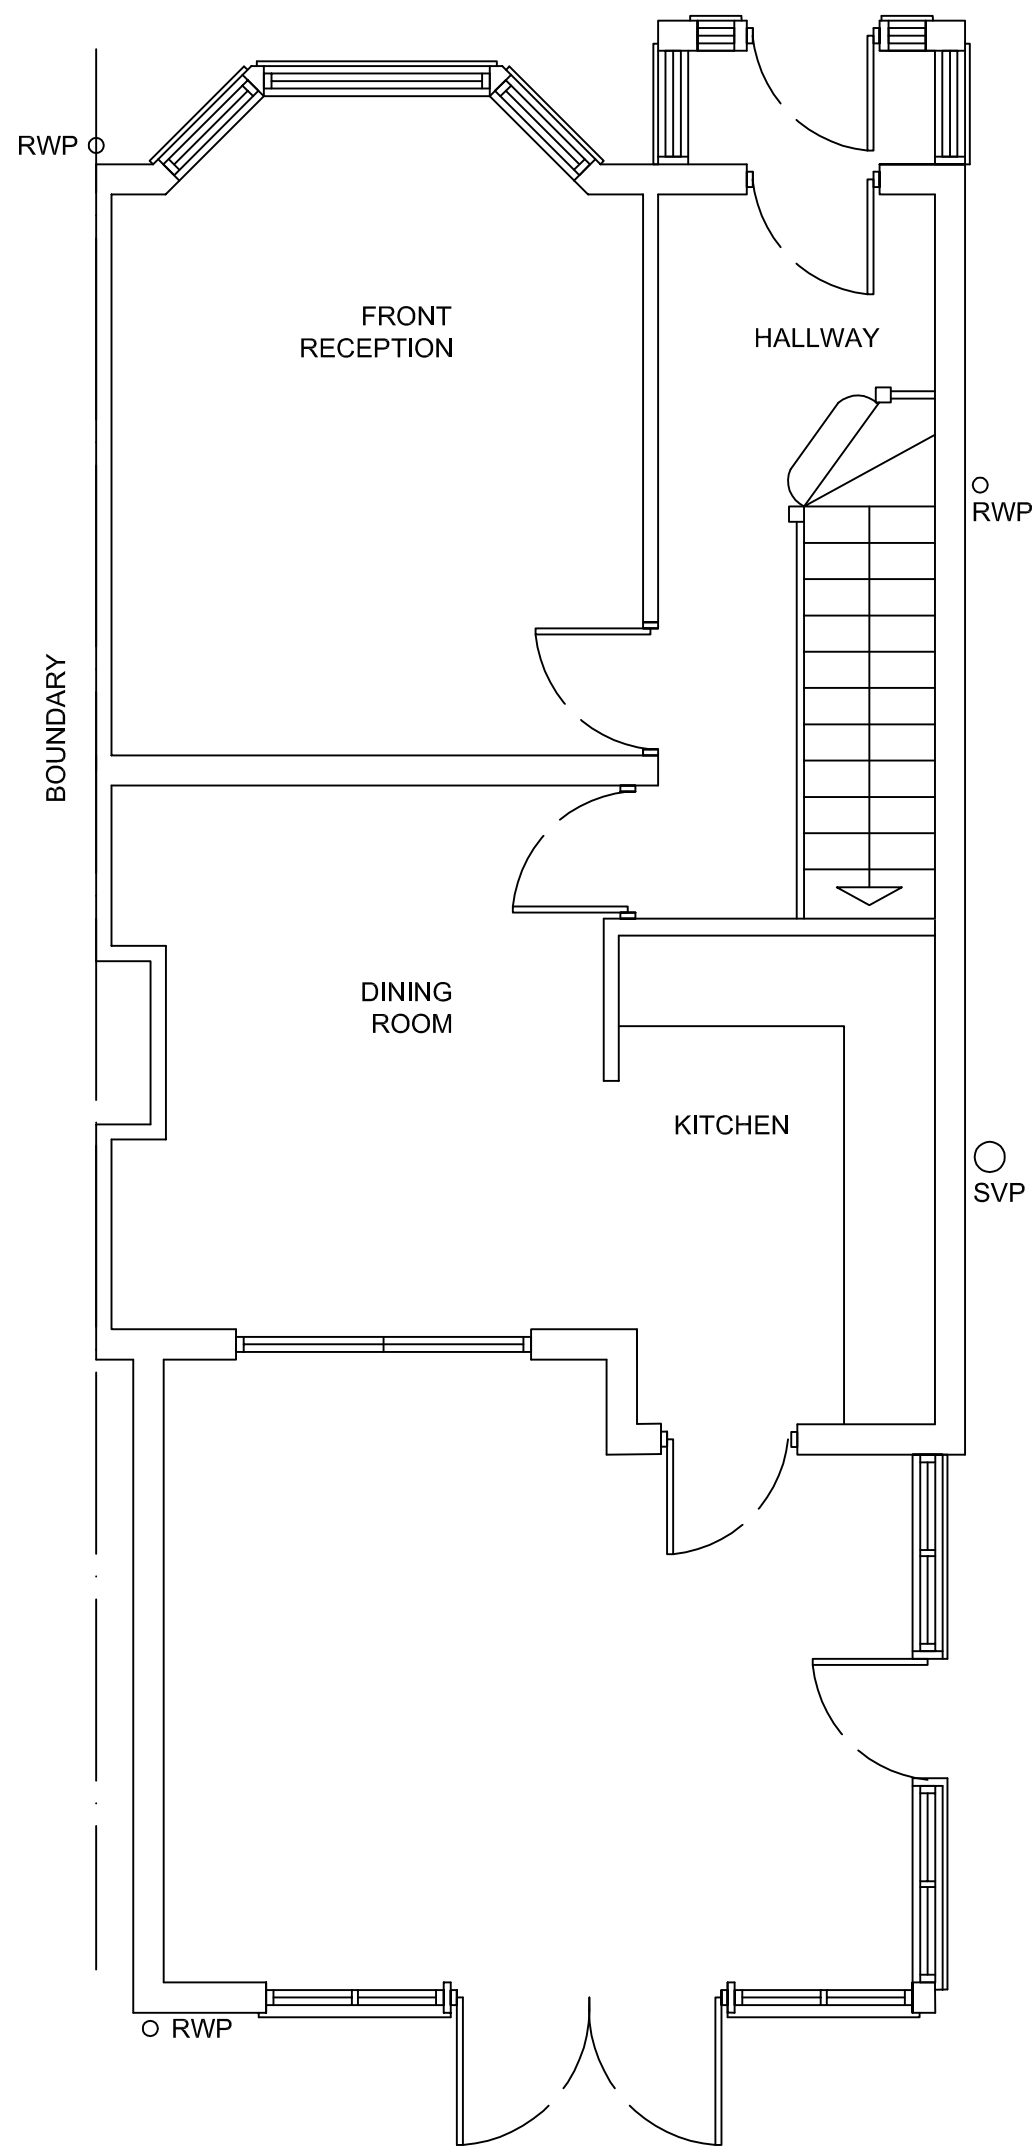


Proposed ground floor plan

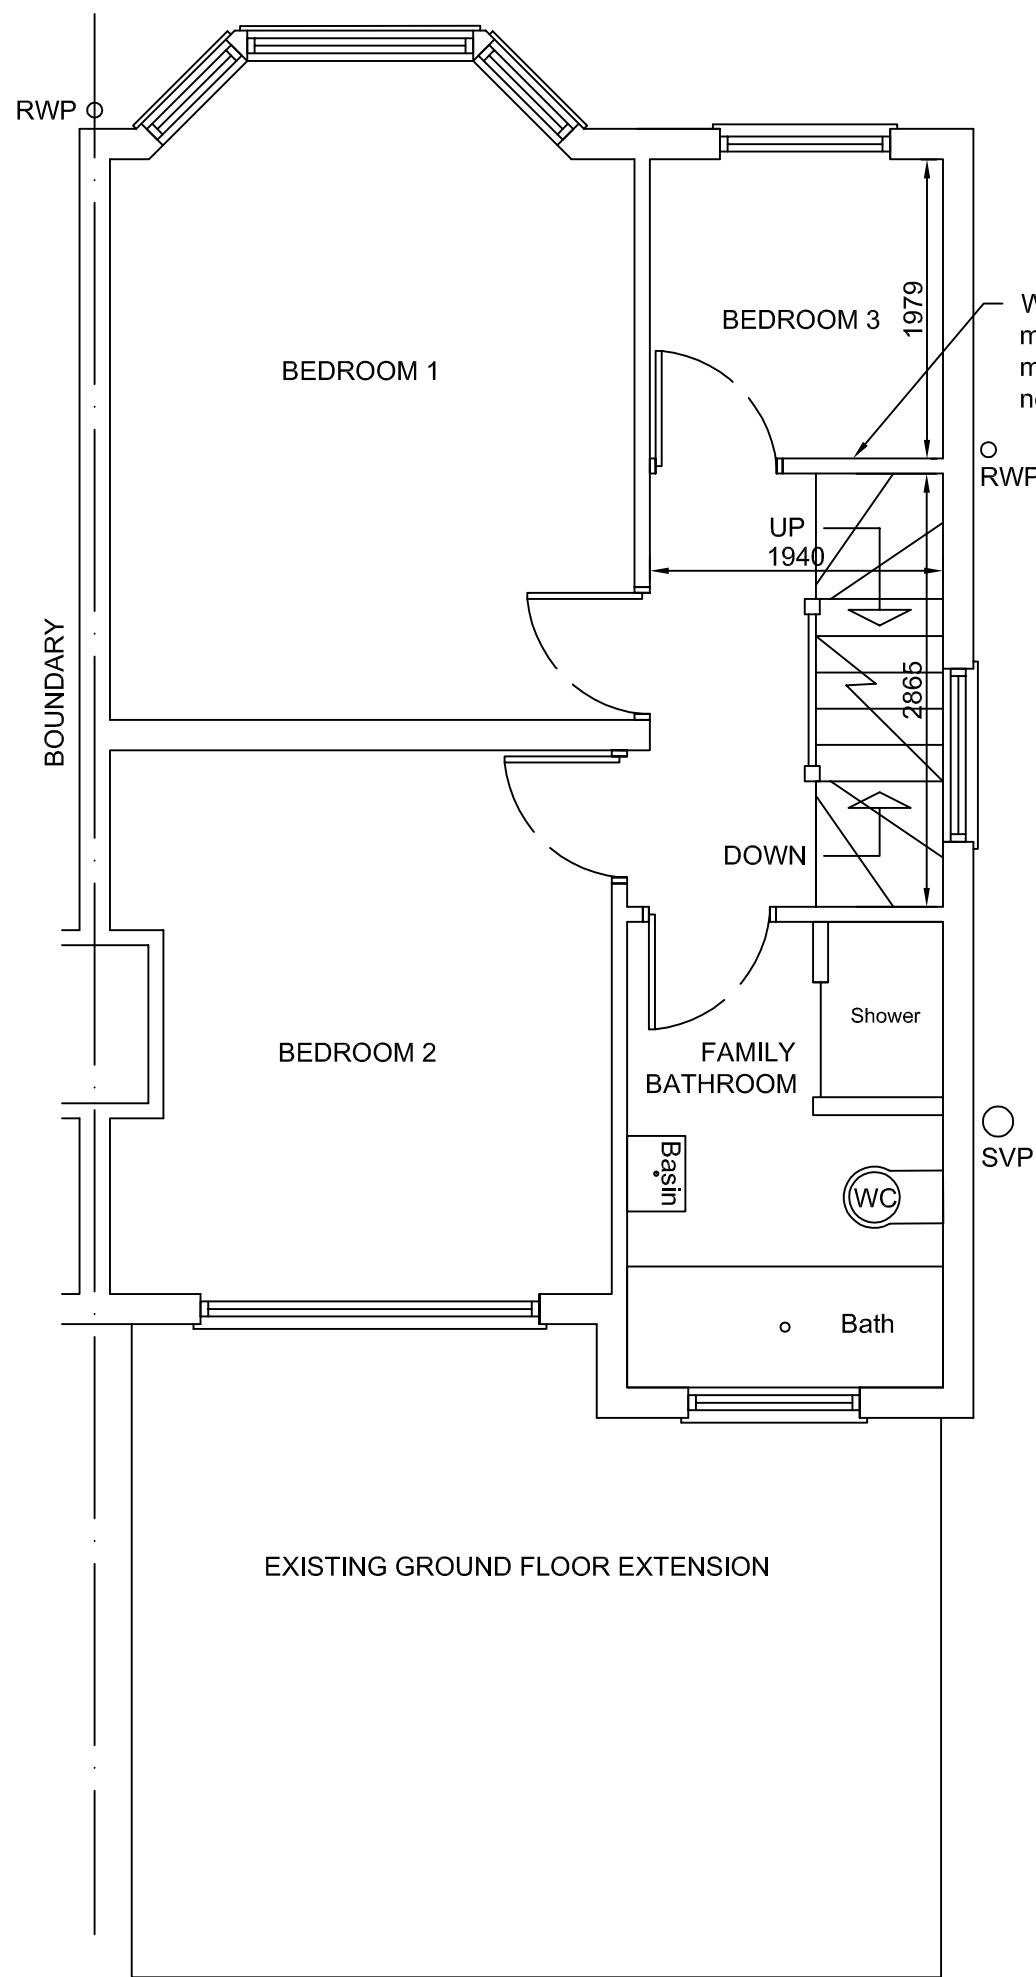

Proposed first floor plan

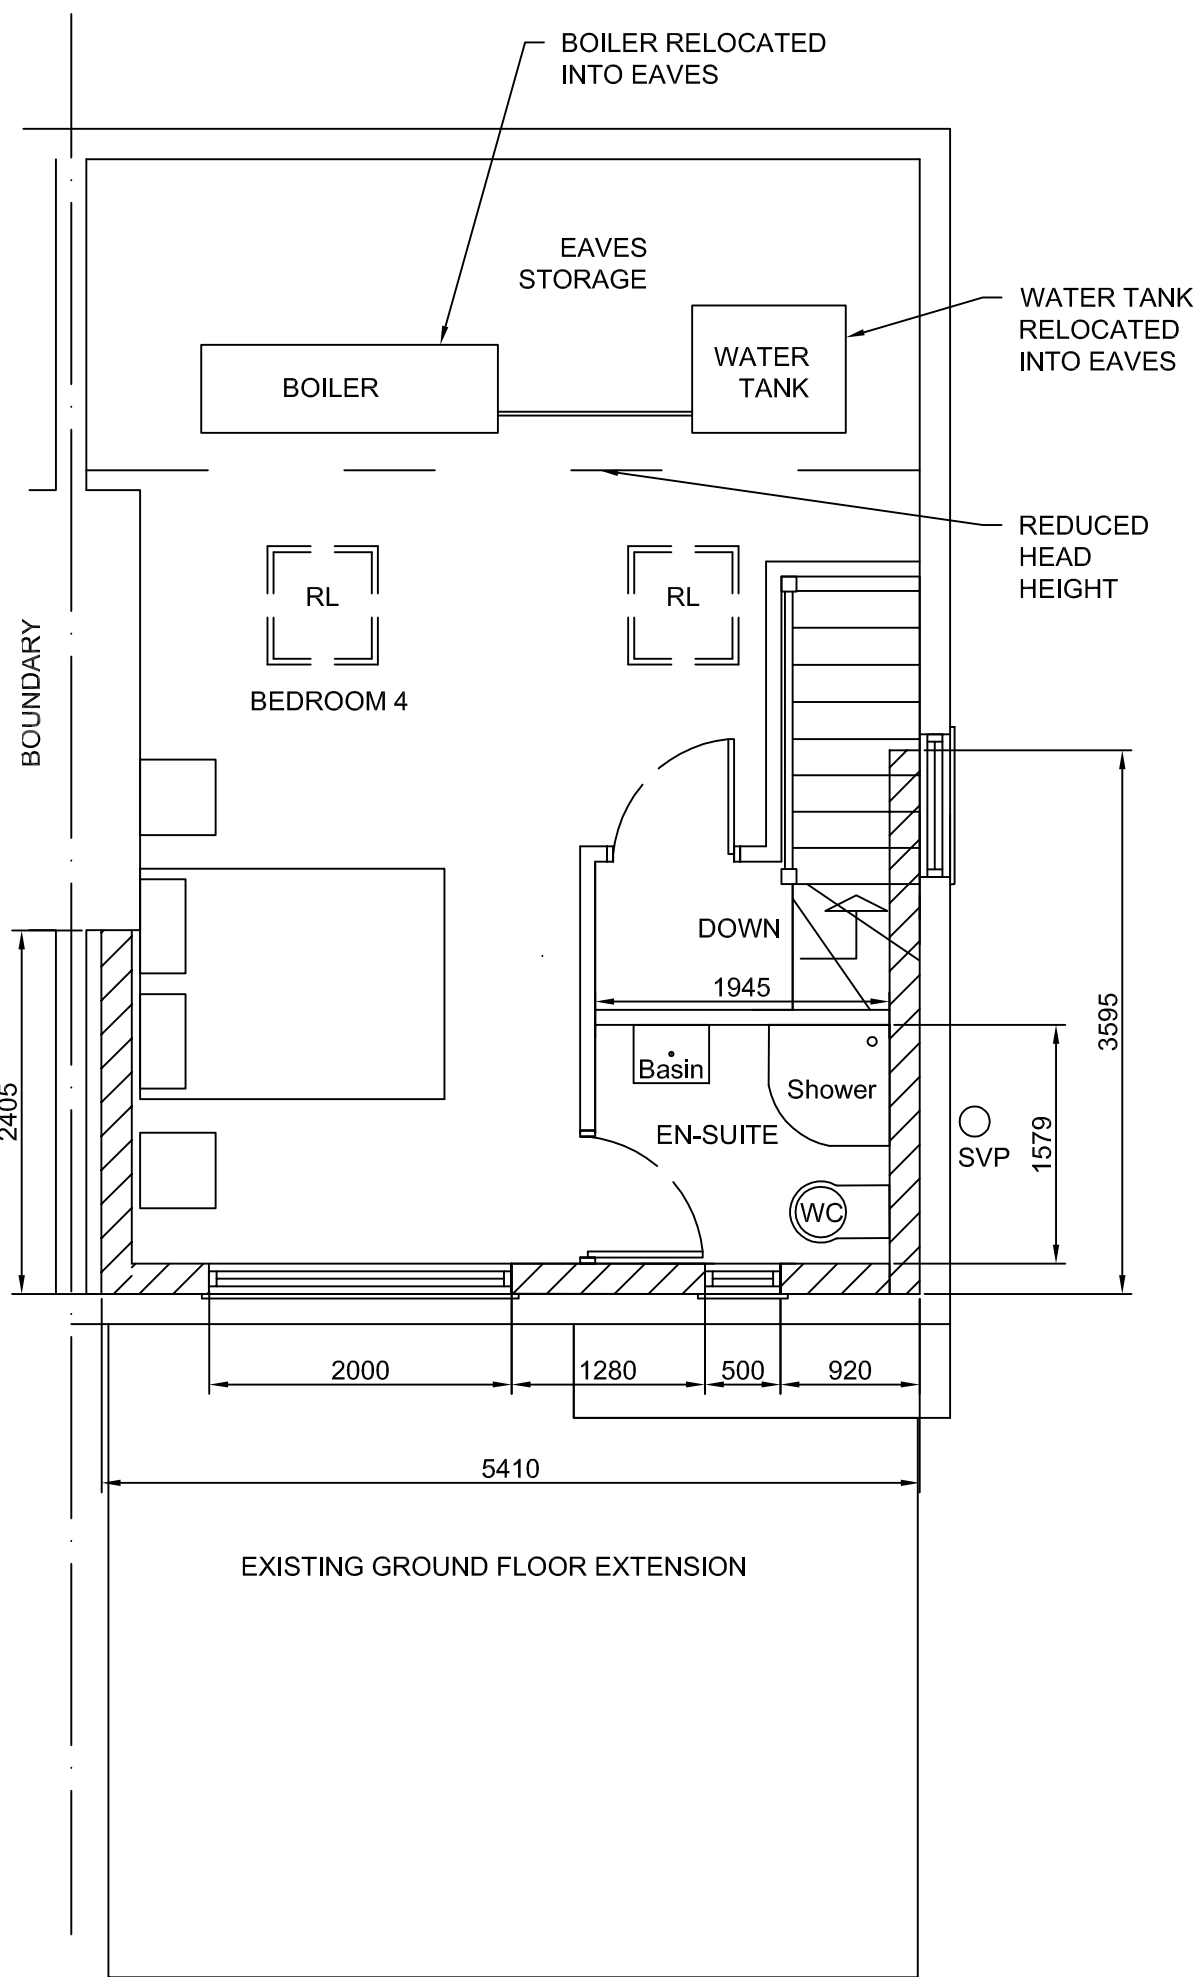

Proposed loft plan

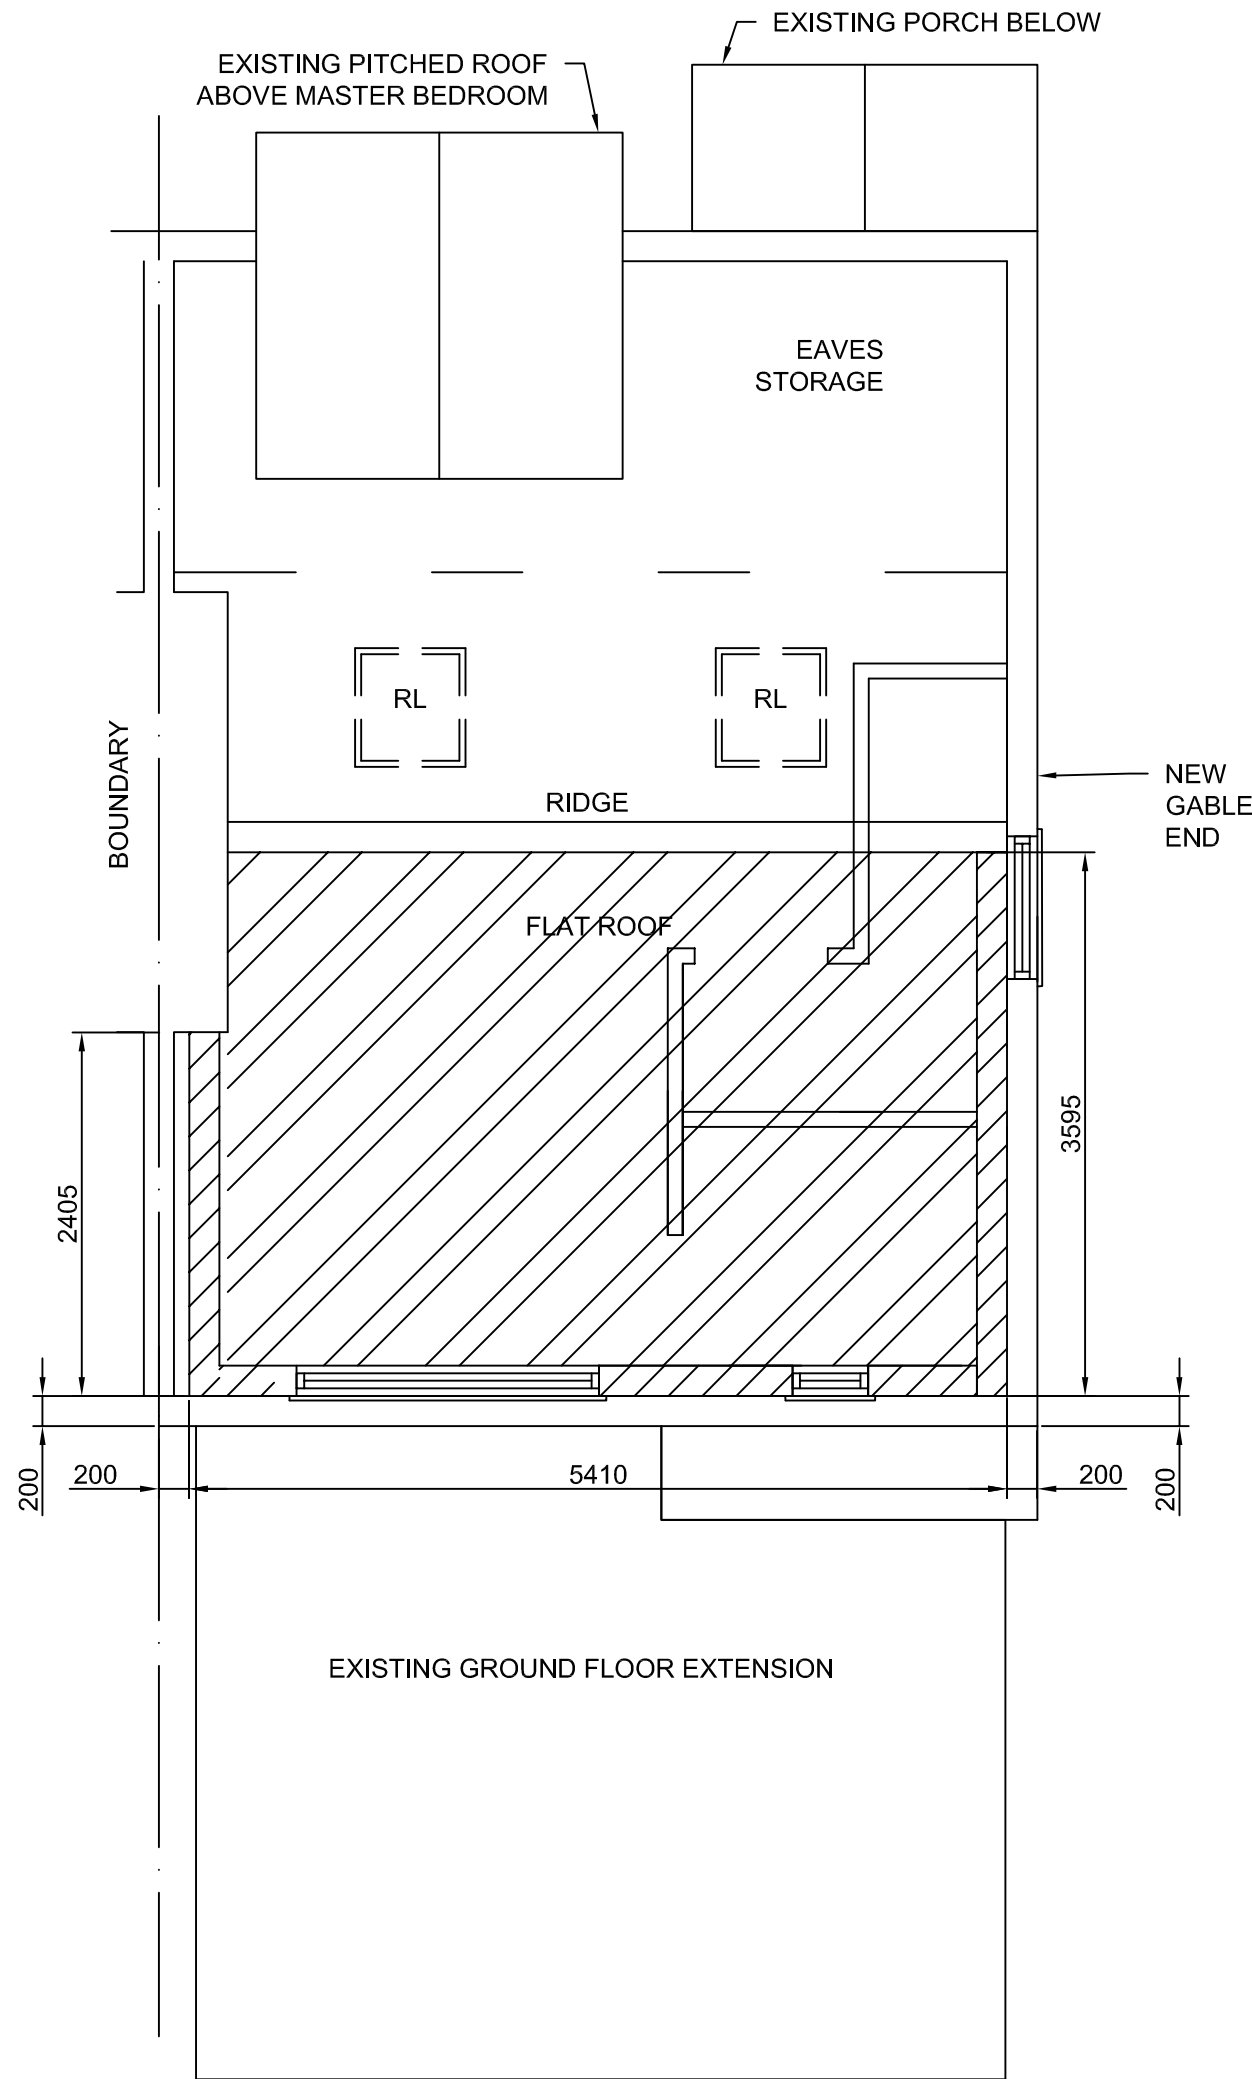

Proposed roof plan

Notes:

All dimensions should be checked with a site survey.

Drawings are subject to statutory authority approval and are to be used for the purpose of planning.

Structural calculations and drawings to be supplied by a structural engineer.

Client :  
MR & MRS SHARIFF  
30 ELMBRIDGE DRIVE  
RUISLIP  
HA4 7UT

Drawing Title:  
PROPOSED PLANS

SCALE: 1:50 @ A1  
Drawn by: Margaret Leo  
Drawing no: 101 rev B  
Date: 04.03.2019