


Notes:


All dimensions should be checked with a site survey.

Drawings are subject to statutory authority approval and are to be used for the purpose of planning.


Structural calculations and drawings to be supplied by a structural engineer.

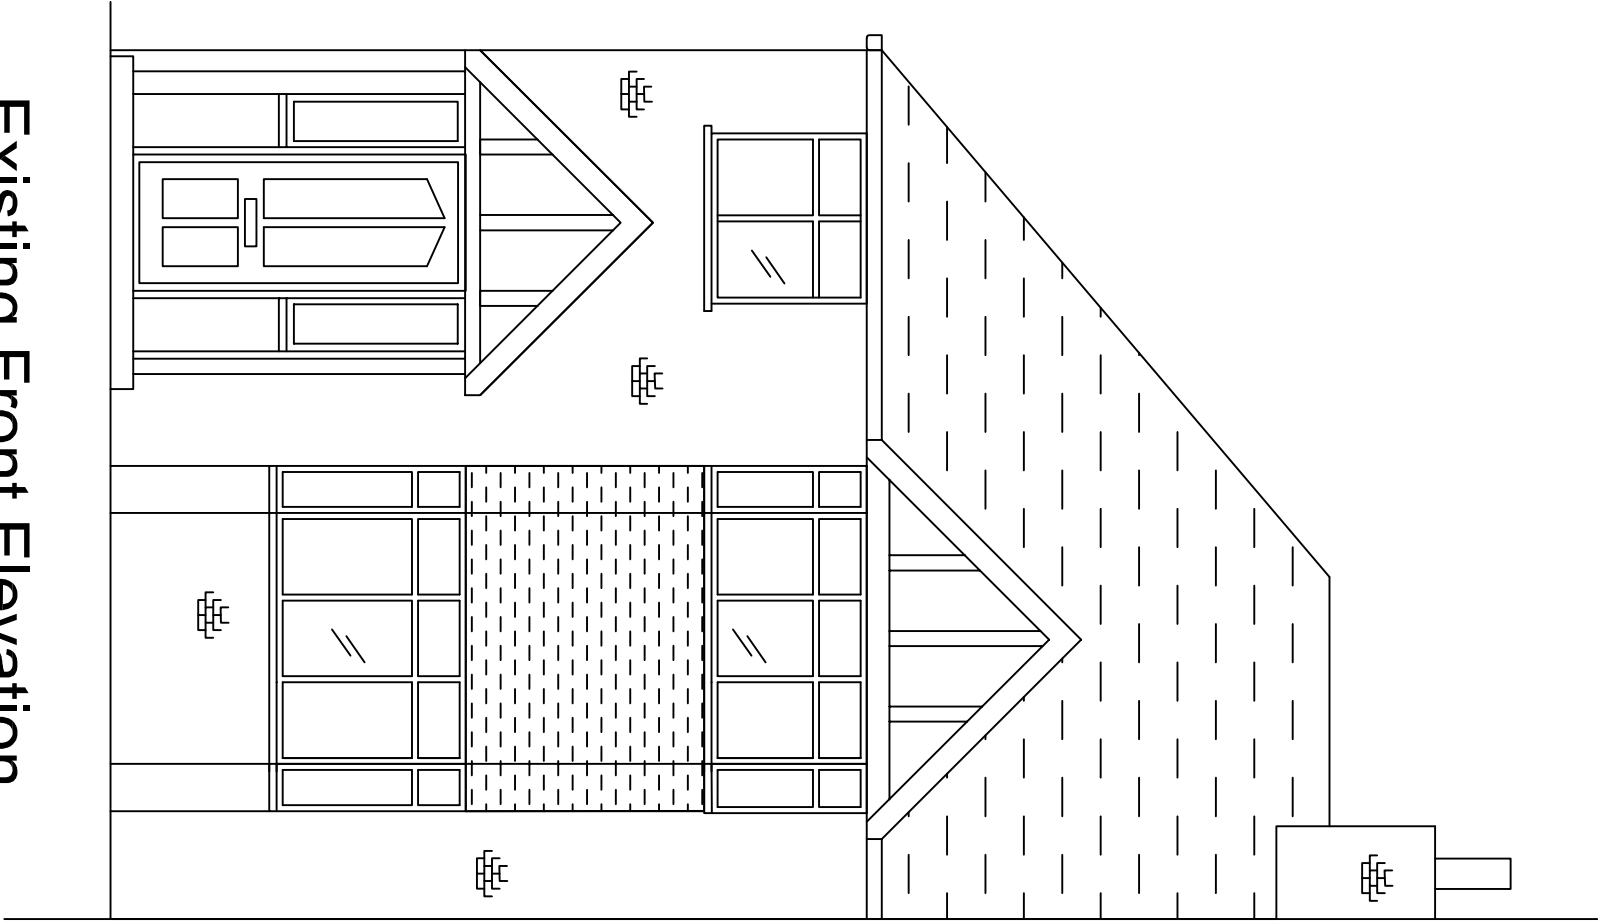


Existing Front Elevation

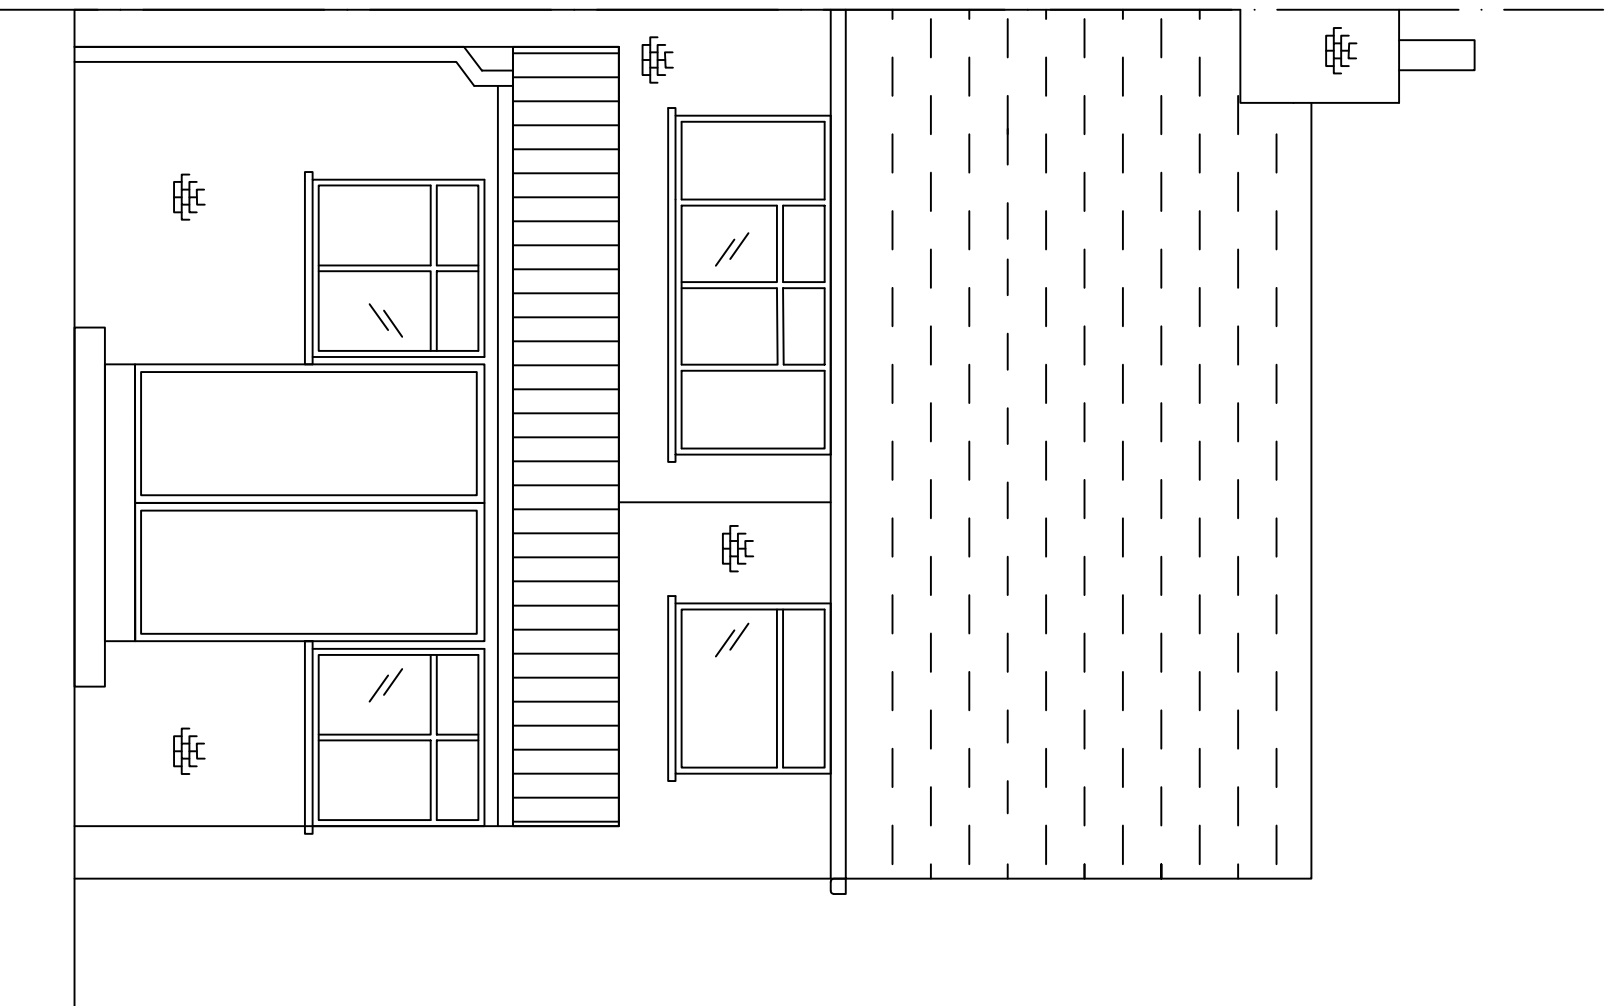


Existing Rear Elevation

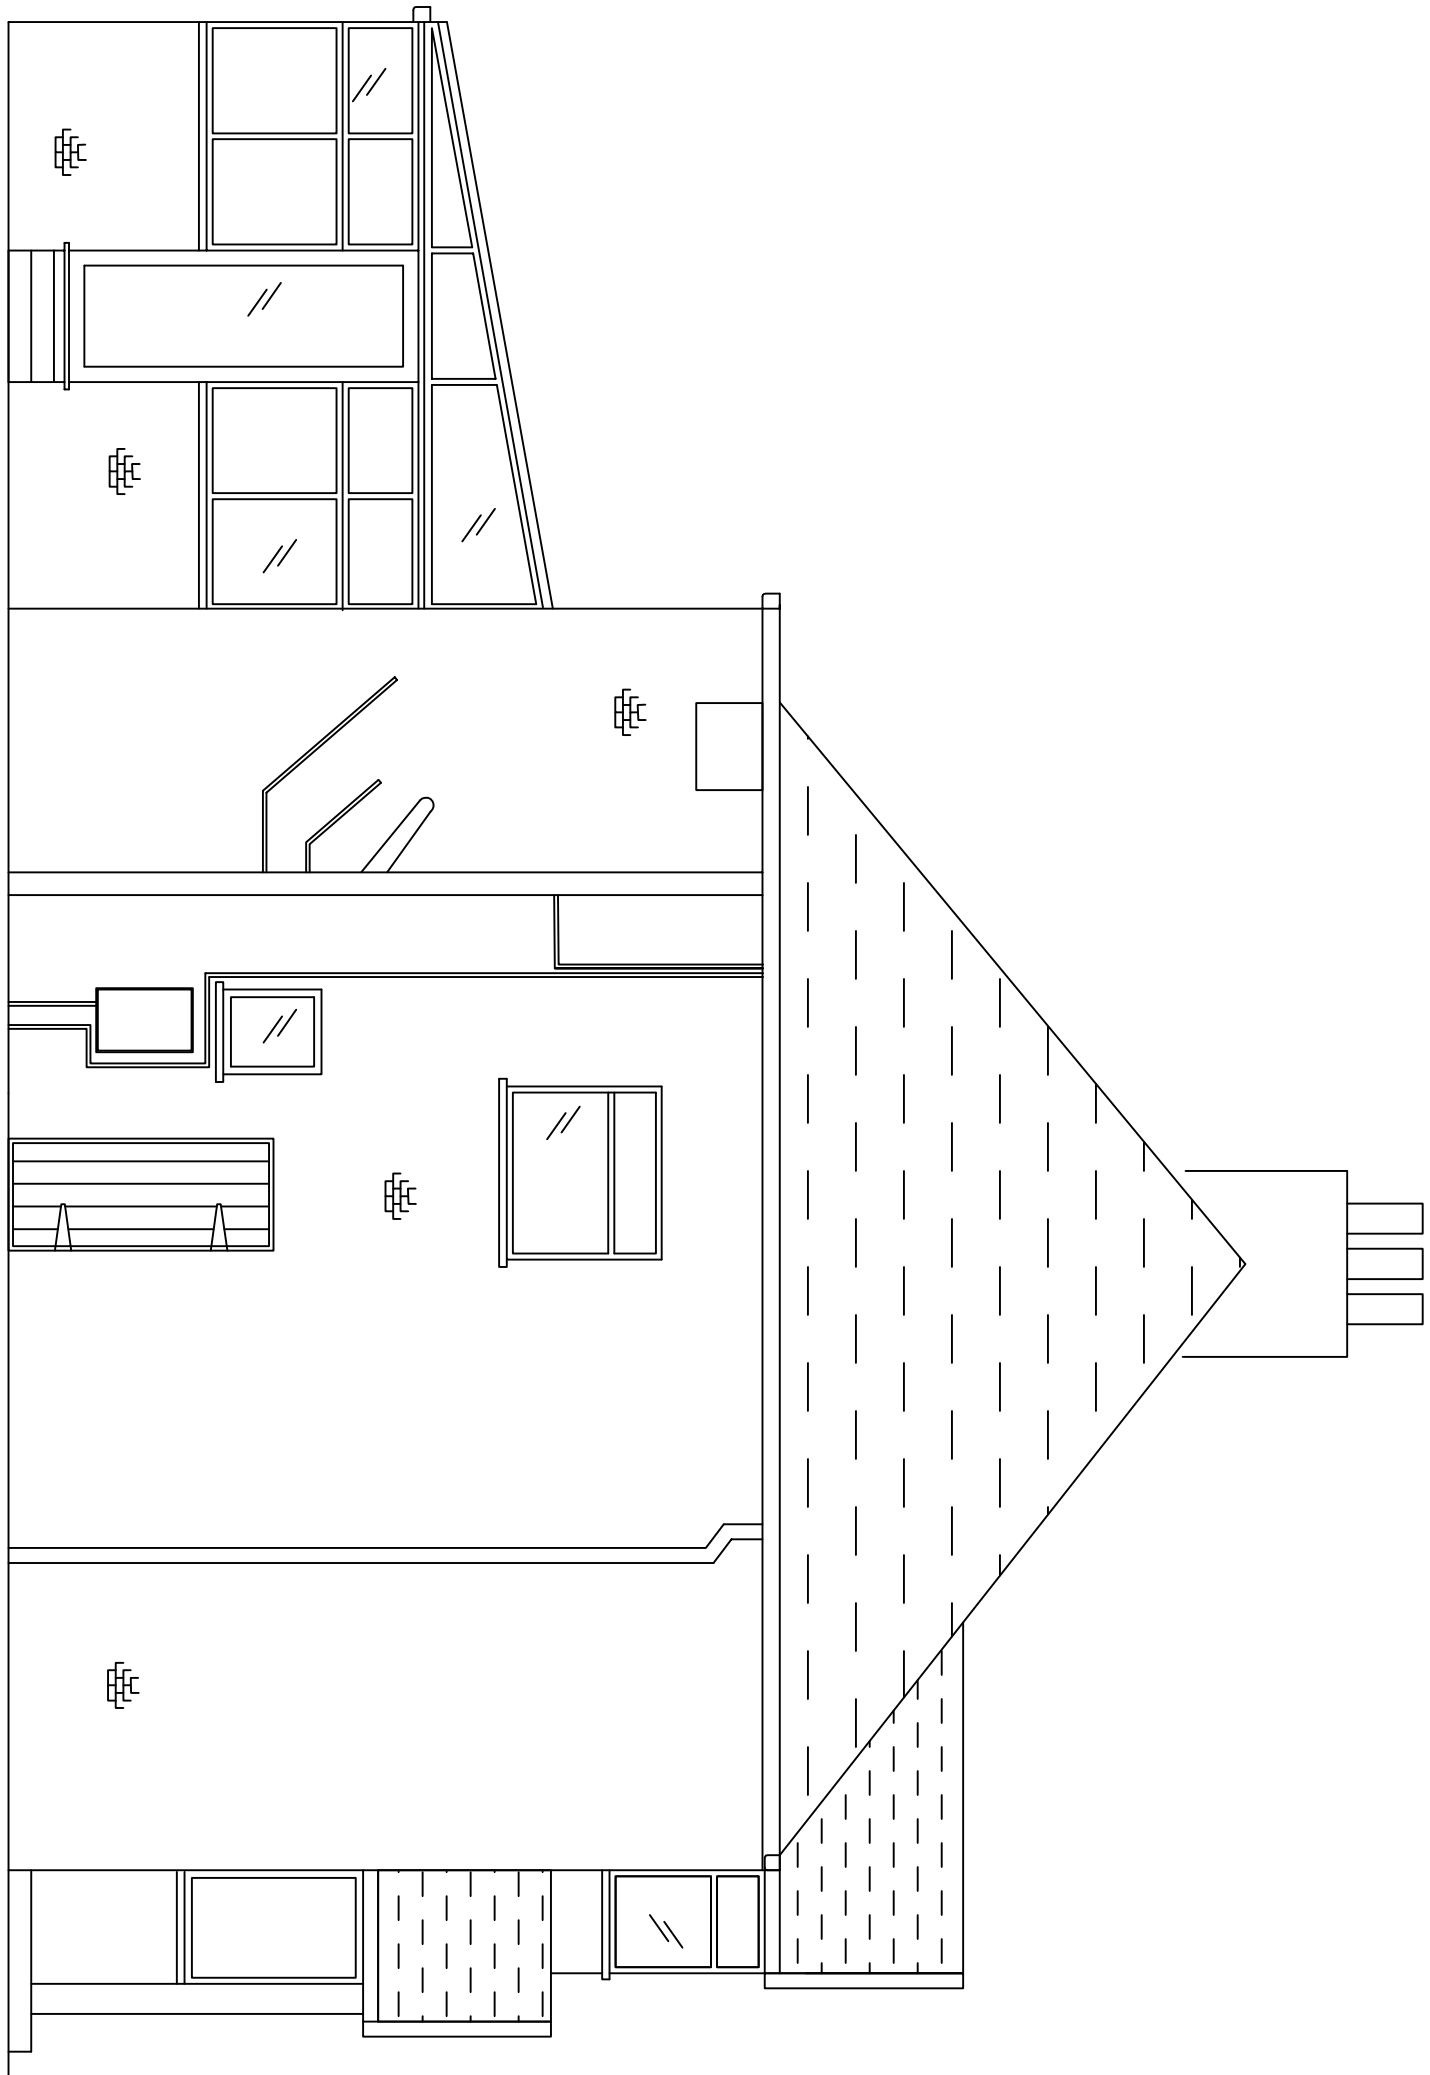


Existing Side Elevation

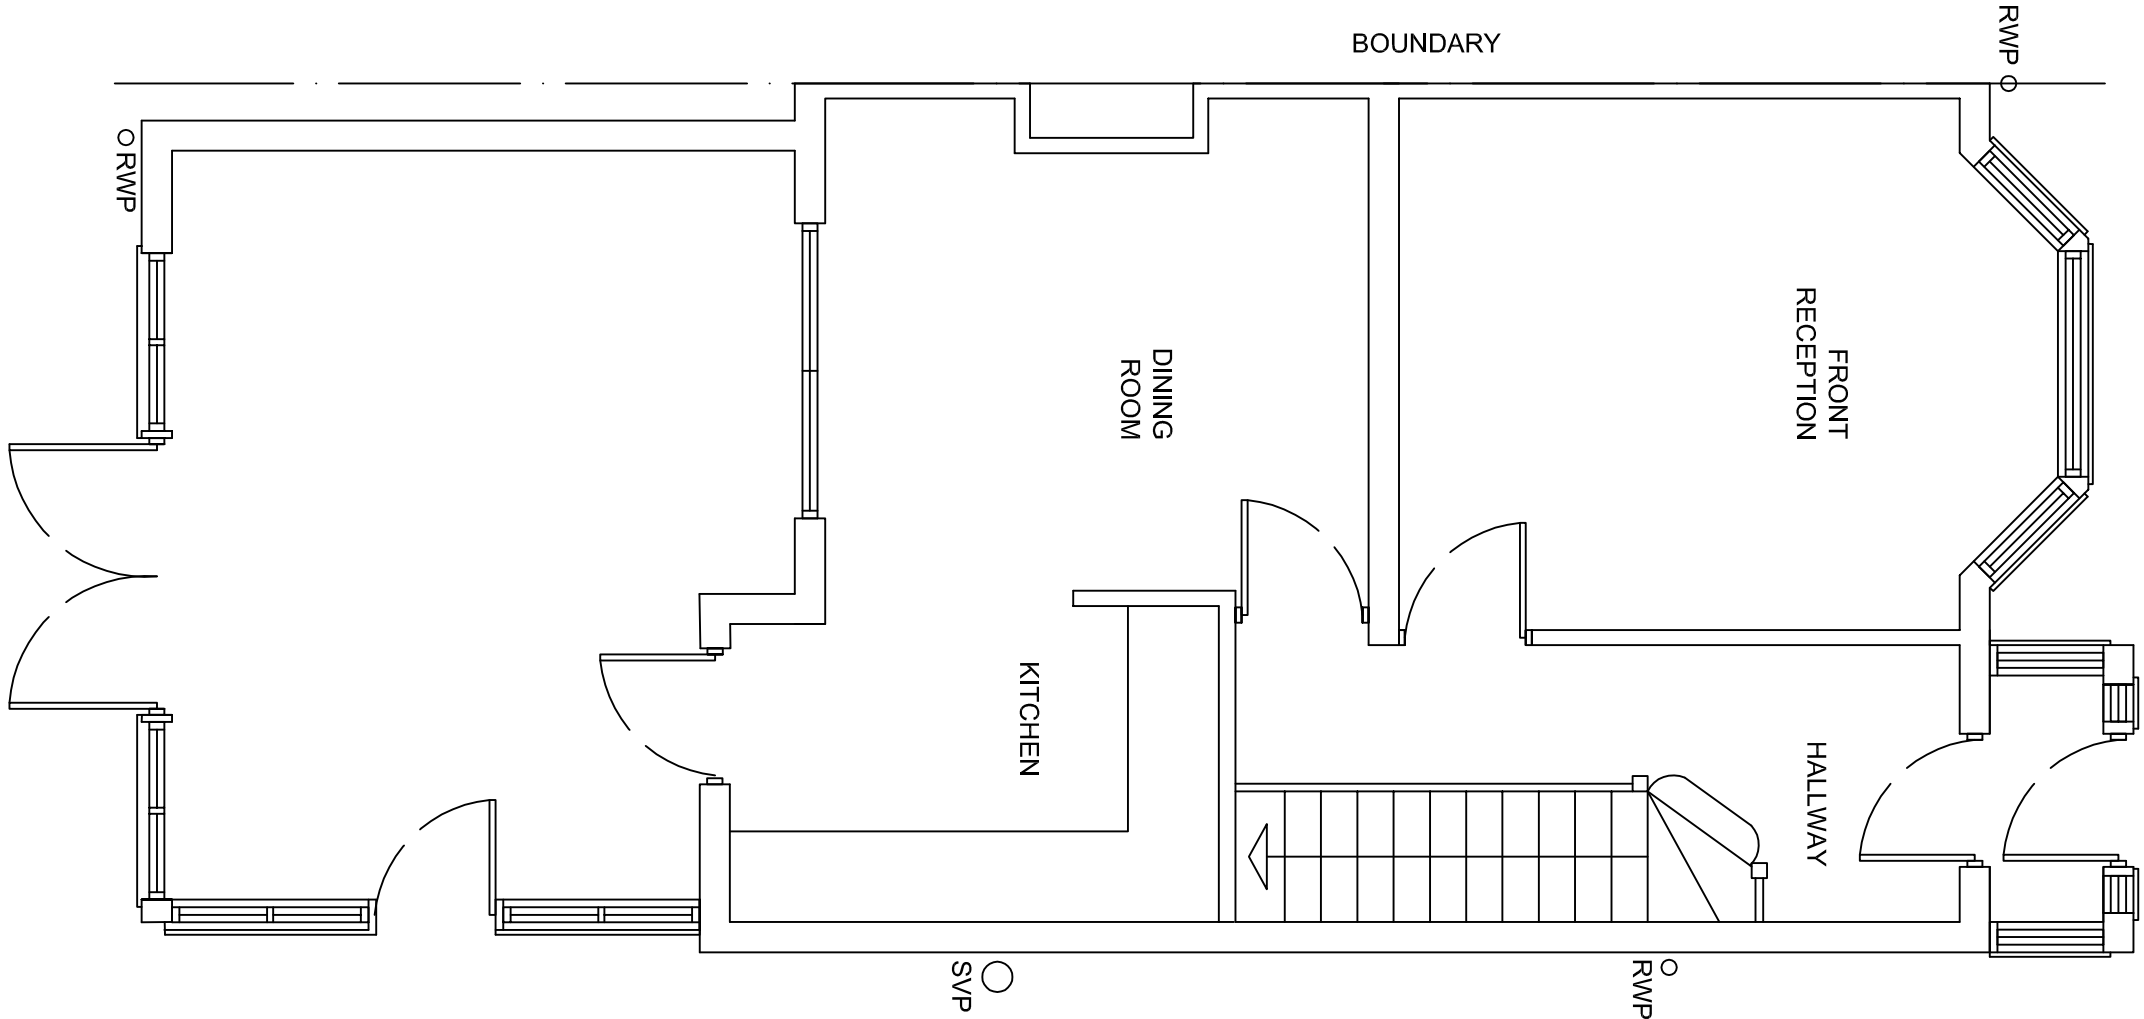

Existing ground floor plan

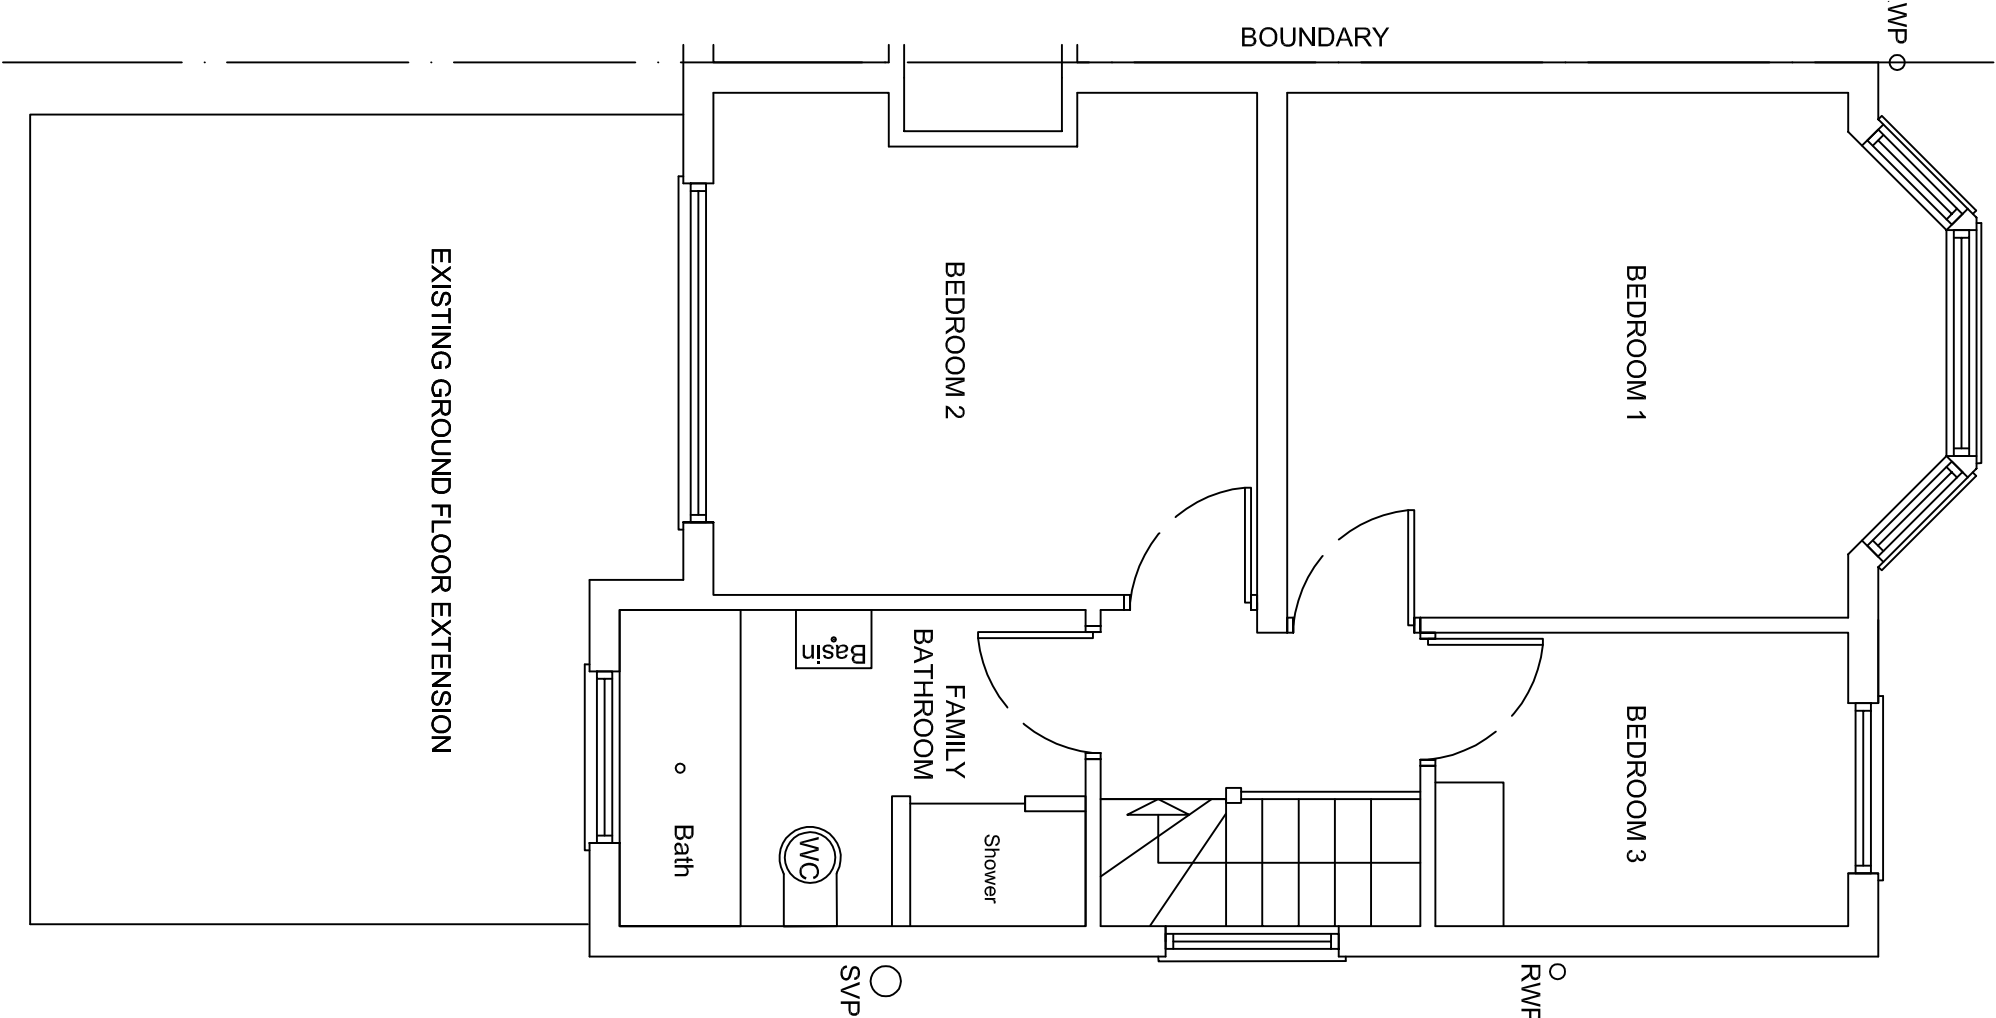

Existing first floor plan

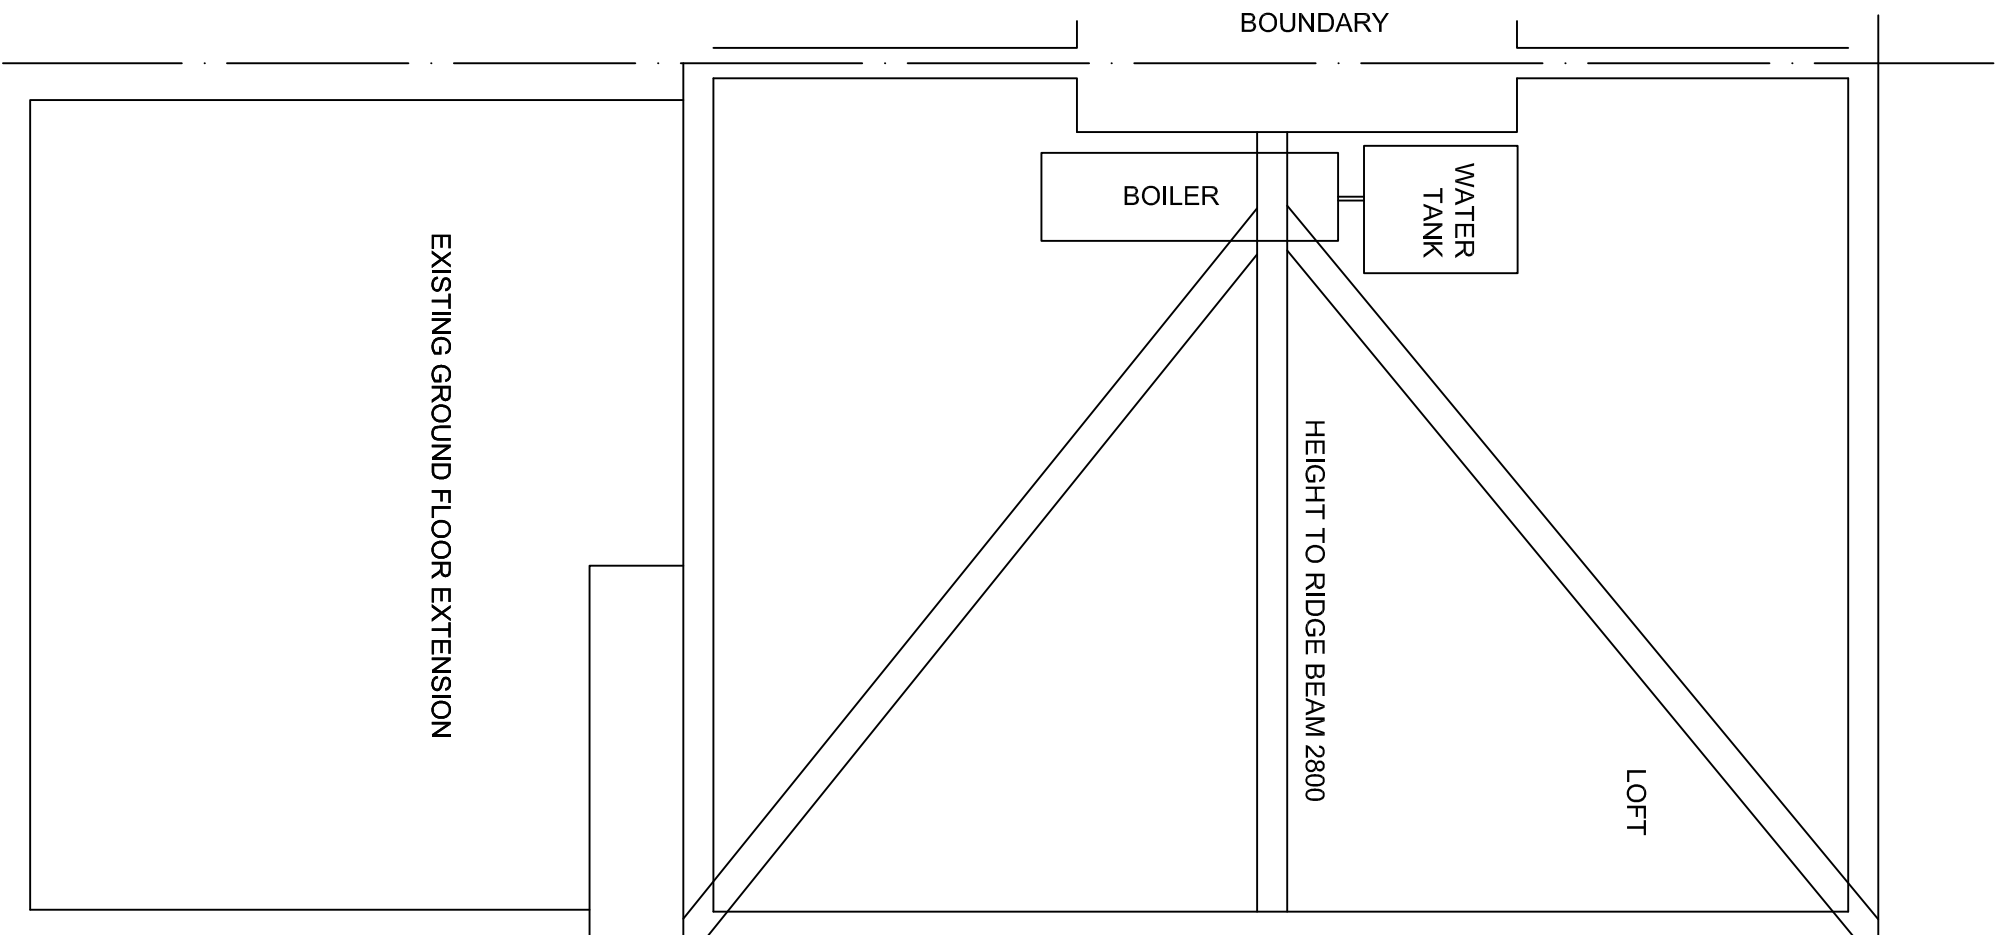

Existing loft plan

Client :
MR & MRS SHARIFF
30 ELMBRIDGE DRIVE
RUISLIP
HA4 7UT

Drawing Title:
EXISTING PLANS

SCALE: 1:50 @ A1
Drawn by: Margaret Leo
Drawing no: 100 rev A
Date: 04.03.2019