


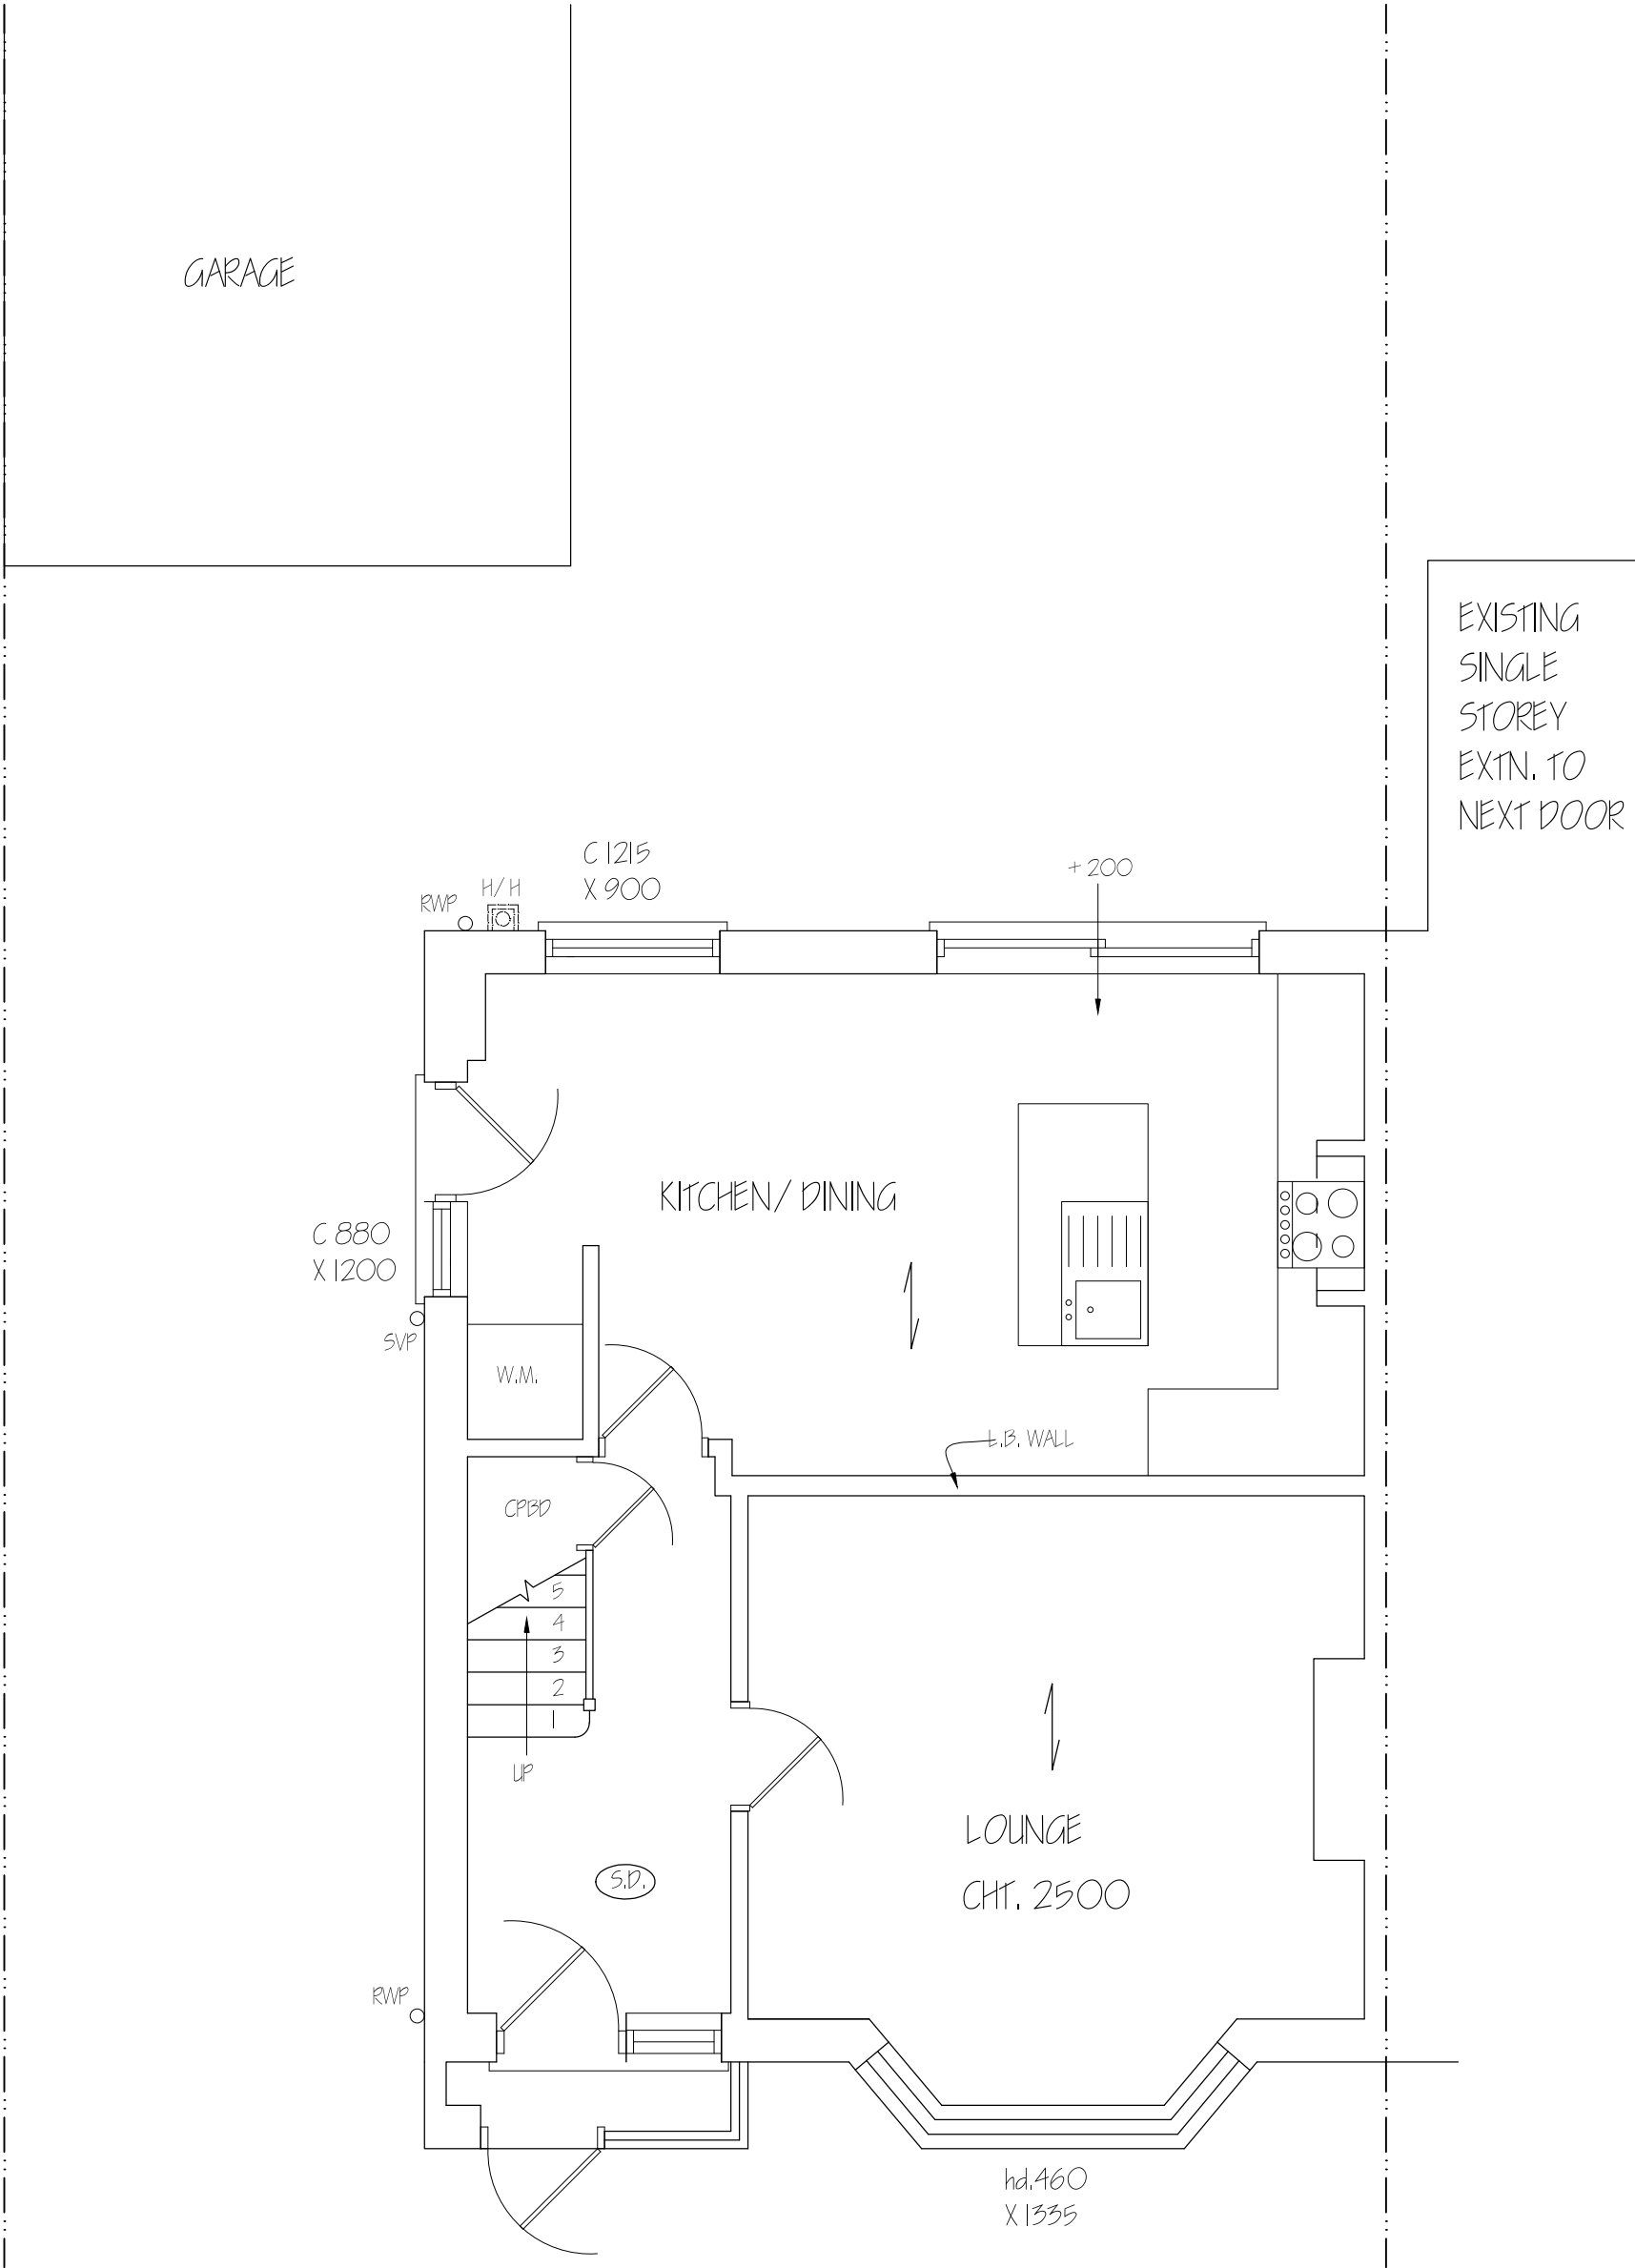

ALL DOORS (EXCEPT SHOWER ROOM)
SHOULD BE FD20s AND HUNG USING 3NO
STEEL HINGES ON TO FRAMES WITH 25MM
DOOR STOPS.

Nigel Fallon, B.Sc. (Hons)MBEng. 07768-408525		ADDRESS: 22, EDWARDS AVENUE, RUSLIP, HA4 6UZ.	
Planning & Development Consultant, Building Engineer.		NO. - 04	
349, Chartridge Lane, Chesham, HP5 2SH.		REV:	
DRAWING TITLE: PROPOSED GROUND FLOOR PLAN		DRG. PAPER SIZE: A3	
SCALE - 1:50		DATE: 24/ 07/ 2017	

