


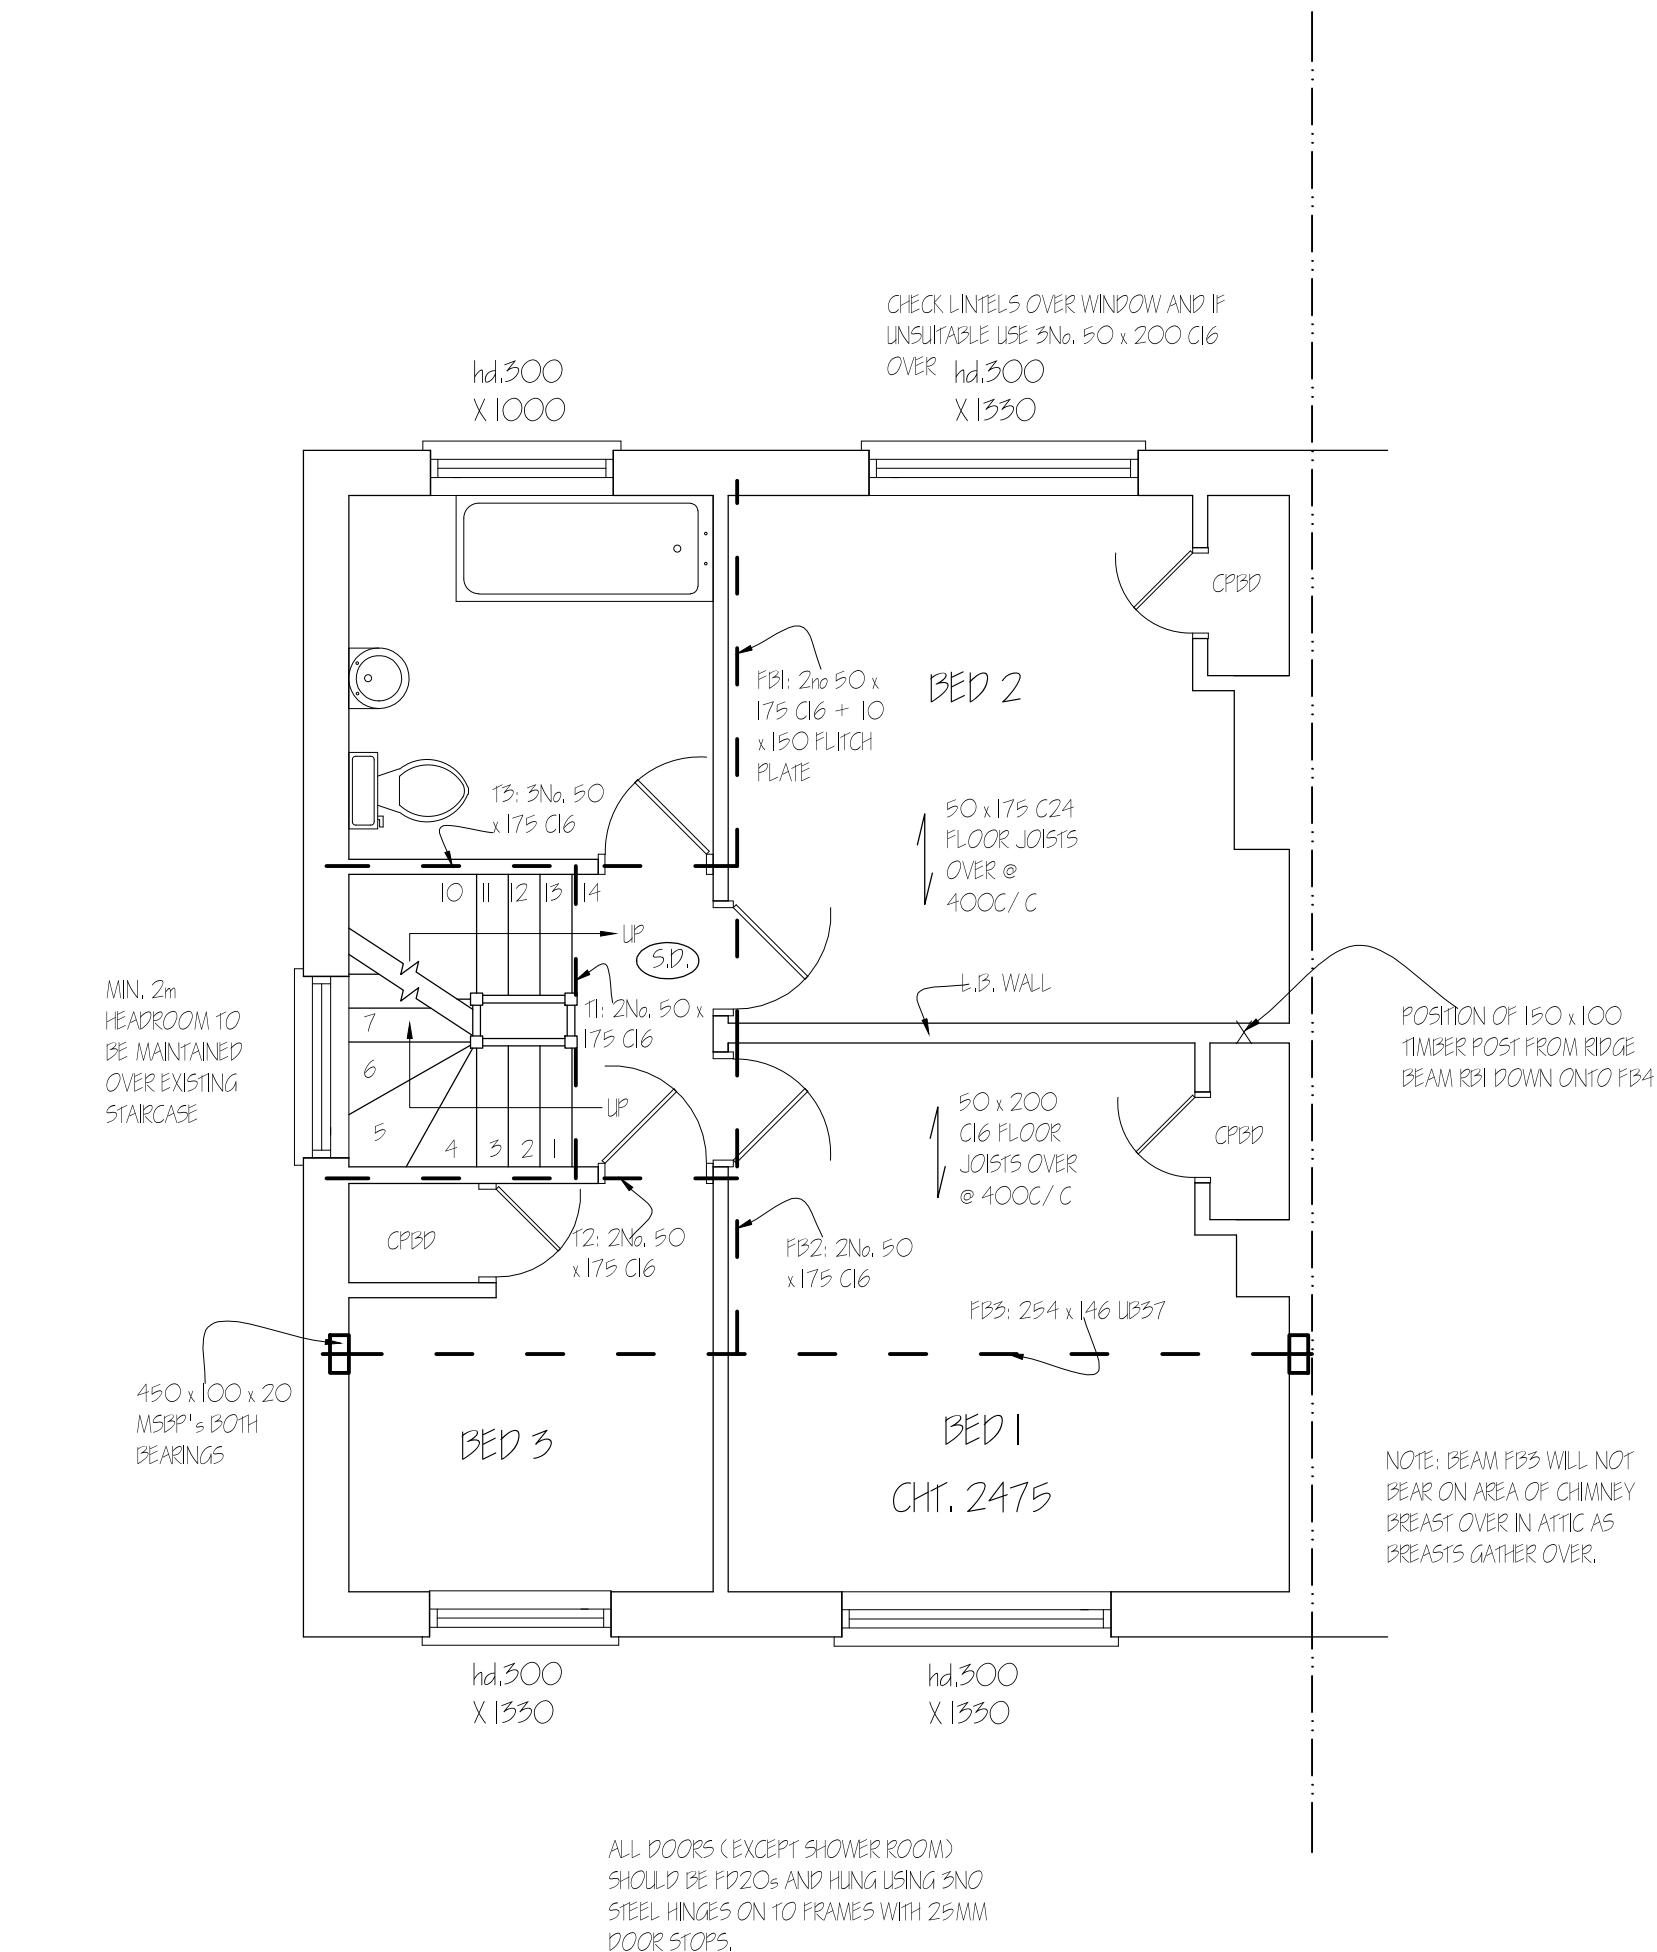

Nigel Fallon, B.Sc. (Hons)MBEng. 07768-408525
Planning & Development Consultant, Building Engineer.

349, Chartridge Lane,
Chesham, HP5 2SH.

DRAWING TITLE: PROPOSED FIRST FLOOR PLAN

SCALE - 1: 50

DATE: 24/ 07/ 2017

ADDRESS:
22, EDWARDS AVENUE,
RUSLIP, HA4 6UZ.

NO. - 05

REV:

DRG. PAPER SIZE: A3

