


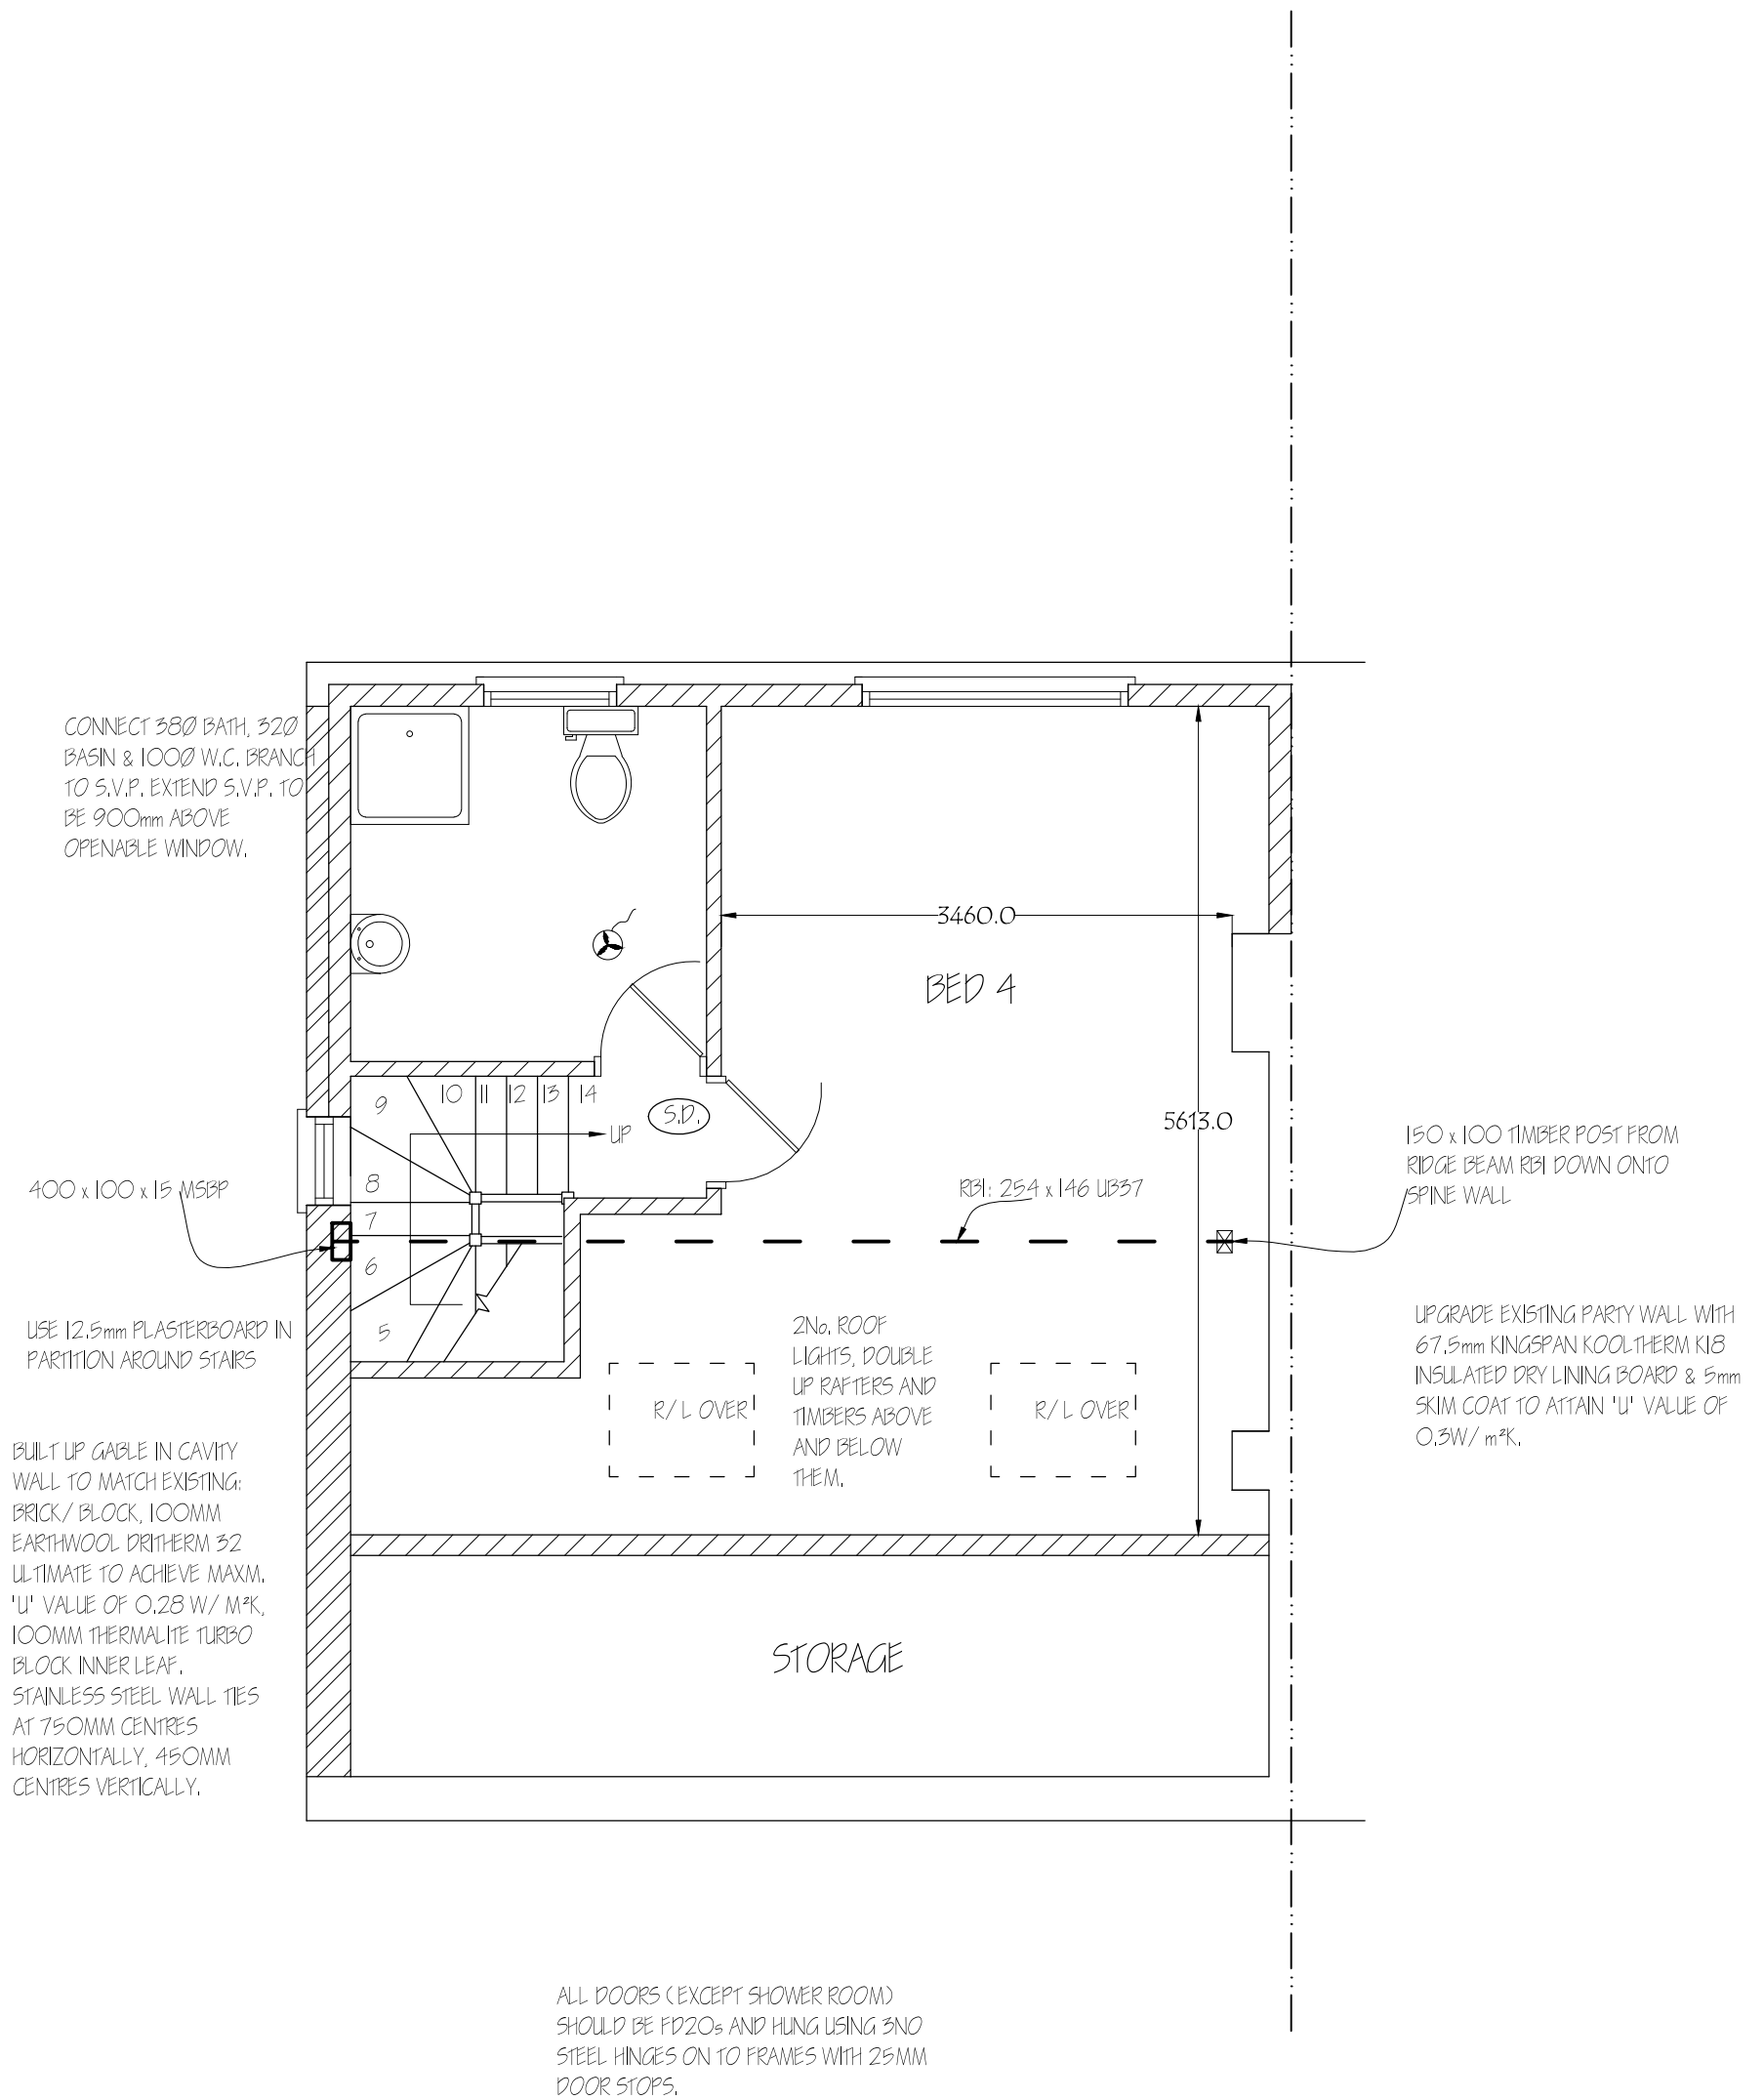

Nigel Fallon, B.Sc. (Hons)MBEng. 07768-408525		ADDRESS: 22, EDWARDS AVENUE, RUSLIP, HA4 6UZ.	
Planning & Development Consultant, Building Engineer.		NO. - 06	
349, Chartridge Lane, Chesham, HP5 2SH.		REV:	
DRAWING TITLE: PROPOSED SECOND FLOOR PLAN		DRG. PAPER SIZE: A3	
SCALE - 1: 50		DATE: 24/ 07/ 2017	

