




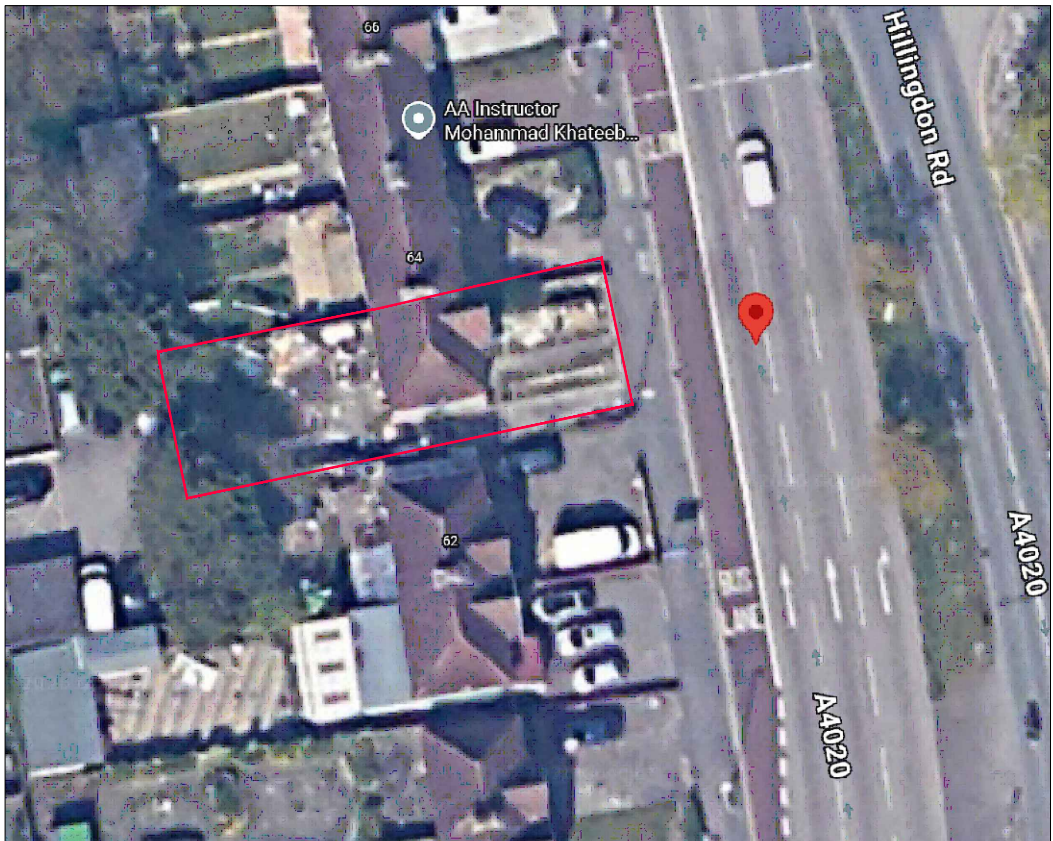


Existing Site Plan (1/500)

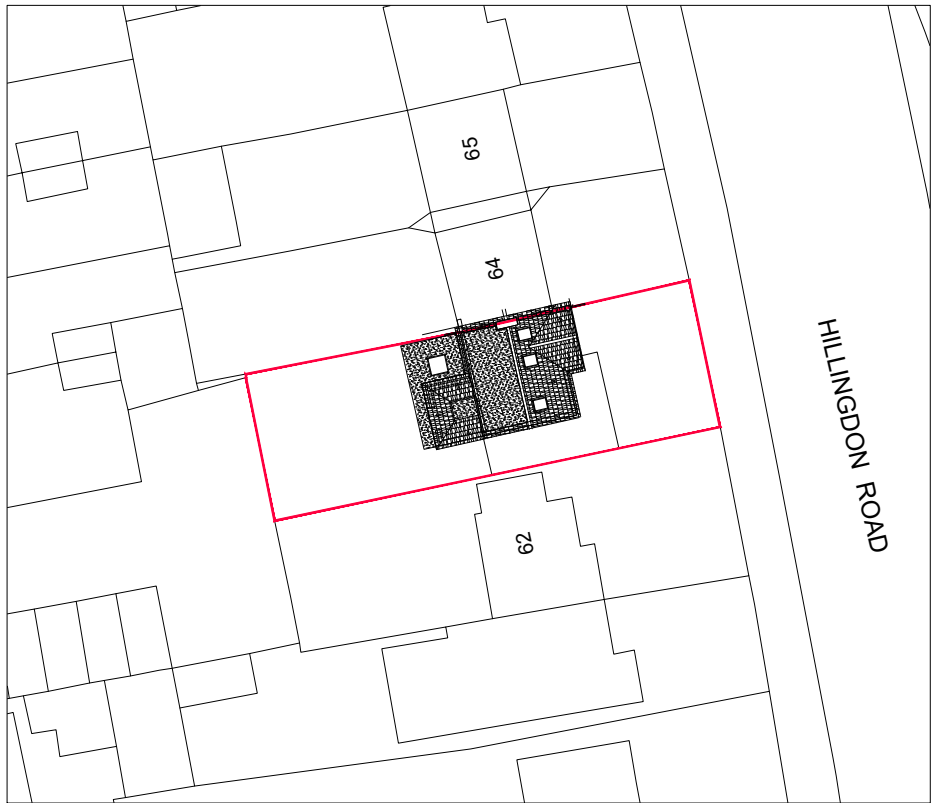


Site Plan Proposed (1/500)

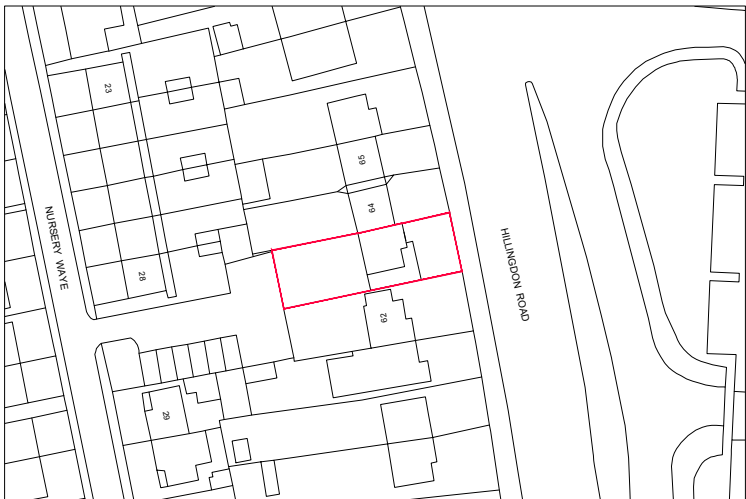

Existing Location Plan (1/1250)

 

- Notes:-
1. Where this drawing has been issued in electronic .dwg format it has been done so in good faith. Practical Solutions do not take any responsibility for any inaccuracies in the electronic data, which should be checked against the paper (or .pdf) drawing issue. Any apparent discrepancies should be immediately reported to Practical Solutions.
 2. Copyright reserved. This drawing may only be used for The Client and location specified in the title block. It may not be copied or disclosed to any third party without the prior written consent of Practical Solutions.

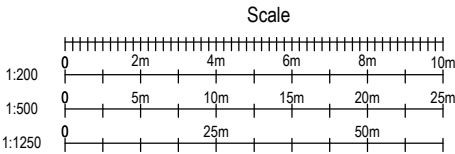

Rev.	Date	Amendment	By	Chk.
Status Preliminary				
Praktical Solutions Consulting Engineers Offices Unit 10 Maulands Business Centre Redbourn Rd Hemel Hempstead, HP2 7ES Tel: 01442 531076 Mob: 0744 9818999 Email: crafescu_andrei@prakticalsolutions.co.uk ● Structural and Civil Engineering ● Drafting services ●				
Client Mr. Rasvan Moroz				
Job 63, Hillingdon road, Uxbridge, UB10 0AE				
Title Site Plan				
Scale 1:500&1:1250 @ A3 Date May 2026				
Drawn By SH Eng. Check AC Tech. Check AC				
Drawing No. P210653-A-051				
				Rev. -