





Existing Front Elevation  
(Scale 1:50)



Existing Rear Elevation  
(Scale 1:50)

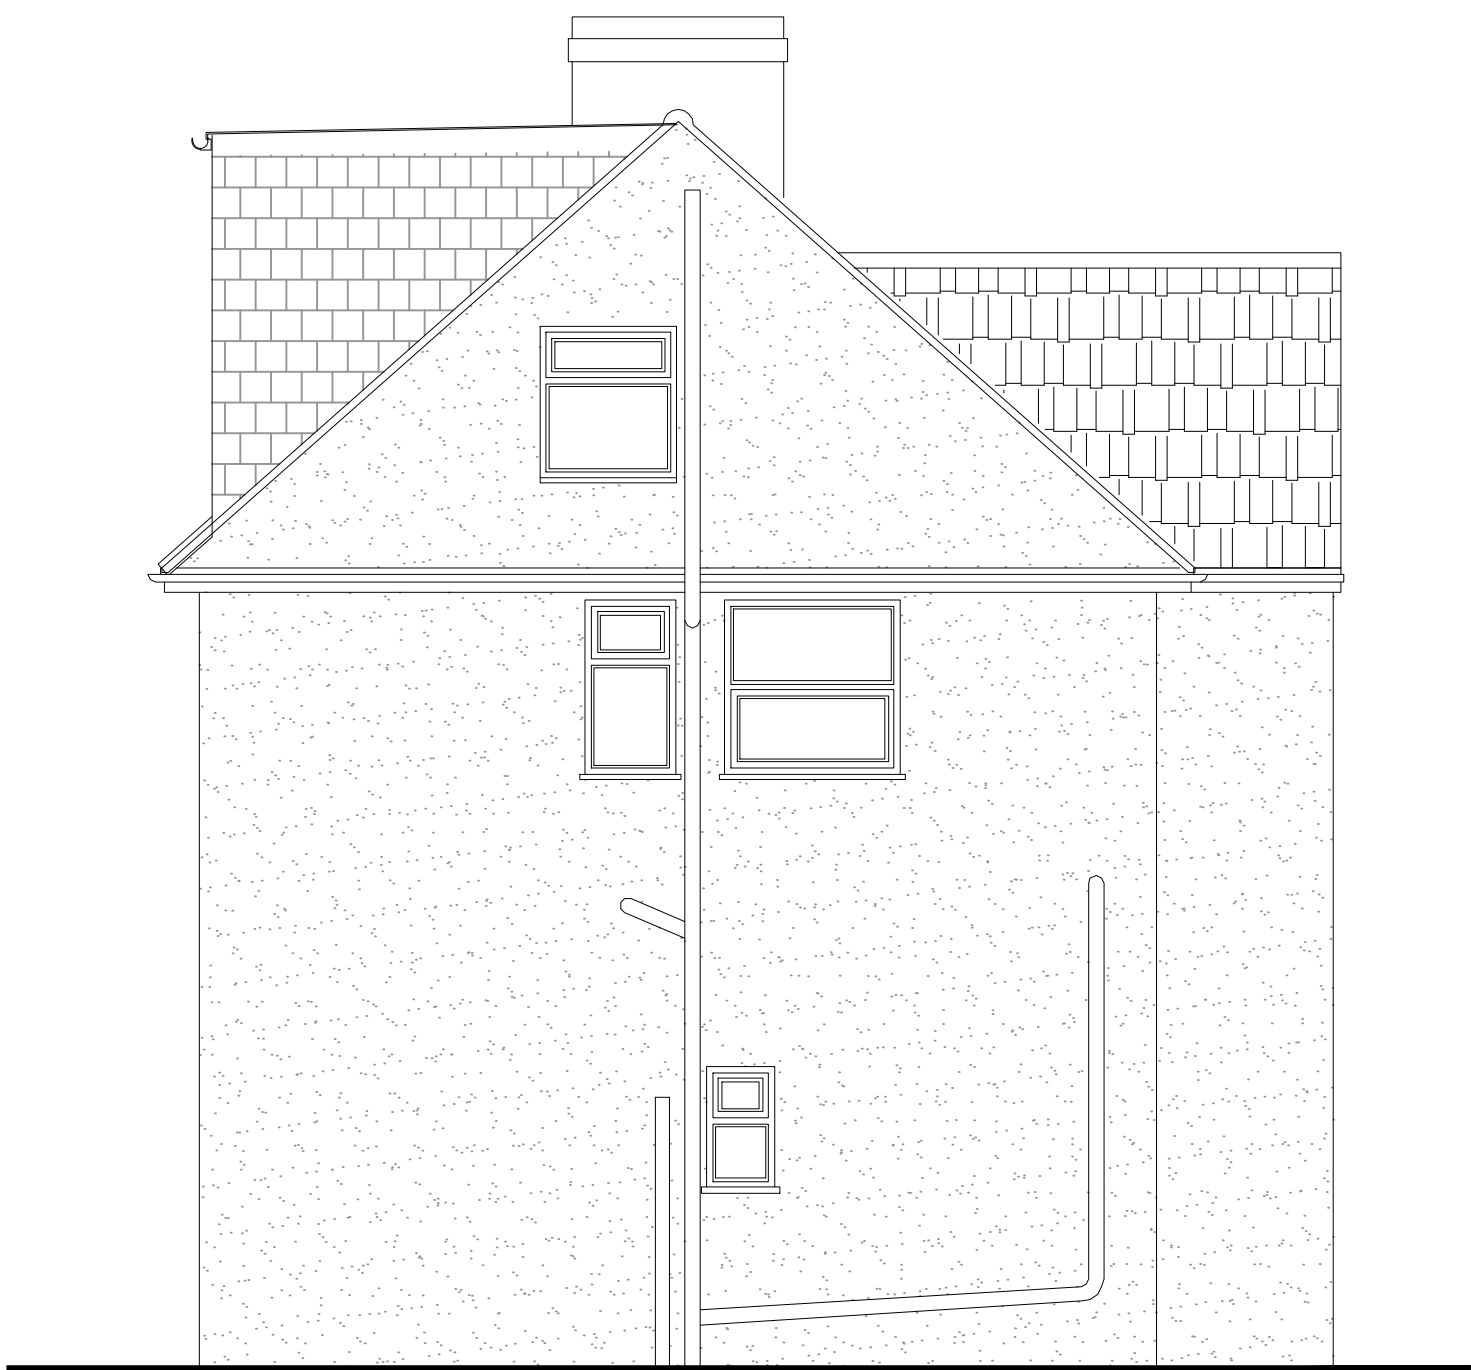


Existing Side Elevation  
(Scale 1:50)

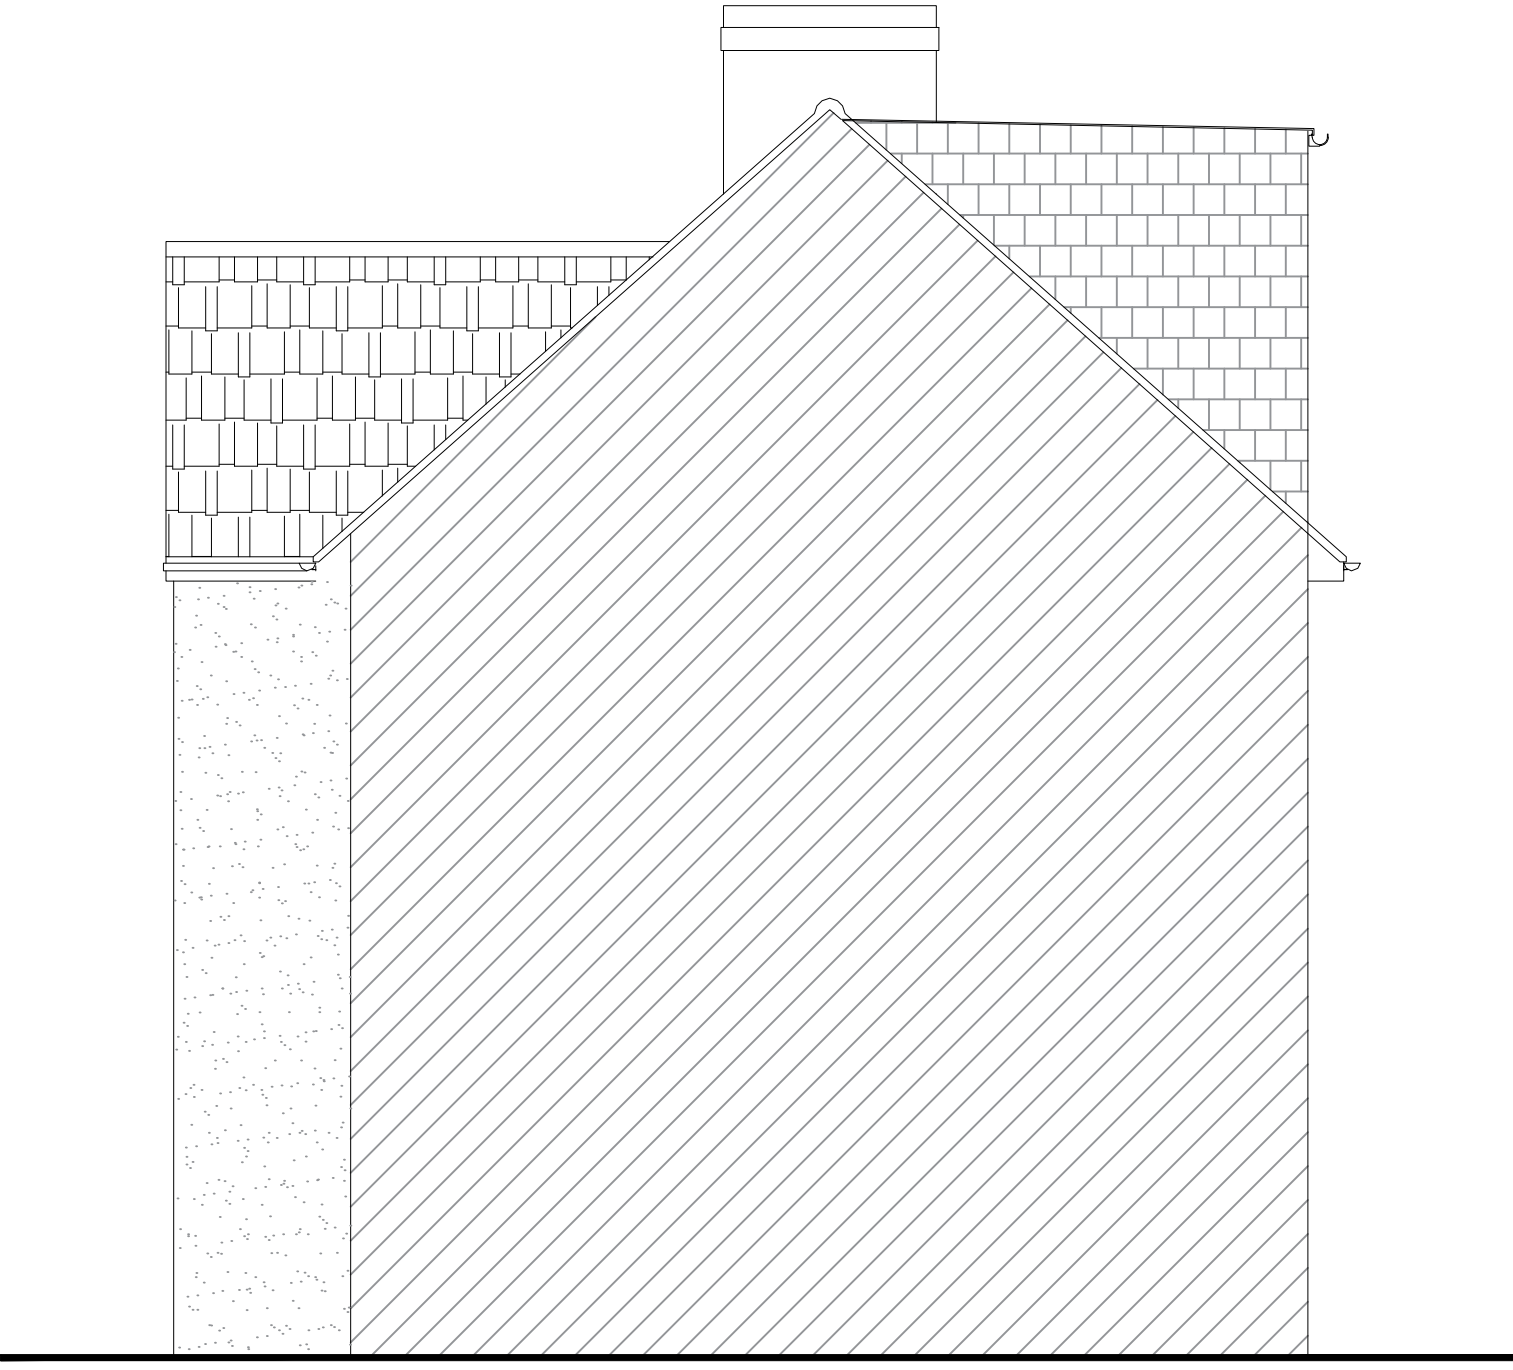

Existing Side Elevation  
(Scale 1:50)

- Notes:-
- Where this drawing has been issued in electronic .dwg format it has been done so in good faith. Practical Solutions do not take any responsibility for any inaccuracies in the electronic data, which should be checked against the paper (or .pdf) drawing issue. Any apparent discrepancies should be immediately reported to Practical Solutions.
  - Copyright reserved. This drawing may only be used for The Client and location specified in the title block. It may not be copied or disclosed to any third party without the prior written consent of Practical Solutions.

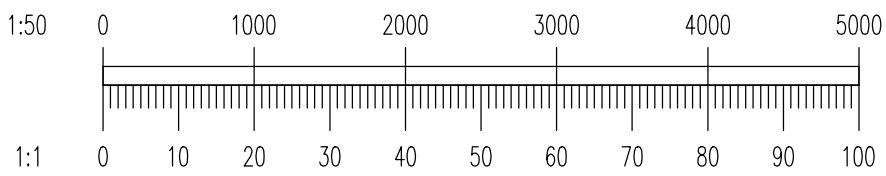

|        |      |           |             |      |  |
|--------|------|-----------|-------------|------|--|
|        |      |           |             |      |  |
| Rev.   | Date | Amendment | By          | Chk. |  |
| Status |      |           | Preliminary |      |  |

**Praktical Solutions**  
Consulting Engineers

Office: Unit 10  
Maylands Business Centre  
Redbourn Rd  
Hemel Hempstead, HP2 7ES  
Tel. 01462 531076  
Mob. 0744 9818999  
Email: [cratescu\\_andrei@prakticalsolutions.co.uk](mailto:cratescu_andrei@prakticalsolutions.co.uk)  
● Structural and Civil Engineering ● Drafting services ●

PS

|             |                                               |             |          |
|-------------|-----------------------------------------------|-------------|----------|
| Client      | Mr. Rasvan Moroz                              |             |          |
| Job         | 63, Hillingdon road,<br>Uxbridge,<br>UB10 0AE |             |          |
| Title       | Existing Elevations                           |             |          |
|             |                                               |             |          |
| Scale 1:50  | @ A1                                          | Date        | May 2024 |
| Drawn By SH | Eng. Check AC                                 | Tech. Check |          |
|             |                                               |             |          |

|               |      |
|---------------|------|
| Drawing No.   | Rev. |
| P210653-A-110 | -    |