




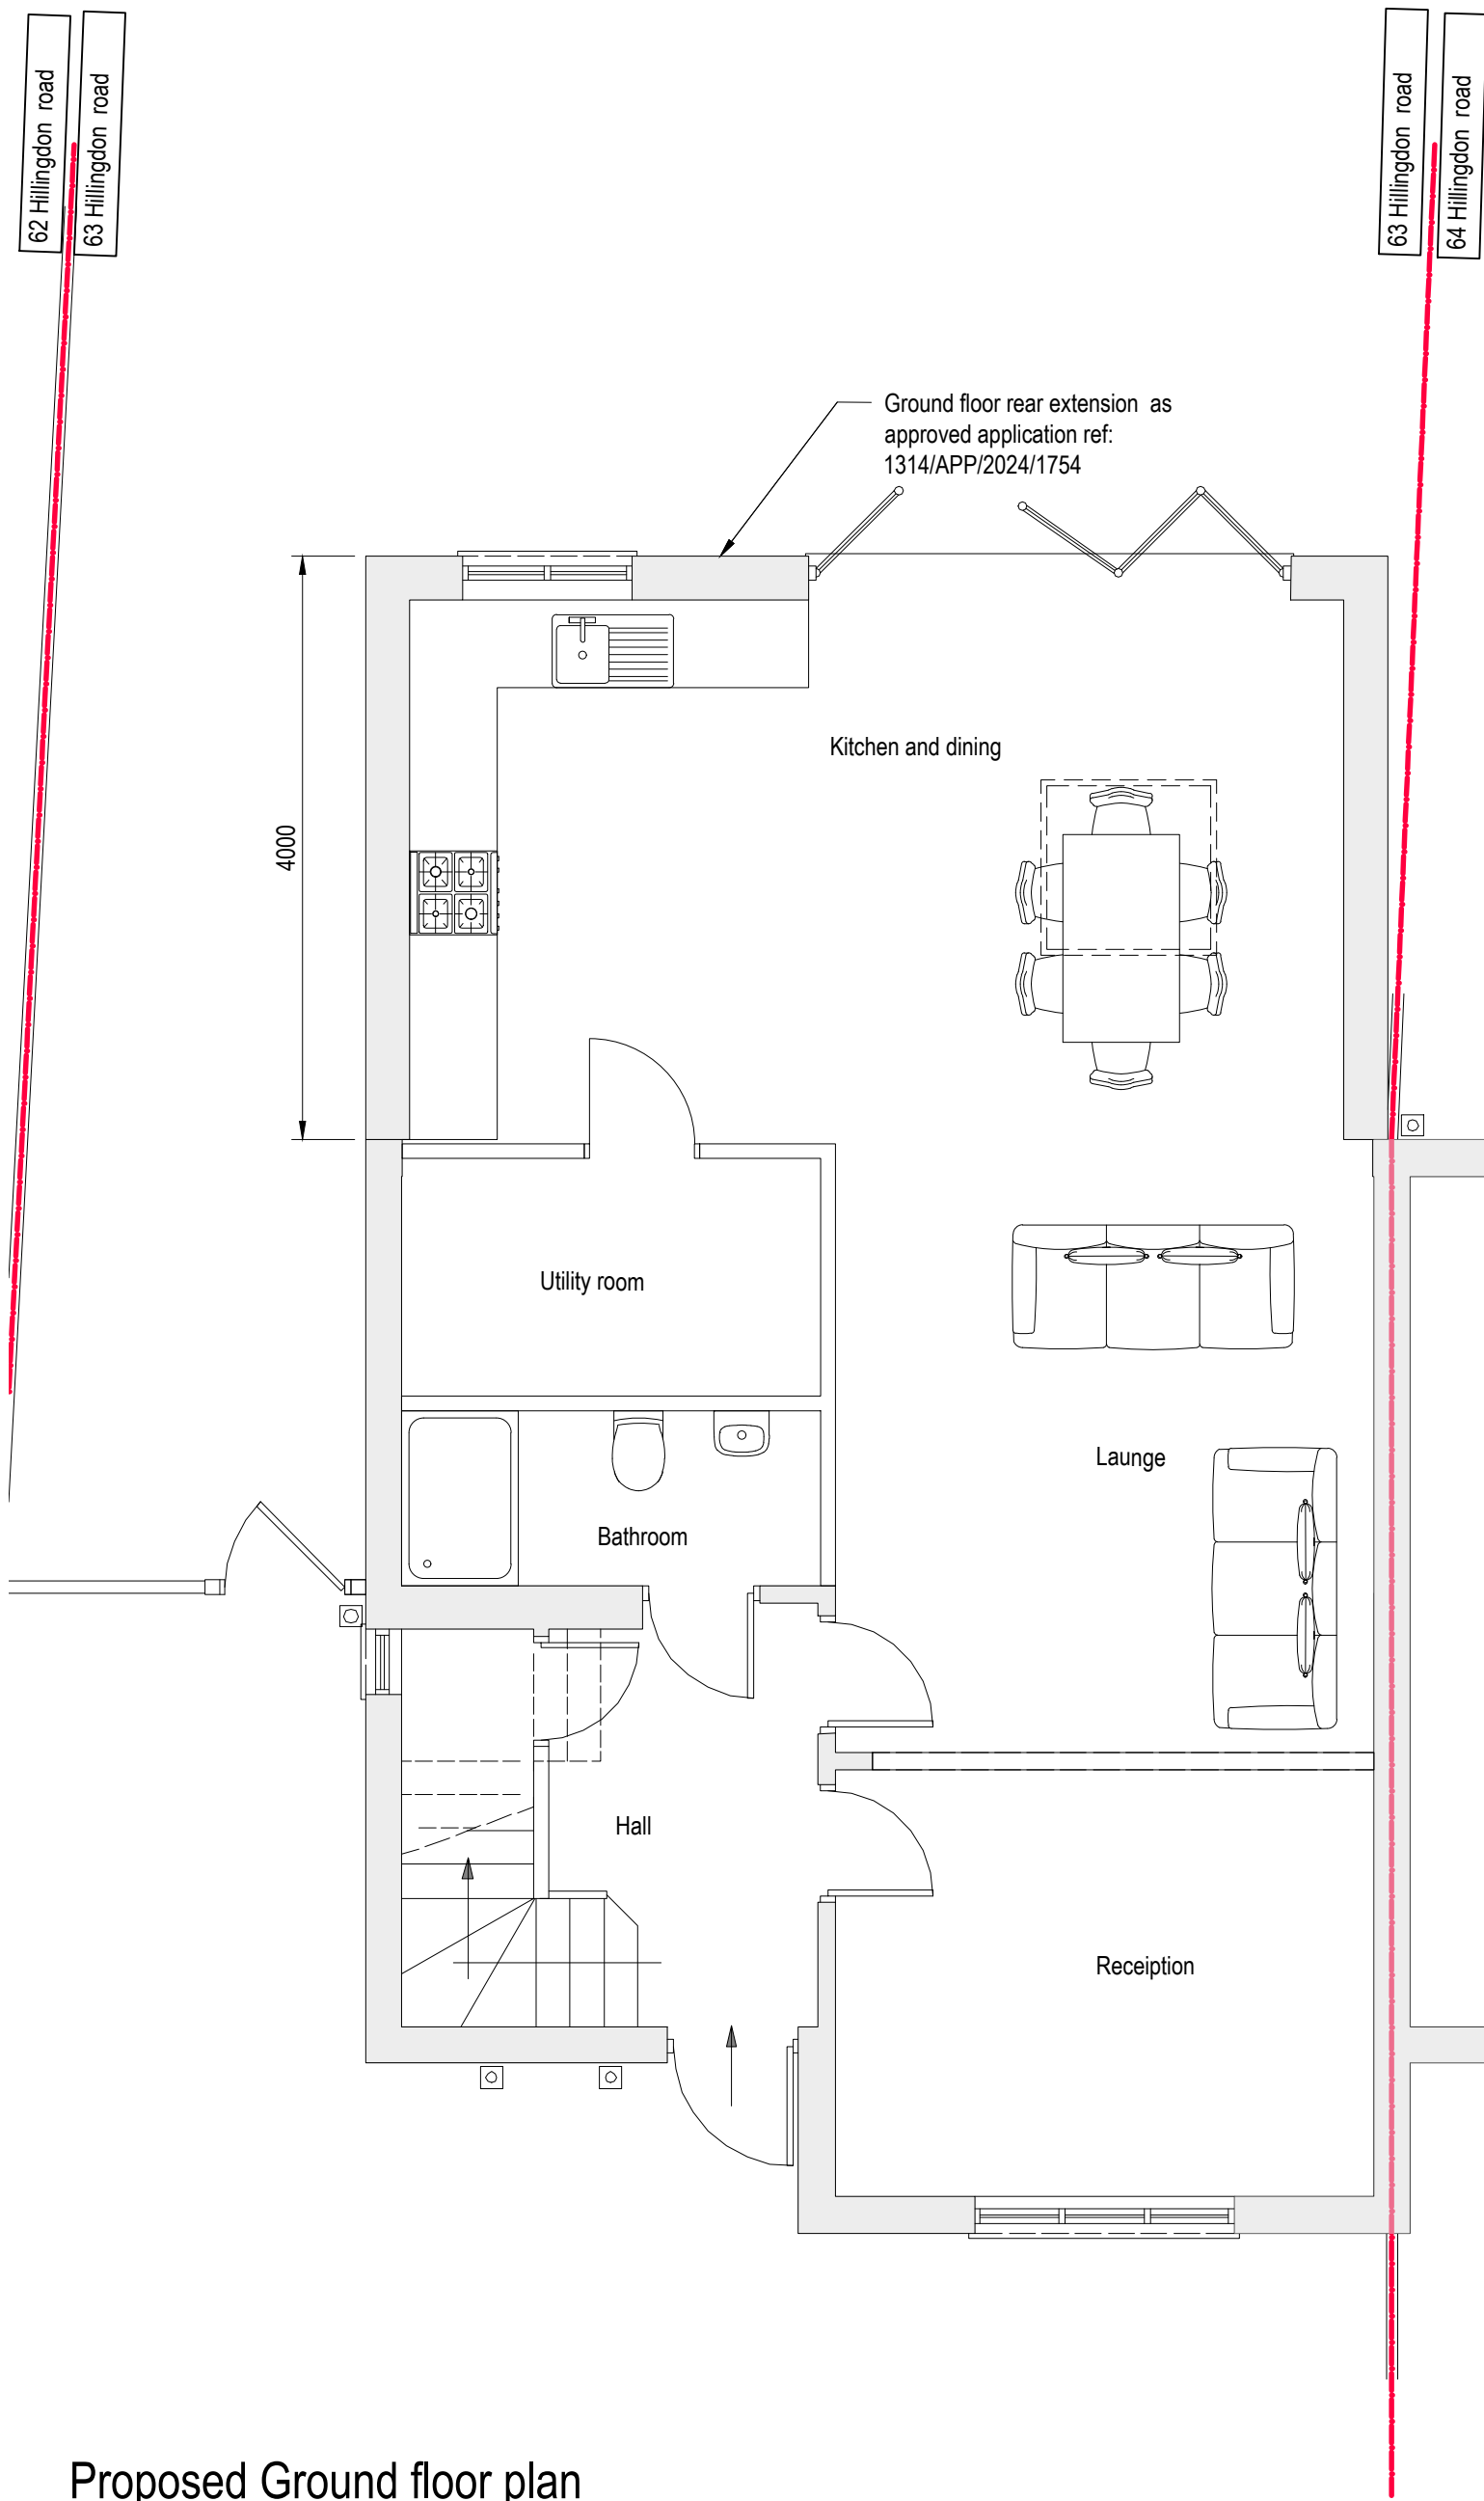


Proposed Ground floor plan
(Scale 1:50)

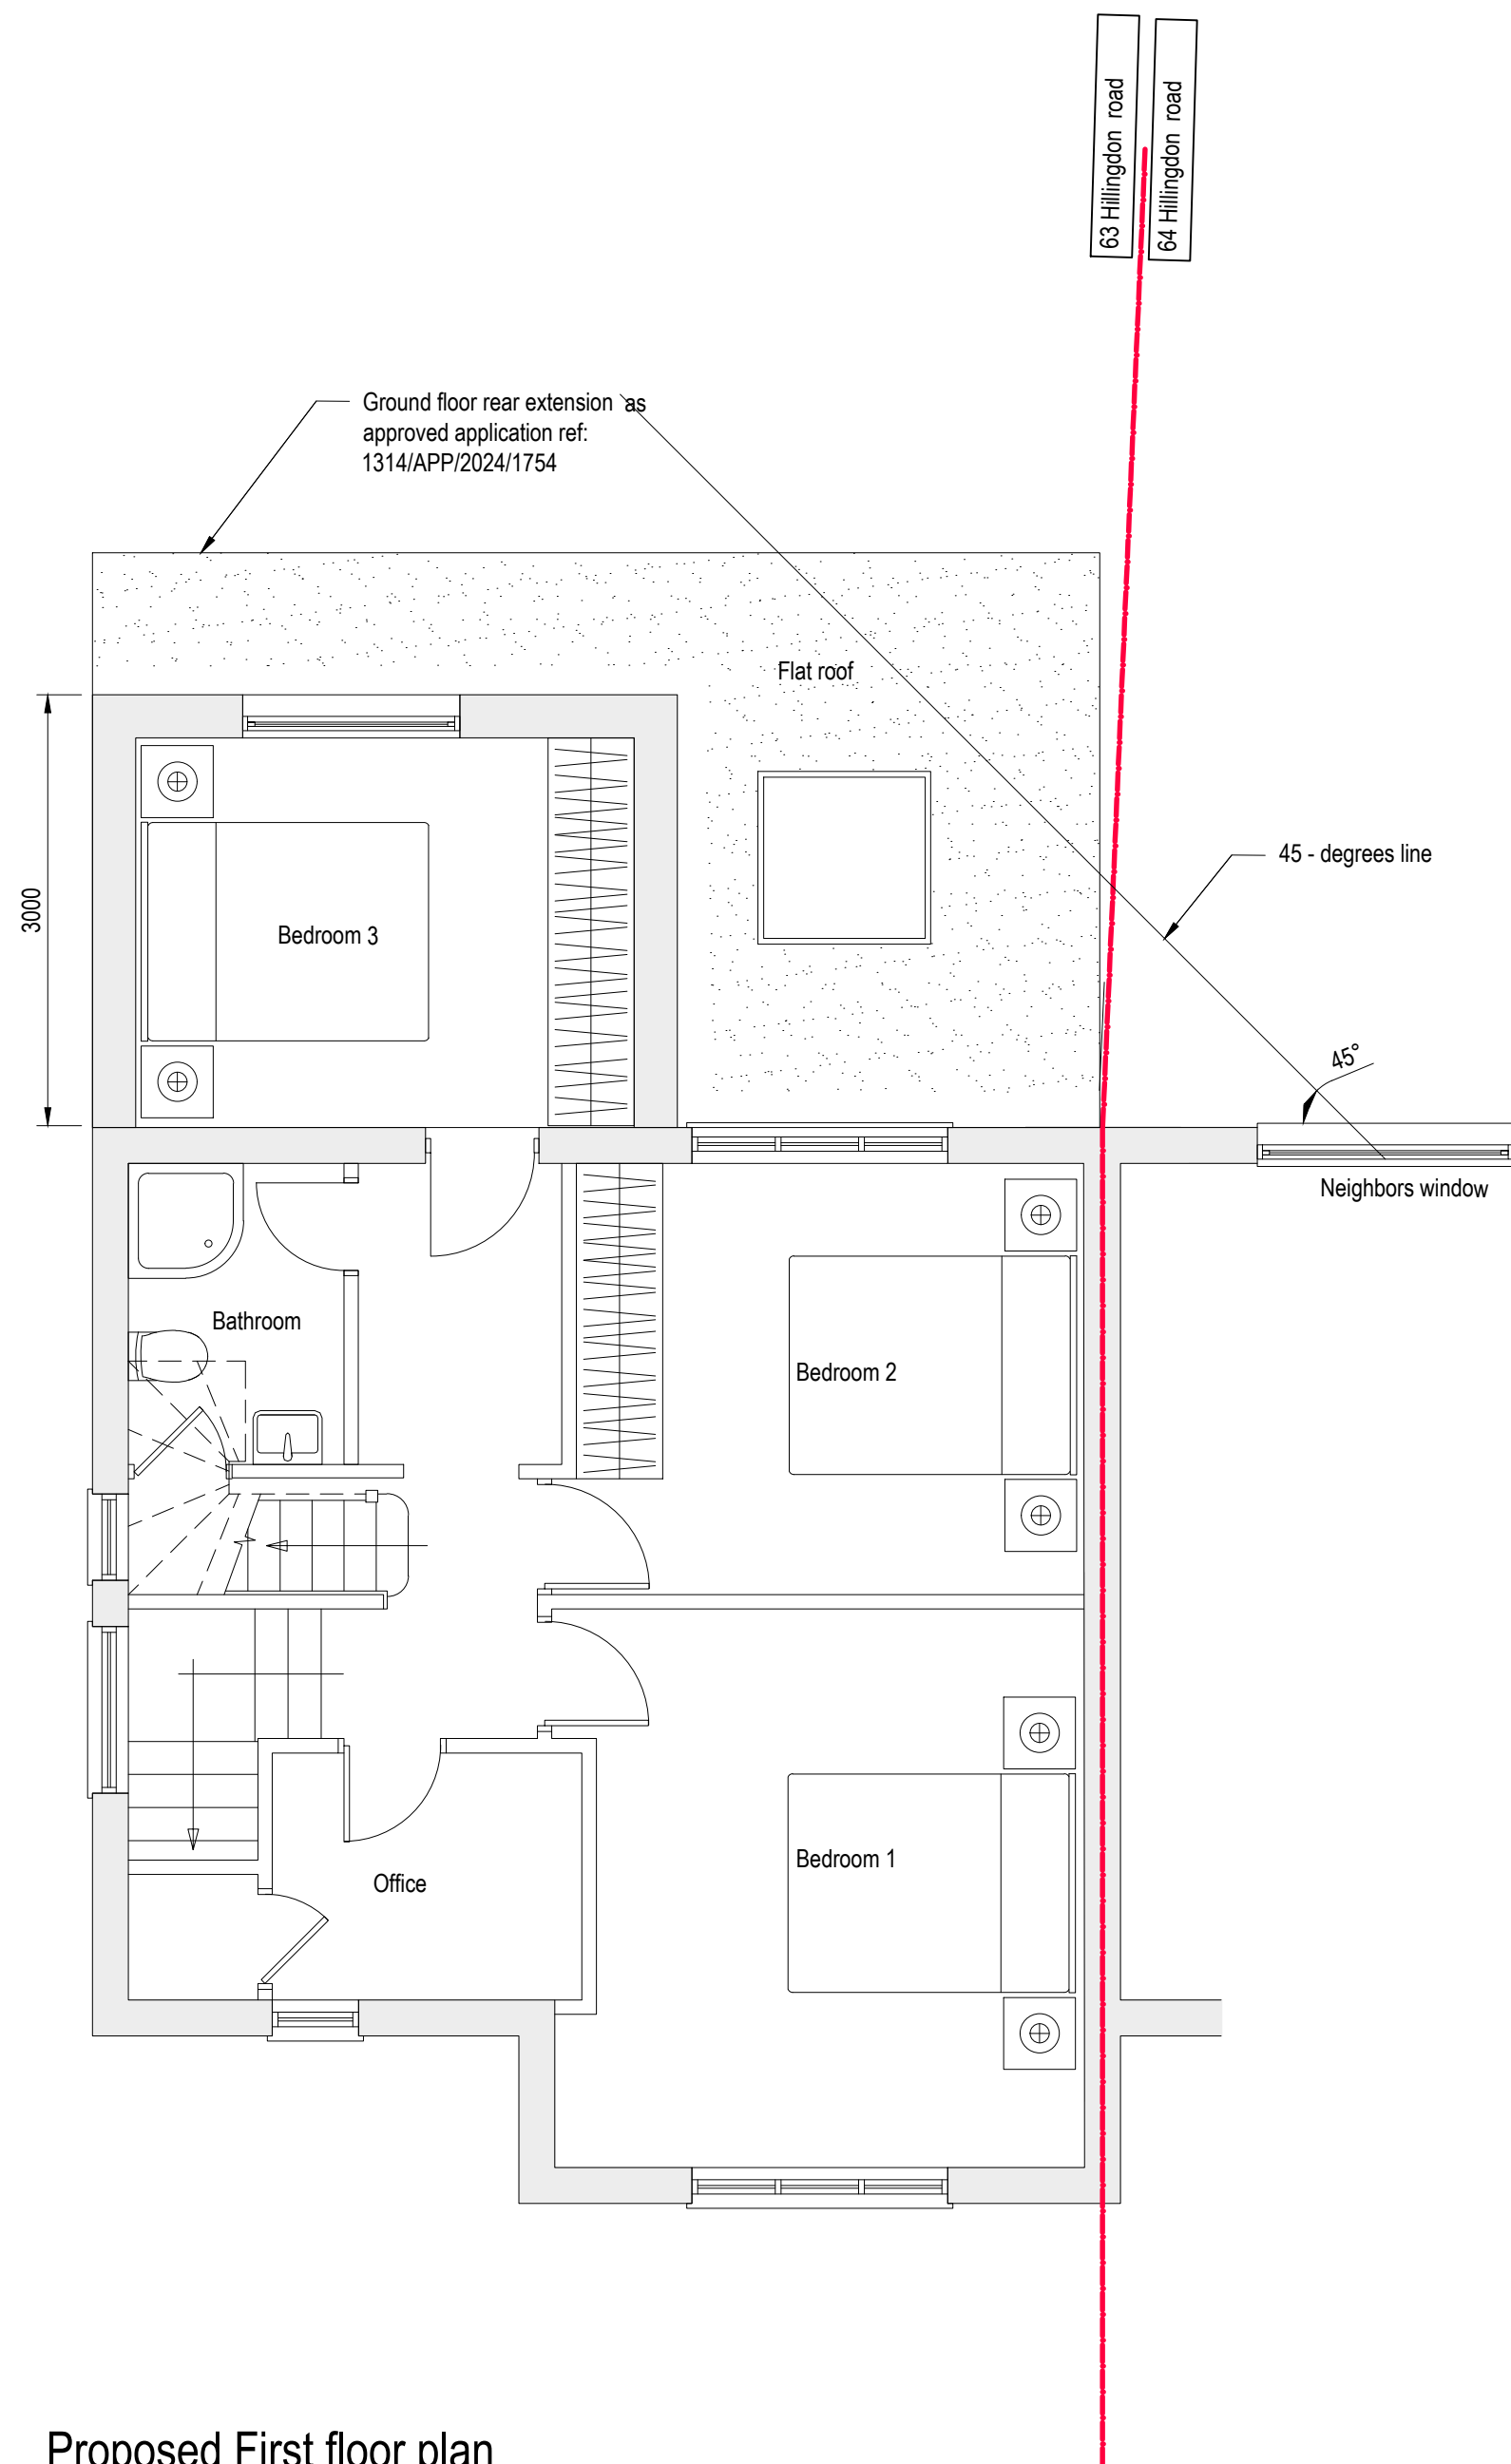

Proposed First floor plan
(Scale 1:50)

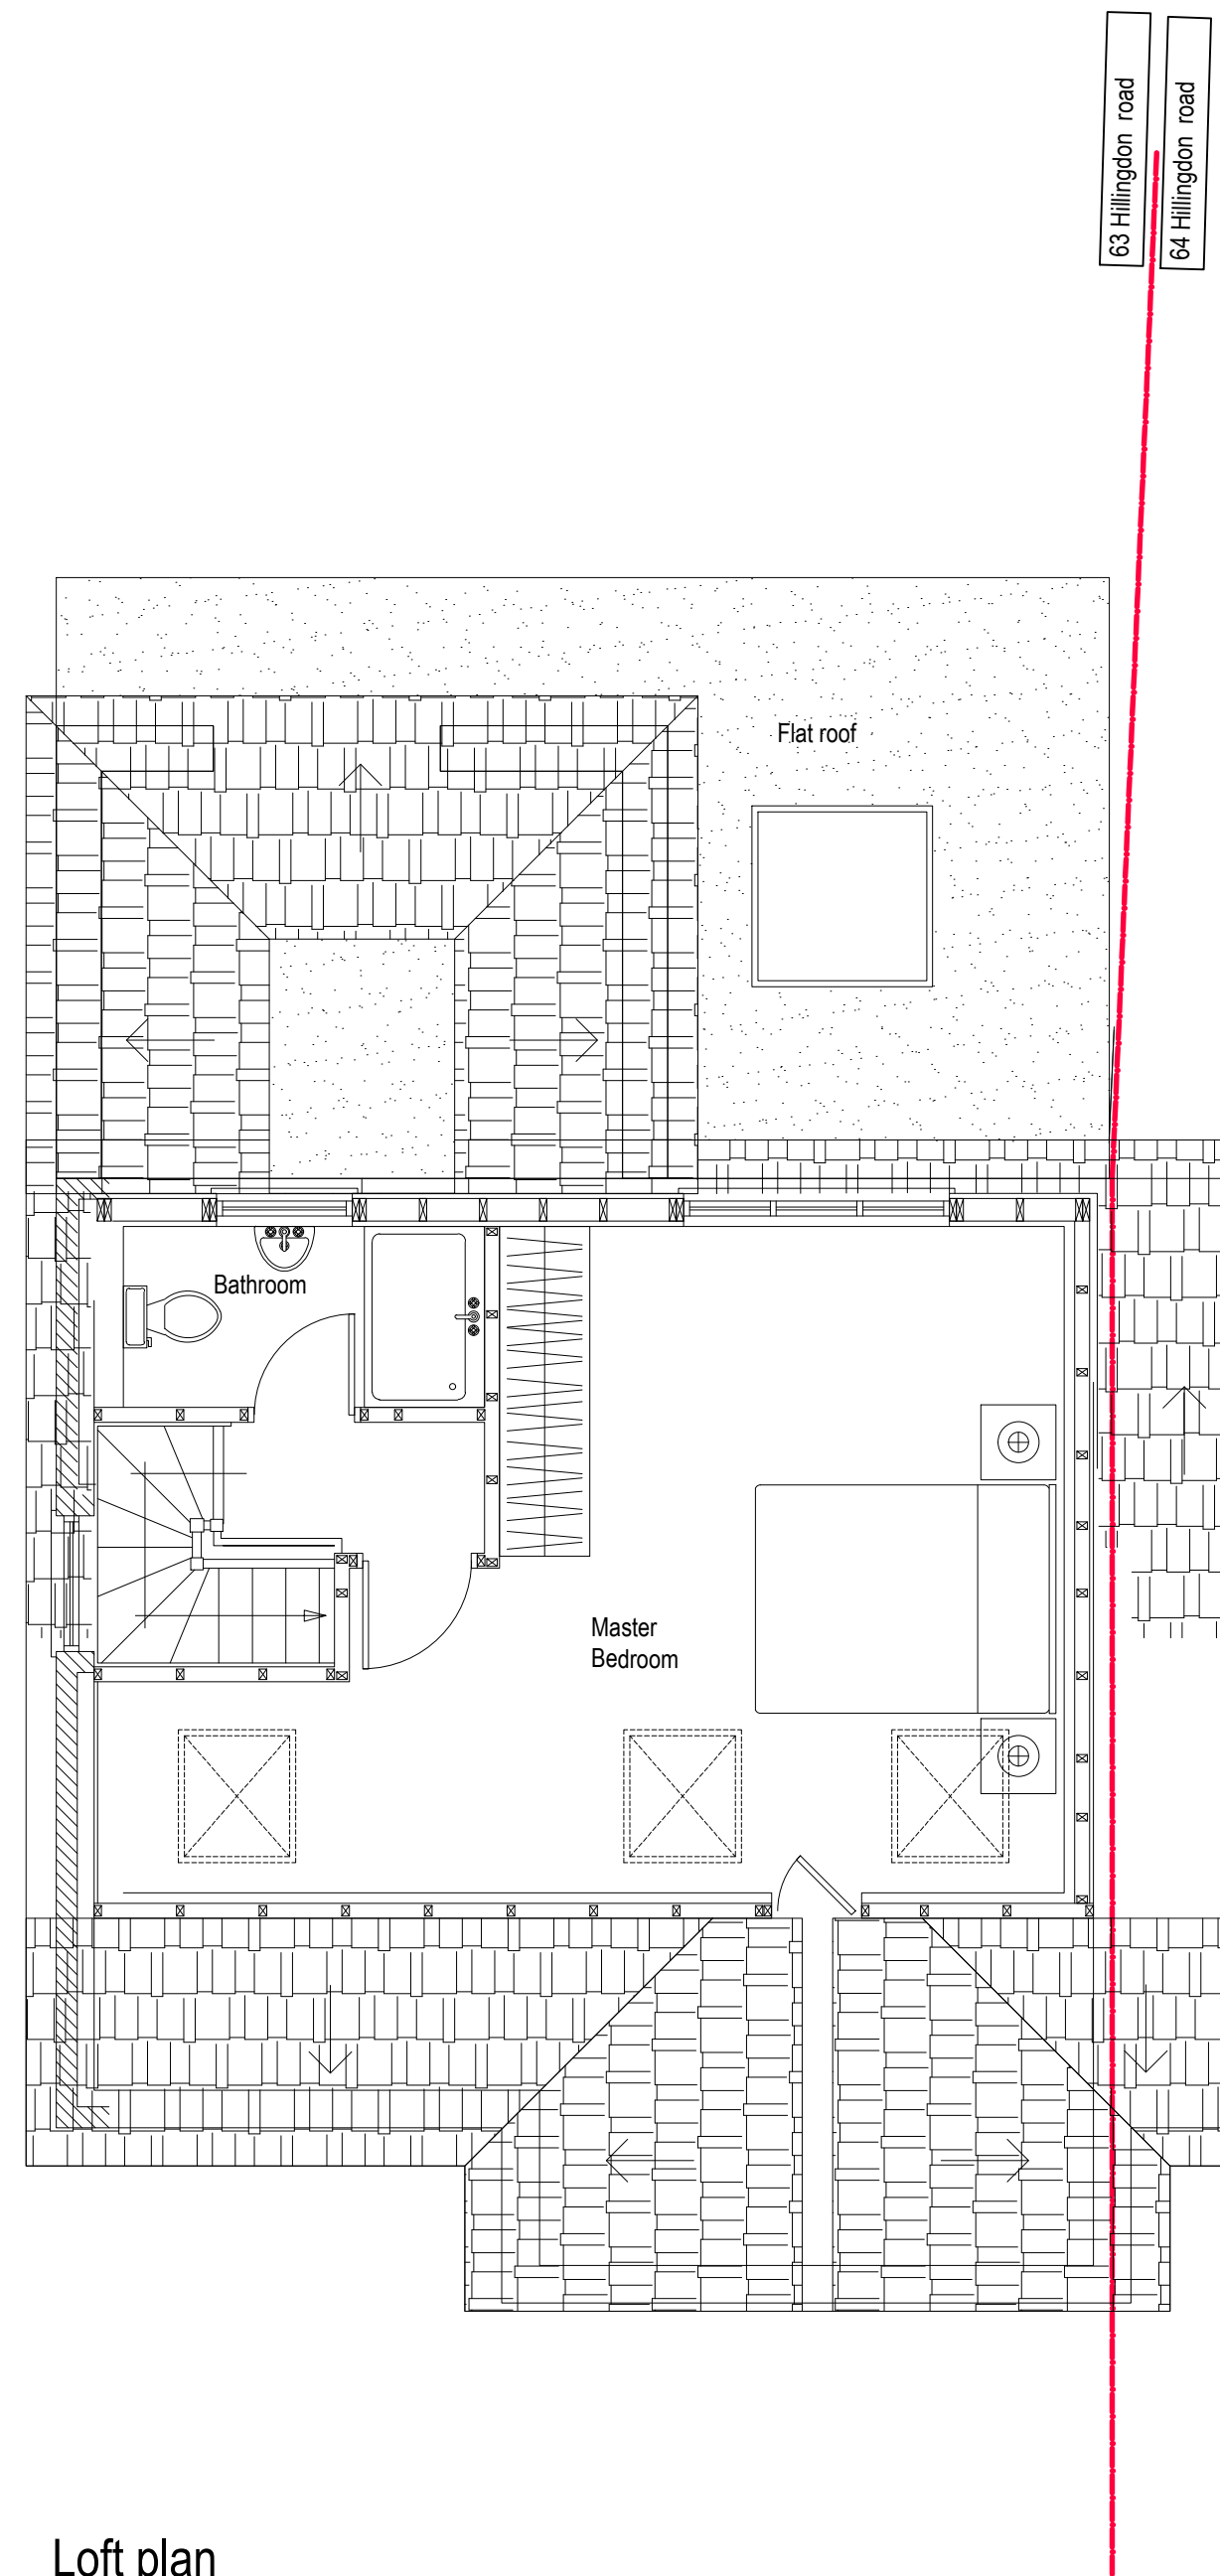


Loft plan
(Scale 1:50)

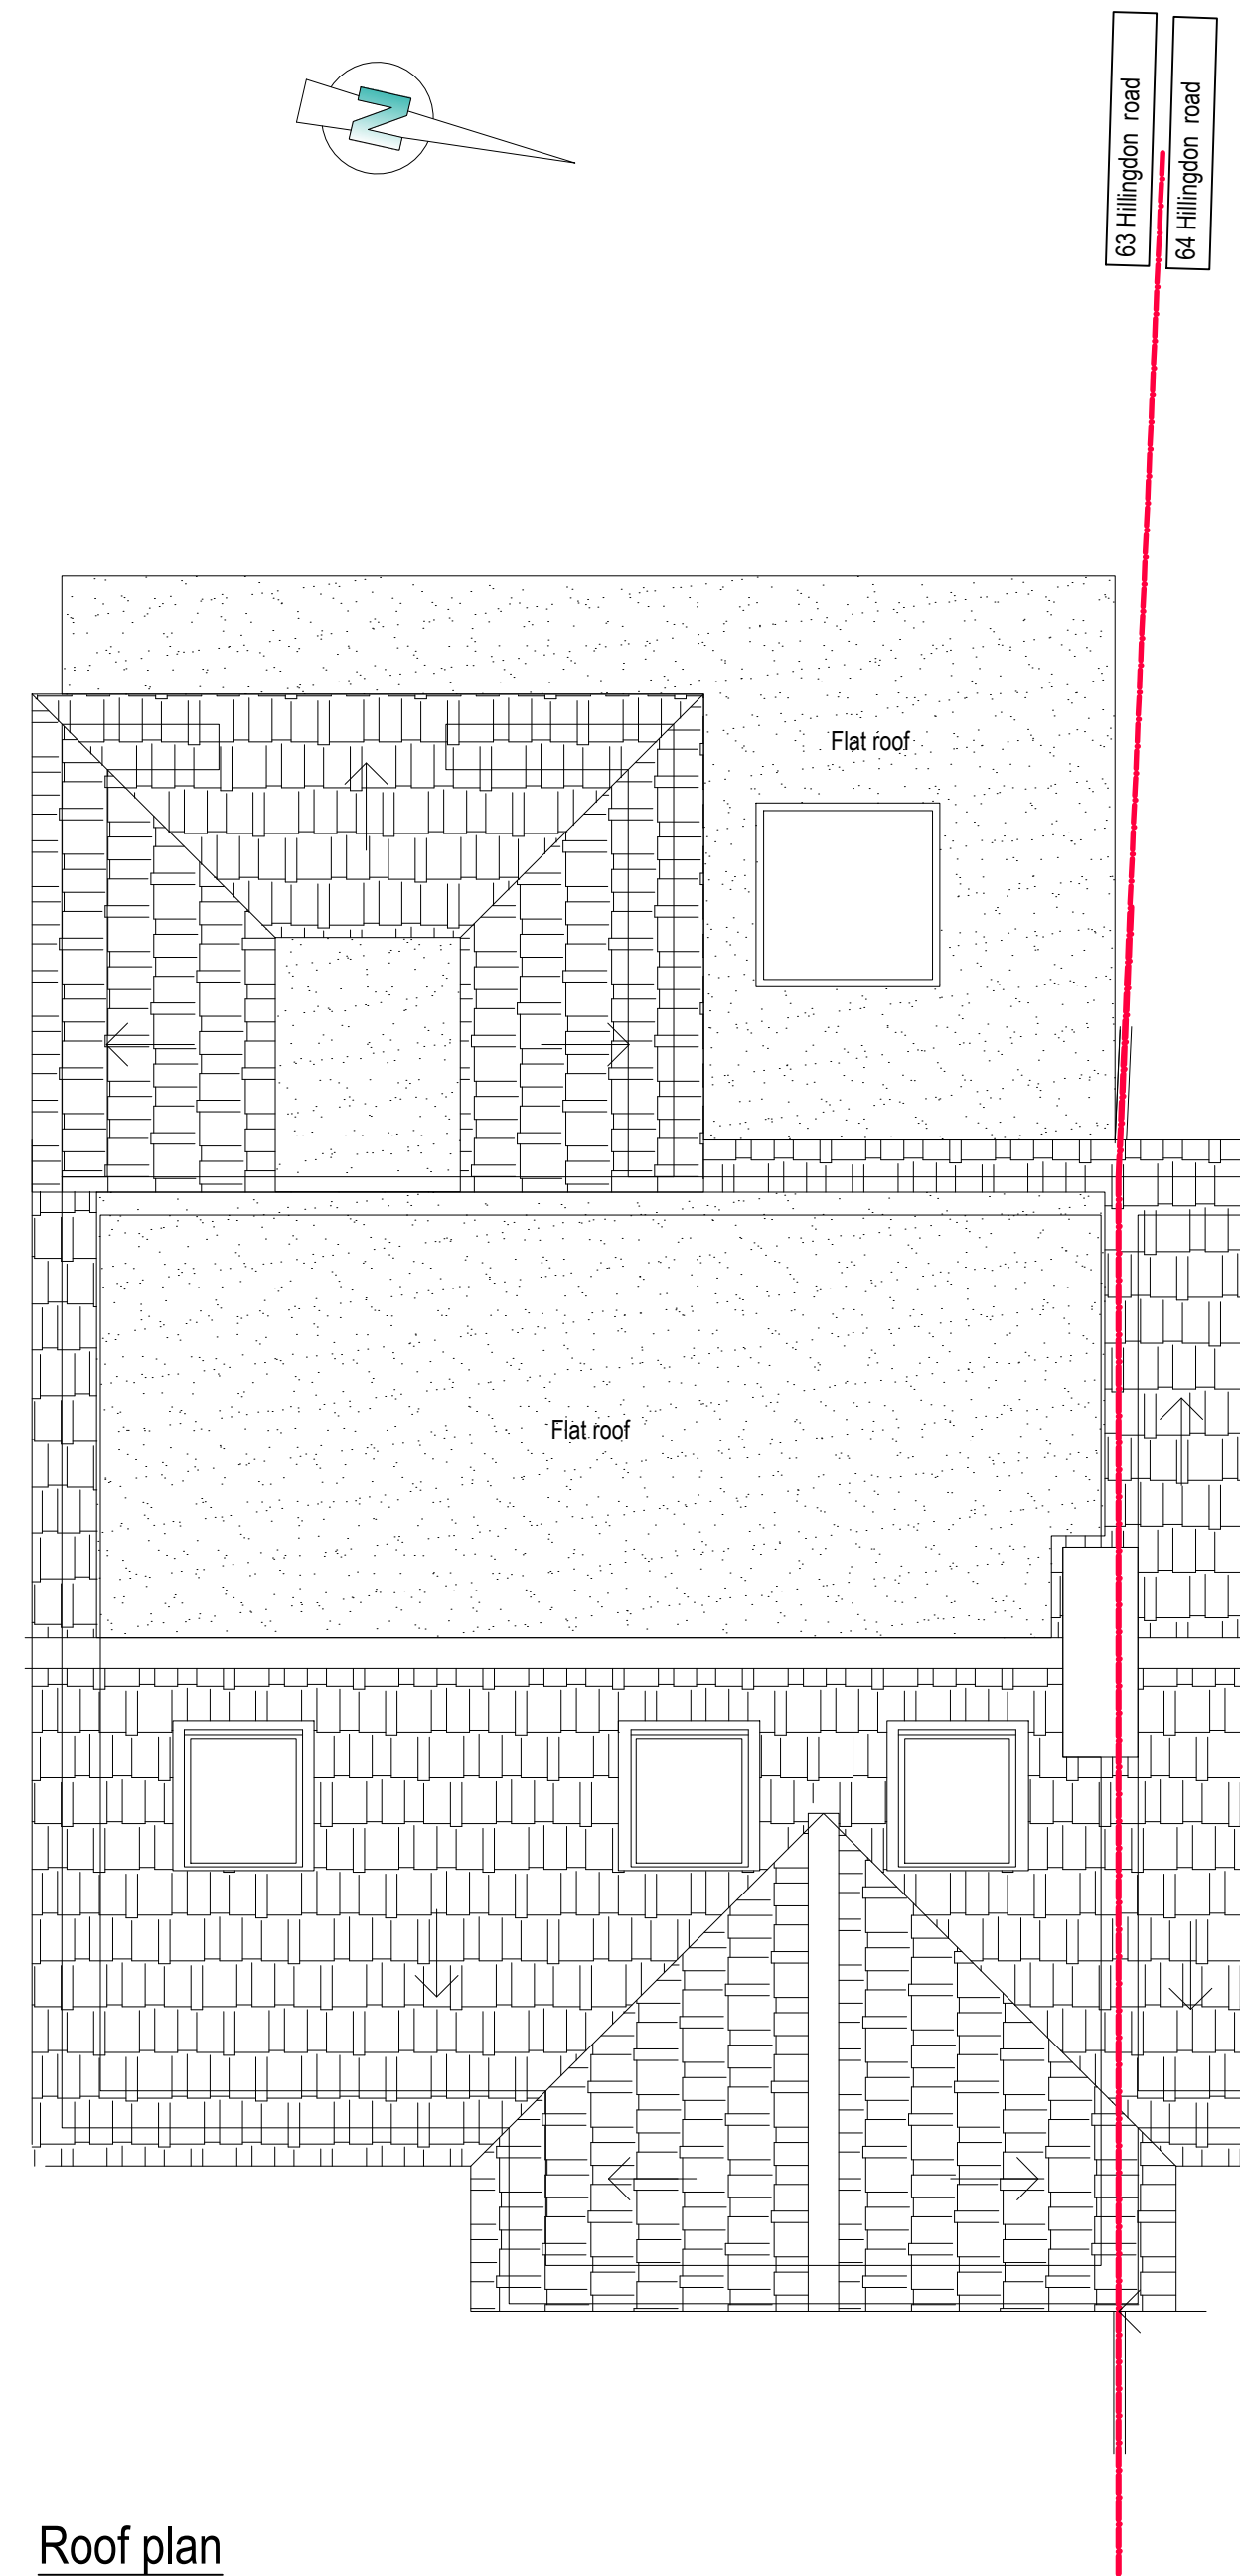


Roof plan
(Scale 1:50)

- Notes:-
- Where this drawing has been issued in electronic .dwg format it has been done so in good faith. Practical Solutions do not take any responsibility for any inaccuracies in the electronic data, which should be checked against the paper (or .pdf) drawing issue. Any apparent discrepancies should be immediately reported to Practical Solutions.
 - Copyright reserved. This drawing may only be used for The Client and location specified in the title block. It may not be copied or disclosed to any third party without the prior written consent of Practical Solutions.

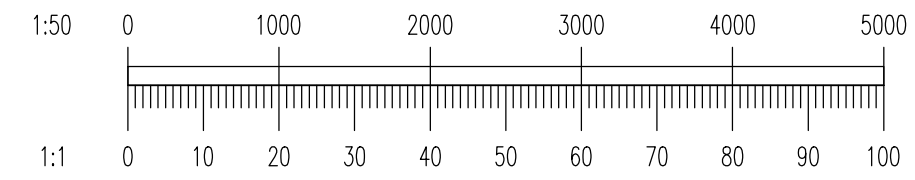

A	10.07.26	Extension reduce to match as per previous approved planning application	SH	AC
Rev.	Date	Amendment	By	Chk.
Status			Preliminary	

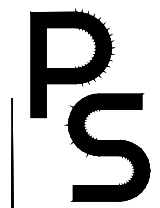Praktical Solutions Consulting Engineers			
Office: unit 10 Maylands Business Centre Redbourn Rd Hemel Hempstead, HP2 7ES Tel. 01462 531076 Mob. 0744 9818999 Email: cratescu_andrei@prakticalsolutions.co.uk ● Structural and Civil Engineering ● Drafting services ●			
Client			
Mr. Rasvan Moroz			
Job			
63, Hillingdon road, Uxbridge, UB10 0AE			
Title			
Proposed Plans			
Scale 1:50			@ A1
Date			May 2024
Drawn By SH		Eng. Check AC	Tech. Check

Drawing No.	P210653-A-120	Rev.	A
-------------	---------------	------	---