
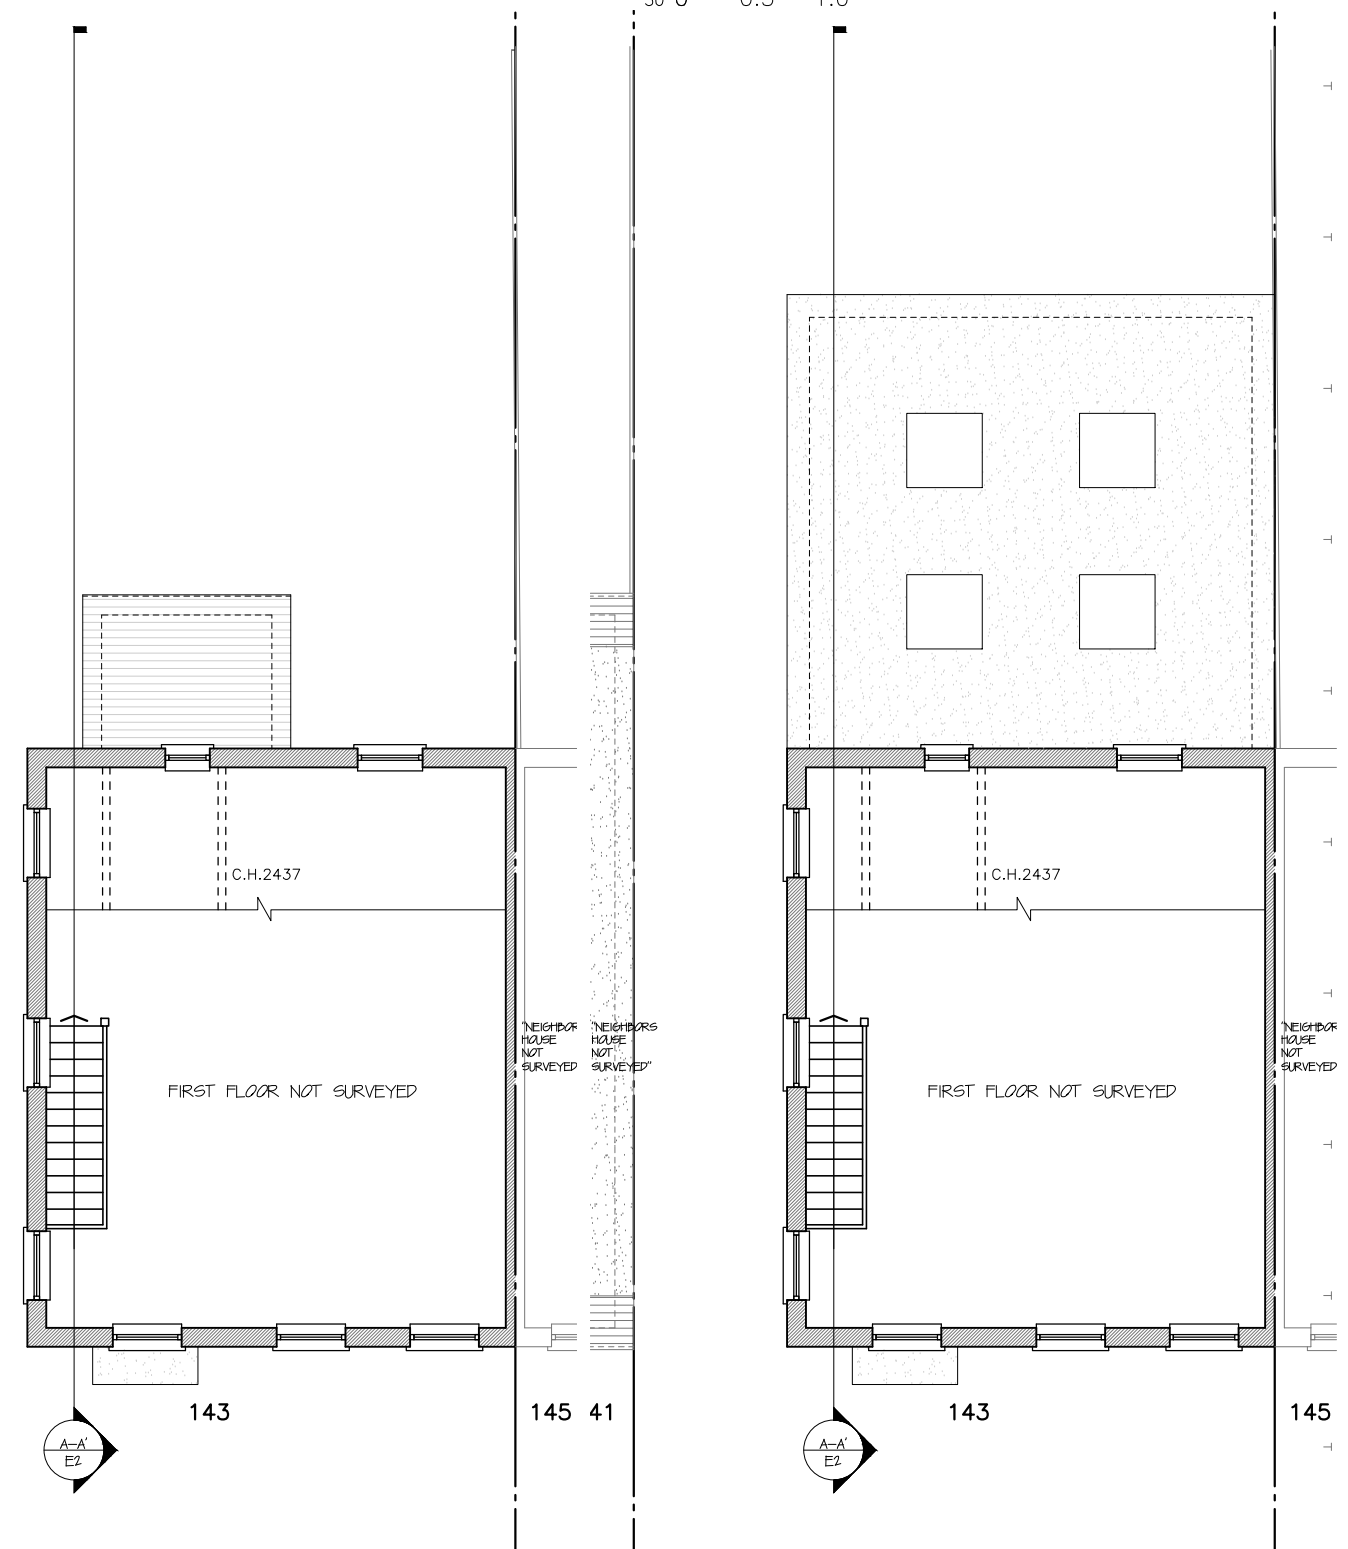


- External drawings specifications are not part of the contract unless otherwise stated and/or agreed.

 

Proposed First Floor Plan



1:100

DRAWN BY :

REVISION.
A

© The material produced by the Designer is copyrighted under UK & international law and is solely for the use of the Designer and those of which are explicitly authorised; in no case can this material be used by any other party, without prior written consent. All rights reserved.

- External drawings specifications are not part of the contract unless otherwise stated and/or agreed.

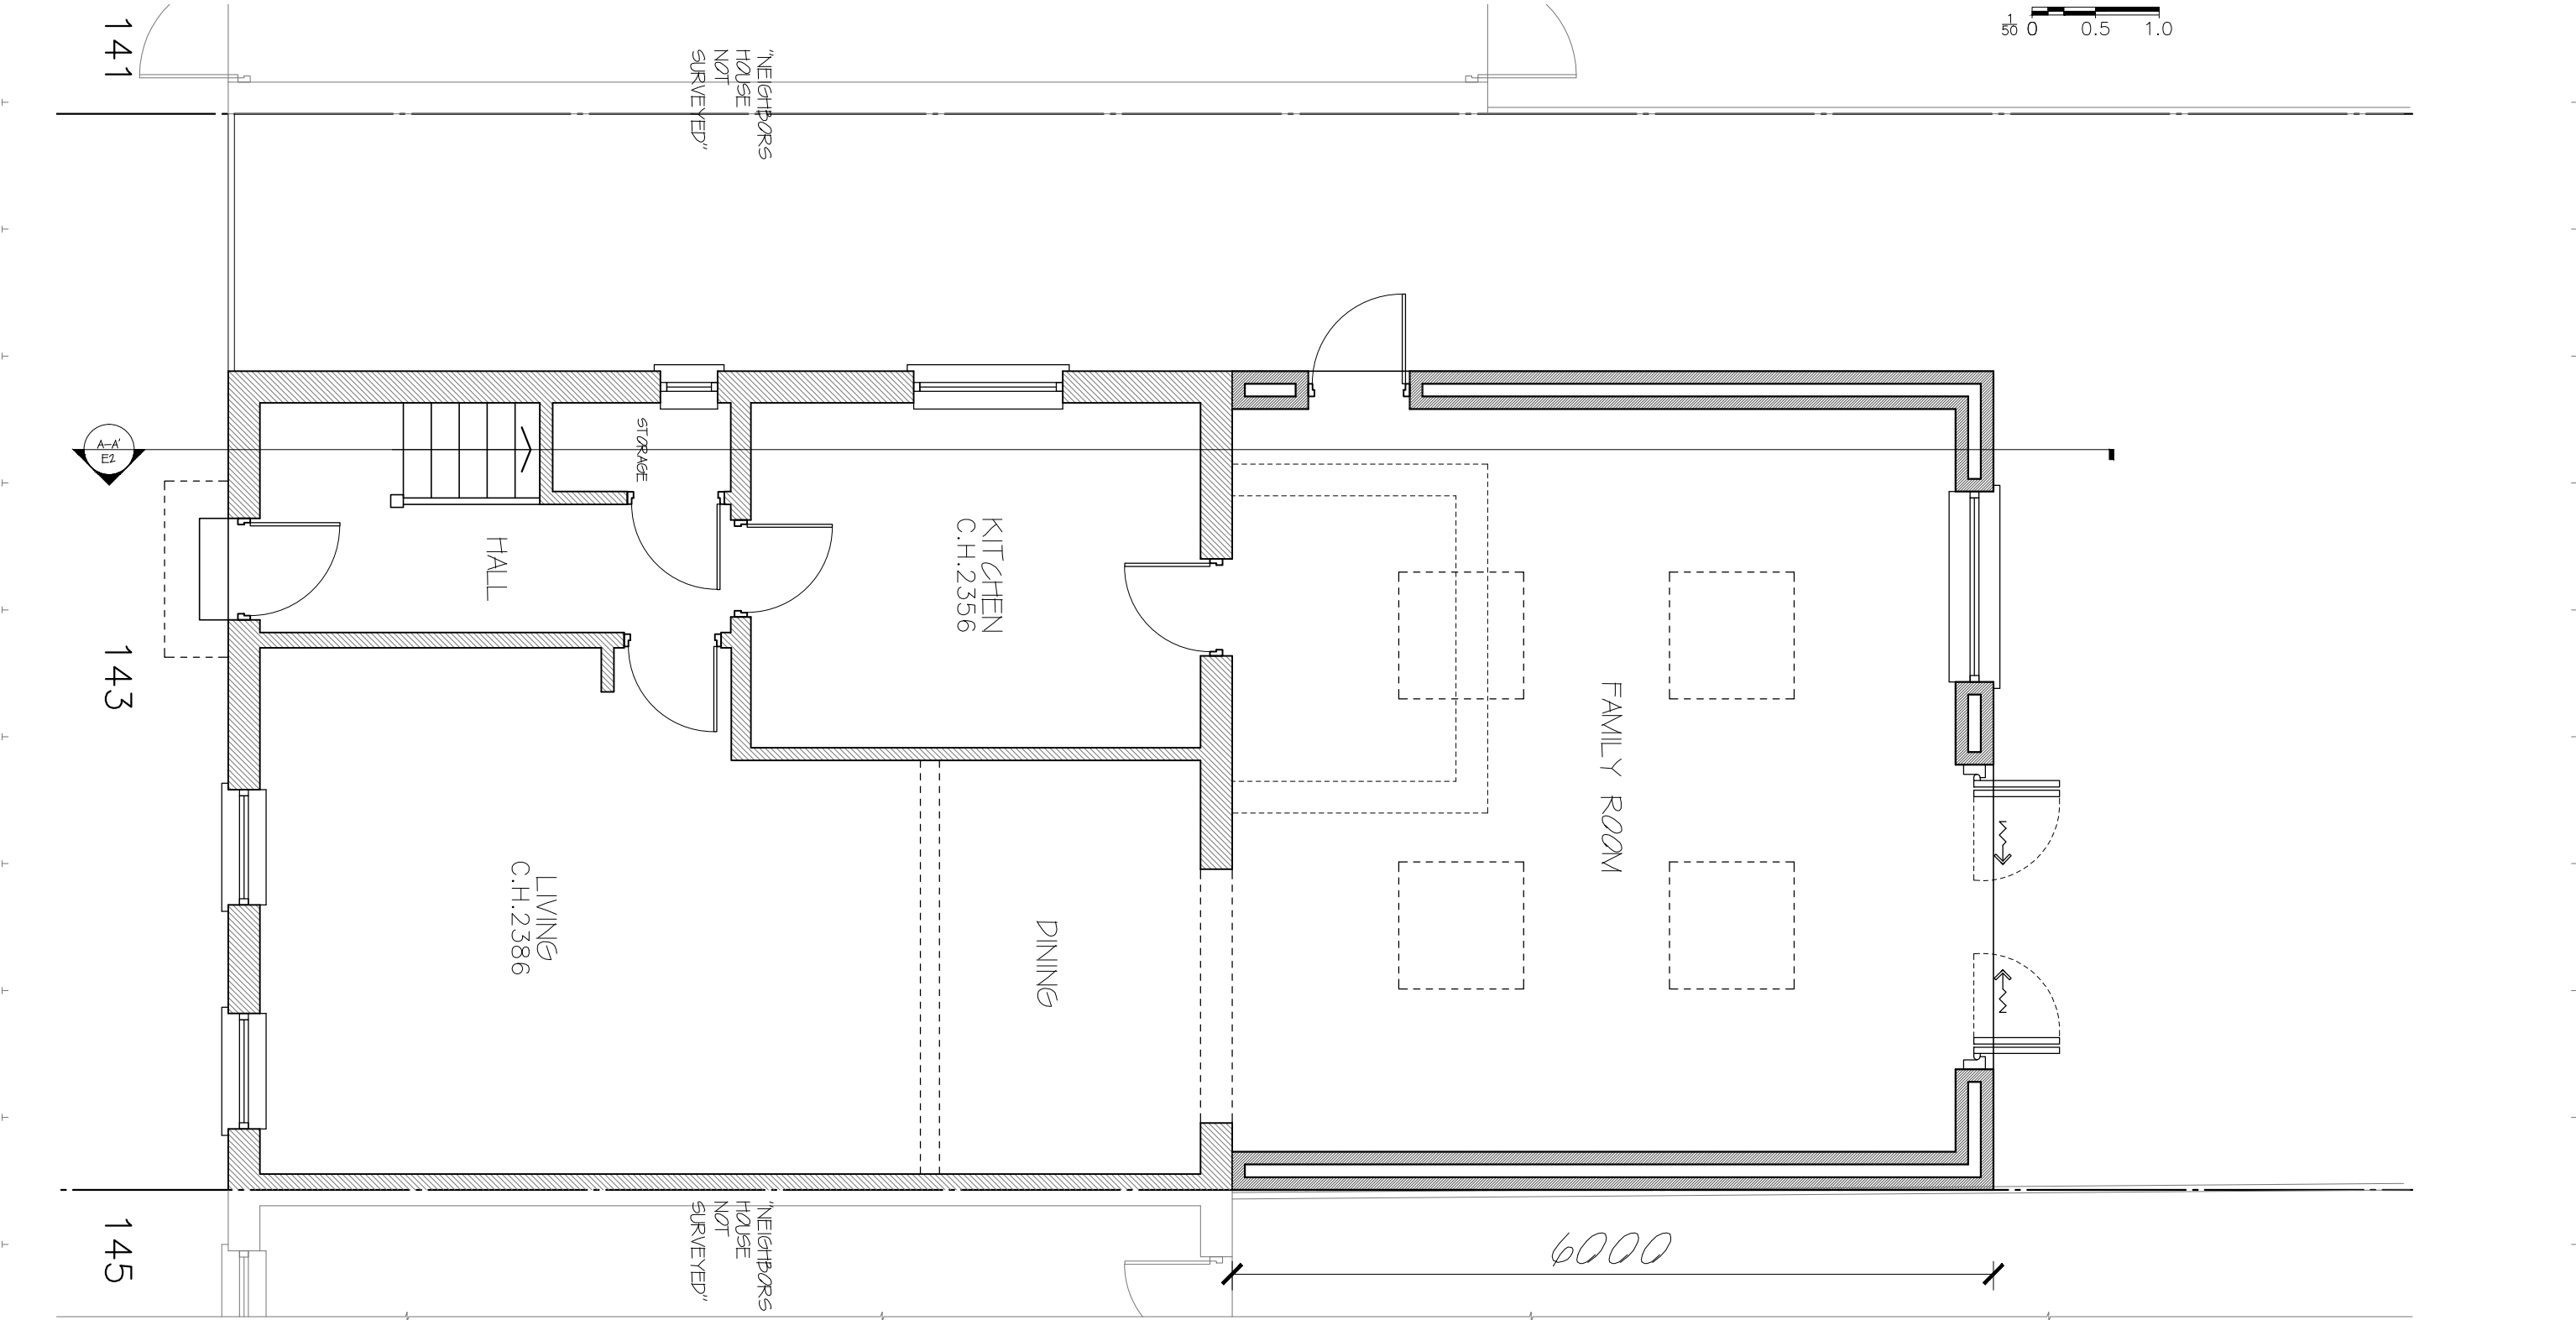 

Proposed Ground Extension

1:50

All works to be carried out in accordance with current building regulations and as per signed contract. All dimensions / levels to be checked and verified on site before commencing any work and any discrepancies to be reported to the office immediately. This drawing to be read in conjunction with contract documents, project working drawings, specification, all consultants / specialist drawings, details and specification. All materials to be used in the construction of the external surfaces of the new works shall match those in the existing building.

CLIENT:
Mr Gurpreet Singh
DRAWING TITLE:
Proposed Ground Extension

JOB TITLE:
Proposed Rear Extension
JOB REF / ADDRESS:
143 Coldharbour Lane Hayes Middlesex UB3 3EG

SCALE: 1/100 @ A3
1/50 @ A3
DATE: **October 18**



PP Ref: **PP-**
JOB NO: **GS 1820**

PHASE: **Permitted**
DRAWING NO: **02**

DRAWN BY: **---**
REVISION: **A**


© The material produced by the Designer is copyrighted under UK & international law and is solely for the use of the Designer and those of which are explicitly authorised; in no case can this material be used by any other party, without prior written consent. All rights reserved.

- External drawings specifications are not part of the contract unless otherwise stated and/or agreed.

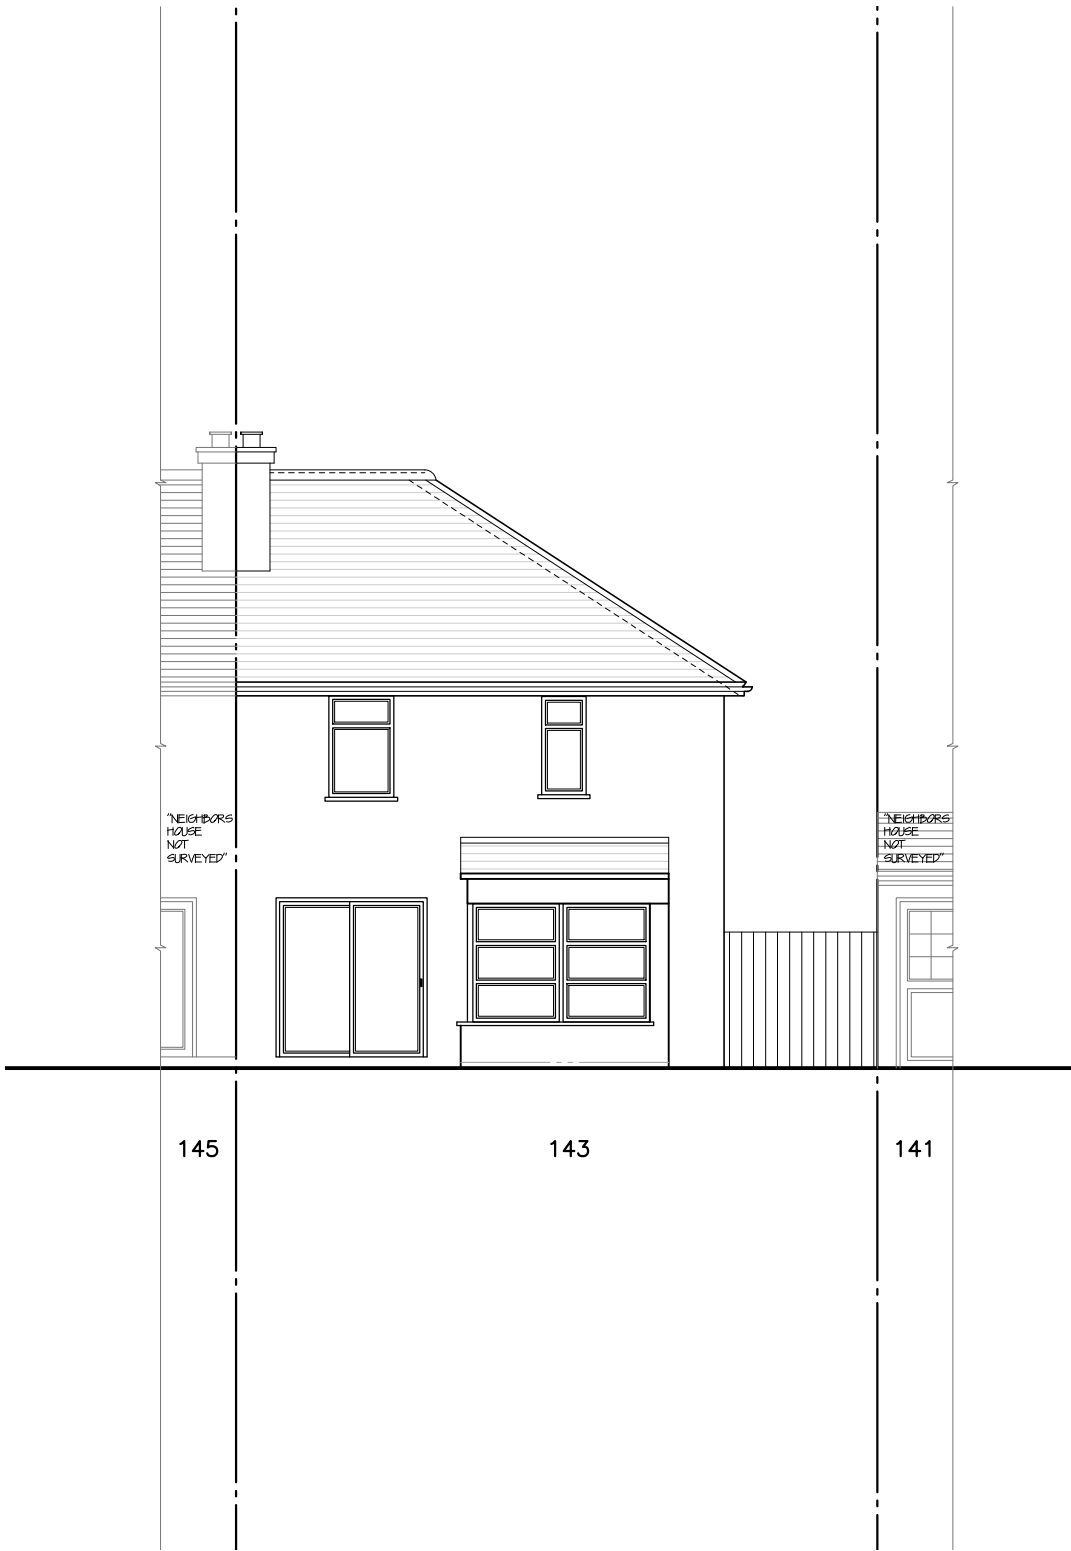 

Existing Rear Elevation

1:100

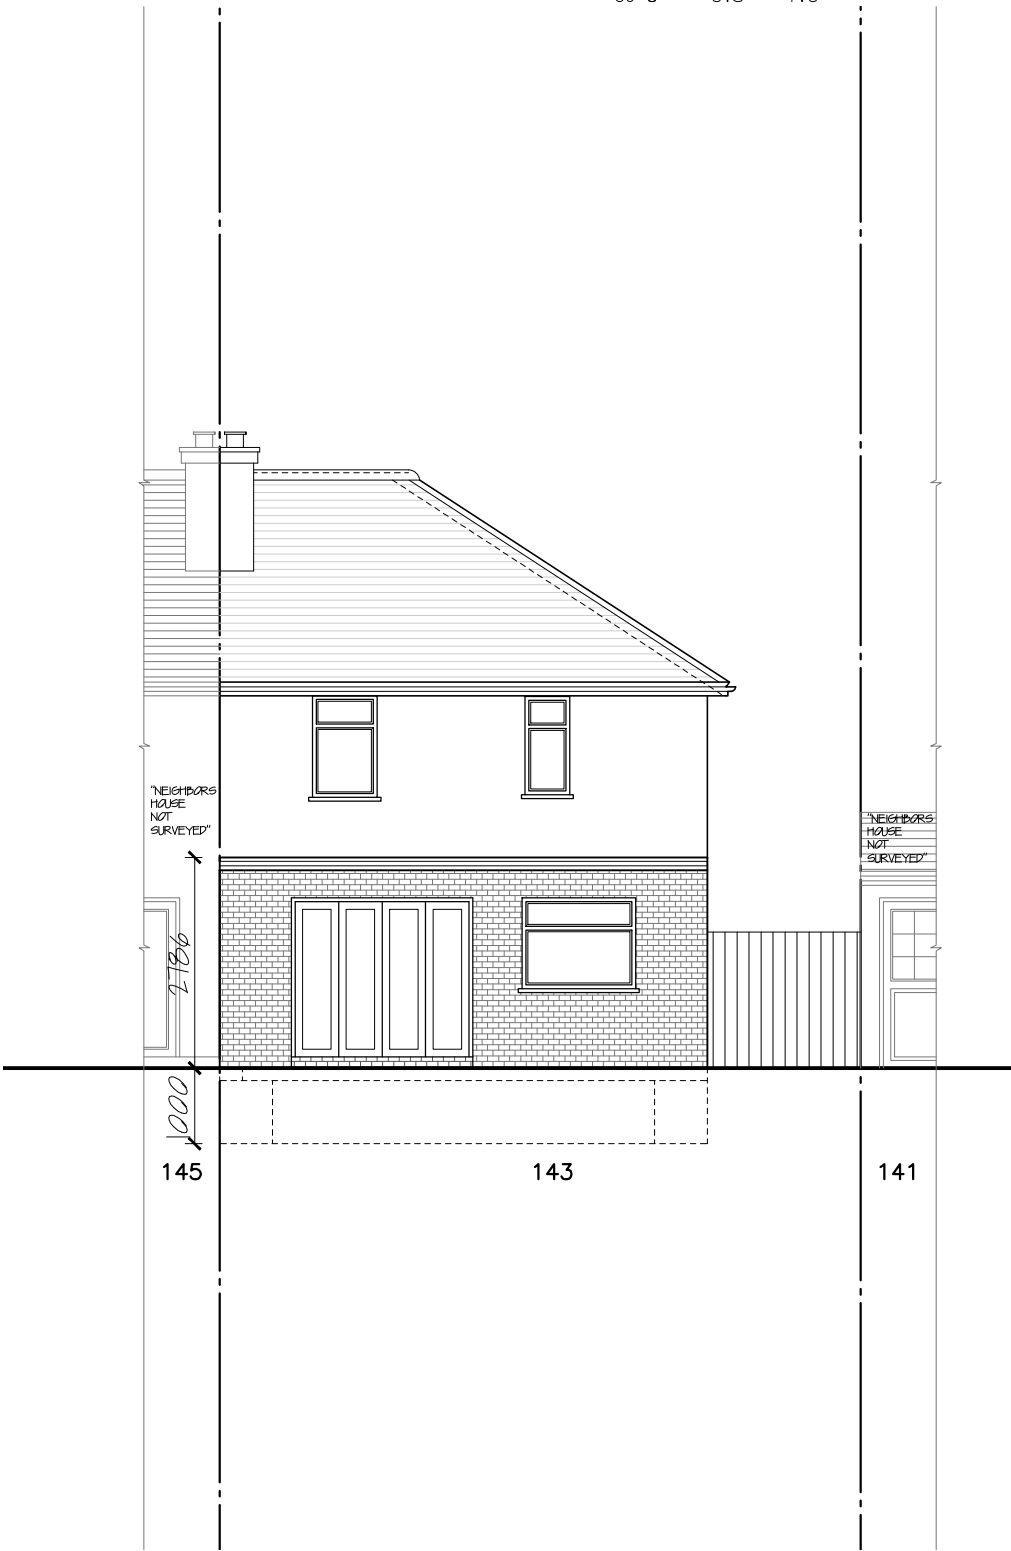

Proposed Rear Elevation

1:100

All works to be carried out in accordance with current building regulations and as per signed contract. All dimensions / levels to be checked and verified on site before commencing any work and any discrepancies to be reported to the office immediately. This drawing to be read in conjunction with contract documents, project working drawings, specification, all consultants / specialist drawings, details and specification. All materials to be used in the construction of the external surfaces of the new works shall match those in the existing building.

CLIENT:
Mr Gurpreet Singh
DRAWING TITLE:
Rear Elevations

JOB TITLE:
Proposed Rear Extension
JOB REF / ADDRESS:
143 Coldharbour Lane Hayes Middlesex UB3 3EG

SCALE: 1/100 @ A3
DATE: October 18


PP Ref: PP-
JOB NO: GS 1820

PHASE: Permitted
DRAWING NO: 03

DRAWN BY: ----
REVISION: A

© The material produced by the Designer is copyrighted under UK & international law and is solely for the use of the Designer and those of which are explicitly authorised; in no case can this material be used by any other party, without prior written consent. All rights reserved.

- External drawings specifications are not part of the contract unless otherwise stated and/or agreed.

 

Existing Side Elevation

1:100



Proposed Side Elevation

1:100

All works to be carried out in accordance with current building regulations and as per signed contract. All dimensions / levels to be checked and verified on site before commencing any work and any discrepancies to be reported to the office immediately. This drawing to be read in conjunction with contract documents, project working drawings, specification, all consultants / specialist drawings, details and specification. All materials to be used in the construction of the external surfaces of the new works shall match those in the existing building.

CLIENT:
Mr Gurpreet Singh
DRAWING TITLE:
Side Elevation

JOB TITLE:
Proposed Rear Extension
JOB REF / ADDRESS:
143 Coldharbour Lane Hayes Middlesex UB3 3EG



SCALE: 1/100 @ A3
1/50 @ A3
DATE: October 18

PP Ref:
PP-
JOB NO:
GS 1820

PHASE:
Permitted
DRAWING NO:
04

DRAWN BY:

REVISION:
A

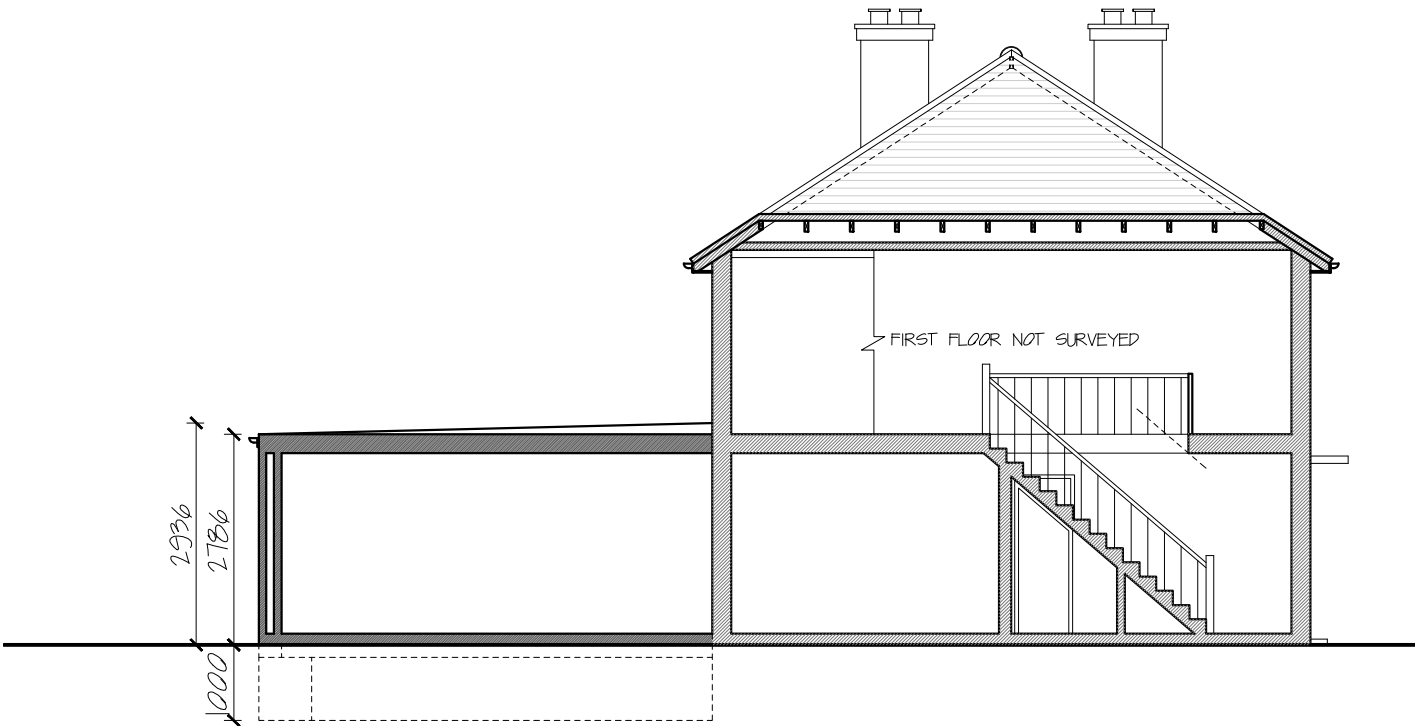 

Existing Section A-A

1:100

Proposed Section A-A

1:100

All works to be carried out in accordance with current building regulations and as per signed contract. All dimensions / levels to be checked and verified on site before commencing any work and any discrepancies to be reported to the office immediately. This drawing to be read in conjunction with contract documents, project working drawings, specification, all consultants / specialist drawings, details and specification. All materials to be used in the construction of the external surfaces of the new works shall match those in the existing building.

CLIENT:
Mr Gurpreet Singh
DRAWING TITLE:
Section A-A

JOB TITLE:
Proposed Rear Extension
JOB REF / ADDRESS:
143 Coldharbour Lane Hayes Middlesex UB3 3EG



SCALE: 1/100 @ A3
1/50 @ A3
DATE: October 18

PP Ref:
PP-
JOB NO:
GS 1820

PHASE:
Permitted
DRAWING NO:
05


DRAWN BY:

REVISION:
A

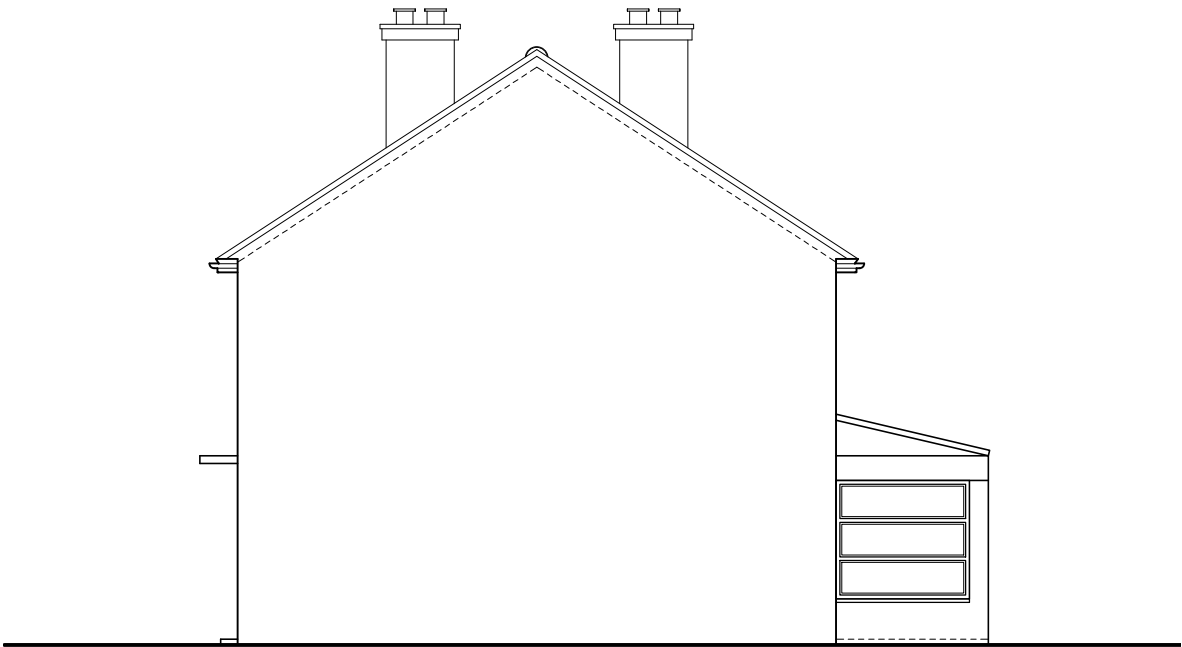 

Existing Side Elevation

1:100

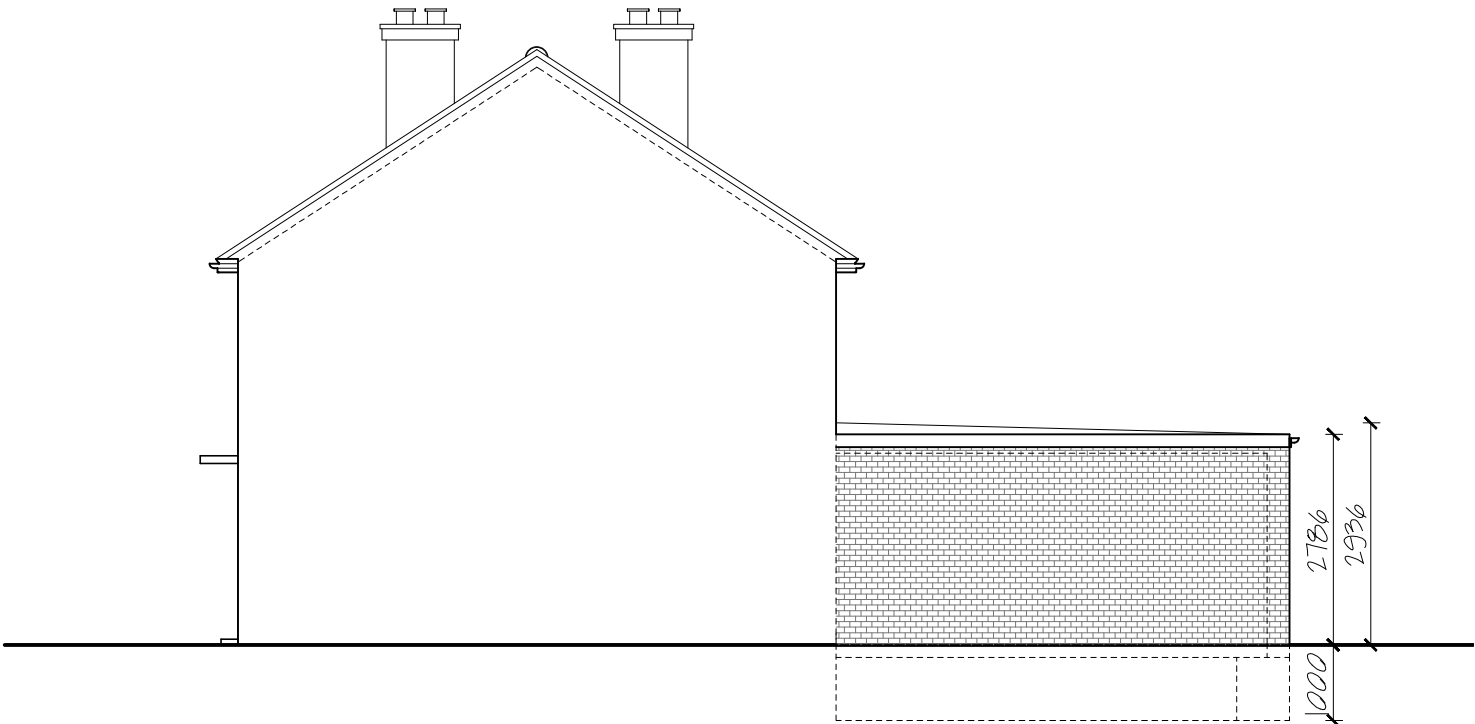

Proposed Side Elevation

1:100

All works to be carried out in accordance with current building regulations and as per signed contract. All dimensions / levels to be checked and verified on site before commencing any work and any discrepancies to be reported to the office immediately. This drawing to be read in conjunction with contract documents, project working drawings, specification, all consultants / specialist drawings, details and specification. All materials to be used in the construction of the external surfaces of the new works shall match those in the existing building.

CLIENT:
Mr Gurpreet Singh
DRAWING TITLE:
Side Elevations 2

JOB TITLE:
Ground Extension
JOB REF / ADDRESS:
143 Coldharbour Lane Hayes Middlesex UB3 3EG

SCALE: 1/100 @ A3
1/50 @ A3
DATE: October 18

PP Ref:
PP-
JOB NO:
GS 1820

PHASE:
Permitted
DRAWING NO:
07

DRAWN BY:

REVISION:
A