


MICHAEL OAKES ARCHITECTS LTD.


Michael Oakes (Director) B.A. Hons Arch, Dipl. Arch, Registered Architect

REGISTERED ARCHITECTS, DESIGNERS + ILLUSTRATORS

Telephone: 01895 235089 - E-mail: michaeloakesarchitect@googlemail.com

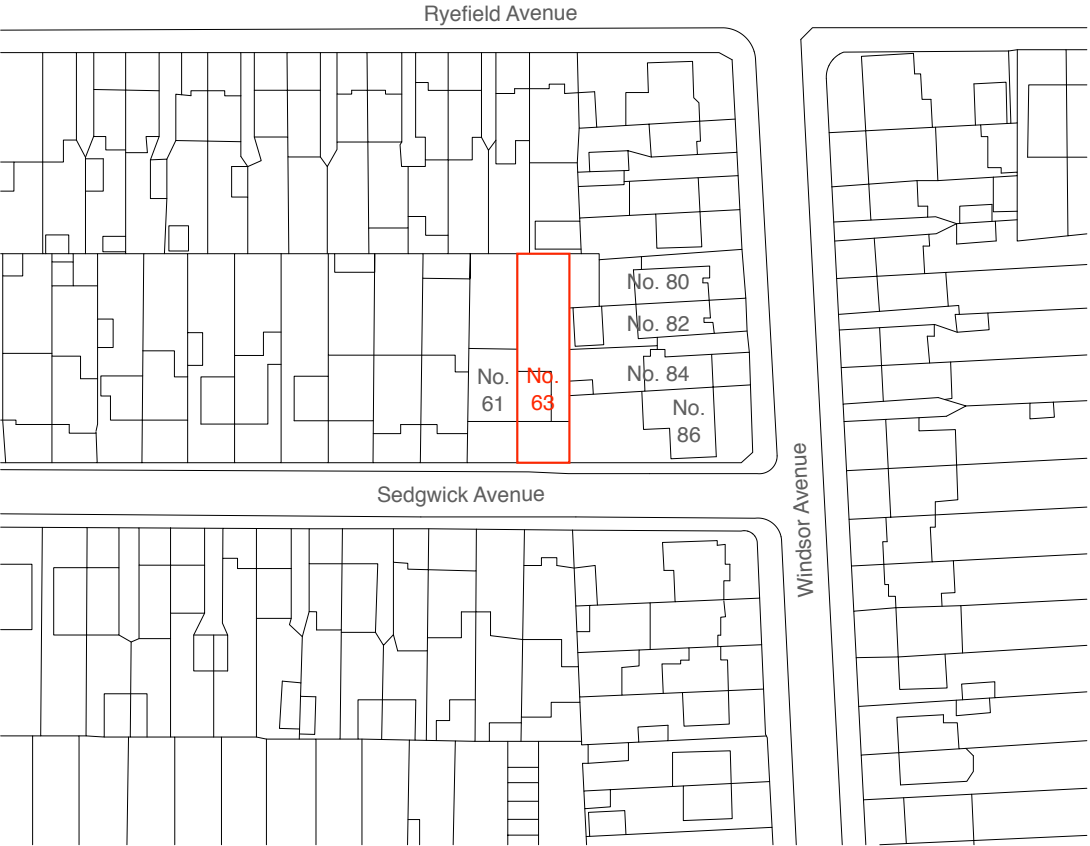

Site Location Plan

 

Block Plan



Address
63 Sedgwick Avenue,
Hillingdon, UB10 9DG

Client
Philip Sammons

Date
October 2020

Drawing Title
Location + Block Plan

Project no. / Stage / Drawing no. / Revision
0321- PLA- 01_A

Revision notes: Drawn by: LC

A - First Issue 10.2020

MICHAEL OAKES ARCHITECTS LTD.

Michael Oakes (Director) B.A. Hons Arch, Dipl. Arch, Registered Architect

REGISTERED ARCHITECTS, DESIGNERS + ILLUSTRATORS

Telephone: 01895 235089 - E-mail: michaeloakesarchitect@googlemail.com



Front elevation on Sedgwick Avenue



View of the side and rear elevation (detail)



View of the canopy on the side



View from the rear garden



View of the rear elevation (detail)



View of the rear garden

Address	Client	Date
63 Sedgwick Avenue, Hillingdon, UB10 9DG	Philip Sammons	October 2020

Drawing Title
Site Photos

Project no. / Stage /	Drawing no. / Revision
0321- PLA-	02_A
Revision notes:	Drawn by: LC
A - First Issue 10.2020	

MICHAEL OAKES ARCHITECTS LTD.

Michael Oakes (Director) B.A. Hons Arch, Dipl. Arch, Registered Architect

REGISTERED ARCHITECTS, DESIGNERS + ILLUSTRATORS

Telephone: 01895 235089 - E-mail: michaeloakesarchitect@googlemail.com



Rear elevation from the garden



View of the rear elevation (detail)



View from the rear garden, facing South



View from the rear garden, facing North

Address
63 Sedgwick Avenue,
Hillingdon, UB10 9DG

Client
Philip Sammons

Date
October 2020

Drawing Title
Site Photos

Project no. / Stage / Drawing no. / Revision
0321- PLA- 03_A

Revision notes: Drawn by: LC


A - First Issue 10.2020

MICHAEL OAKES ARCHITECTS LTD.


Michael Oakes (Director) B.A. Hons Arch, Dipl. Arch, Registered Architect

REGISTERED ARCHITECTS, DESIGNERS + ILLUSTRATORS


Telephone: 01895 235089 - E-mail: michaeloakesarchitect@googlemail.com

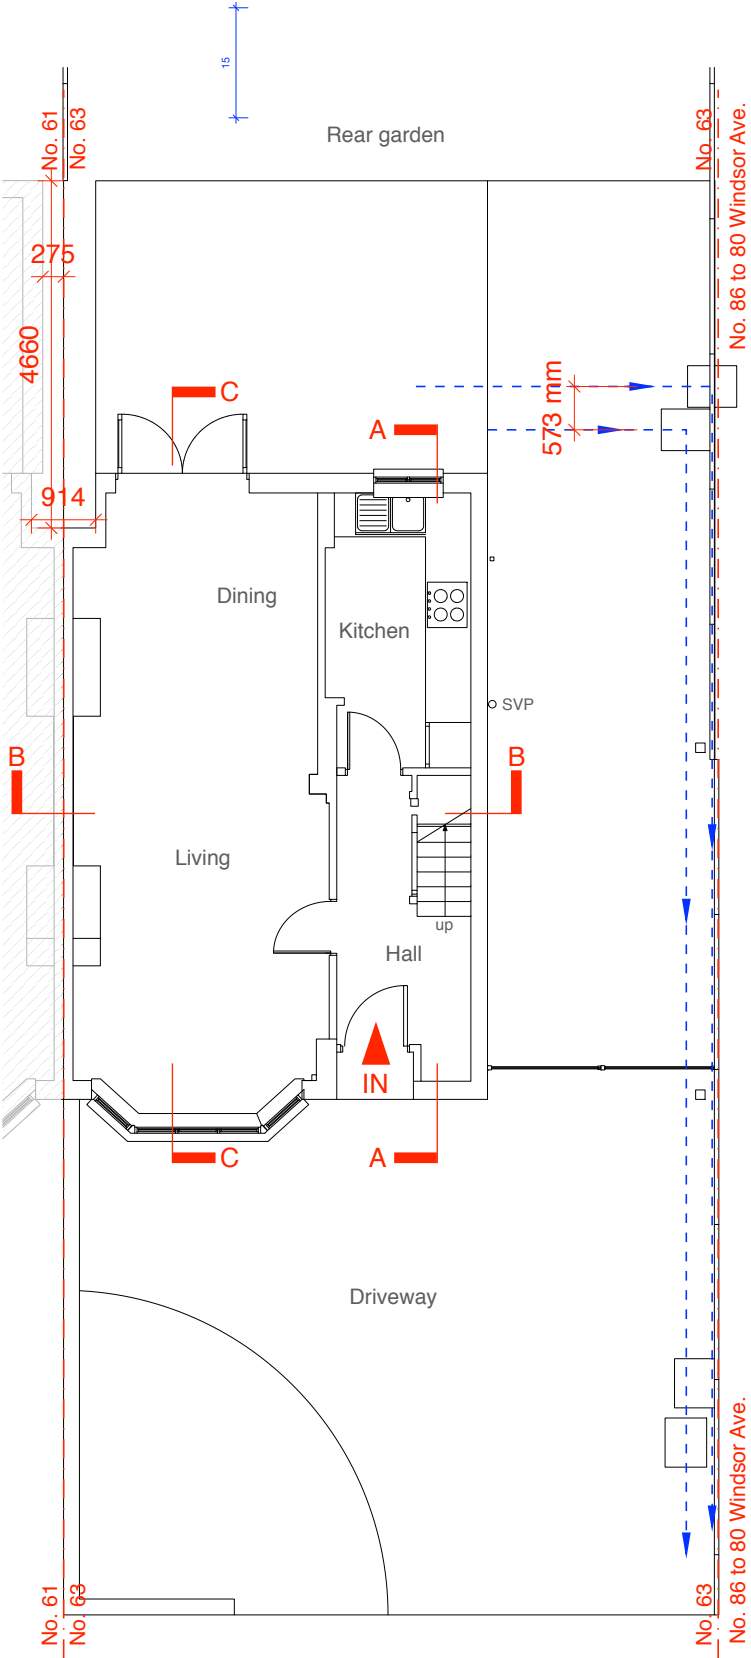


Ground Floor Plan

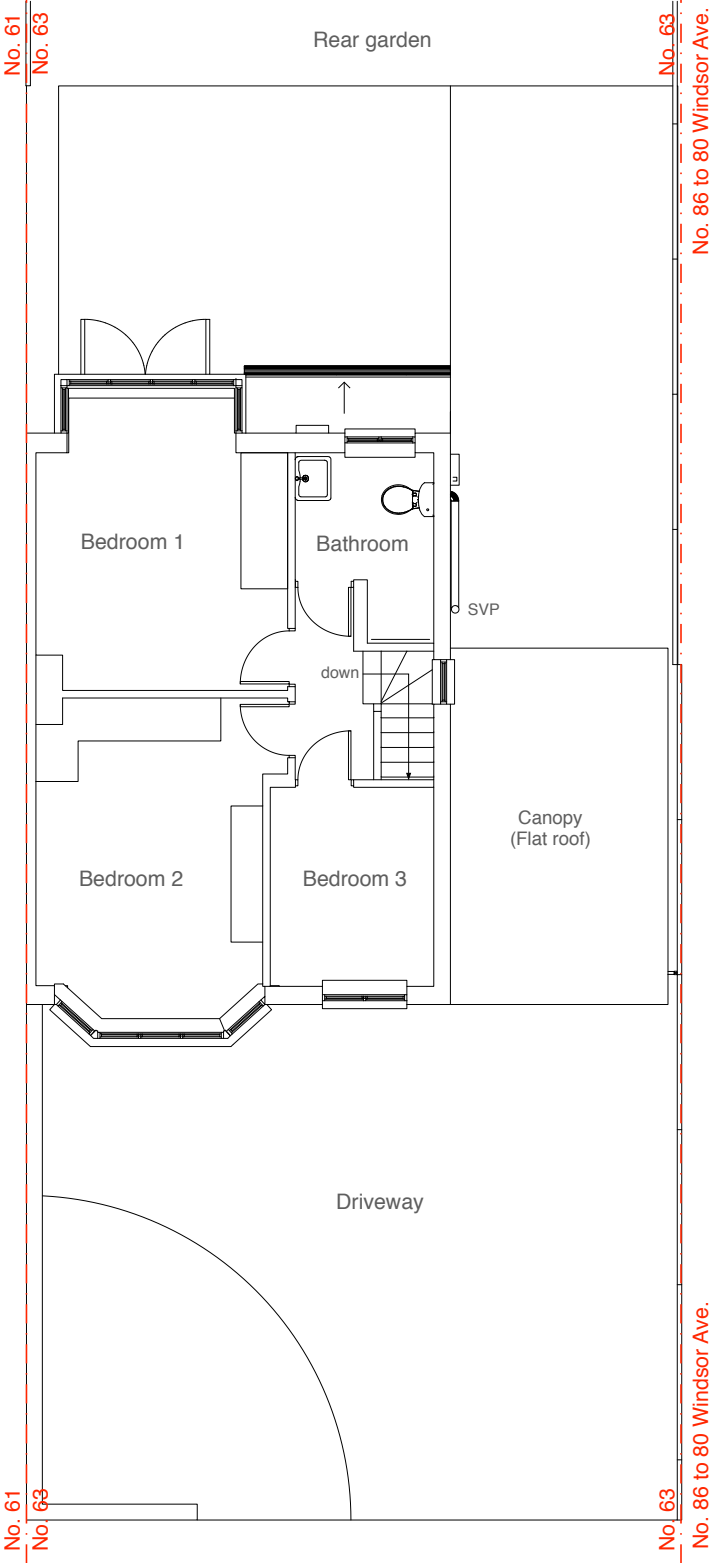

First Floor Plan

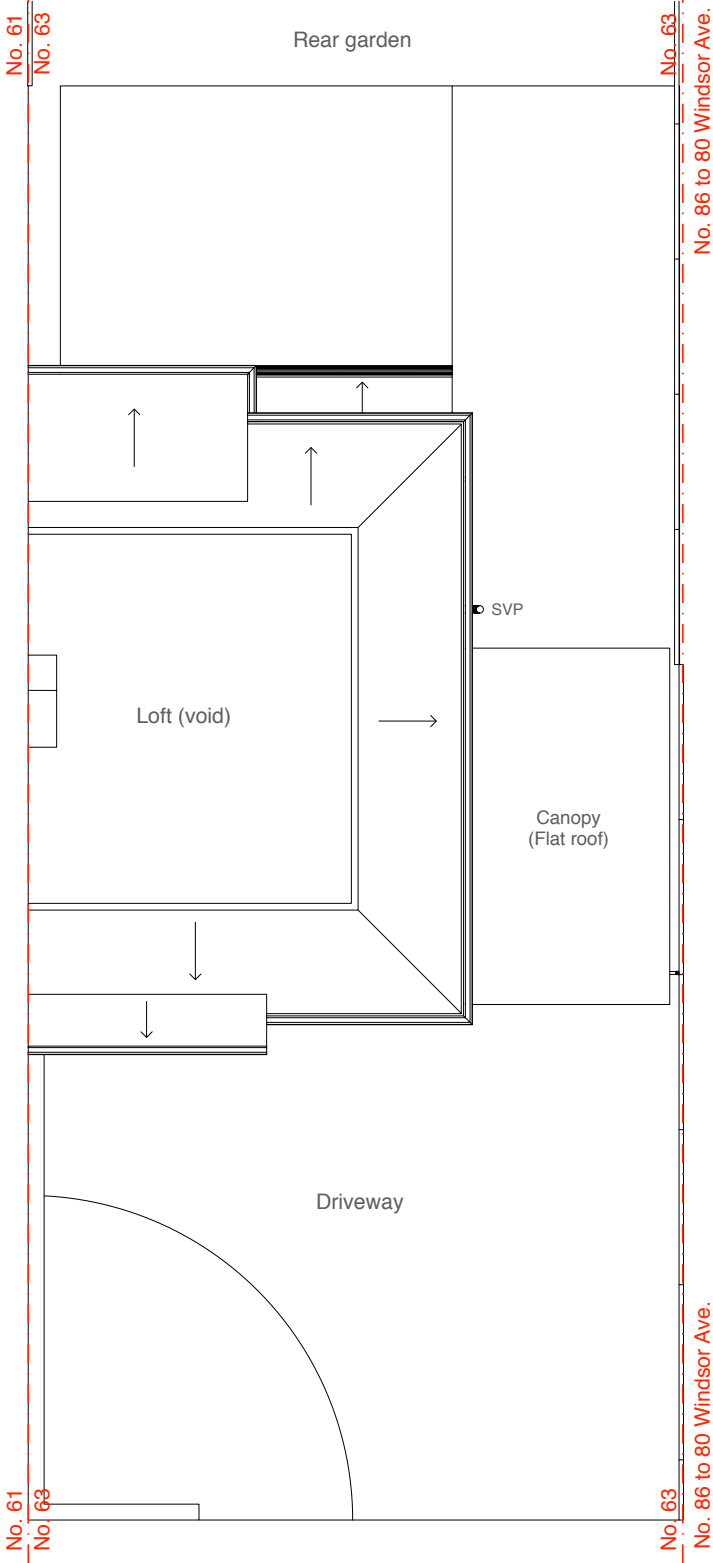

Loft Plan

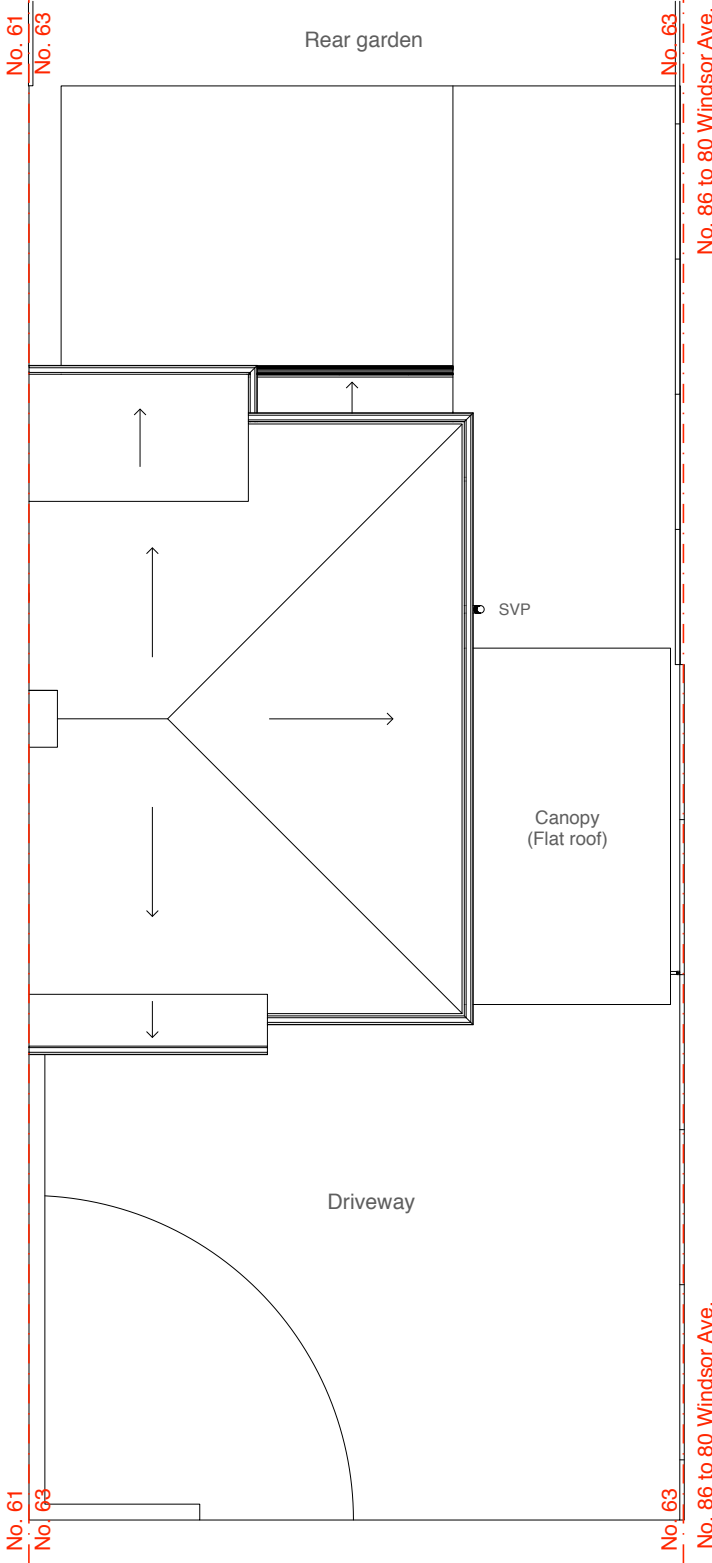

Roof Plan

Address Client Date

63 Sedgwick Avenue,
Hillingdon, UB10 9DG

Philip Sammons

October 2020



1:100 @ A3

0 1 2 3 4 5 10m

Drawing Title

As Existing
Floor Plans

Project no. / Stage / Drawing no. / Revision

0321- PLA-

04_A

Revision notes: Drawn by: LC

A - First Issue 10.2020

MICHAEL OAKES ARCHITECTS LTD.


Michael Oakes (Director) B.A. Hons Arch, Dipl. Arch, Registered Architect

REGISTERED ARCHITECTS, DESIGNERS + ILLUSTRATORS

Telephone: 01895 235089 - E-mail: michaeloakesarchitect@googlemail.com




Front Elevation (Sedgwick Avenue)

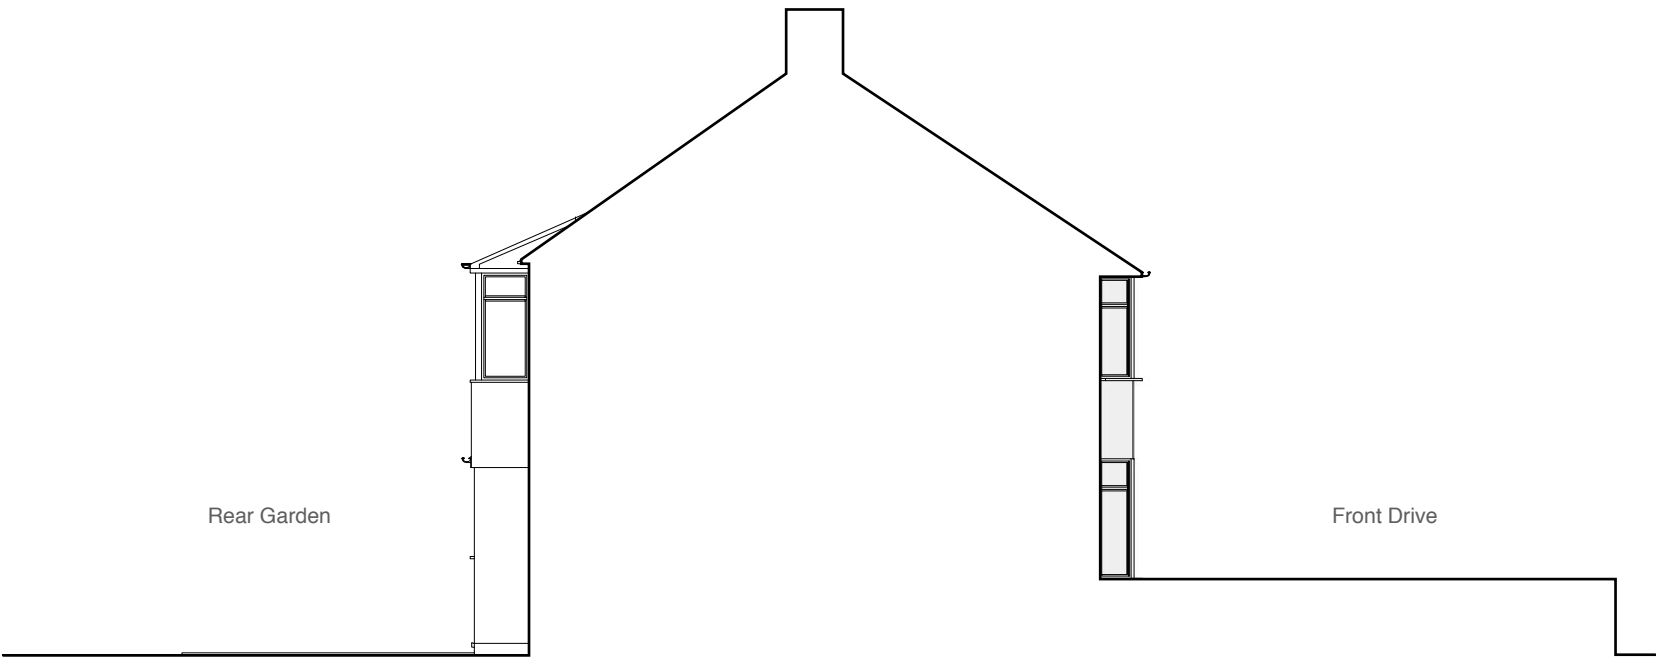

Section through party wall with No. 61



Rear Elevation

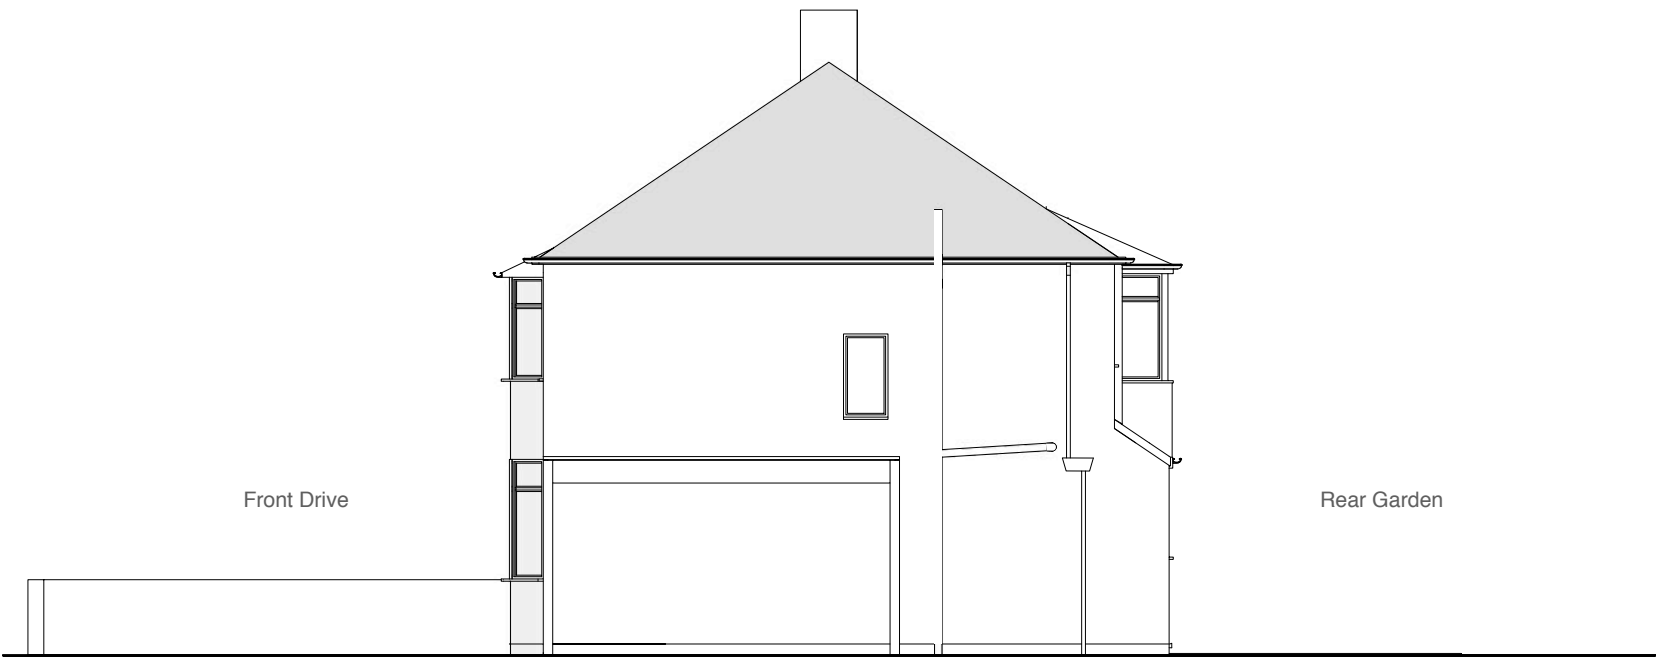

Right Elevation

Address Client Date
63 Sedgwick Avenue, Philip Sammons October 2020
Hillingdon, UB10 9DG

1:100 @ A3
0 1 2 3 4 5 10m

Drawing Title
As Existing
Elevations

Project no. / Stage / Drawing no. / Revision
0321- PLA- 05_A
Revision notes: Drawn by: LC
A - First Issue 10.2020

MICHAEL OAKES ARCHITECTS LTD.

Michael Oakes (Director) B.A. Hons Arch, Dipl. Arch, Registered Architect

REGISTERED ARCHITECTS, DESIGNERS + ILLUSTRATORS


Telephone: 01895 235089 - E-mail: michaeloakesarchitect@googlemail.com



Street view from Sedgwick Avenue (front)



Bird's eye view of the side and rear elevation

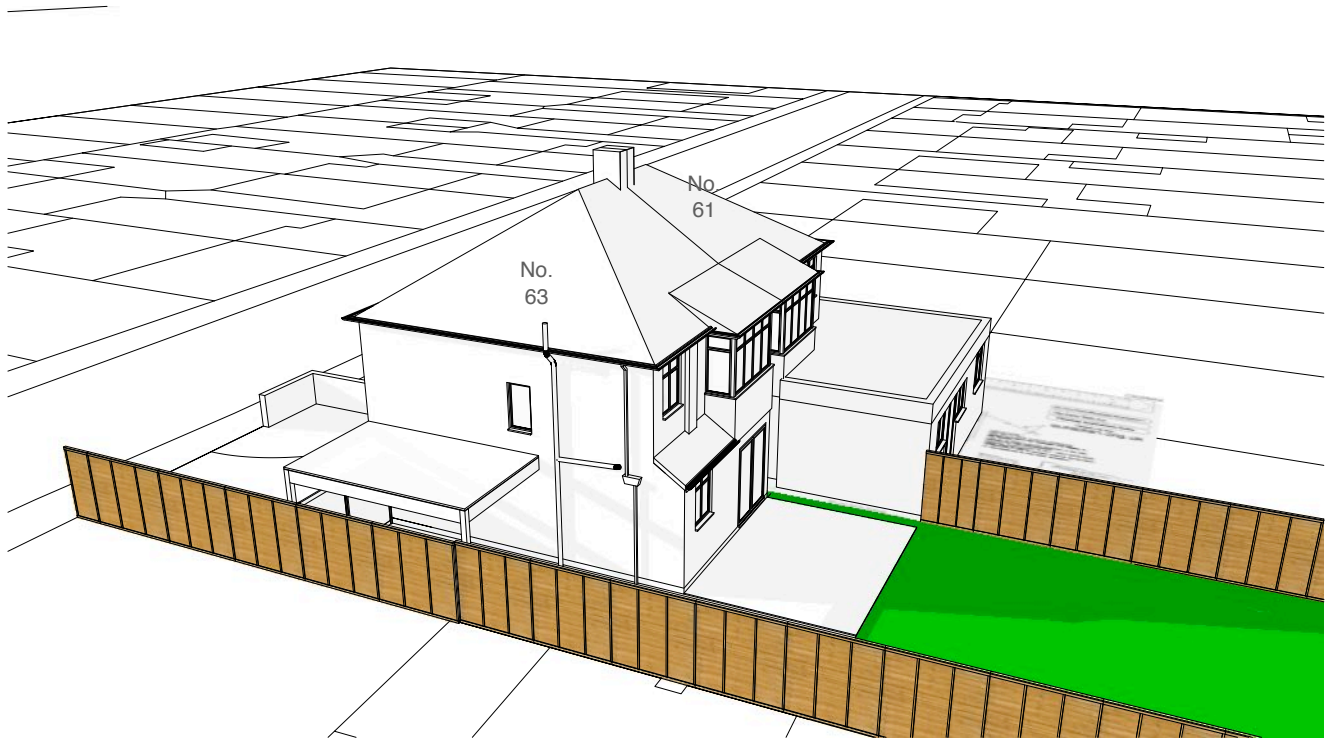

Bird's eye view of the side and rear elevations



North elevation from the rear garden

Address	Client	Date
63 Sedgwick Avenue, Hillingdon, UB10 9DG	Philip Sammons	October 2020

Drawing Title	Project no. / Stage /	Drawing no. / Revision
As Existing 3D Views	0321- PLA-	06_A
	Revision notes:	Drawn by: LC
	A - First Issue 10.2020	