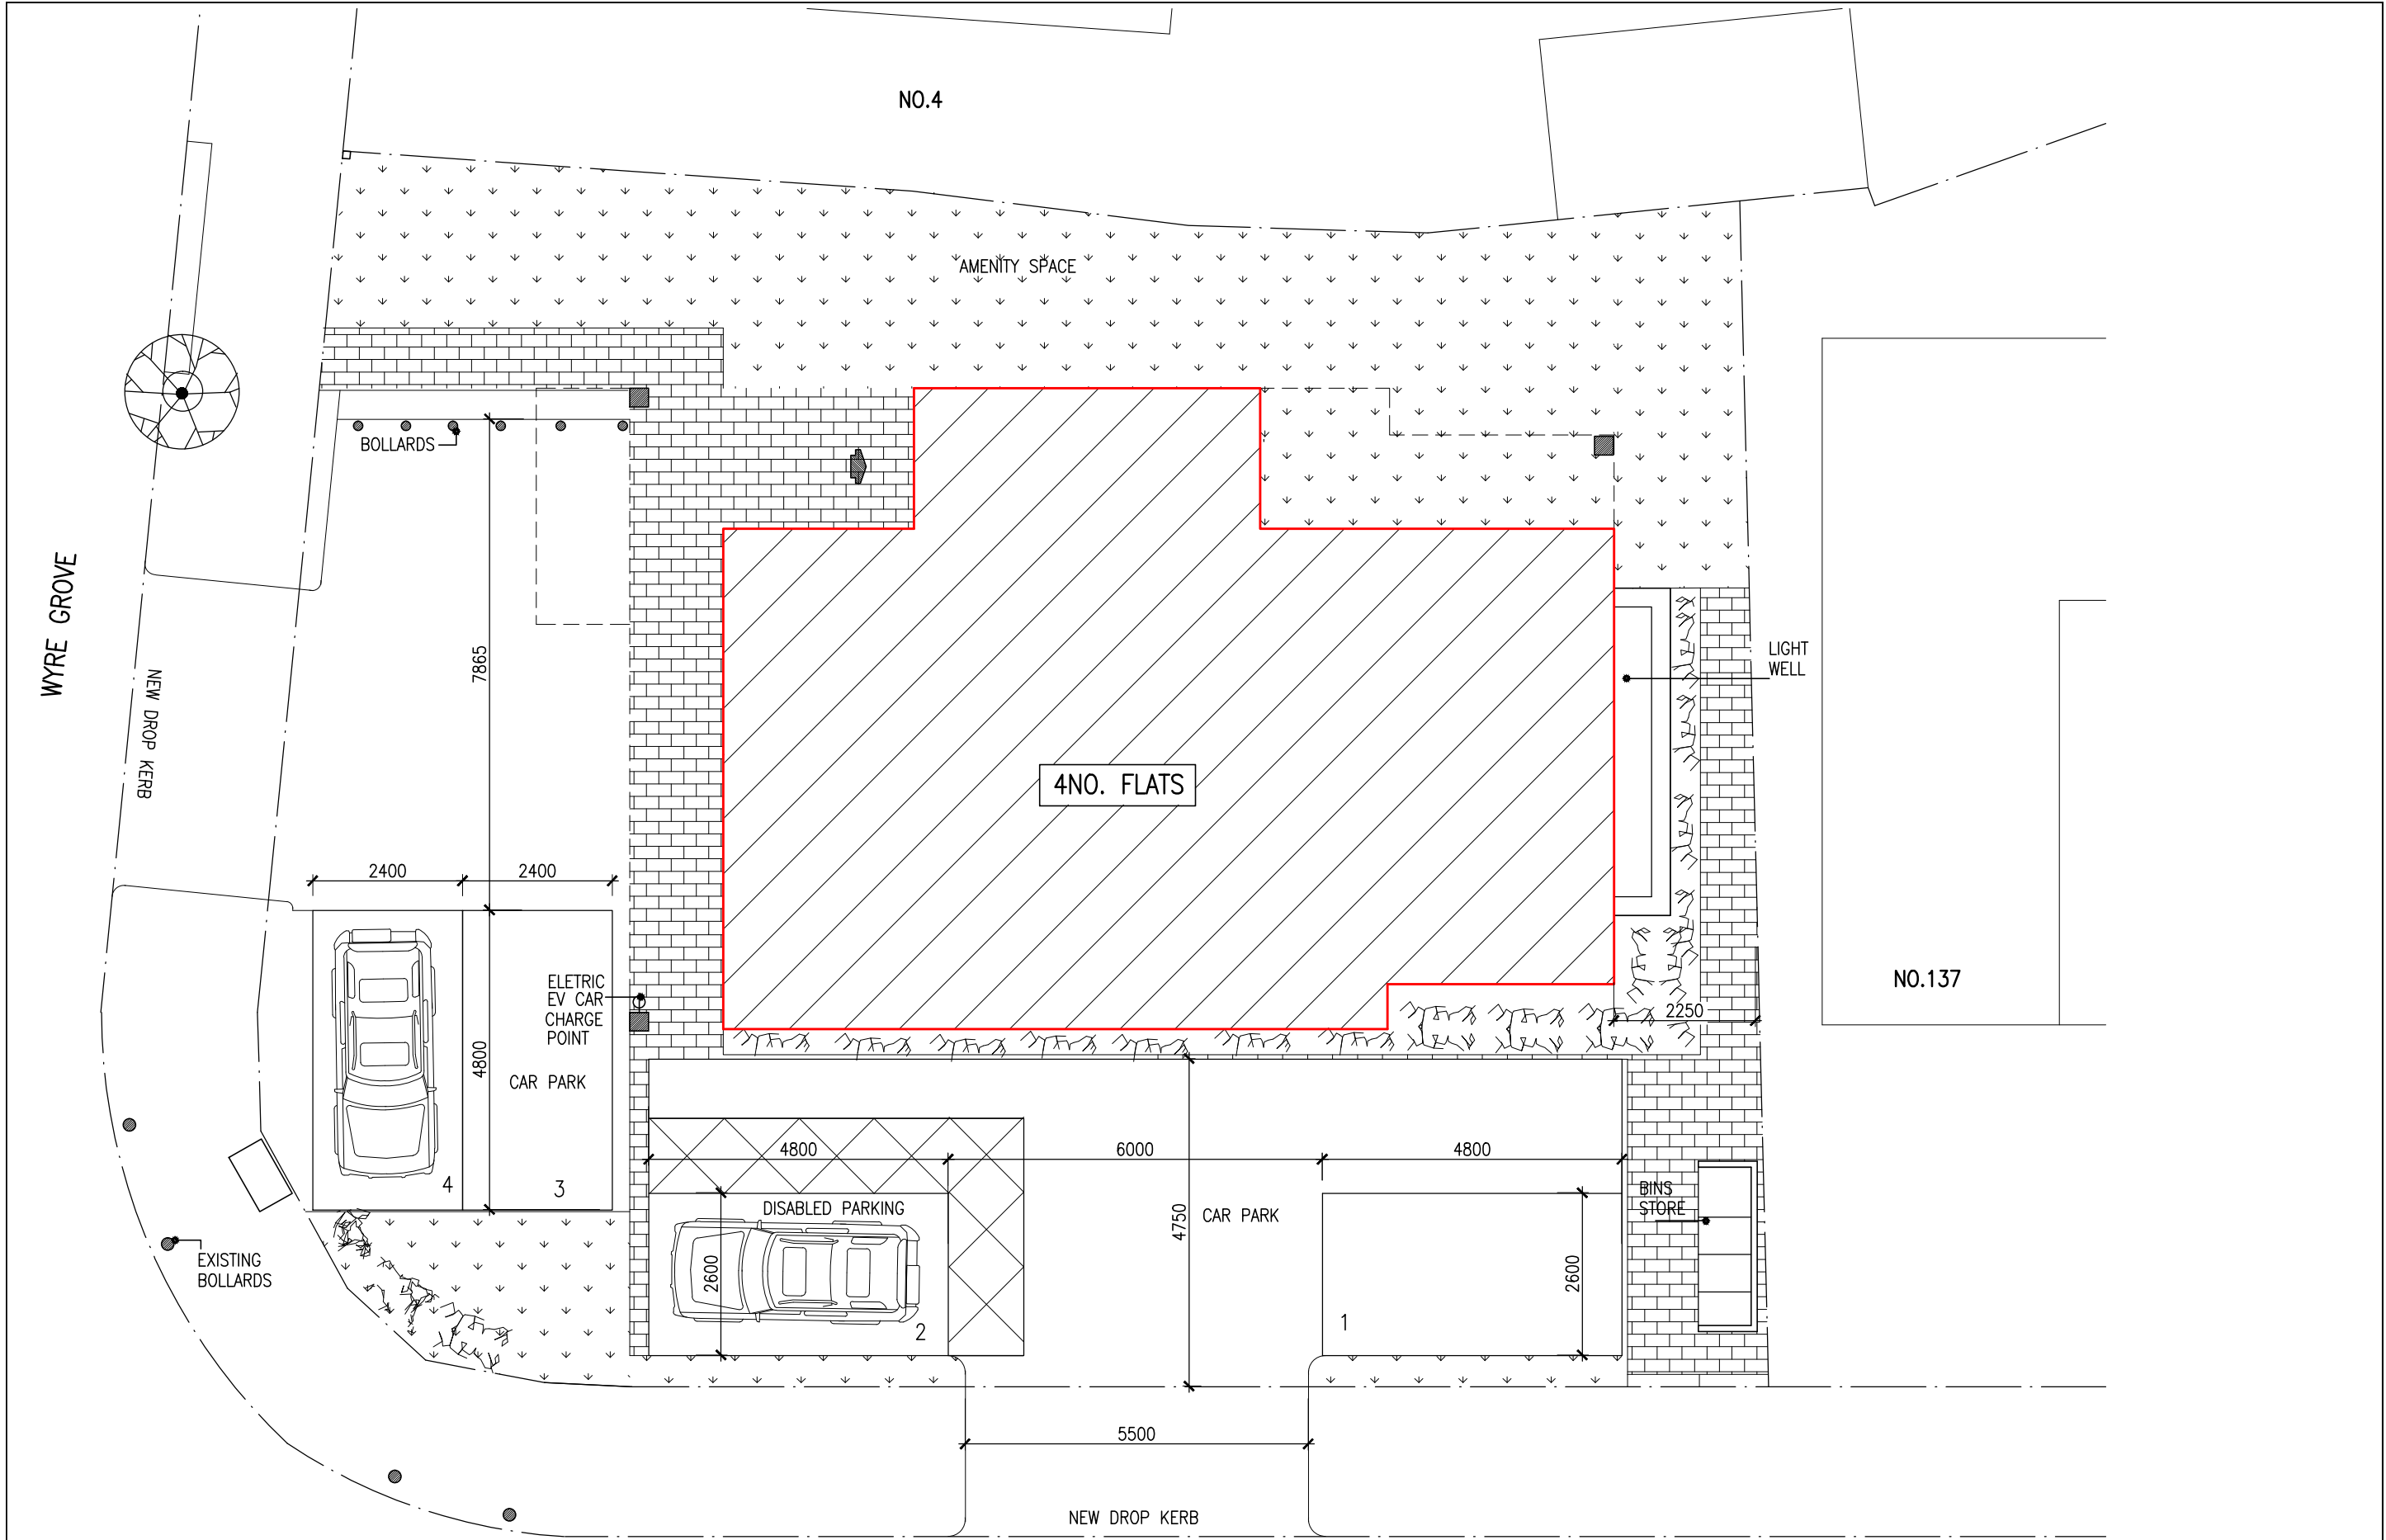


Project		Drawing		
PROPOSED 2NOS. TWO BEDROOM & 2NOS. ONE BEDROOM FLATS WITH BASEMENT AS COMMUNAL GYMNASIUM AND DEMOLITION OF EXISTING BUNGALOW AT 139 NORTH HYDE ROAD HAYES UB3 4NR		SITE PLAN		
Scale	1/100@A3	Date	SEPT. 2021	Drawing No.
		Drawn		J/602/SP1