




AGGREGATE STORE 2

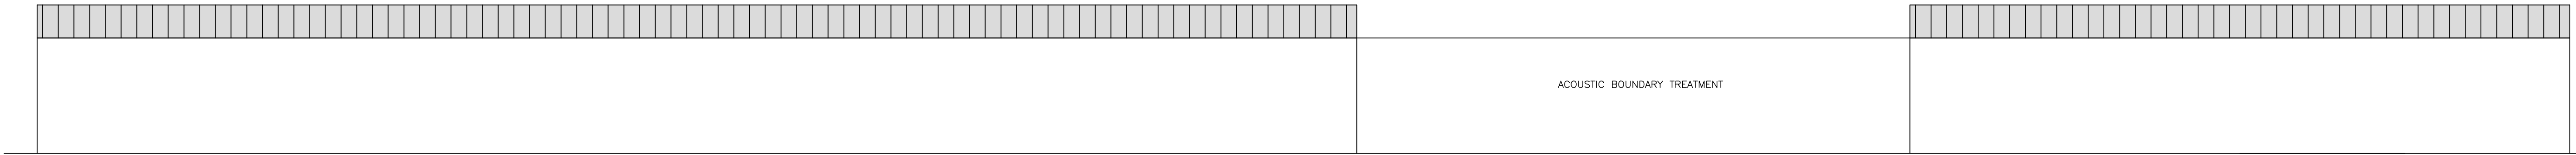


AGGREGATE STORE EAST ELEVATION

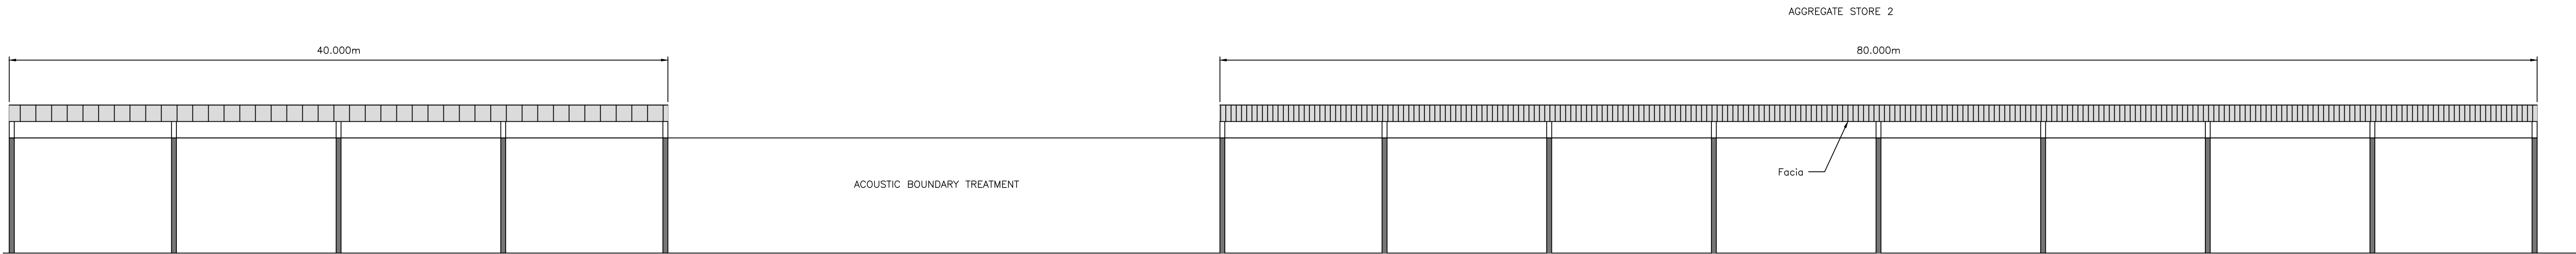



AGGREGATE STORE WEST ELEVATION

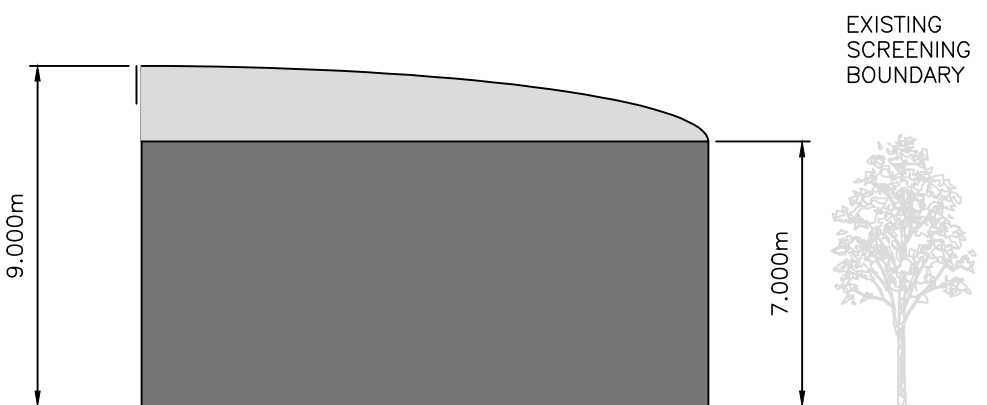


AGGREGATE STORE SOUTH ELEVATION

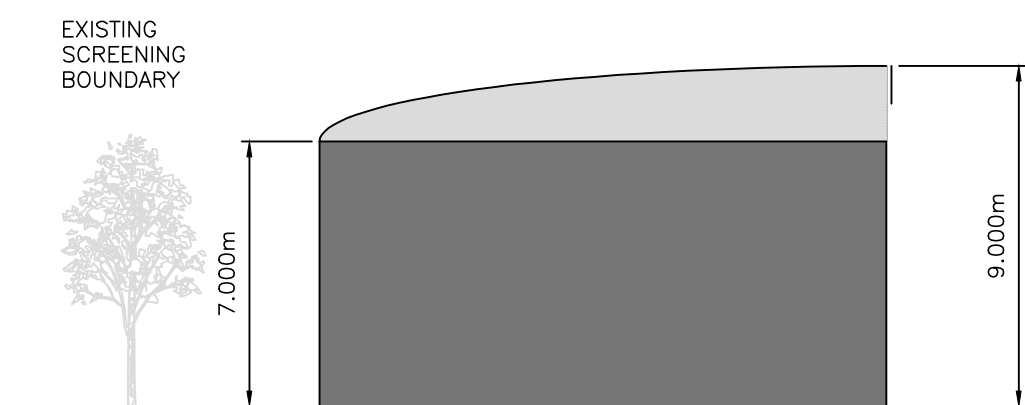

AGGREGATE STORE NORTH ELEVATION

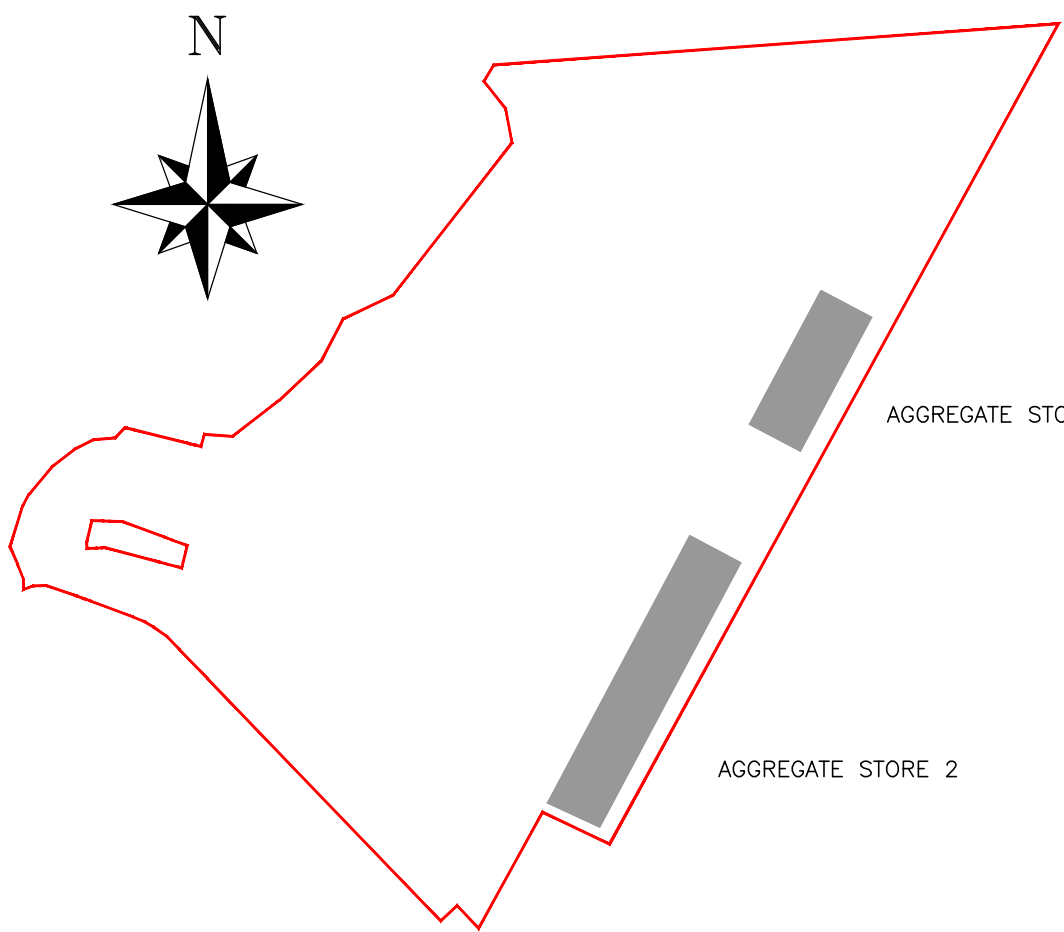 

KEY PLAN

 

A2	ISSUED FOR PLANNING	03.09.12	MB	DGS
A1	ISSUED FOR PLANNING	28.08.12	MB	DGS
Rev.	Description	Date	By	Chk'd
Status				
PLANNING				
Client				
				
Project				
F M CONWAY BULLS BRIDGE				
Title				
PROPOSED BUILDING ELEVATIONS AGGREGATE STORE				
CLARK SMITH PARTNERSHIP CONSULTING CIVIL & STRUCTURAL ENGINEERS WHITECHAPEL TECHNOLOGY CENTRE 65 WHITECHAPEL ROAD, LONDON E1 1DU TEL: 020 7247 7315 FAX: 020 7247 7476 E-MAIL: ENGINEER@CSPLONDON.COM				
Scale @ A1 1:200	Drawn MB	Date AUG 12	Checked DGS	
Drawing No. CWY14-005			Revision A2	