


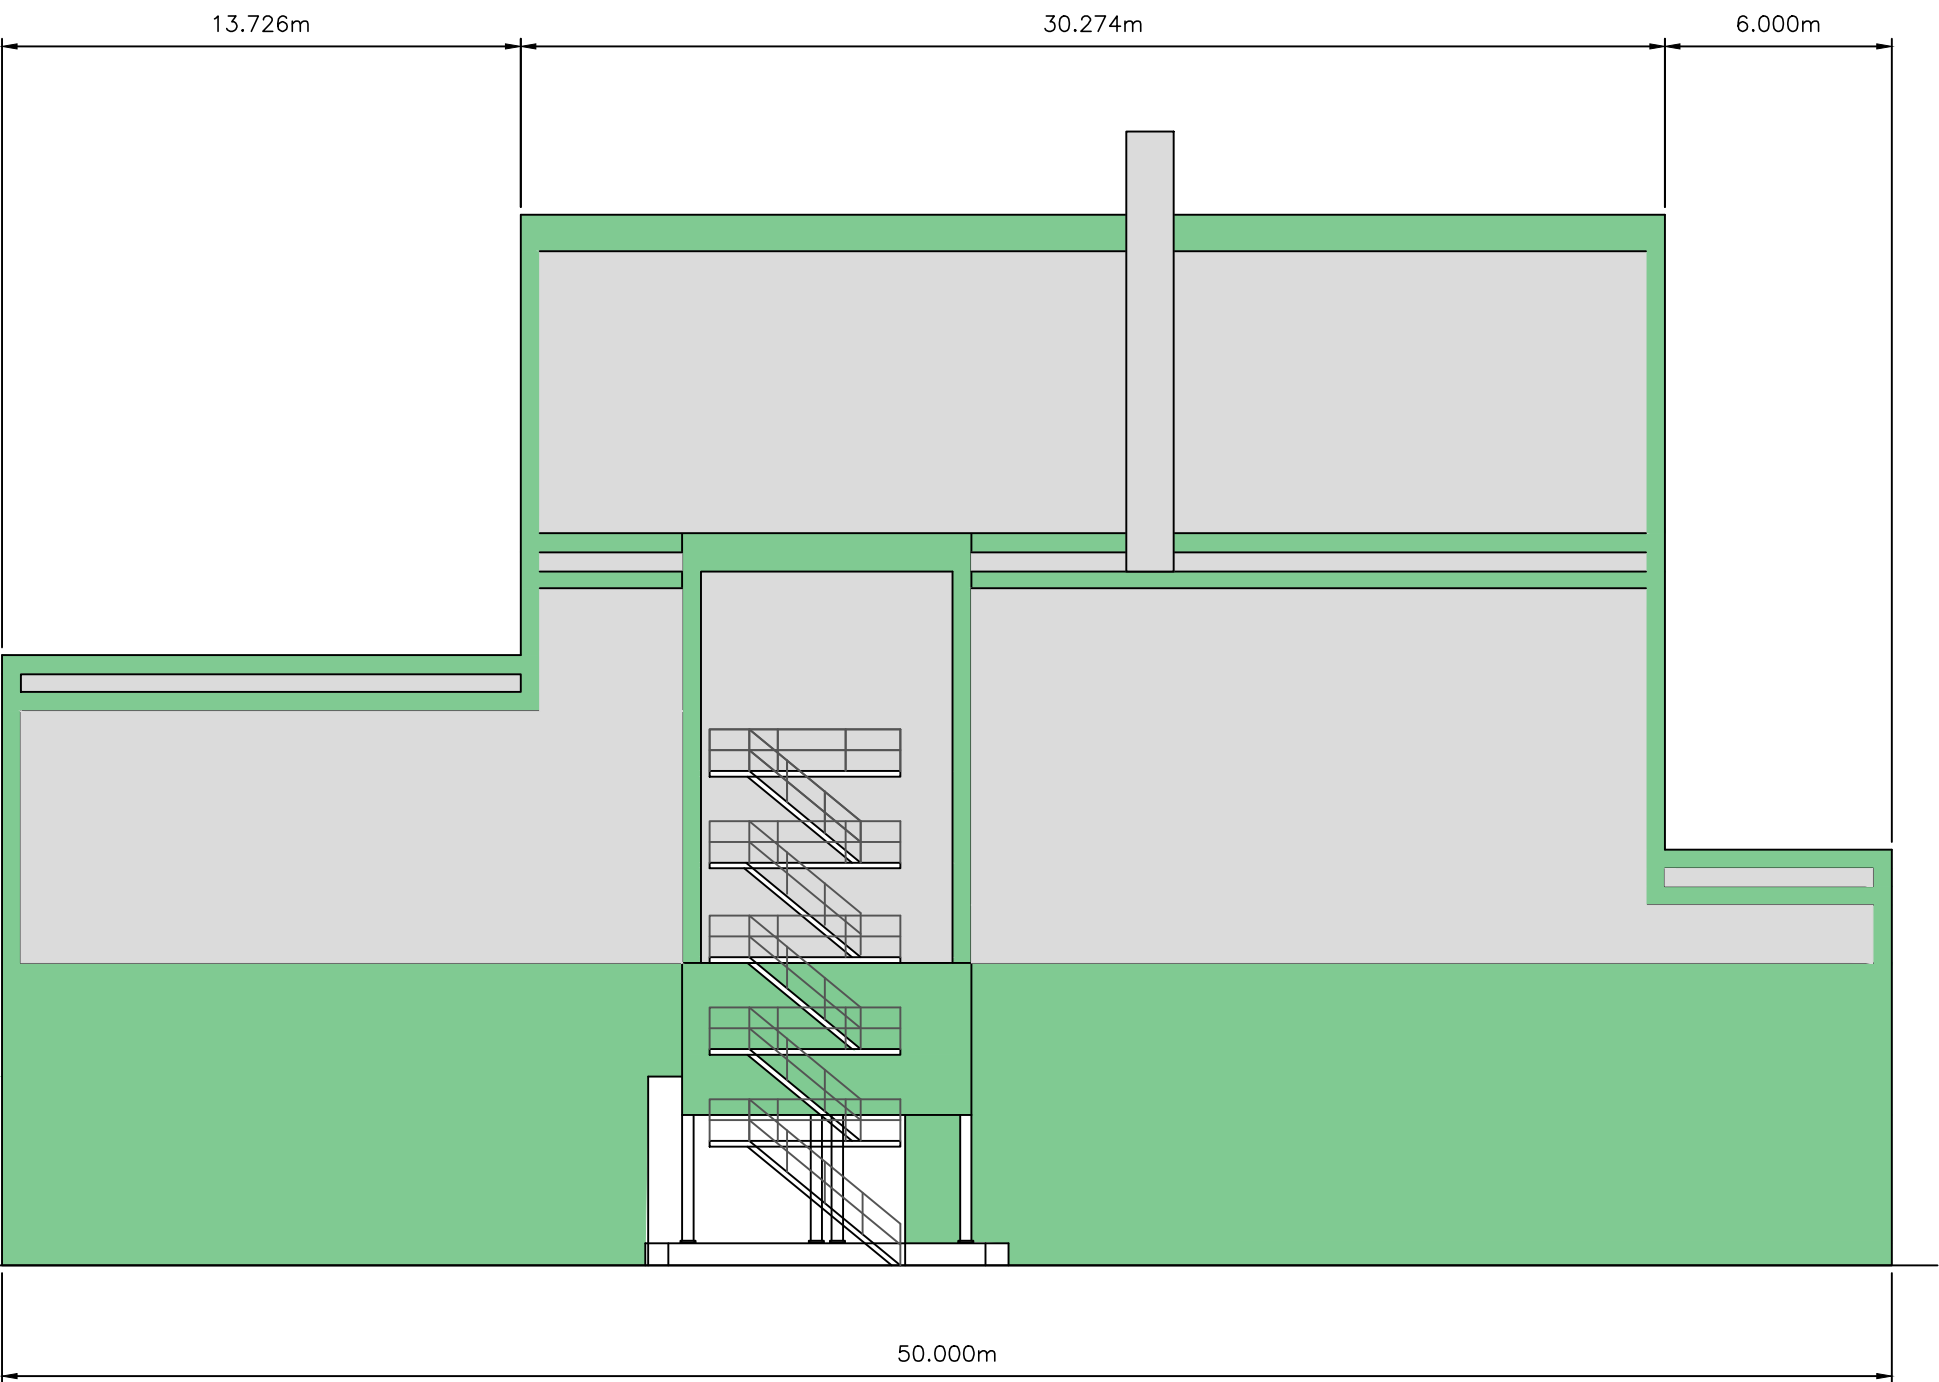


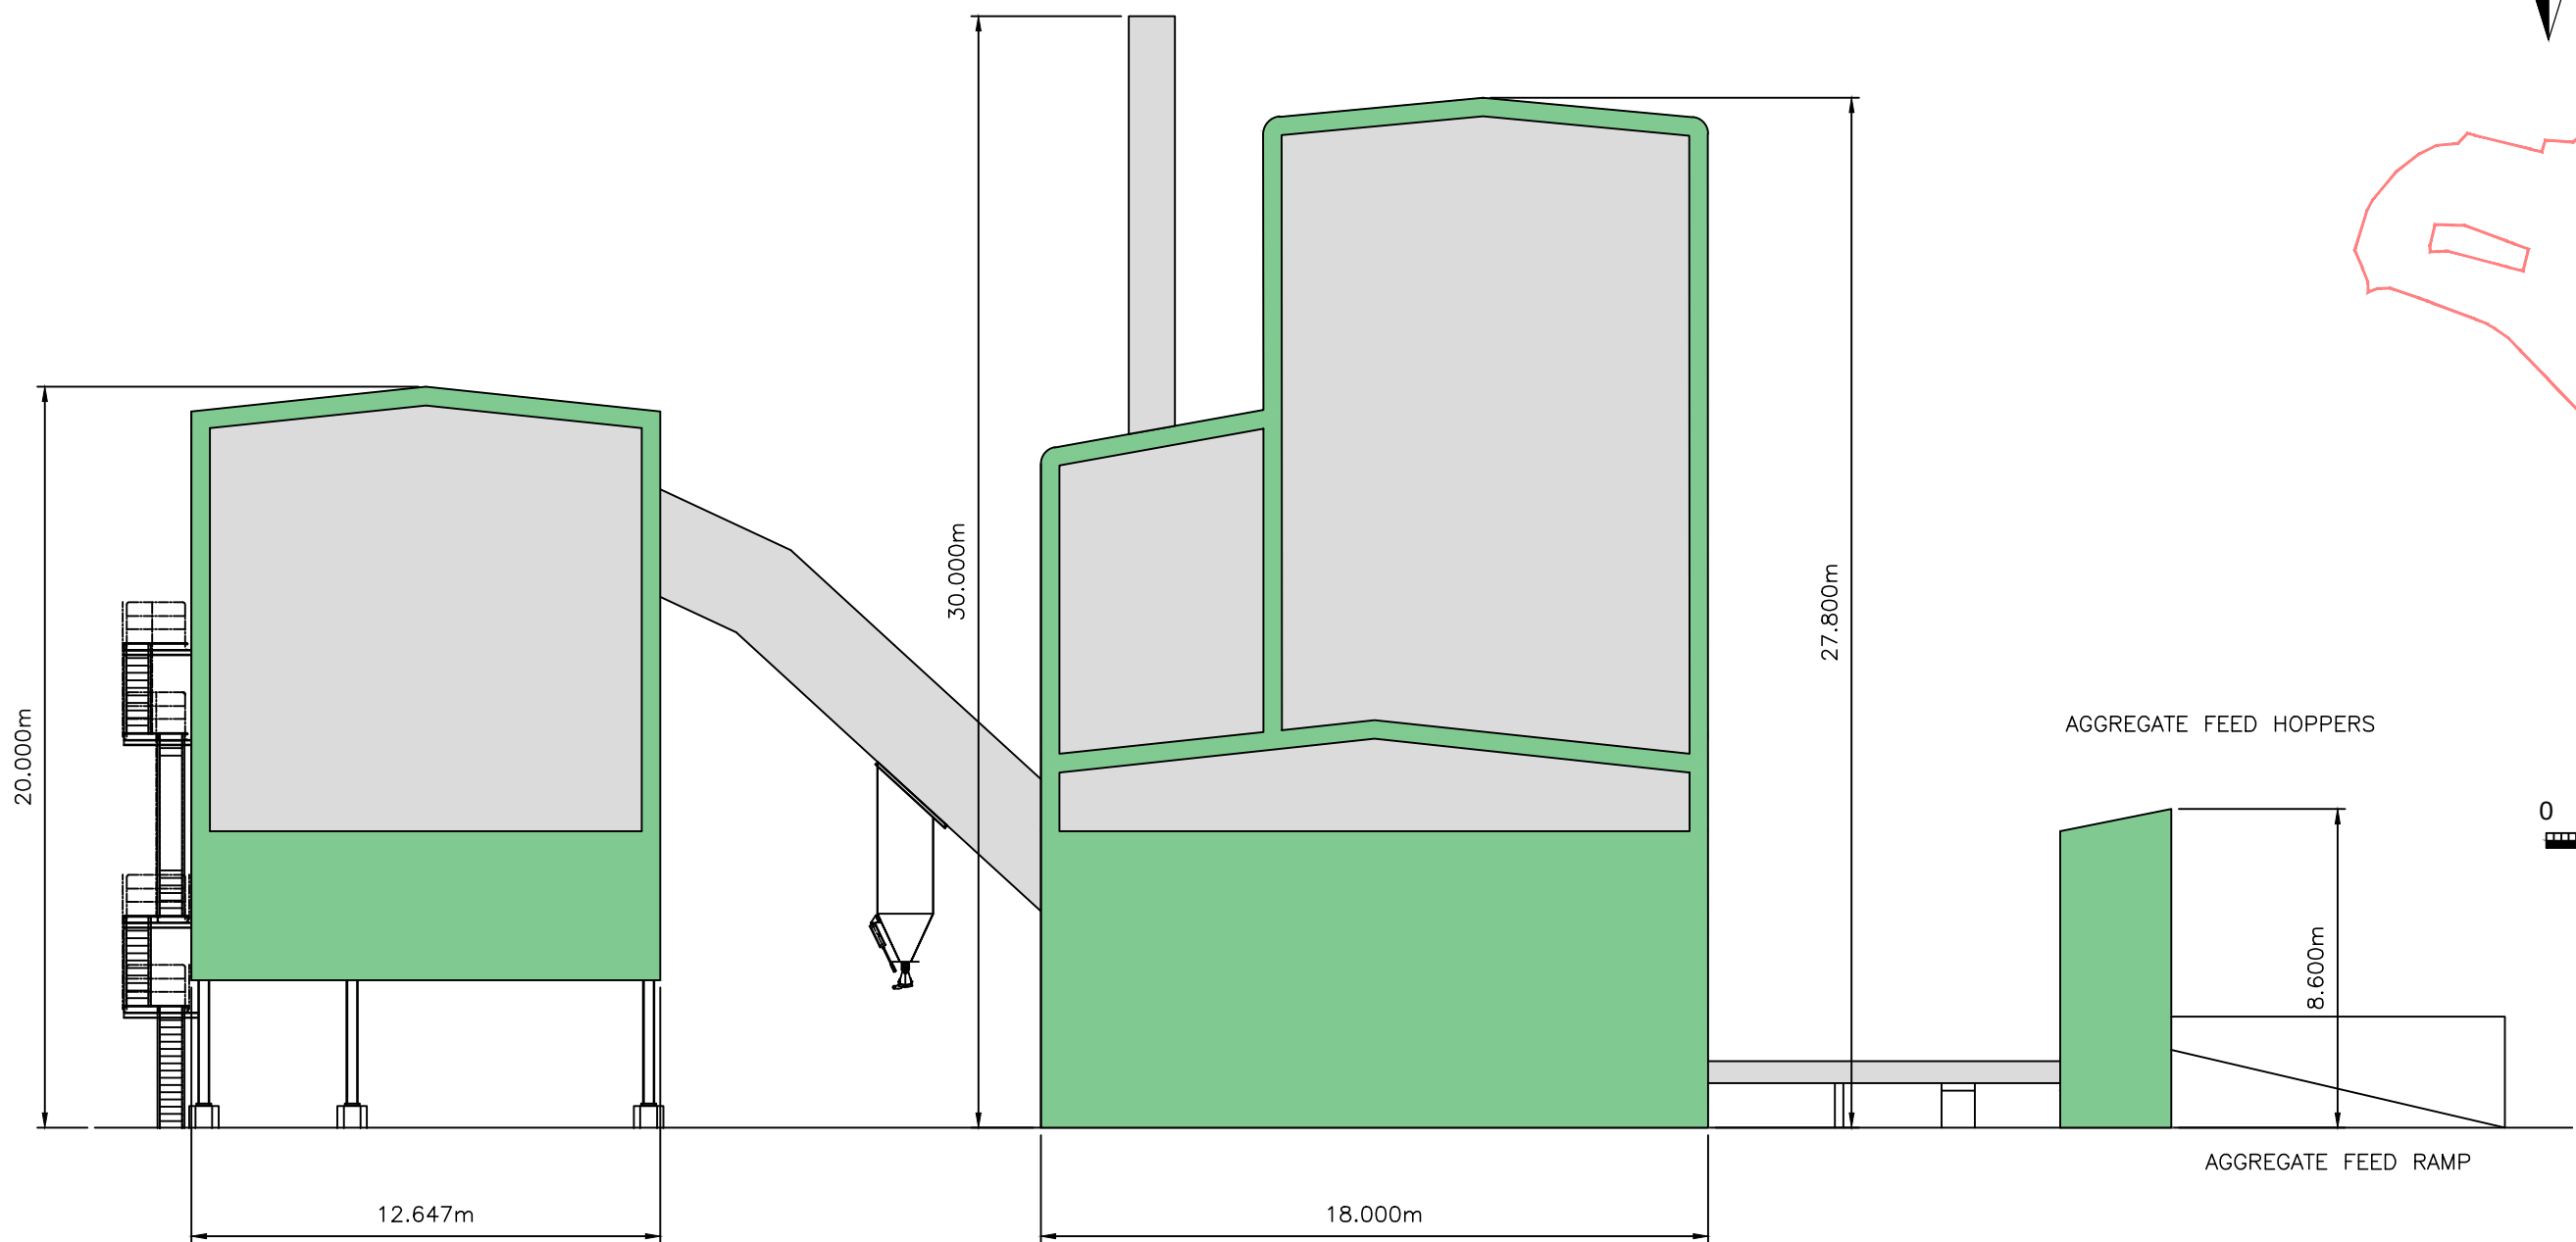


ASPHALT PLANT WEST ELEVATION

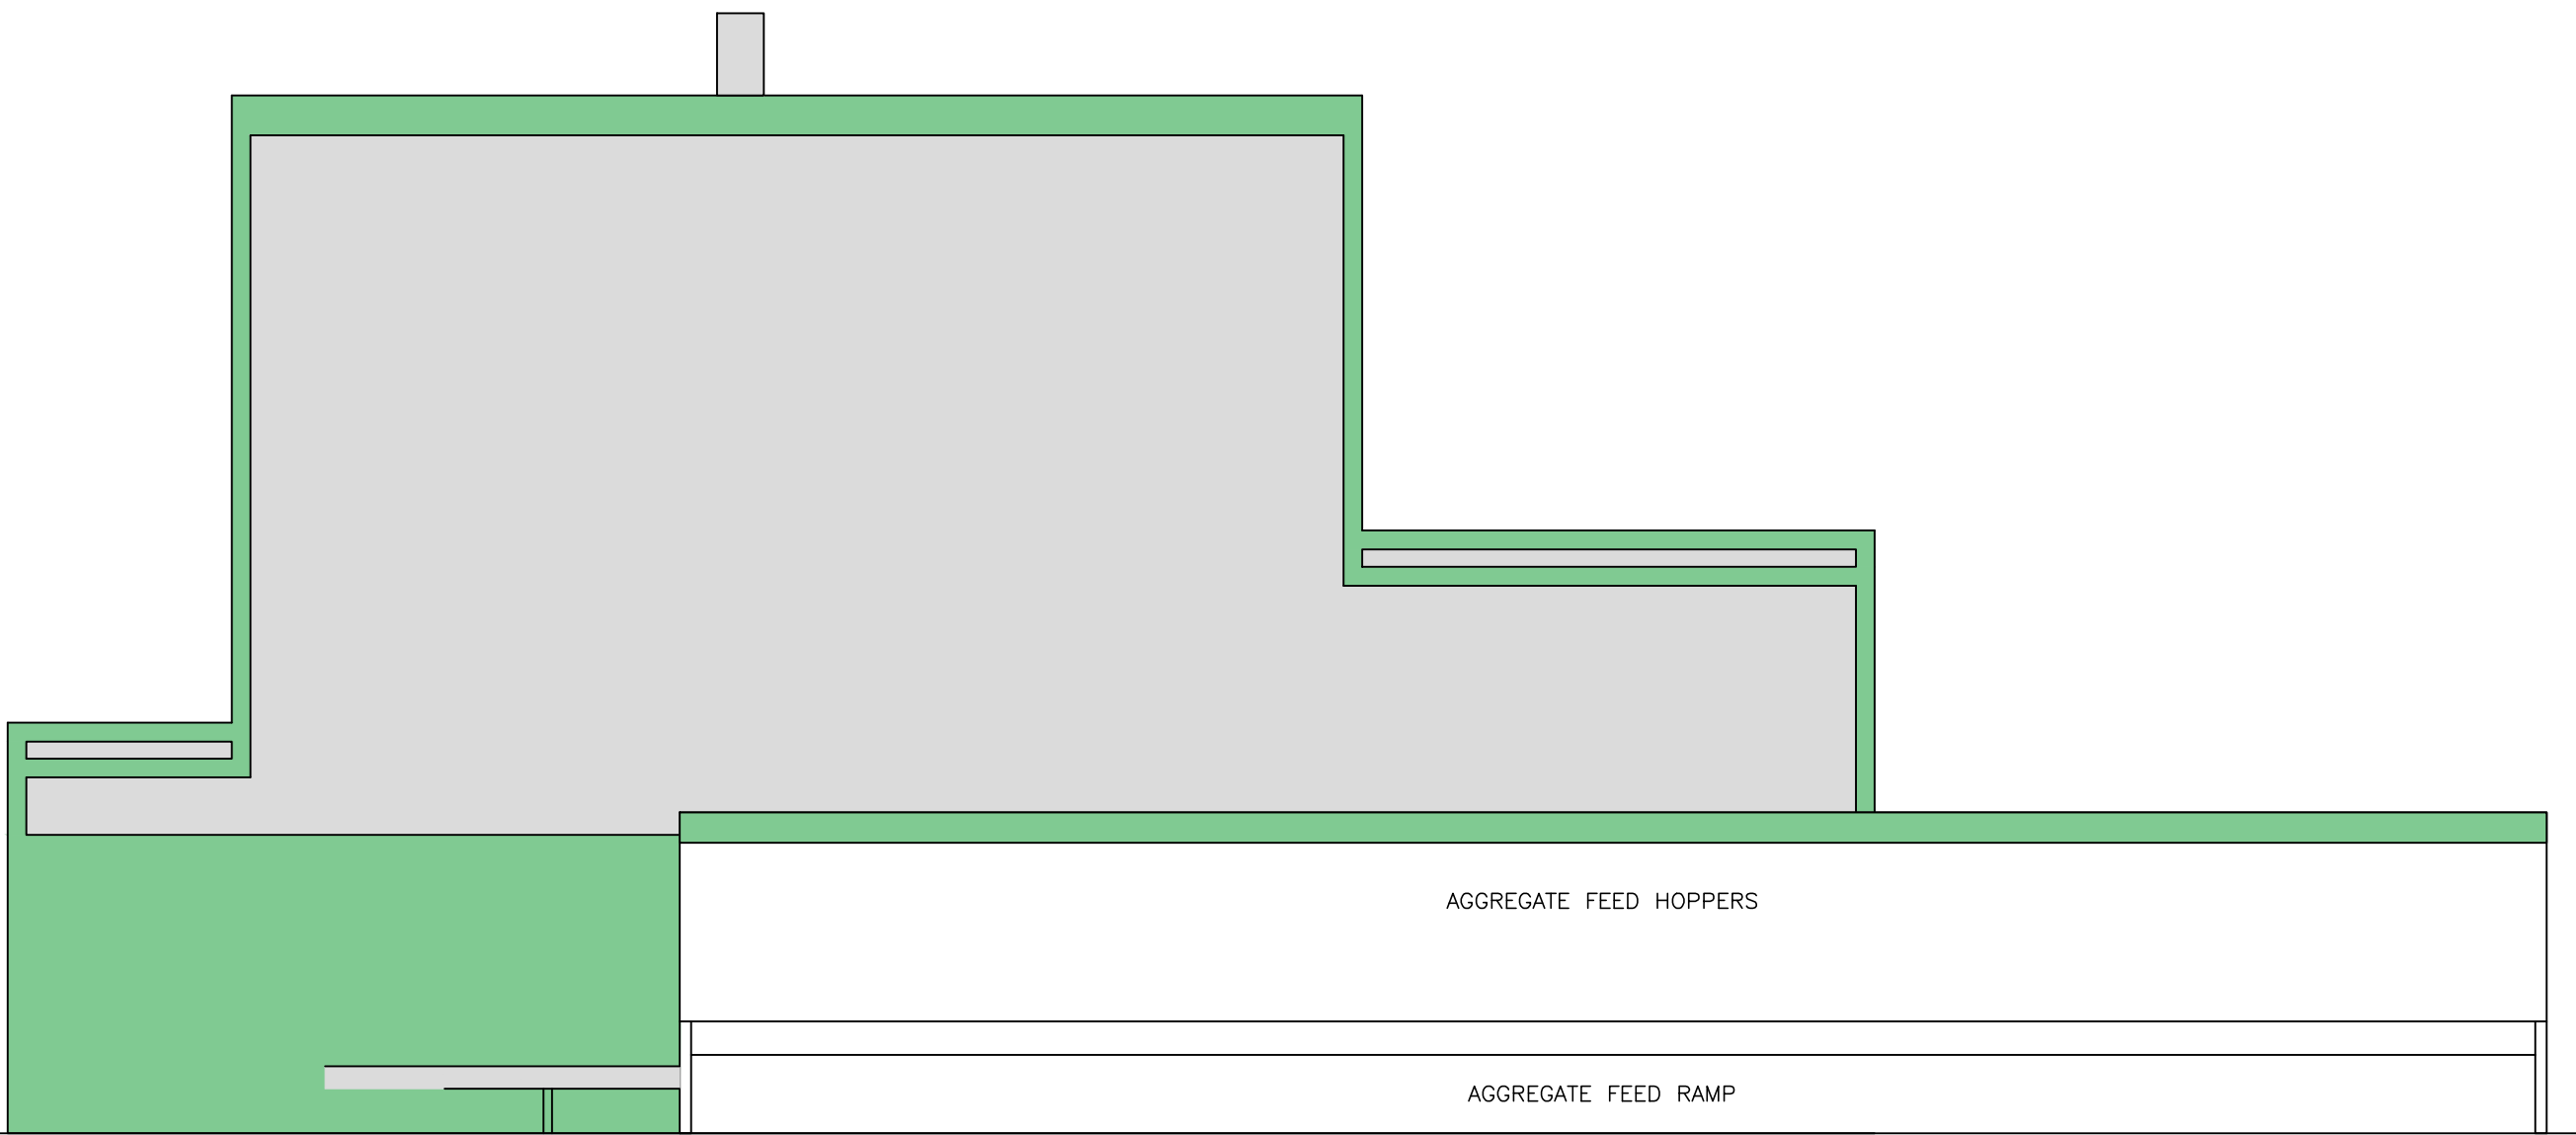


ASPHALT PLANT SOUTH ELEVATION

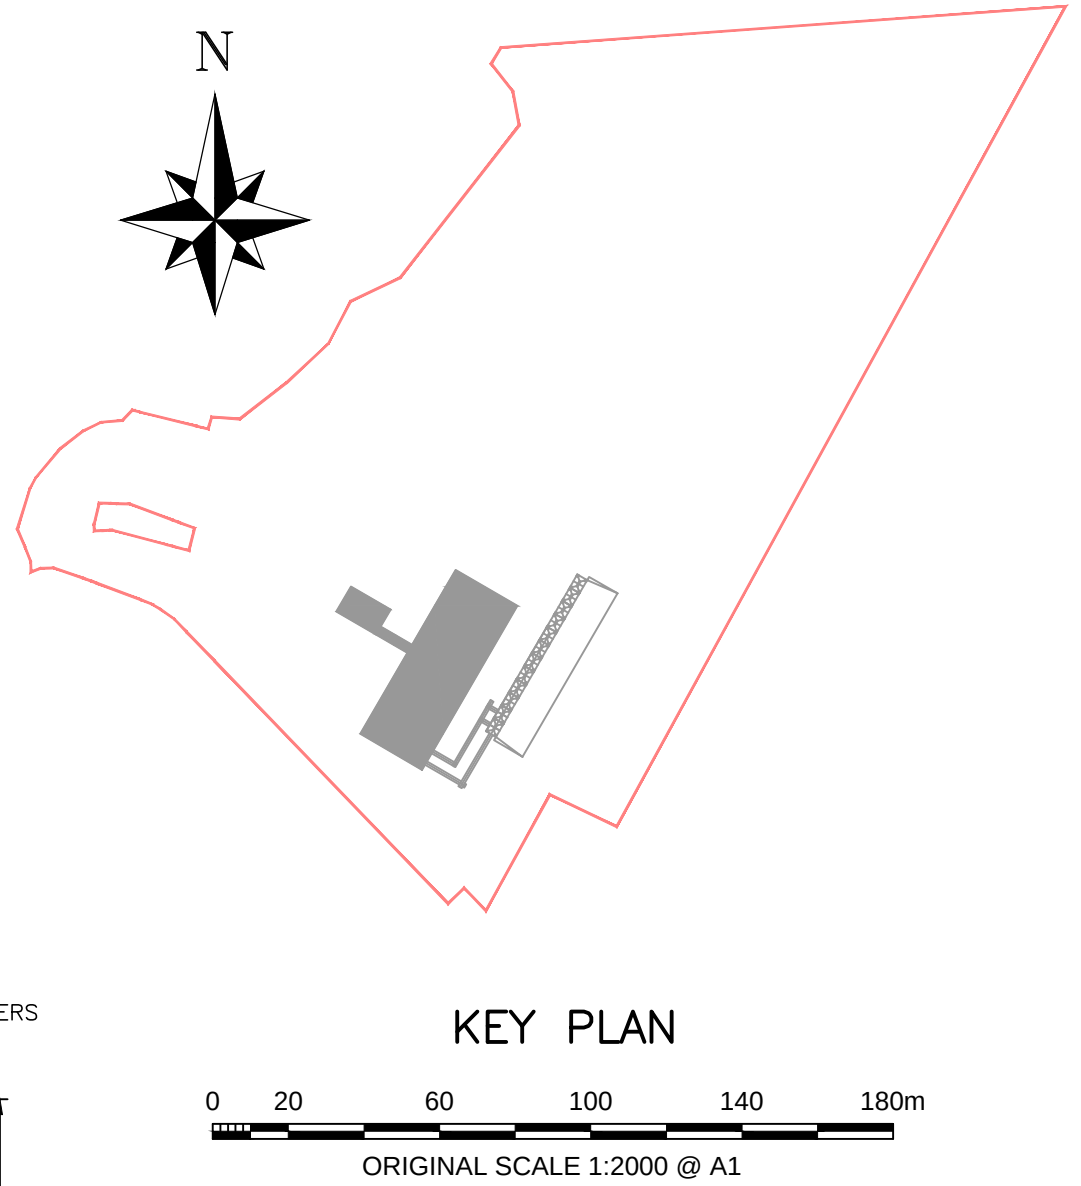


ASPHALT PLANT EAST ELEVATION

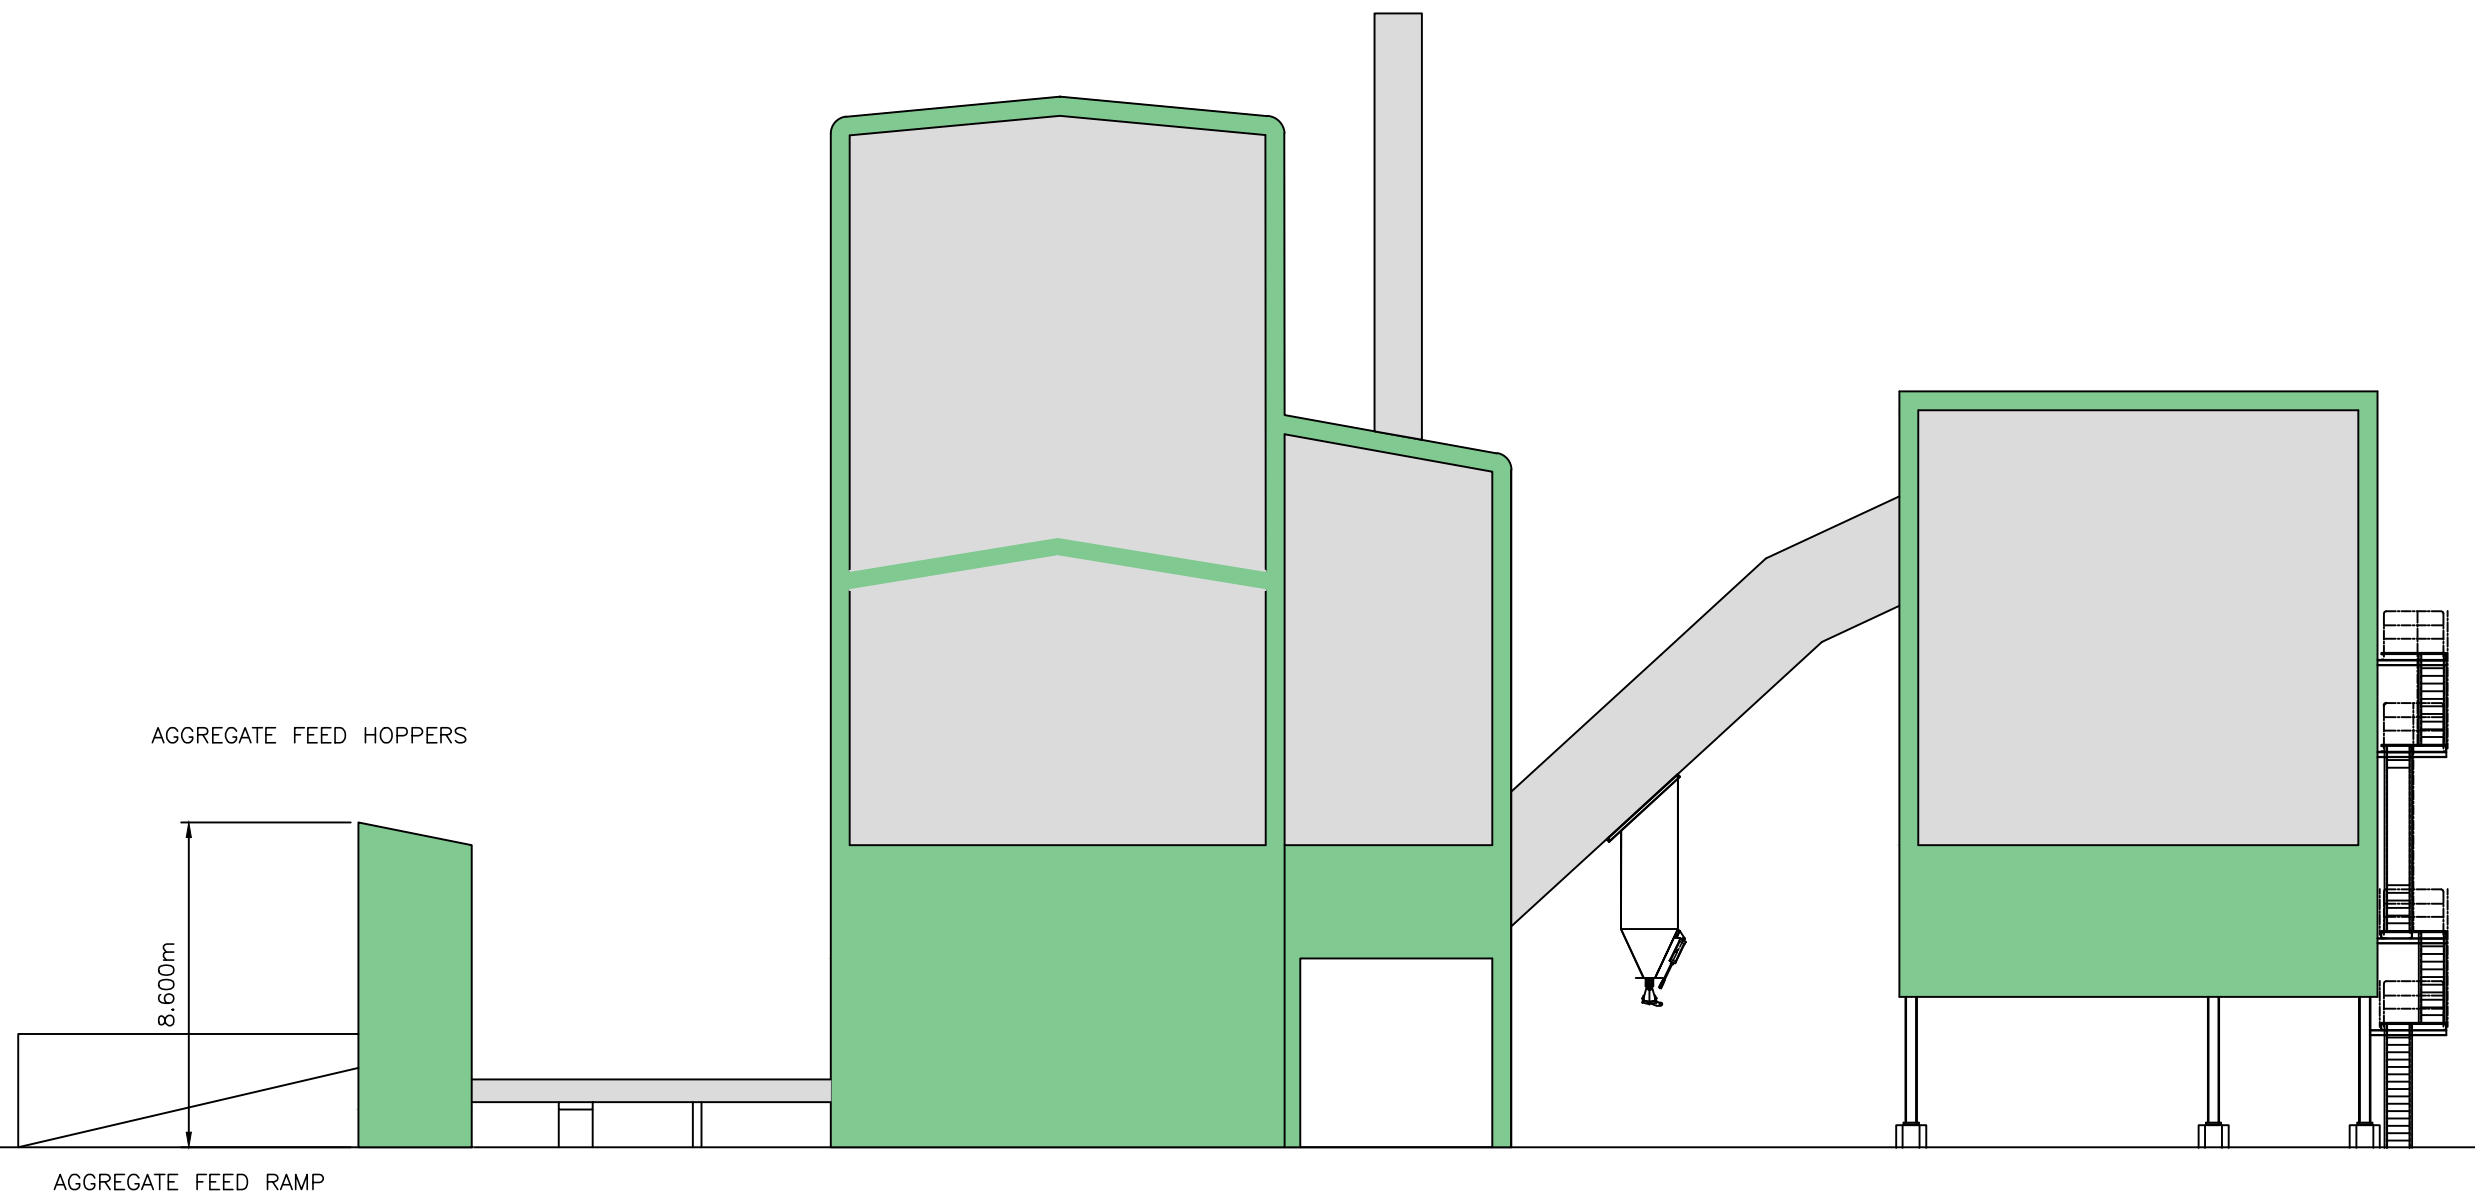

ASPHALT PLANT NORTH ELEVATION

 

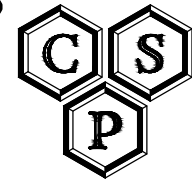A2 ISSUED FOR PLANNING		03.09.12	MB	DGS
A1 ISSUED FOR PLANNING		28.08.12	MB	DGS
Rev.	Description	Date	By	Chk'd
Status				
PLANNING				
Client				
				
Project				
F M CONWAY BULLS BRIDGE				
Title				
PROPOSED BUILDING ELEVATIONS ASPHALT PLANT				
CLARK SMITH PARTNERSHIP CONSULTING CIVIL & STRUCTURAL ENGINEERS WHITECHAPEL TECHNOLOGY CENTRE 65 WHITECHAPEL ROAD, LONDON E1 1DU TEL: 020 7247 7315 FAX: 020 7247 7476 E-MAIL: ENGINEER@CSPLONDON.COM				
				
Scale @ A1 1:200	Drawn MB	Date AUG 12	Checked DGS	
Drawing No. CWY14-004			Revision A2	