



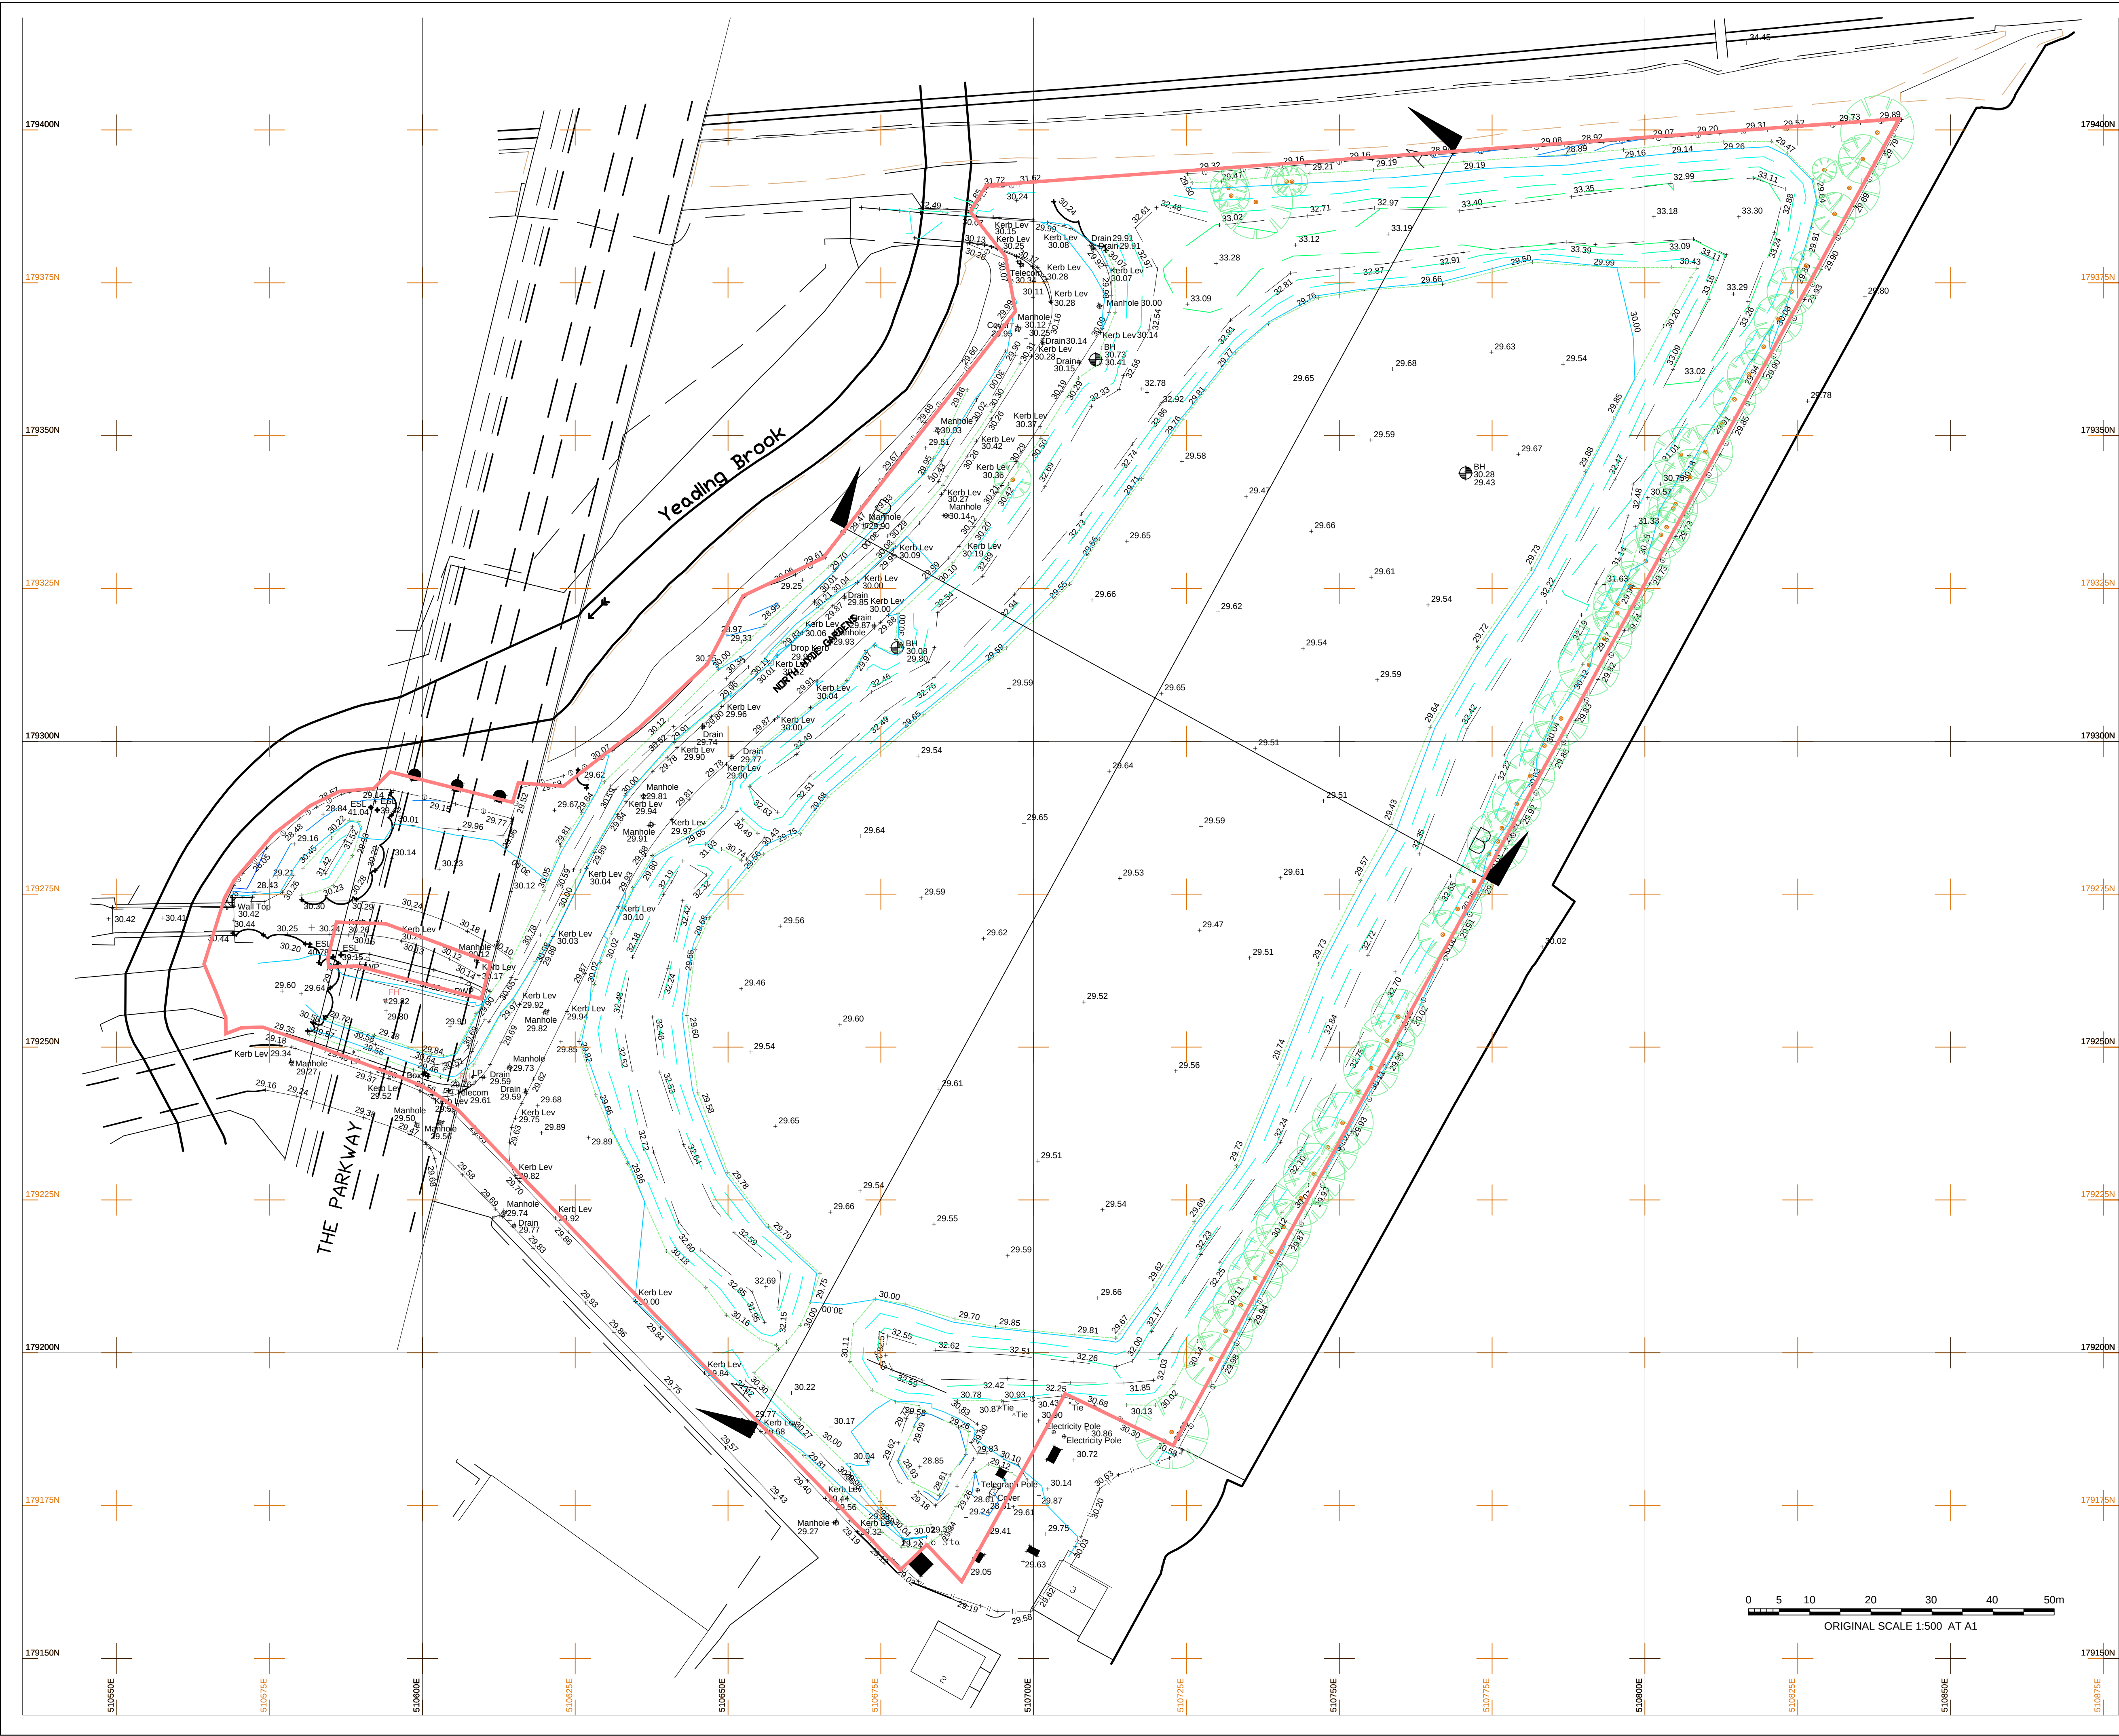

LEGEND

APPLICATION SITE

NOTE:-
DRAWING BASED ON C H SURVEYS LTD
DRAWING No. BBTopo512
FOR CROSS SECTIONS SEE DRAWING
CWY14-007.

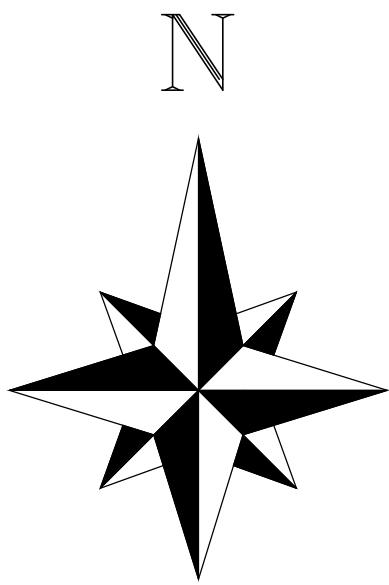

A1	ISSUED FOR PLANNING	03.09.12	MB	DS
Rev.	Description	Date	By	Chk'd
Status				
PLANNING				
Client				
				
Project				
F M CONWAY BULLS BRIDGE				
Title				
Existing Site Plan TOPOGRAPHICAL SURVEY				
CLARK SMITH PARTNERSHIP CONSULTING CIVIL & STRUCTURAL ENGINEERS WHITECHAPEL TECHNOLOGY CENTRE 65 WHITECHAPEL ROAD, LONDON E1 1DU TEL: 020 7247 7315 FAX: 020 7247 7476 E-MAIL: ENGINEER@CSPLONDON.COM				
Scale		Drawn	Date	Checked
A1 1:500		MB	AUG 12	DGS
Drawing No.			Revision	
CWY14-006			A1	