


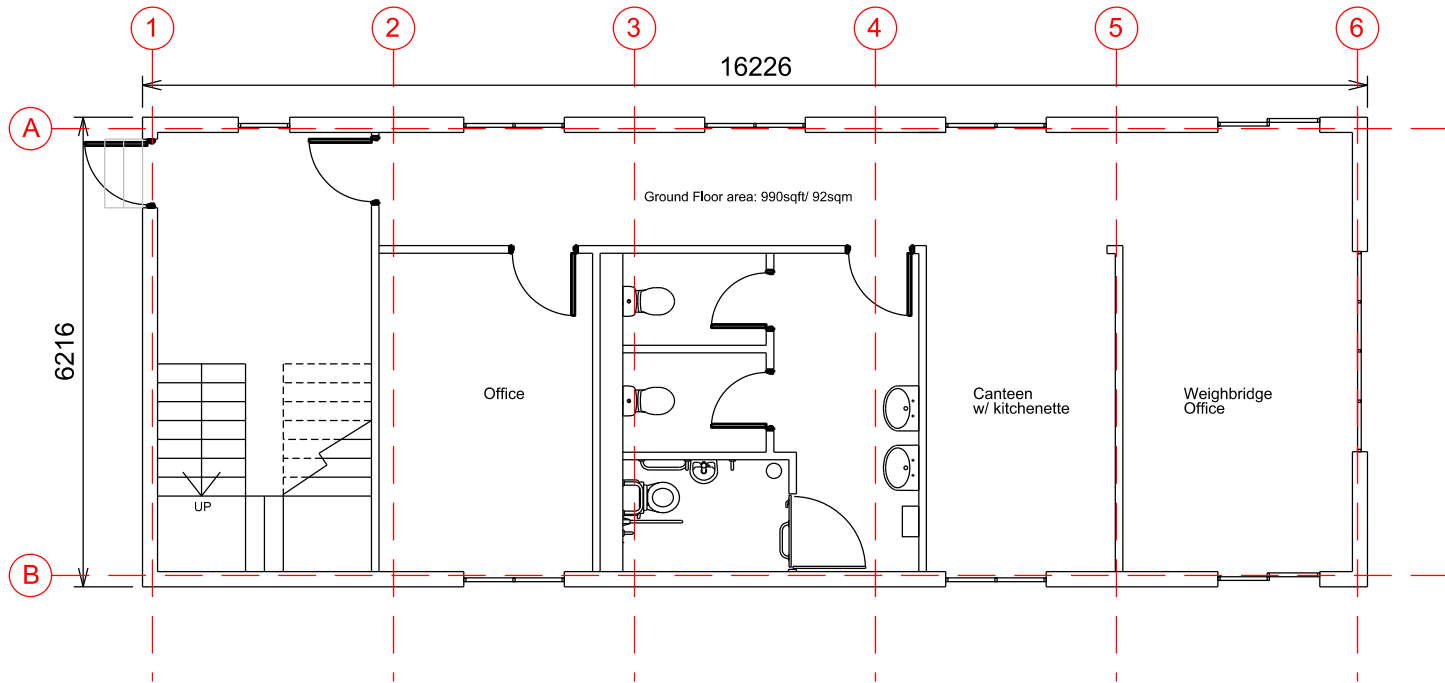


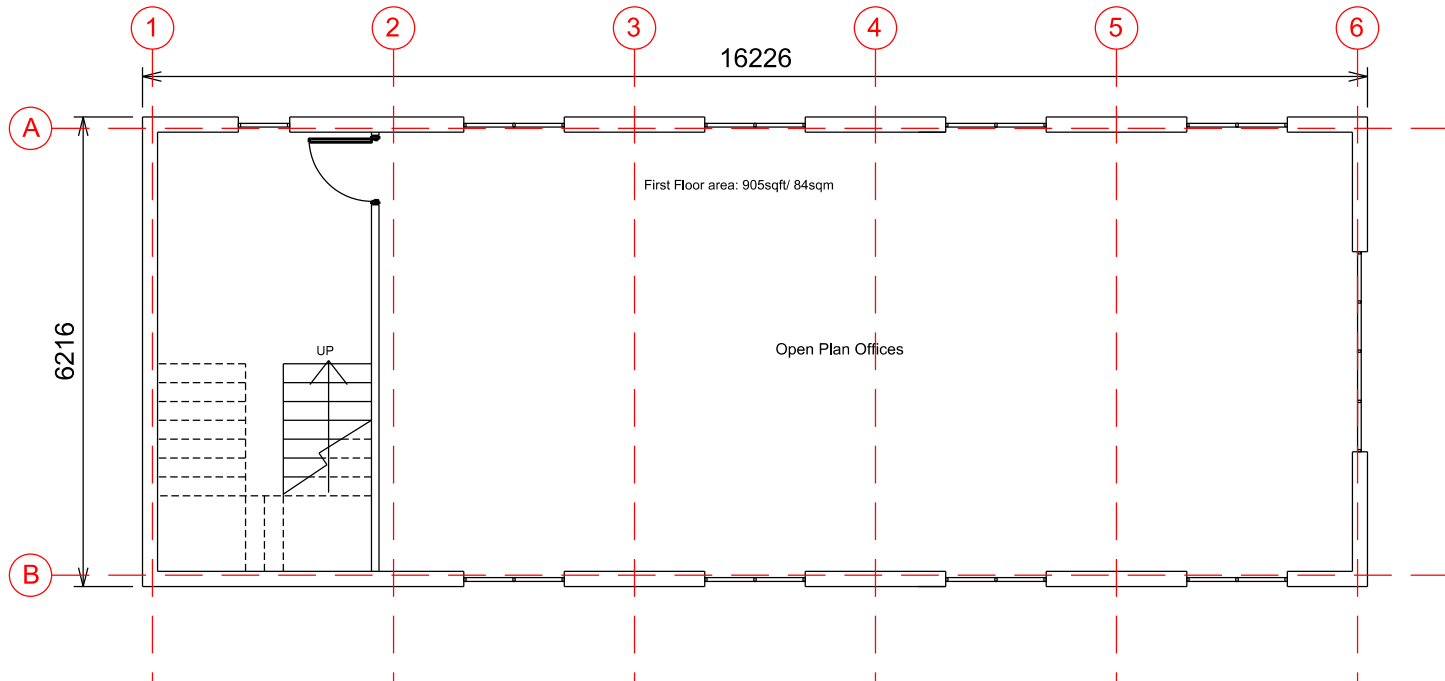

PROPOSED GROUND FLOOR PLAN

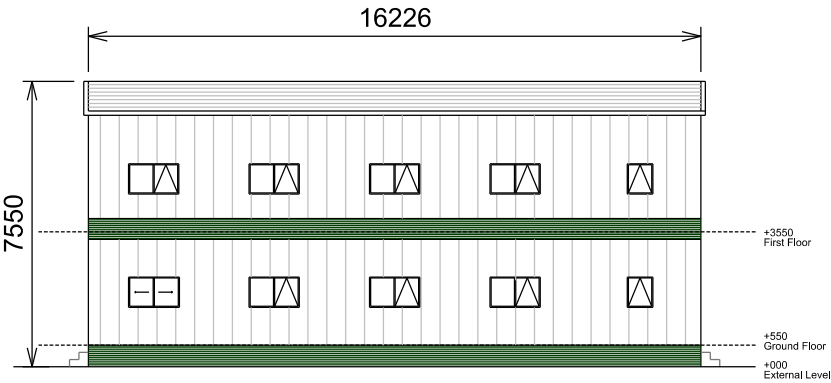


PROPOSED FIRST FLOOR PLAN

 


PROPOSED NORTH EAST ELEVATION

SCALE 1:100

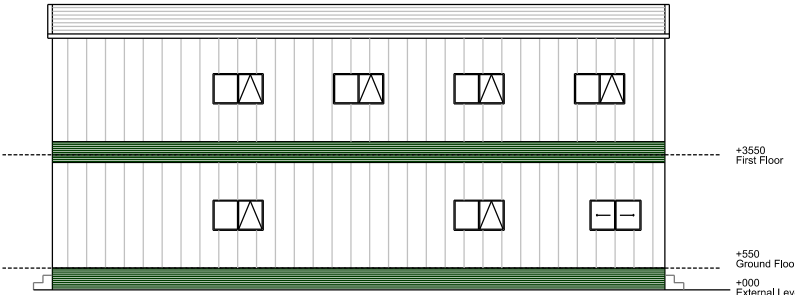

PROPOSED SOUTH WEST ELEVATION

SCALE 1:100


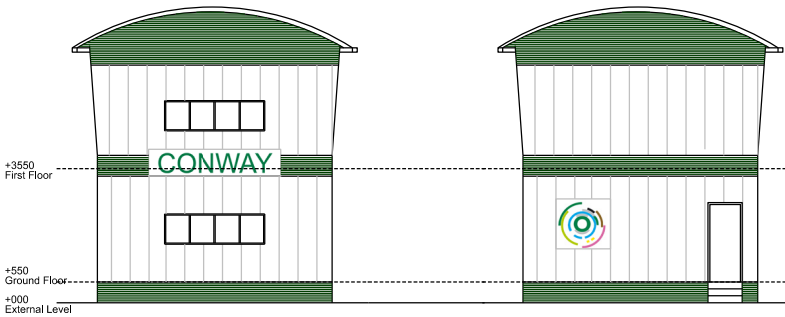


PROPOSED SOUTH EAST ELEVATION

SCALE 1:100

PROPOSED NORTH WEST ELEVATION

SCALE 1:100

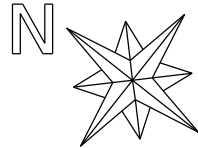 

A	Updated to Planning Issue	22.08.12
Revision	Description	Date
Drawing Status:		
PLANNING		
		
Client:		
CONWAY		
Architect:		
Project:		
BULLS BRIDGE		
Title:		
PROPOSED PLANS AND ELEVATION WEIGHBRIDGE OFFICE		
Drawn	TW	Chkd/Appd:
Scale	1:50 @ A1	Unless Specified
Drawing Number	FAIR-BB-WB-001	Revision
		A