




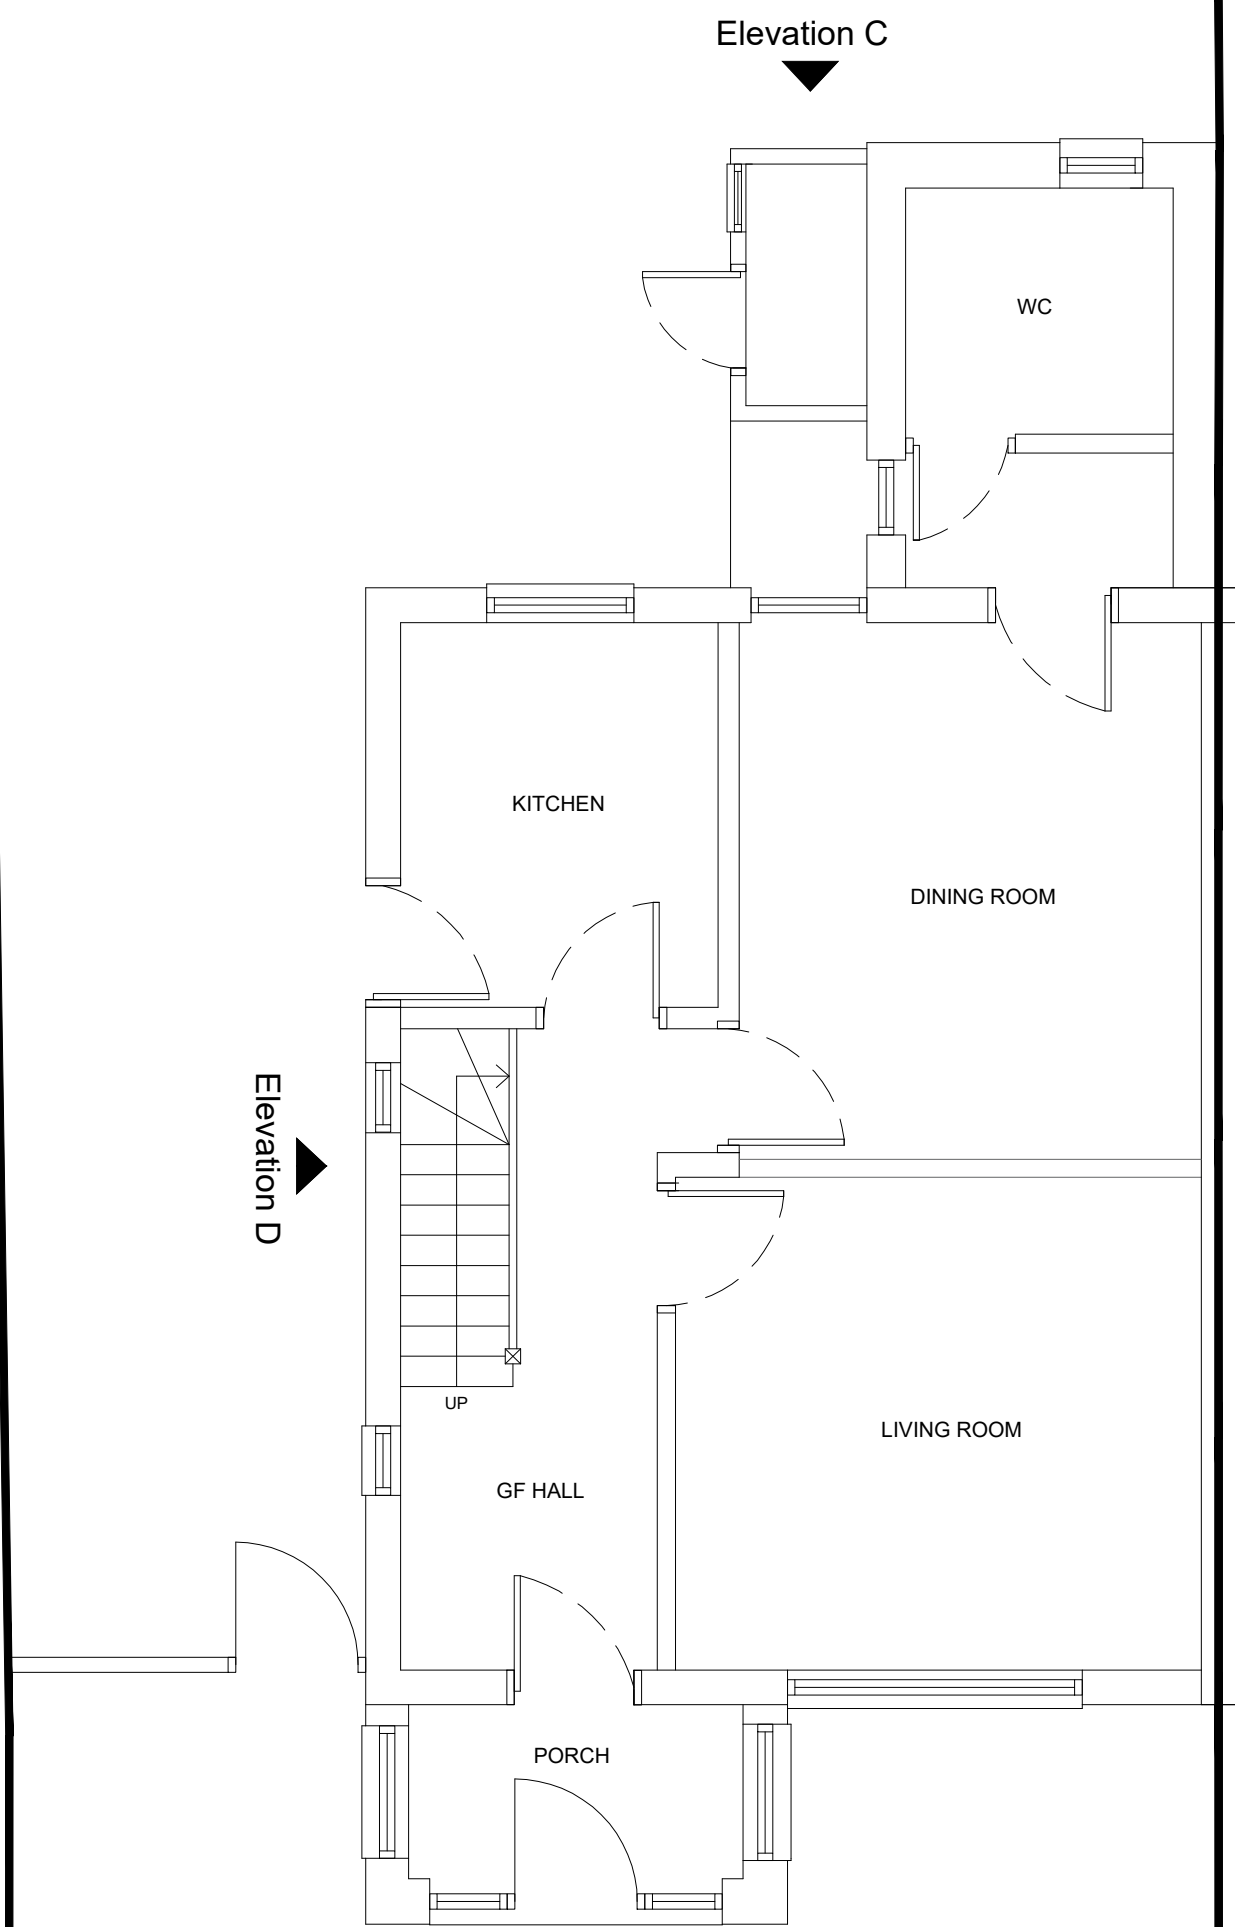


EXISTING GROUND FLOOR PLAN (NO CHANGES)

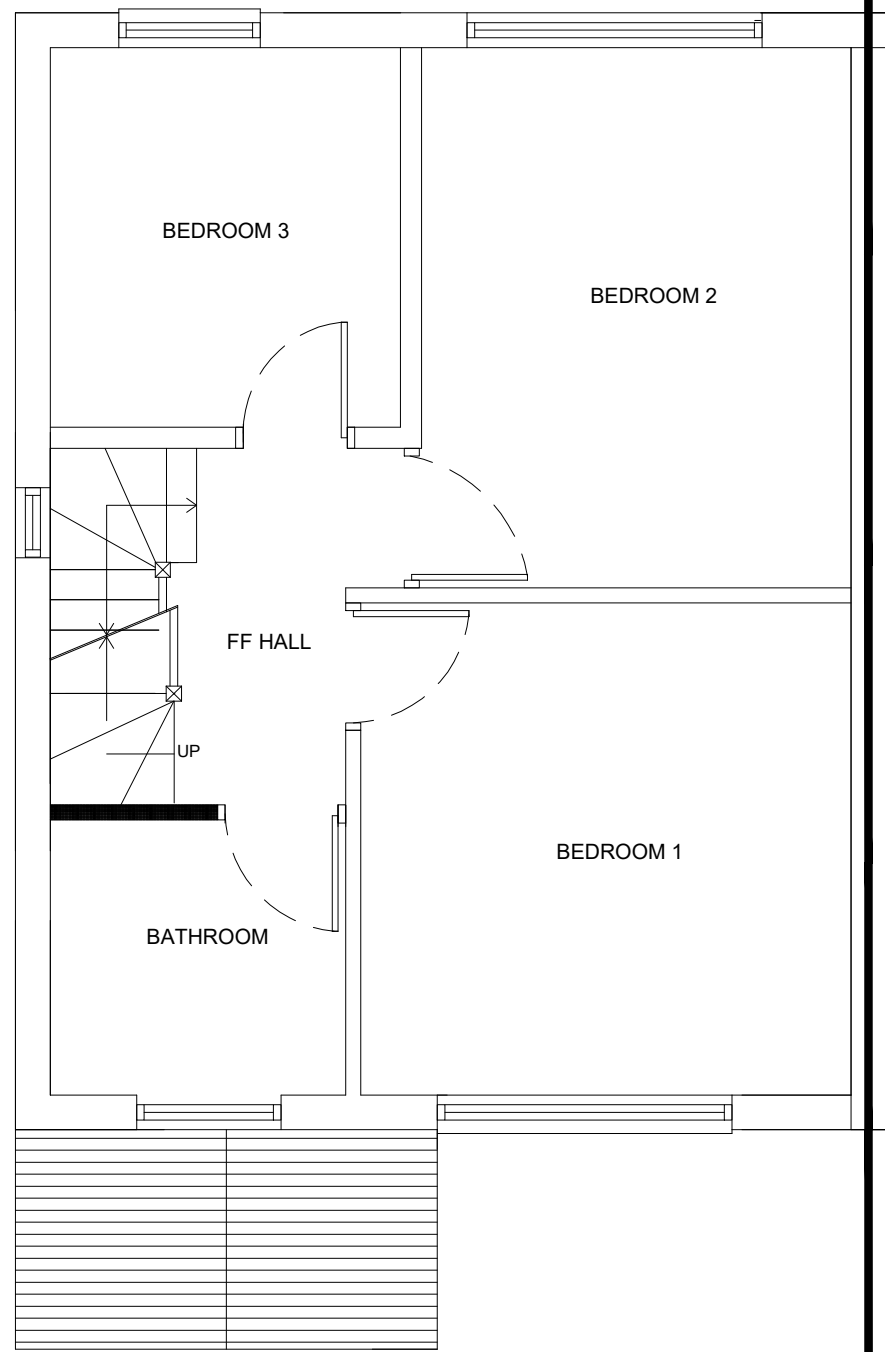

PROPOSED FIRST FLOOR PLAN

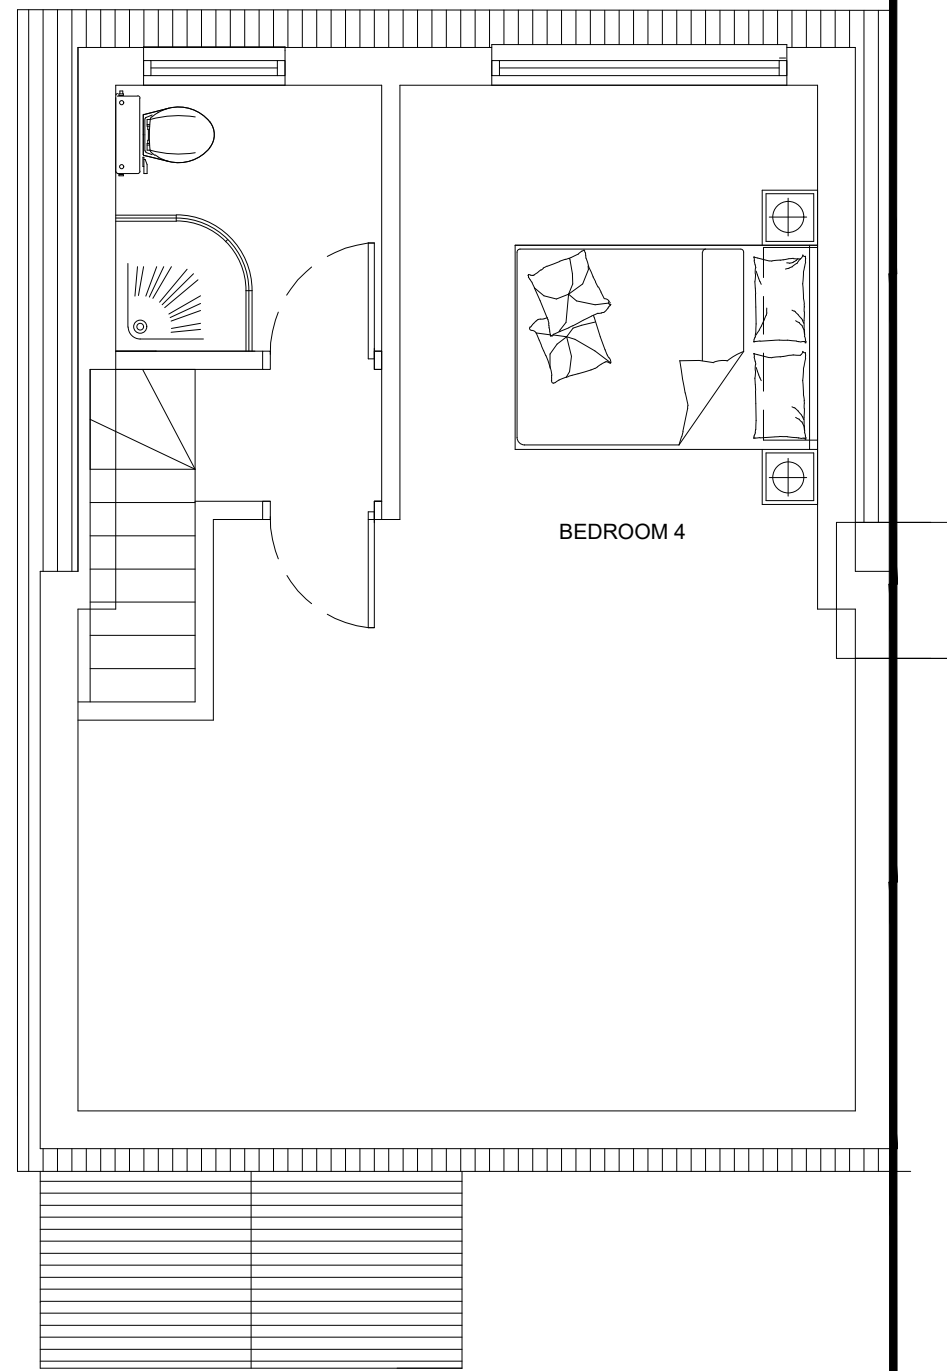

PROPOSED LOFT PLAN

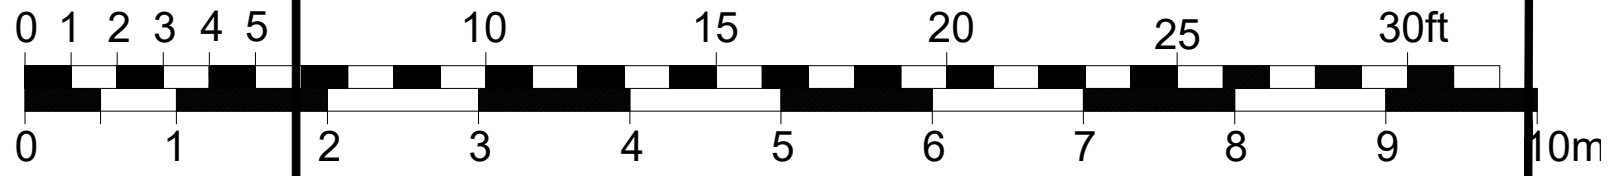

General Notes

© ABAY ARCHITECTURE RIBA

All dimensions and levels to be checked on site and any discrepancies to be reported to the architect before construction.

Written dimensions to be taken in preference to scaled dimensions.

Rev	Date	Amendment
-----	------	-----------

CLIENT

MR. G. GJONI
19 HARRIES ROAD
HAYES
UB4 9DD

PROJECT

PROPOSED

Floor Plans

DATE

15.04.21

SCALE

1:50 @ A1

DRAWN

NA

REV

DRAWING NUMBER

1223-P-013

Neha Abayawardana RIBA
abay.architecture@yahoo.com

ABAY ARCHITECTURE