

DO NOT SCALE FROM THIS DRAWING. ALL DIMENSIONS TO BE CHECKED ON SITE. ANY DISCREPANCIES MUST BE REPORTED TO THE ARCHITECT FOR VERIFICATION PRIOR TO COMMENCEMENT OF THE EFFECTED WORKS. IF IN DOUBT ASK. THIS DRAWING IS COPYRIGHT.

Rev No	Date	Revision note
P1	21st Dec '17	Preliminary Issue.
P2	17th Sept '20	Ground floor extension and porch indicated.

A


B

C


D

E


F

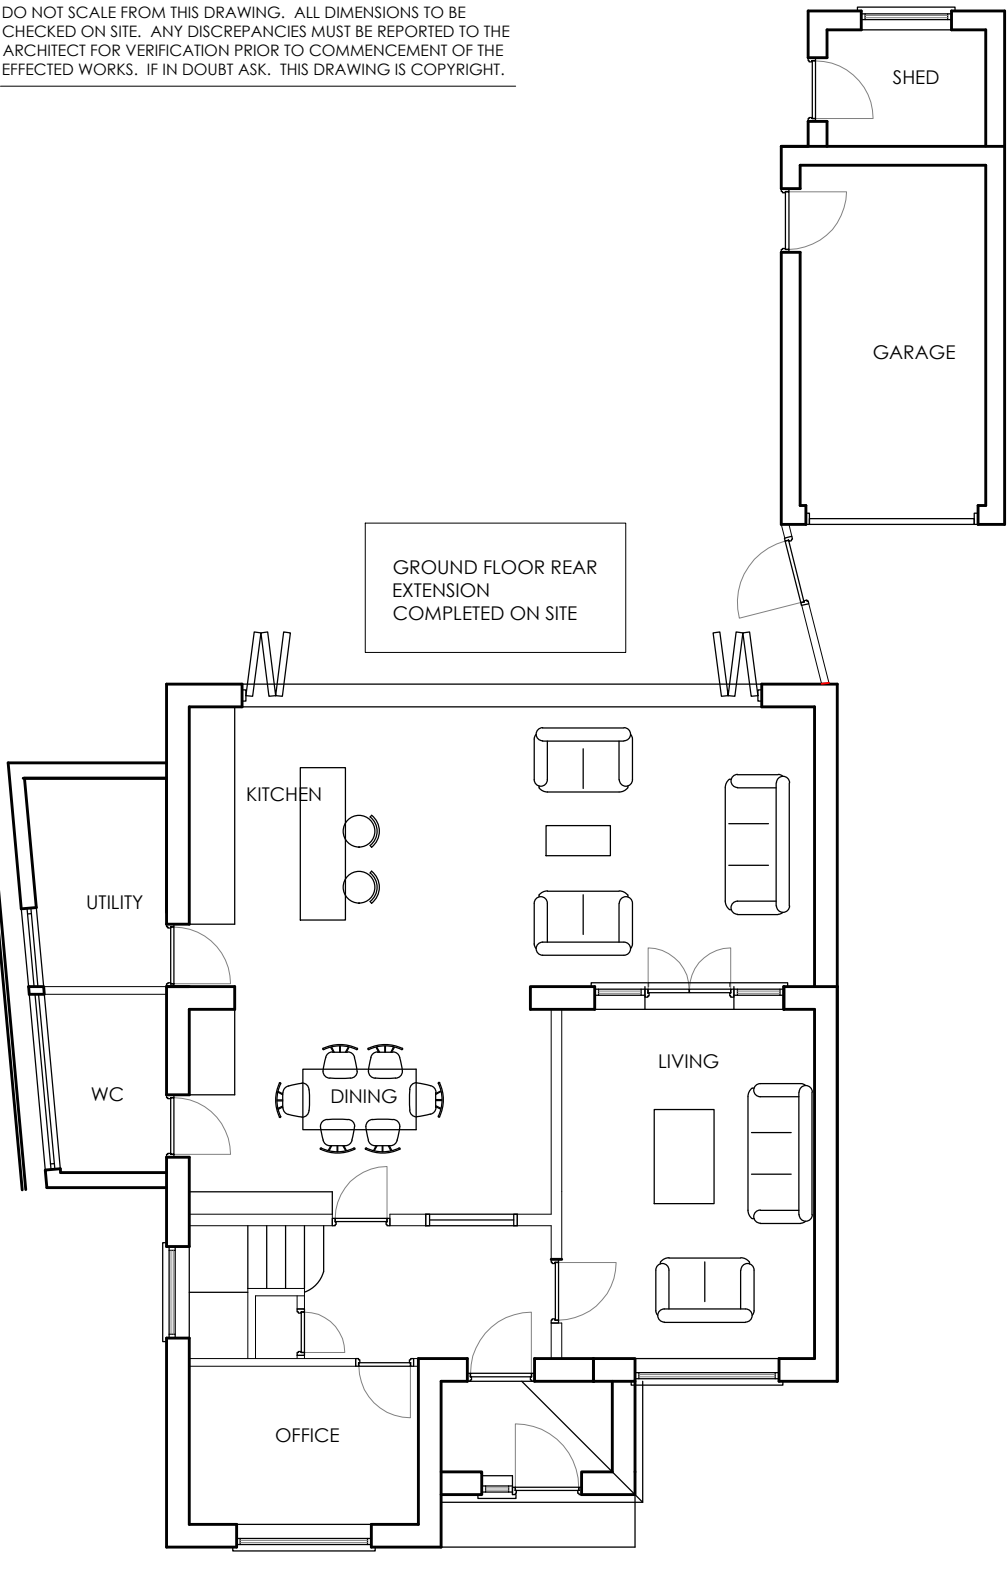


GROUND FLOOR PLAN

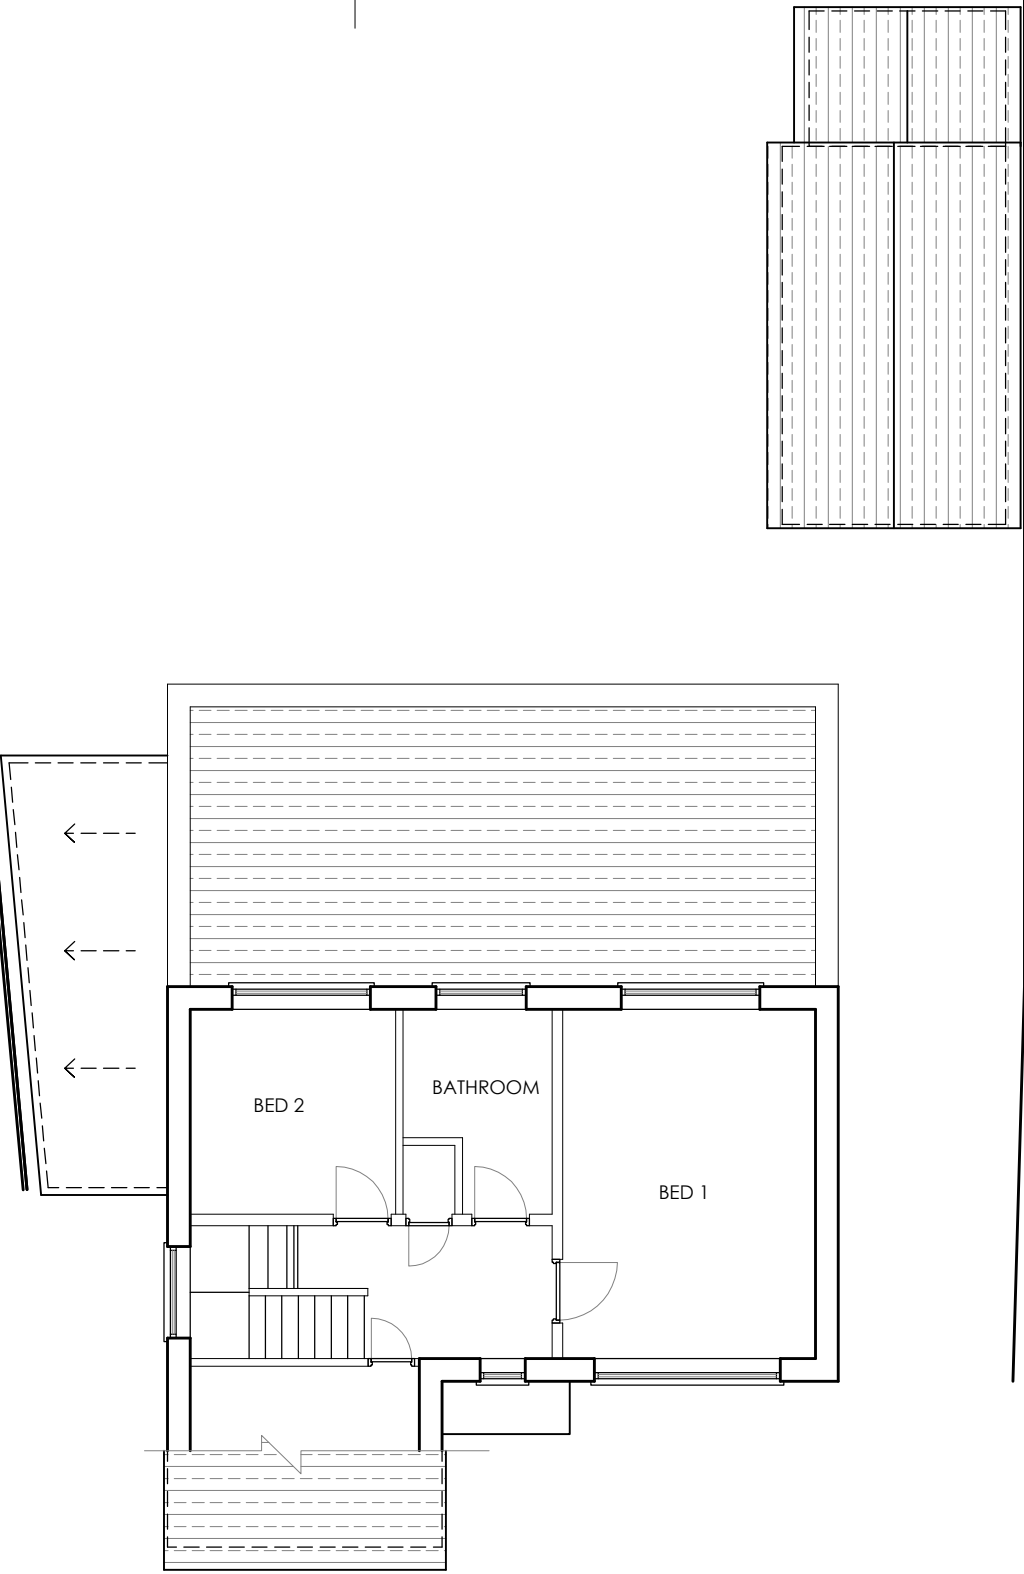

FIRST FLOOR PLAN

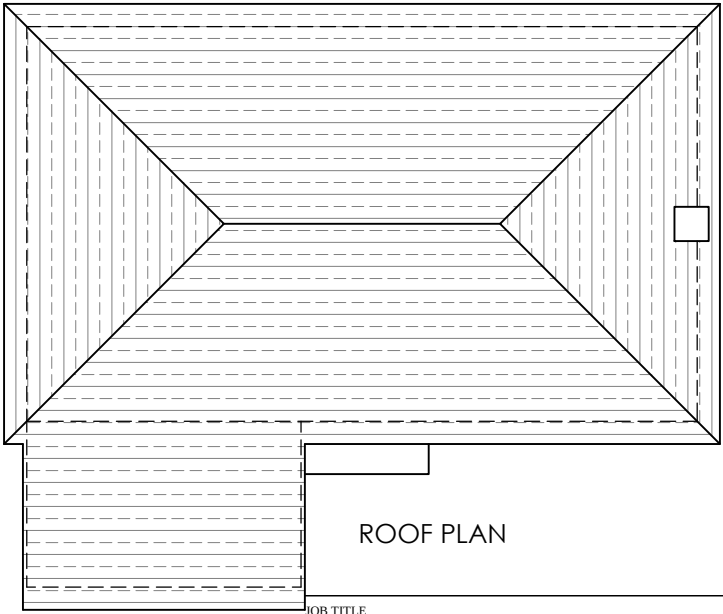

ROOF PLAN

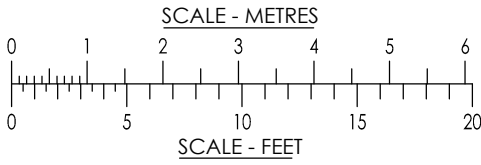

jpb
architects

CEDAR HOUSE
VINE LANE HILLINGDON
UXBRIDGE UB10 0NF
TEL: (01895) 272 446
FAX: (01895) 272 483
EMAIL: admin@jpbarchitects.co.uk

18 EDINBURGH CLOSE
ICKENHAM
LONDON
UB10 8RA

DRG TITLE
EXISTING FLOOR PLANS

SCALE
1:100 @ A3

JOB NO.
10896

DRG NO.
102

DATE
DEC '17

REV
P2

A

B

C

D

E

F