


REV/NOTES:


Where building to the boundaries the adjacent owner is to be informed under the terms of the Party Wall Act 1996 and its provisions followed. Where building over boundaries the adjacent owner is to be served notice under section 65 of the Town & Country Planning Act 1990.

©This drawing and the works depicted are the copyright of ASB PROPERTY CONSULTANTS LTD and may not be reproduced or amended except by written permission of ASB PROPERTY CONSULTANTS LTD.

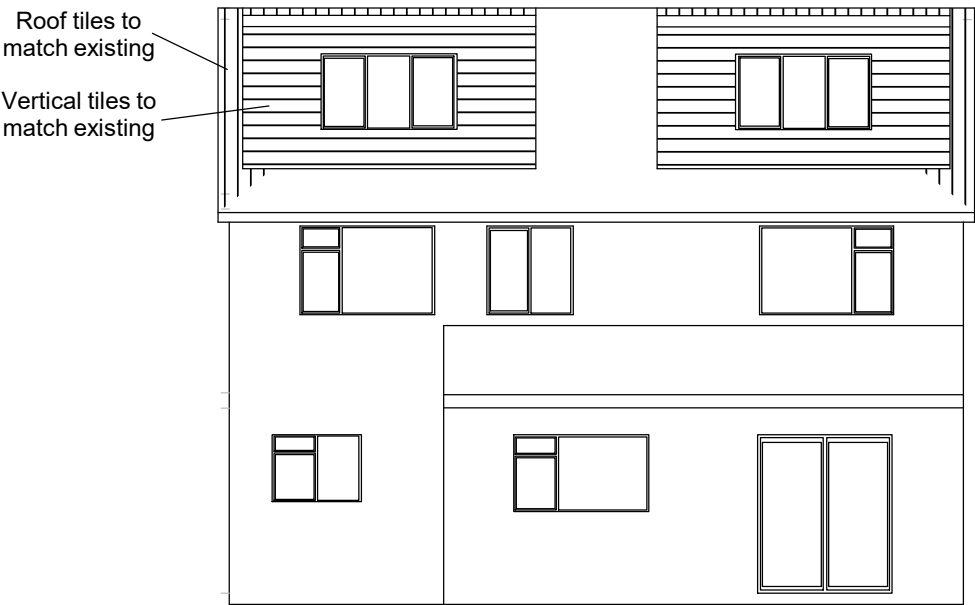

N.B

Existing dormers to be removed and rooflights would not project more than 0.15m from the roof plane

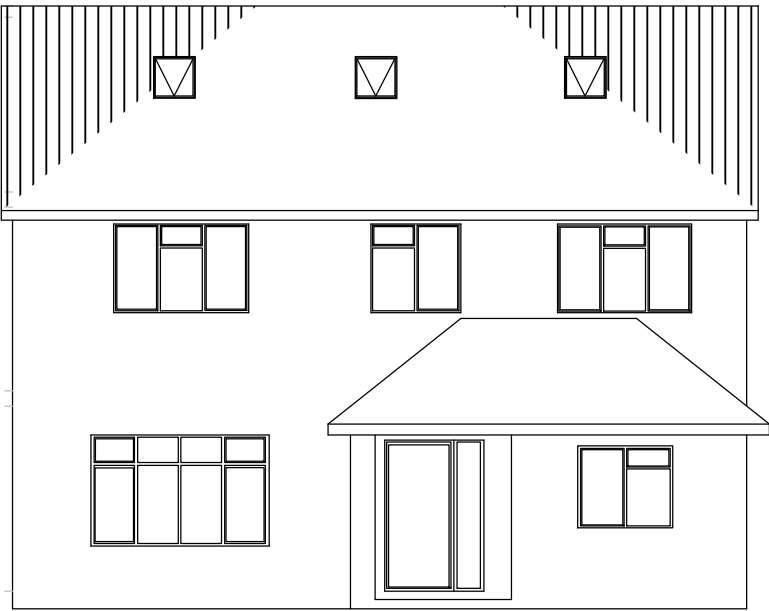



CALCULATION

Hip to gable 12m3 x 2 = 24m3

Dormers 12.5m3 x 2 = 25m3

TOTAL = 49m3

Brickwork to match existing

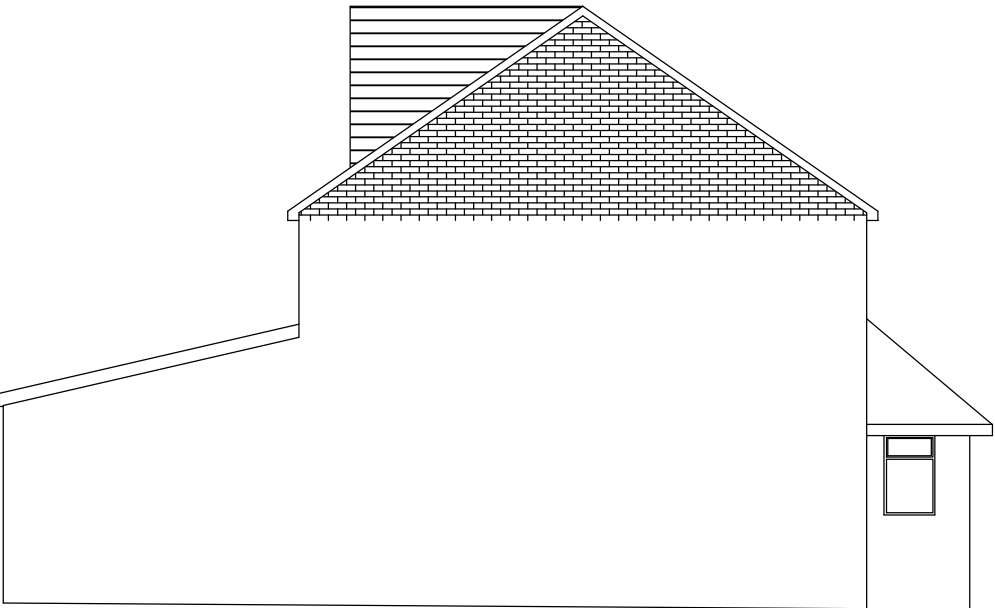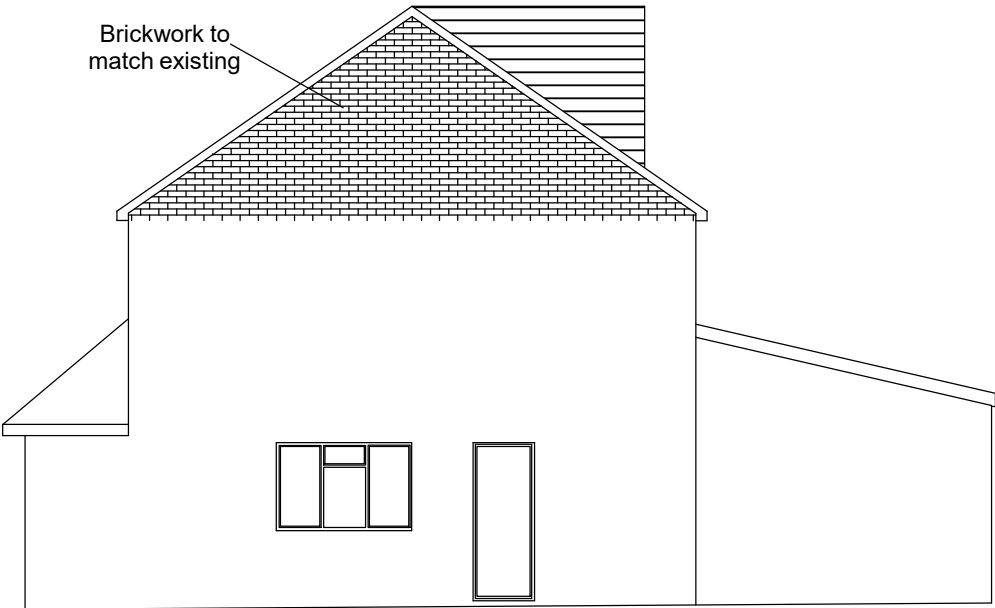

PROPOSED REAR / FRONT & SIDE ELEVATIONS

Scale 1:100

Application: COL – Rear outbuilding and loft conversion with hip to gable and rear dormers			
Client:	Mr Zahid Qazi	Date:	22 nd April 2020
Site:	24 Sweetcroft Lane, Uxbridge UB10 9LD	Drawn By:	Gurps Benning
Scale:	Refer to Drawing @ A3	Dwg.No:	ASB779 – 06COL

ASB PROPERTY CONSULTANTS LTD
Planning consultants and Surveyors

Exchange House 494
Midsummer Boulevard
Central Milton Keynes Tel : 0121 502 3339 / 07854 351 934
MK9 2EA Email : asb@gtdesignzLtd.com

Copyright © 2020 ASB PROPERTY CONSULTANTS LTD
(All rights reserved)