

MICHAEL OAKES ARCHITECTS LTD.



Michael Oakes (Director) B.A. Hons Arch, Dipl. Arch, Registered Architect

REGISTERED ARCHITECTS, DESIGNERS + ILLUSTRATORS


Telephone: 01895 235089 - E-mail: michaeloakesarchitect@googlemail.com



Site Location Plan

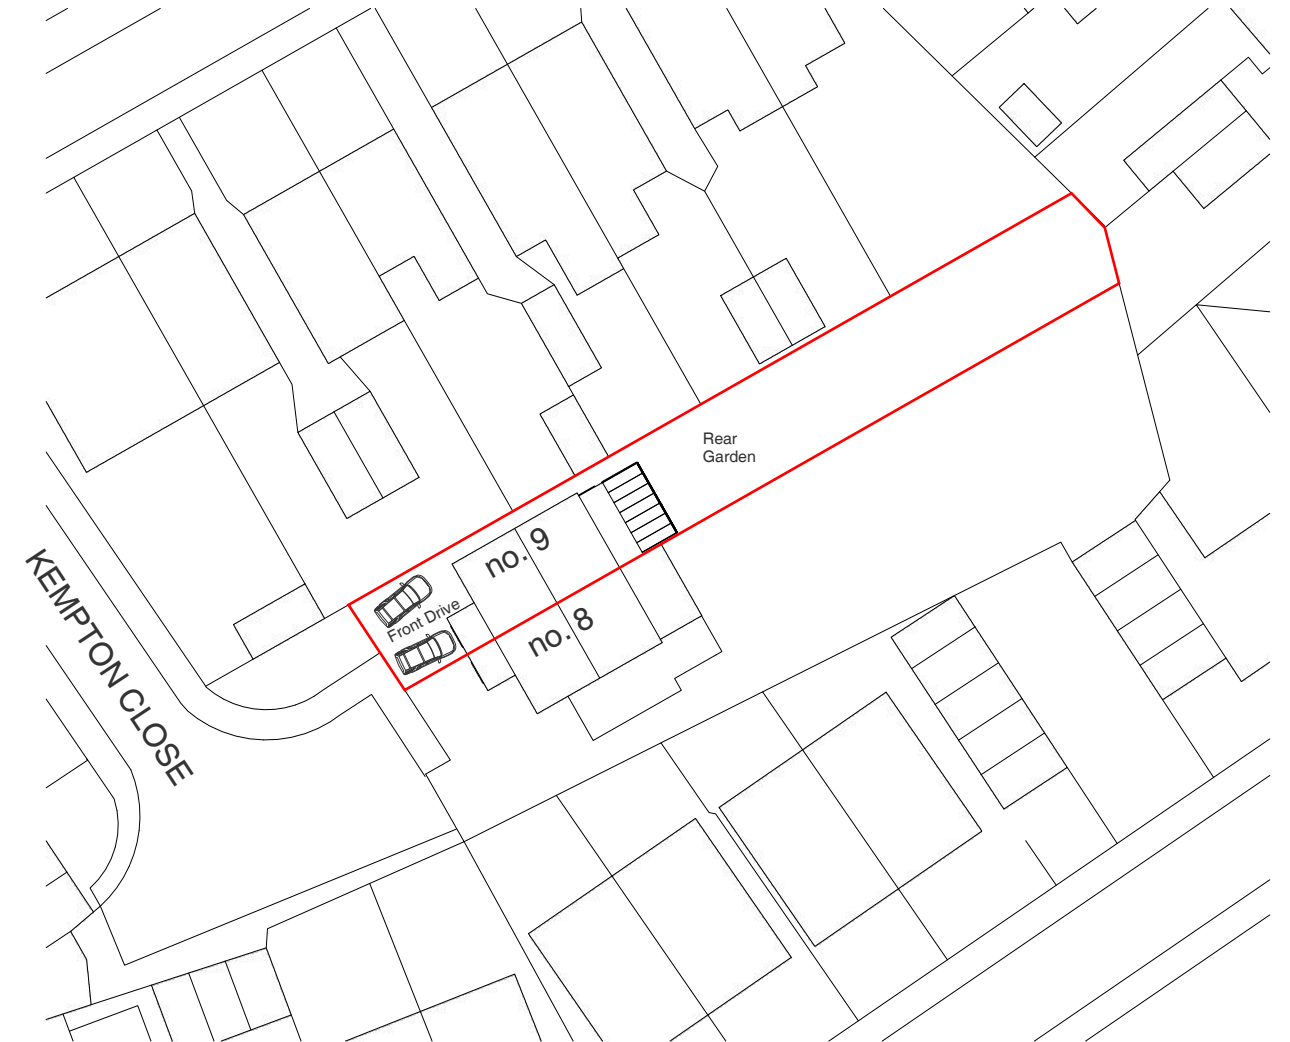 

Block Plan

 

Address	Client	Date
9 Kempton Close, Ickenham, UB10 8RP	Jenny + Mark Liddle	January 2022

Drawing Title
Location + Block Plan


Project no. / Stage /	Drawing no. / Revision
0331- PLA-	01_A
Revision notes:	Drawn by: IR
A - First Issue	

MICHAEL OAKES ARCHITECTS LTD.


Michael Oakes (Director) B.A. Hons Arch, Dipl. Arch, Registered Architect

REGISTERED ARCHITECTS, DESIGNERS + ILLUSTRATORS


Telephone: 01895 235089 - E-mail: michaeloakesarchitect@googlemail.com

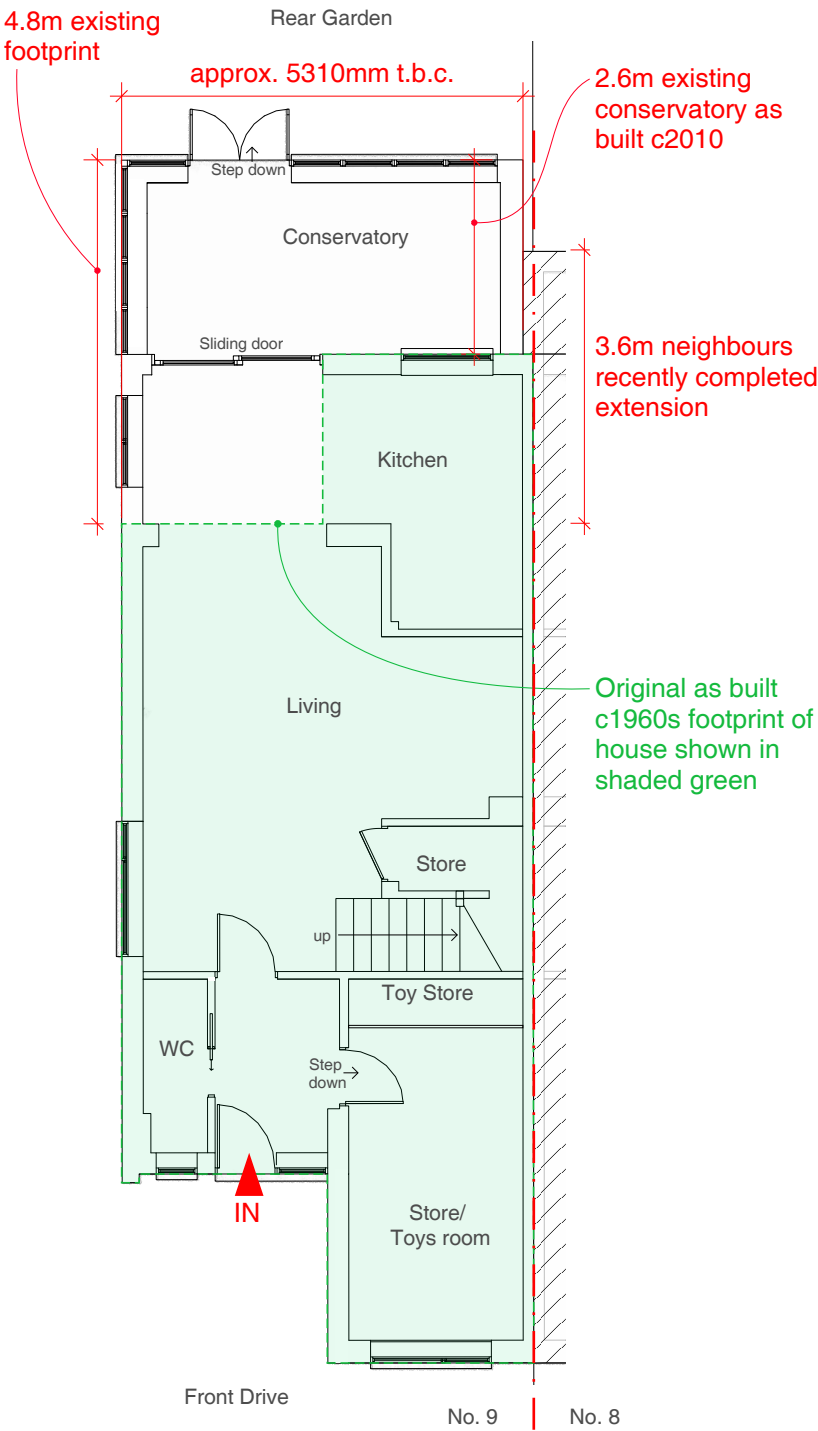


Ground Floor Plan

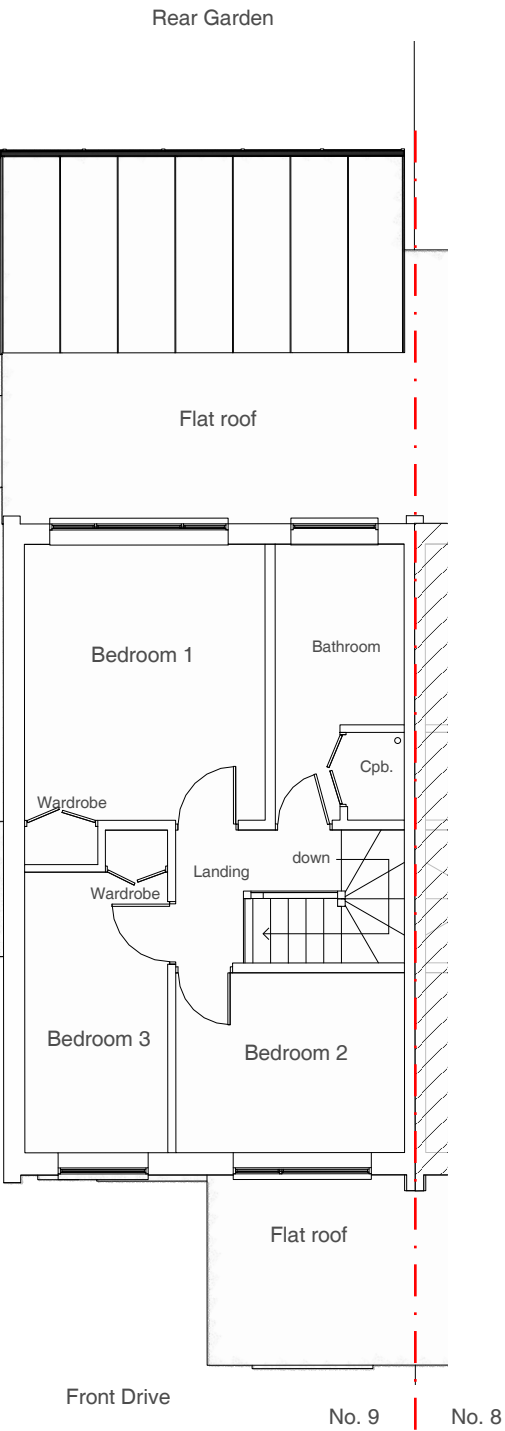

First Floor Plan

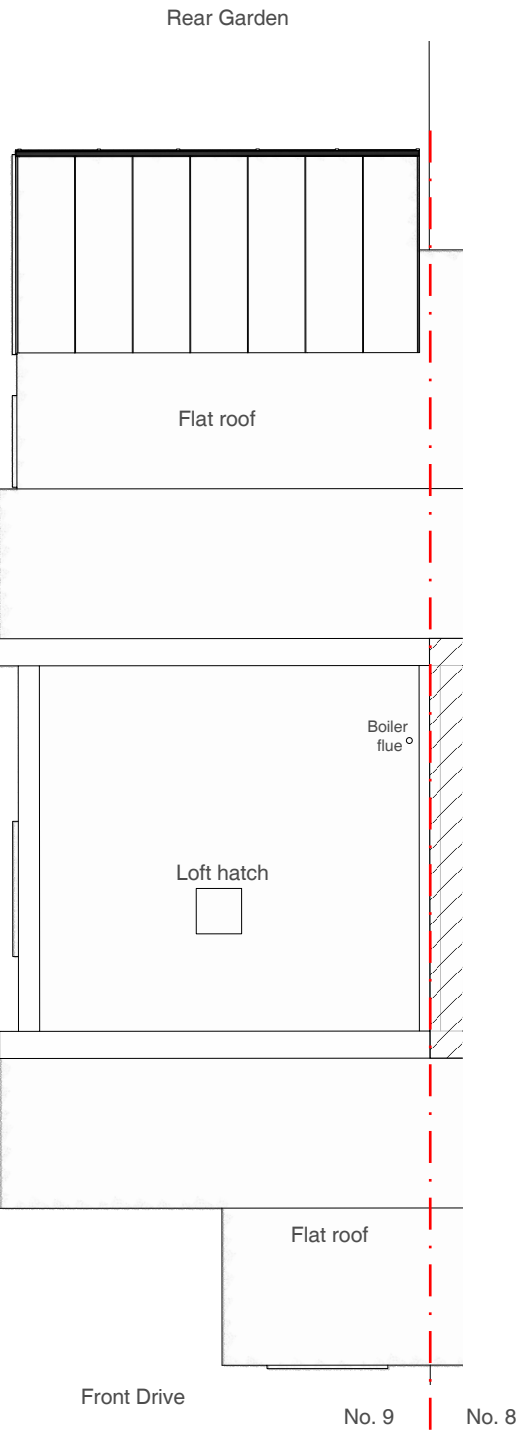

Loft Floor Plan

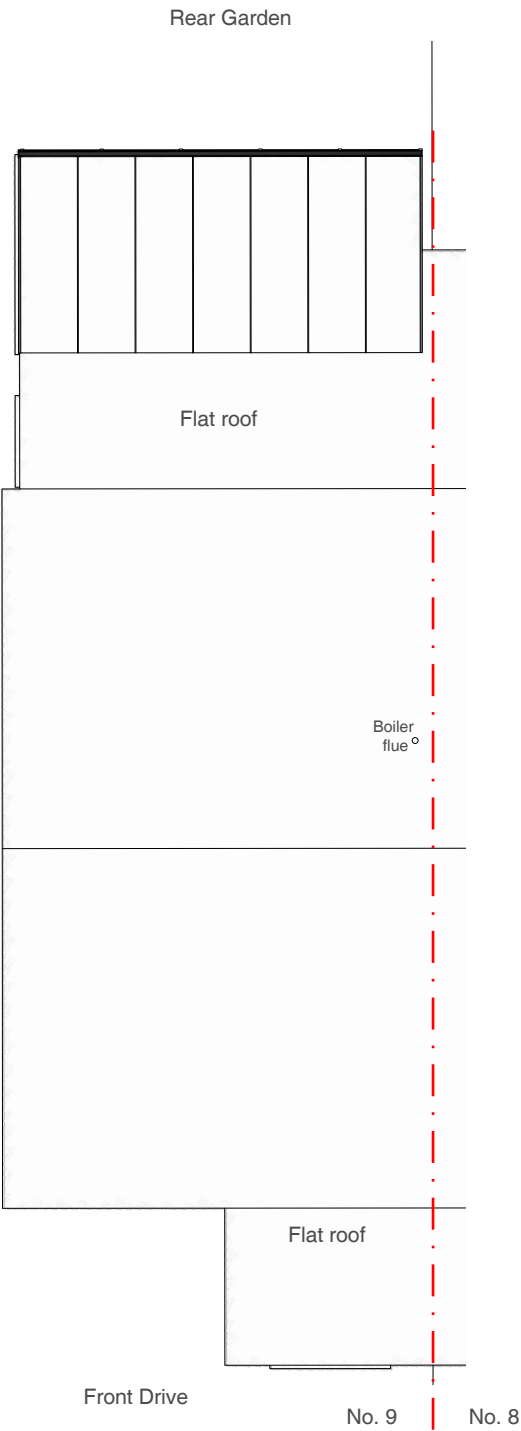

Roof Plan

Address Client Date

9 Kempton Close, Ickenham, UB10 8RP Jenny + Mark Liddle January 2022



1:100 @ A3

0 1 2 3 4 5 10m

Drawing Title

As Existing
Floor Plans

Project no. / Stage / Drawing no. / Revision

0331- PLA- 02_A

Revision notes: Drawn by: IR


A - First Issue

MICHAEL OAKES ARCHITECTS LTD.


Michael Oakes (Director) B.A. Hons Arch, Dipl. Arch, Registered Architect

REGISTERED ARCHITECTS, DESIGNERS + ILLUSTRATORS

Telephone: 01895 235089 - E-mail: michaeloakesarchitect@googlemail.com

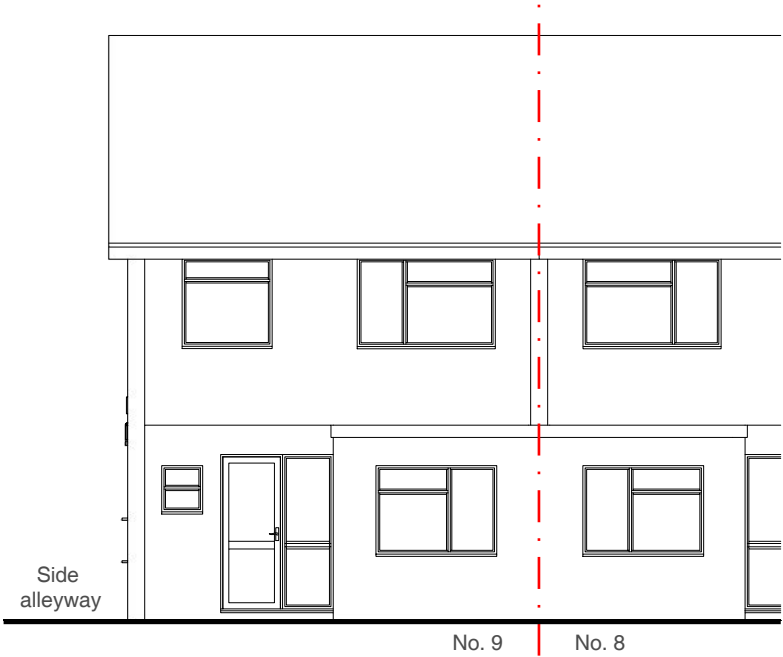


Front Elevation

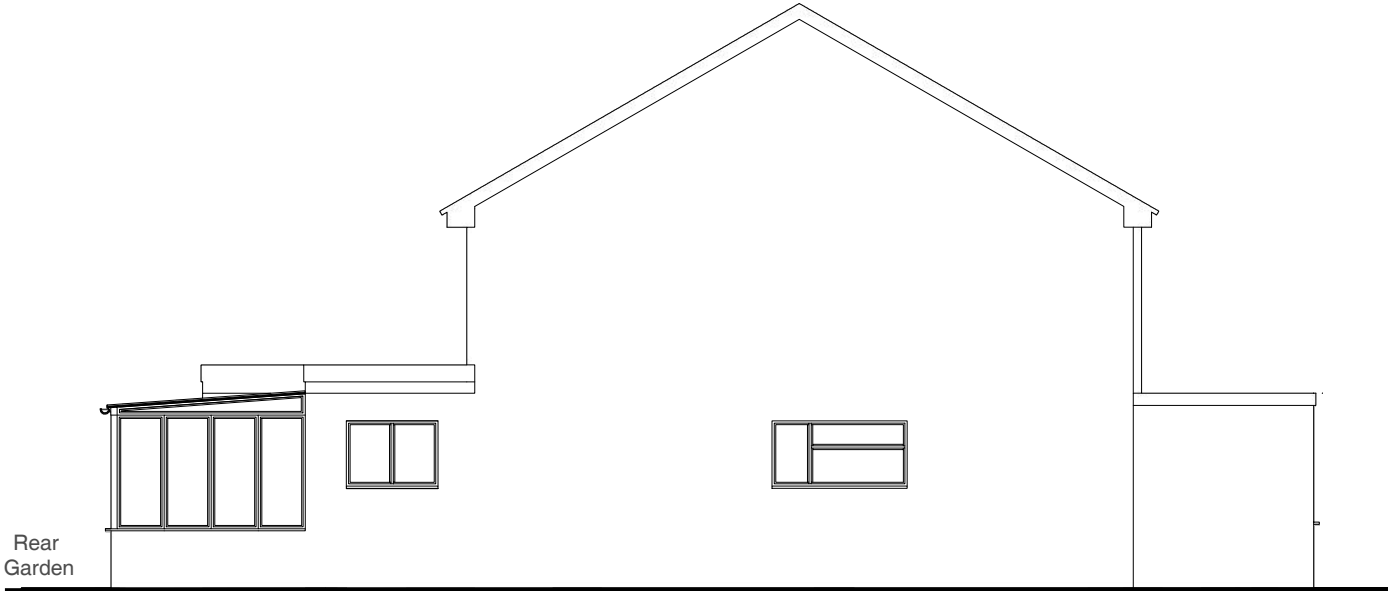

Side Elevation



Rear Elevation

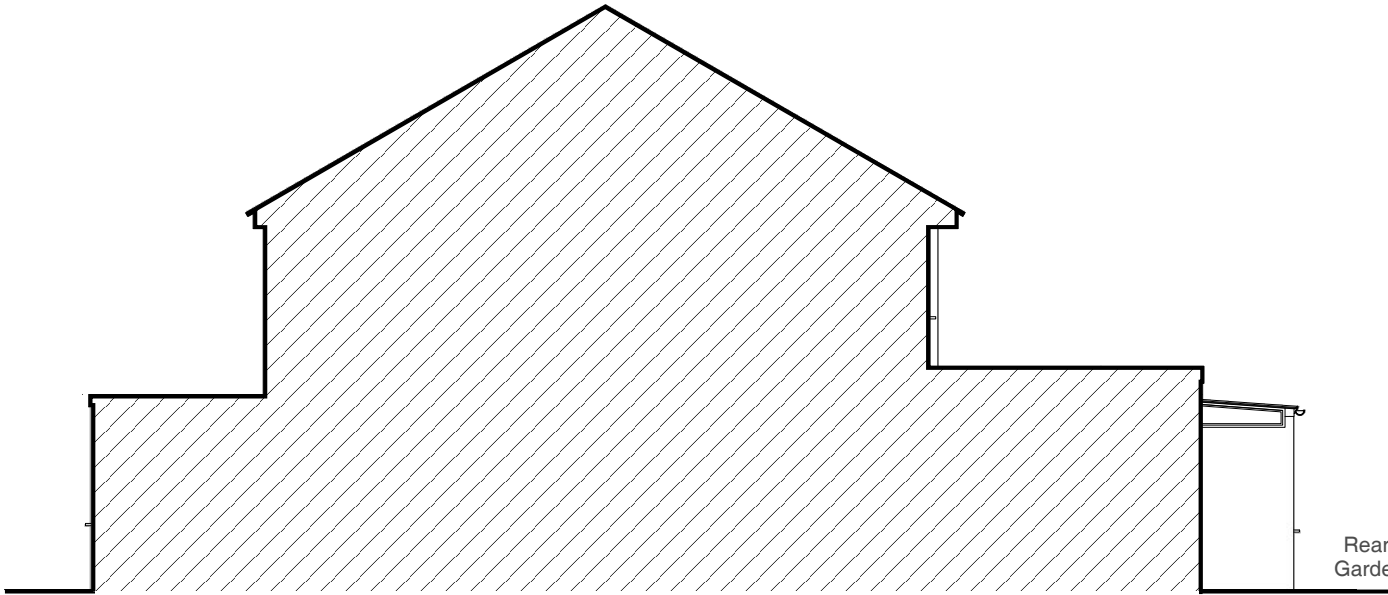

Section through party wall with number 8

Address	Client	Date
9 Kempton Close, Ickenham, UB10 8RP	Jenny + Mark Liddle	January 2022



Drawing Title
As Existing Elevations


Project no. / Stage /	Drawing no. / Revision
0331- PLA-	03_A
Revision notes:	Drawn by: IR
A - First Issue	

MICHAEL OAKES ARCHITECTS LTD.


Michael Oakes (Director) B.A. Hons Arch, Dipl. Arch, Registered Architect

REGISTERED ARCHITECTS, DESIGNERS + ILLUSTRATORS


Telephone: 01895 235089 - E-mail: michaeloakesarchitect@googlemail.com

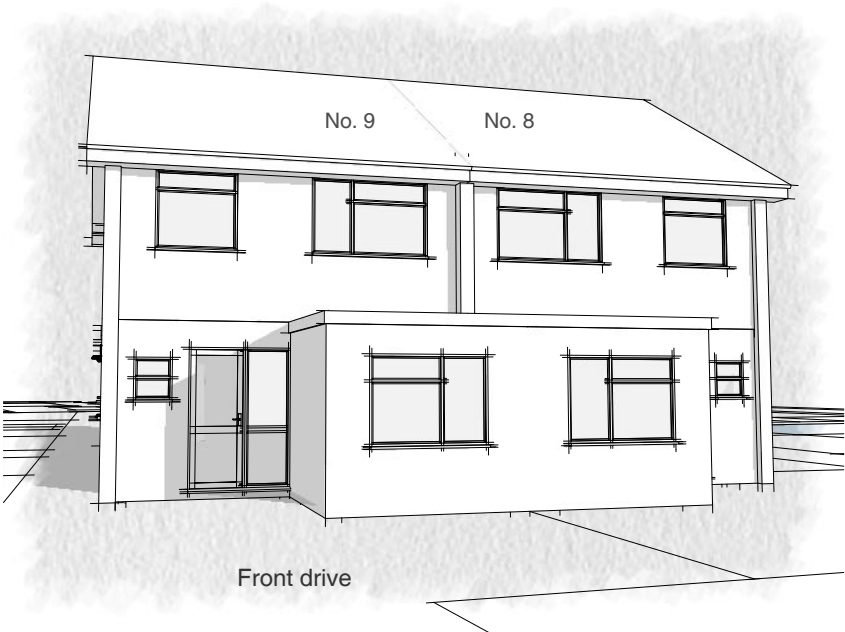

View from Kempton Close

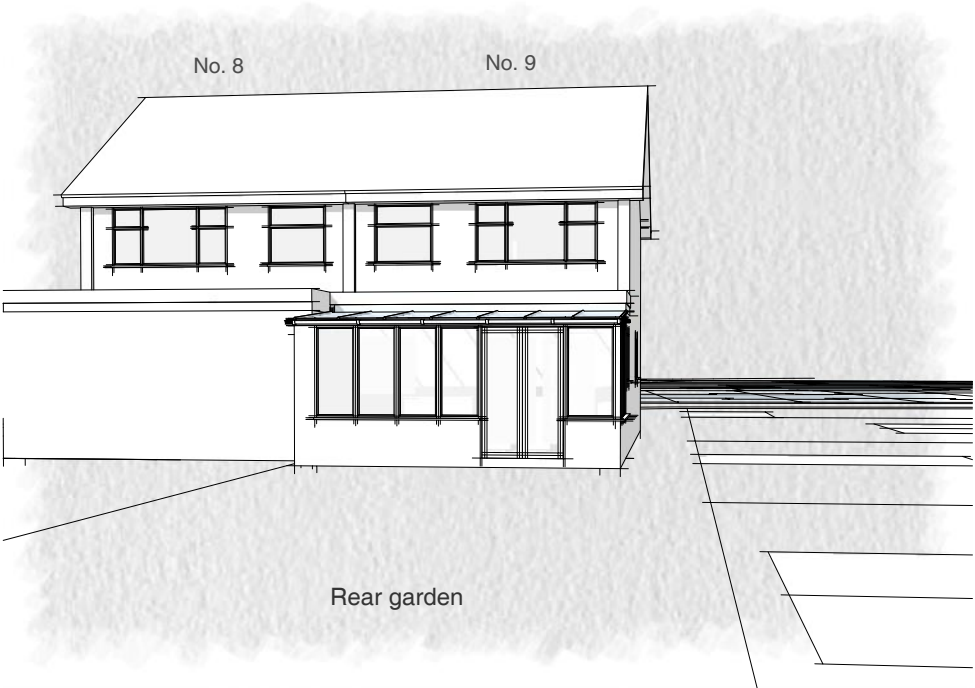

View from rear garden

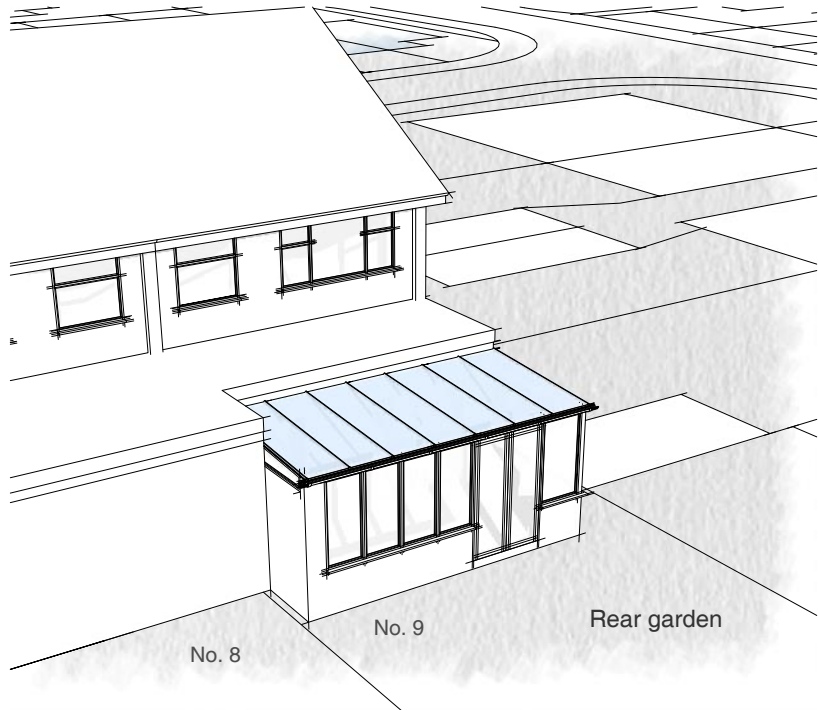

Aerial view looking towards the rear of the propoerty

Address	Client	Date
9 Kempton Close, Ickenham, UB10 8RP	Jenny + Mark Liddle	January 2022

Drawing Title
As Existing 3D Views

Project no. / Stage /	Drawing no. / Revision
0331- PLA-	04_A
Revision notes:	Drawn by: IR
A - First Issue	

MICHAEL OAKES ARCHITECTS LTD.

Michael Oakes (Director) B.A. Hons Arch, Dipl. Arch, Registered Architect

REGISTERED ARCHITECTS, DESIGNERS + ILLUSTRATORS

Telephone: 01895 235089 - E-mail: michaeloakesarchitect@googlemail.com



Views from Kempton Close



Views of the side alleyway



View of the rear garden



View from rear garden looking at the neighbour's recently built extension



View from rear garden (photo taken before neighbour's rear extension was built)

Address	Client	Date
9 Kempton Close, Ickenham, UB10 8RP	Jenny + Mark Liddle	January 2022

Drawing Title
Existing Site Photos

Project no. / Stage /	Drawing no. / Revision
0331- PLA-	05_A
Revision notes:	Drawn by: IR
A - First Issue	