





Item **A1** **A2**
Hoarding Signage

Manufacturing Detail › External Sign

- Black** › CMYK 0/0/0/100
- Green** › CMYK 0/50/31/0
- White** › CMYK 0/0/0/0

Hoarding Panels 1220mm x 2440mm

Specification › Digitally printed straight to 3mm Aluminium composite panels. Gloss laminate applied to face, fitted to painted plywood white hoarding

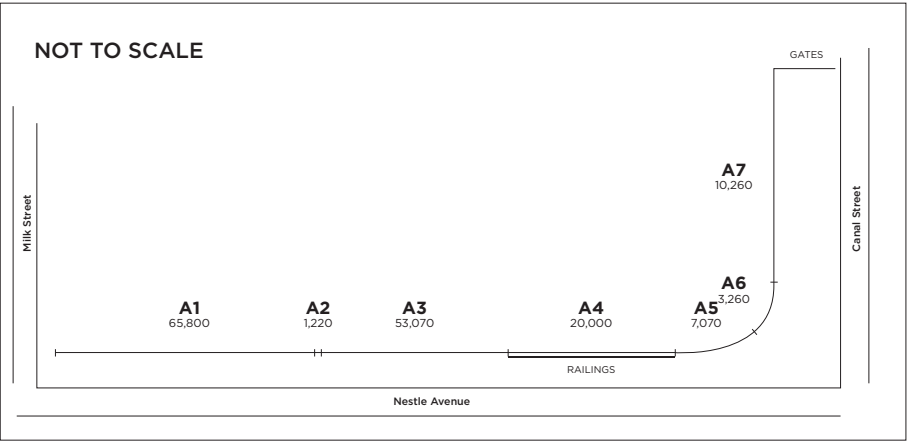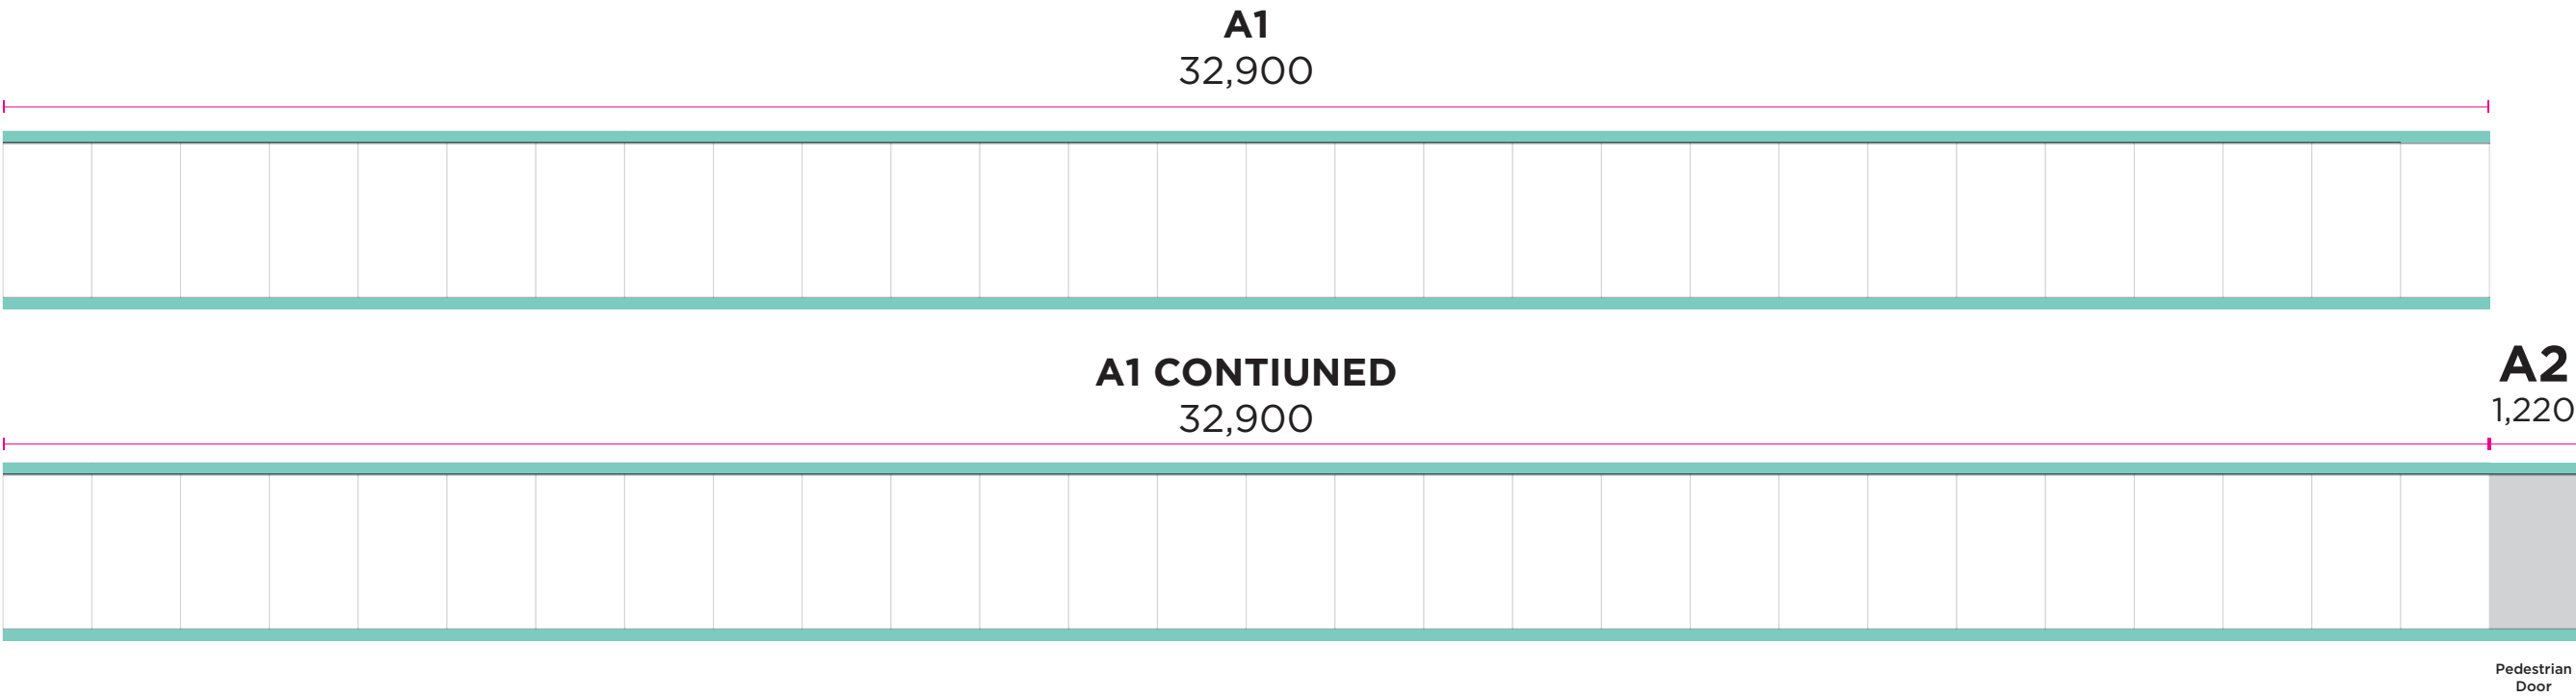



Item **A3 A4 A5 A6 A7**
Hoarding Signage

Manufacturing Detail › External Sign

- Black ›**
CMYK 0/0/0/100
- Green ›**
CMYK 0/50/31/0
- White ›**
CMYK 0/0/0/0

Hoarding Panels 1220mm x 2440mm

Specification › Digitally printed straight to 3mm Aluminium composite panels. Gloss laminate applied to face, fitted to painted plywood white hoarding

Logo Size 2125x475mm

Coming Soon applied over the laminate

Plume Regular Cap h 'A': 176mm

Image Size 4380x2440mm

A3
41,460




Plume Regular Cap h 'A': 140mm

Logo Size 1990x1545mm

A3 CONTIUNED
11,610

A4
20,000

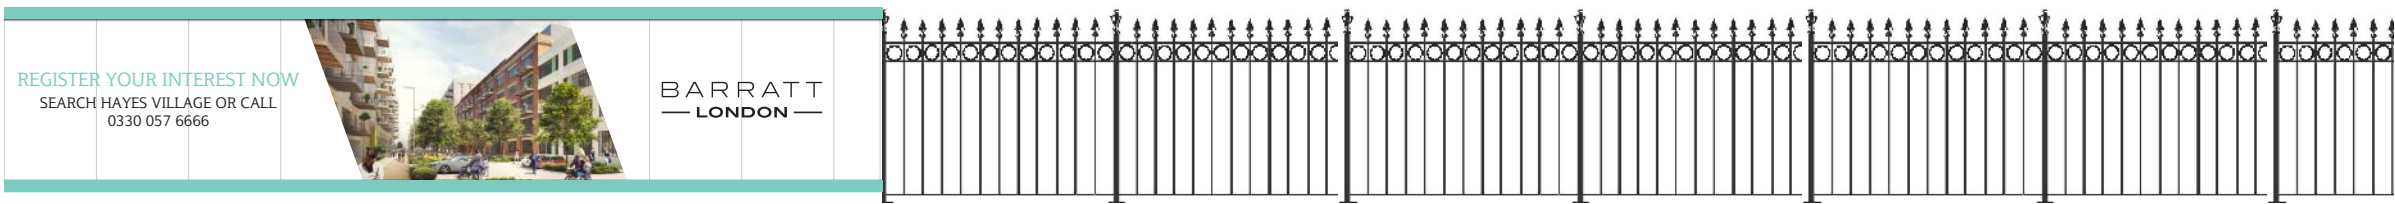

Plume Regular/Bold Cap h 'A': 180mm

A5
7,070

A6
3,260

A7
10,260




Dinot Regular Cap h 'A': 25mm

Logo Size 570x605mm

Dinot Regular Cap h 'A': 89mm

0 1 2 3 4 5 6 7 8 9 10
Scale 1:100 @A3

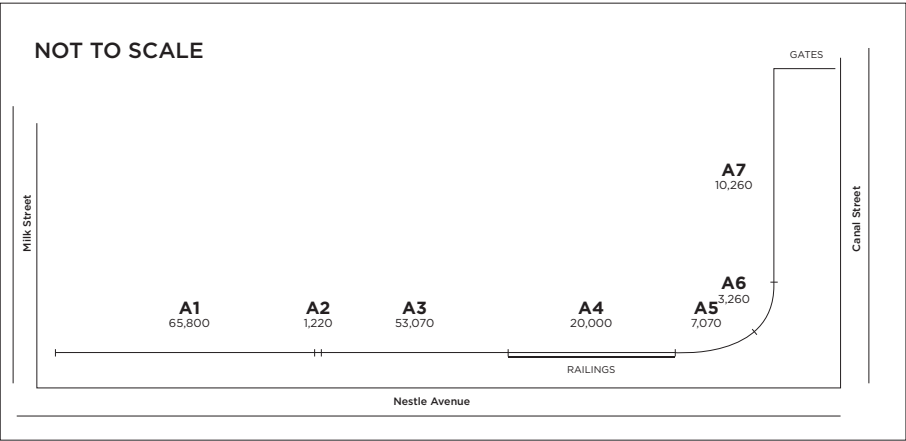



Item

B

Hoarding Signage

Manufacturing Detail › External Sign



- Red ›
CMYK 0/0/0/100
- White ›
CMYK 0/0/0/0

Hoarding Sign 1220mm x 610mm


Specification › aluminium Panel with
digitally printed vinyl graphic applied.

Illumination › Non illuminated

Qty › 30 In total spread out approximately
every 10 metres




Logo Size 800mmx180mm

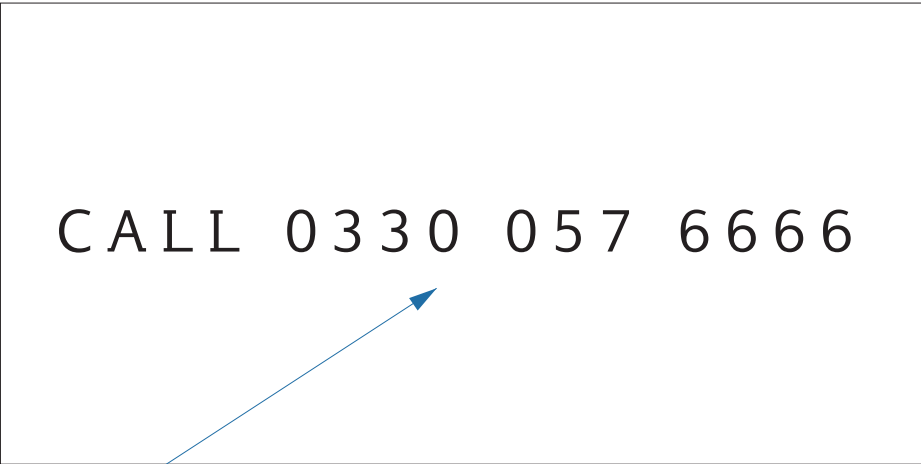

Plume Regular Cap h 'C': 55mm




Plume Regular Cap h 'S': 50mm

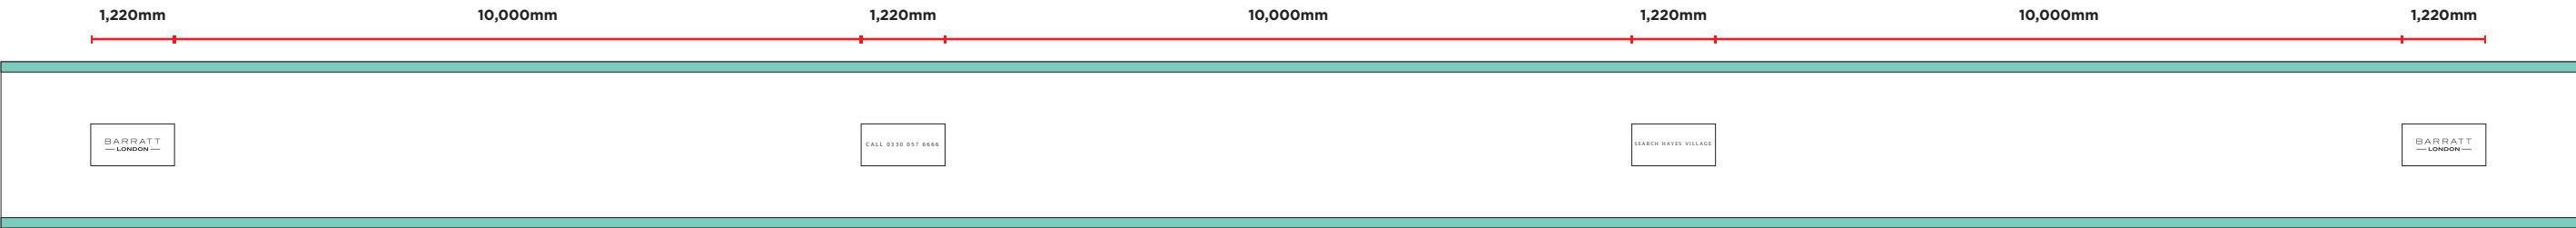

This is an example section of hoarding, with the signage spaced out step and repeat accross the run
(signage panels spaced every 10 metres)



Item

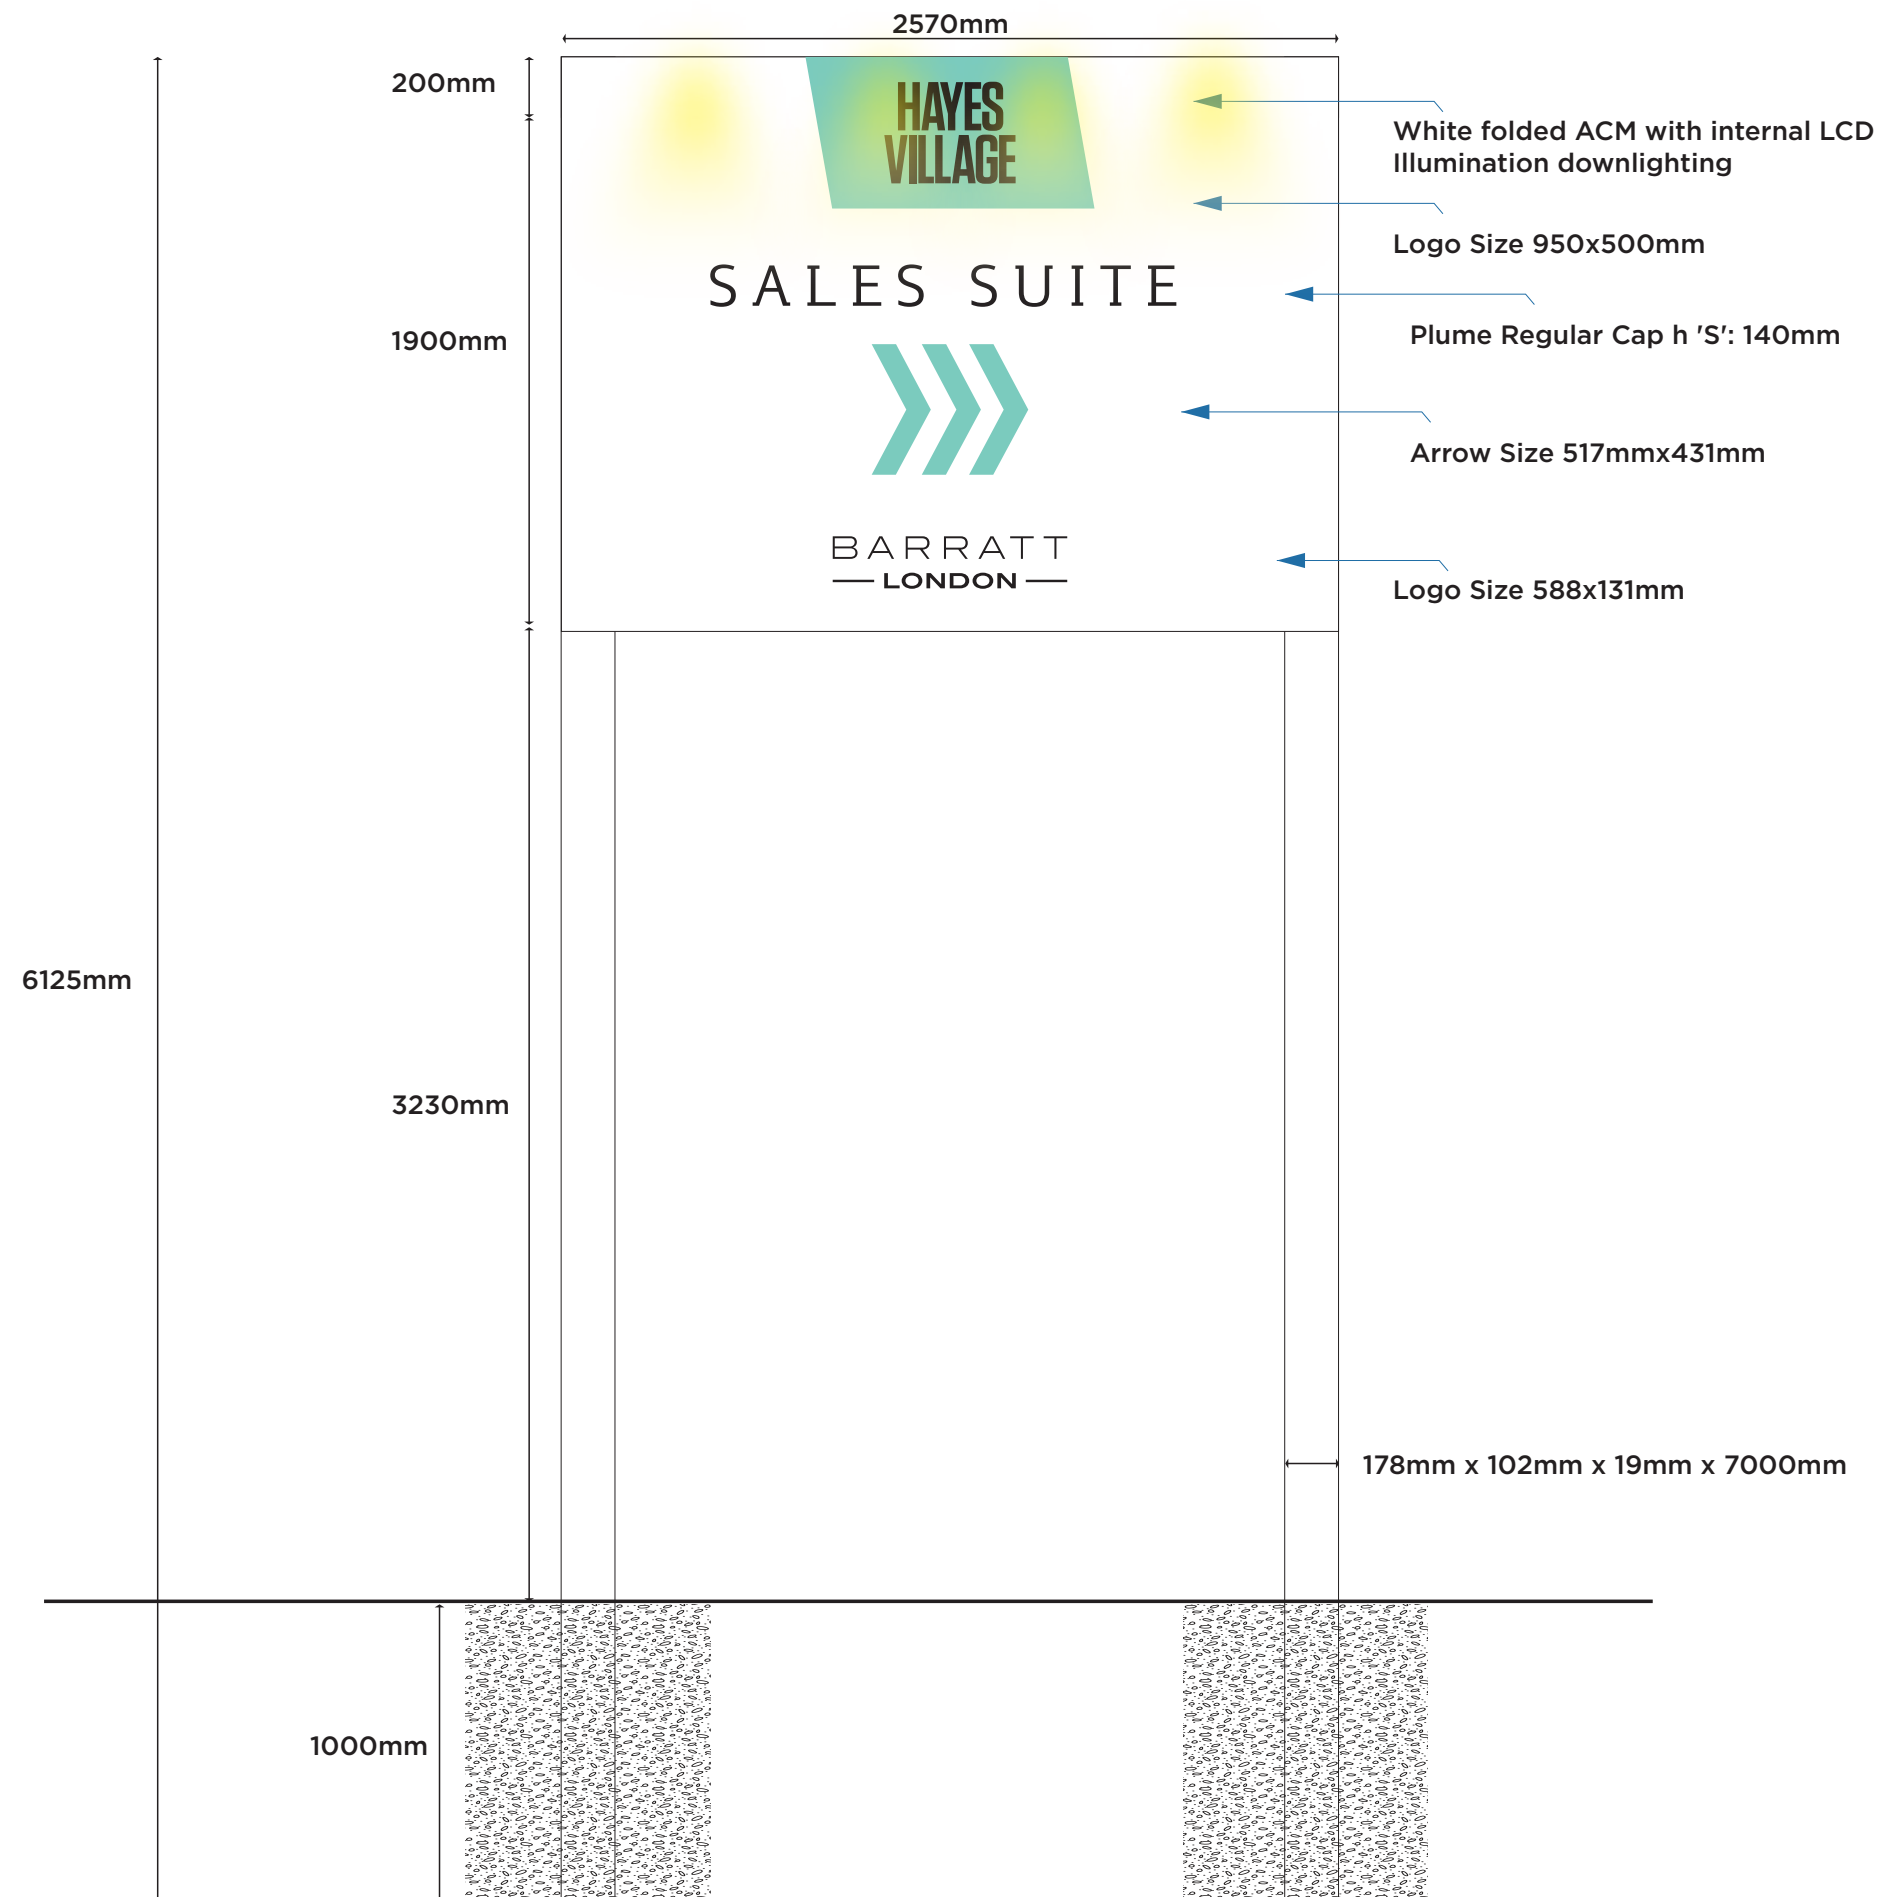

Manufacturing Detail › External Sign



Grey ›
CMYK 0/0/0/100

Green ›
CMYK 0/50/31/0

White ›
CMYK 0/0/0/0

C Main Sign 2570mm x 1900mm

Specification › Digitally print applied to folded 3mm Aluminium composite panel. Gloss laminate applied to face.

Fixed Method › Internal timber frame



Illumination › Folded ACM with internal LCD illumination downlighting

Qty › 1


C Steel Beams 178mm x 102mm x 19mm x 6125mm

Specification › Long steels and clad in white ACM

Qty › 2

 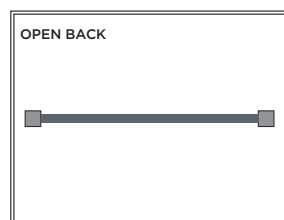

Item

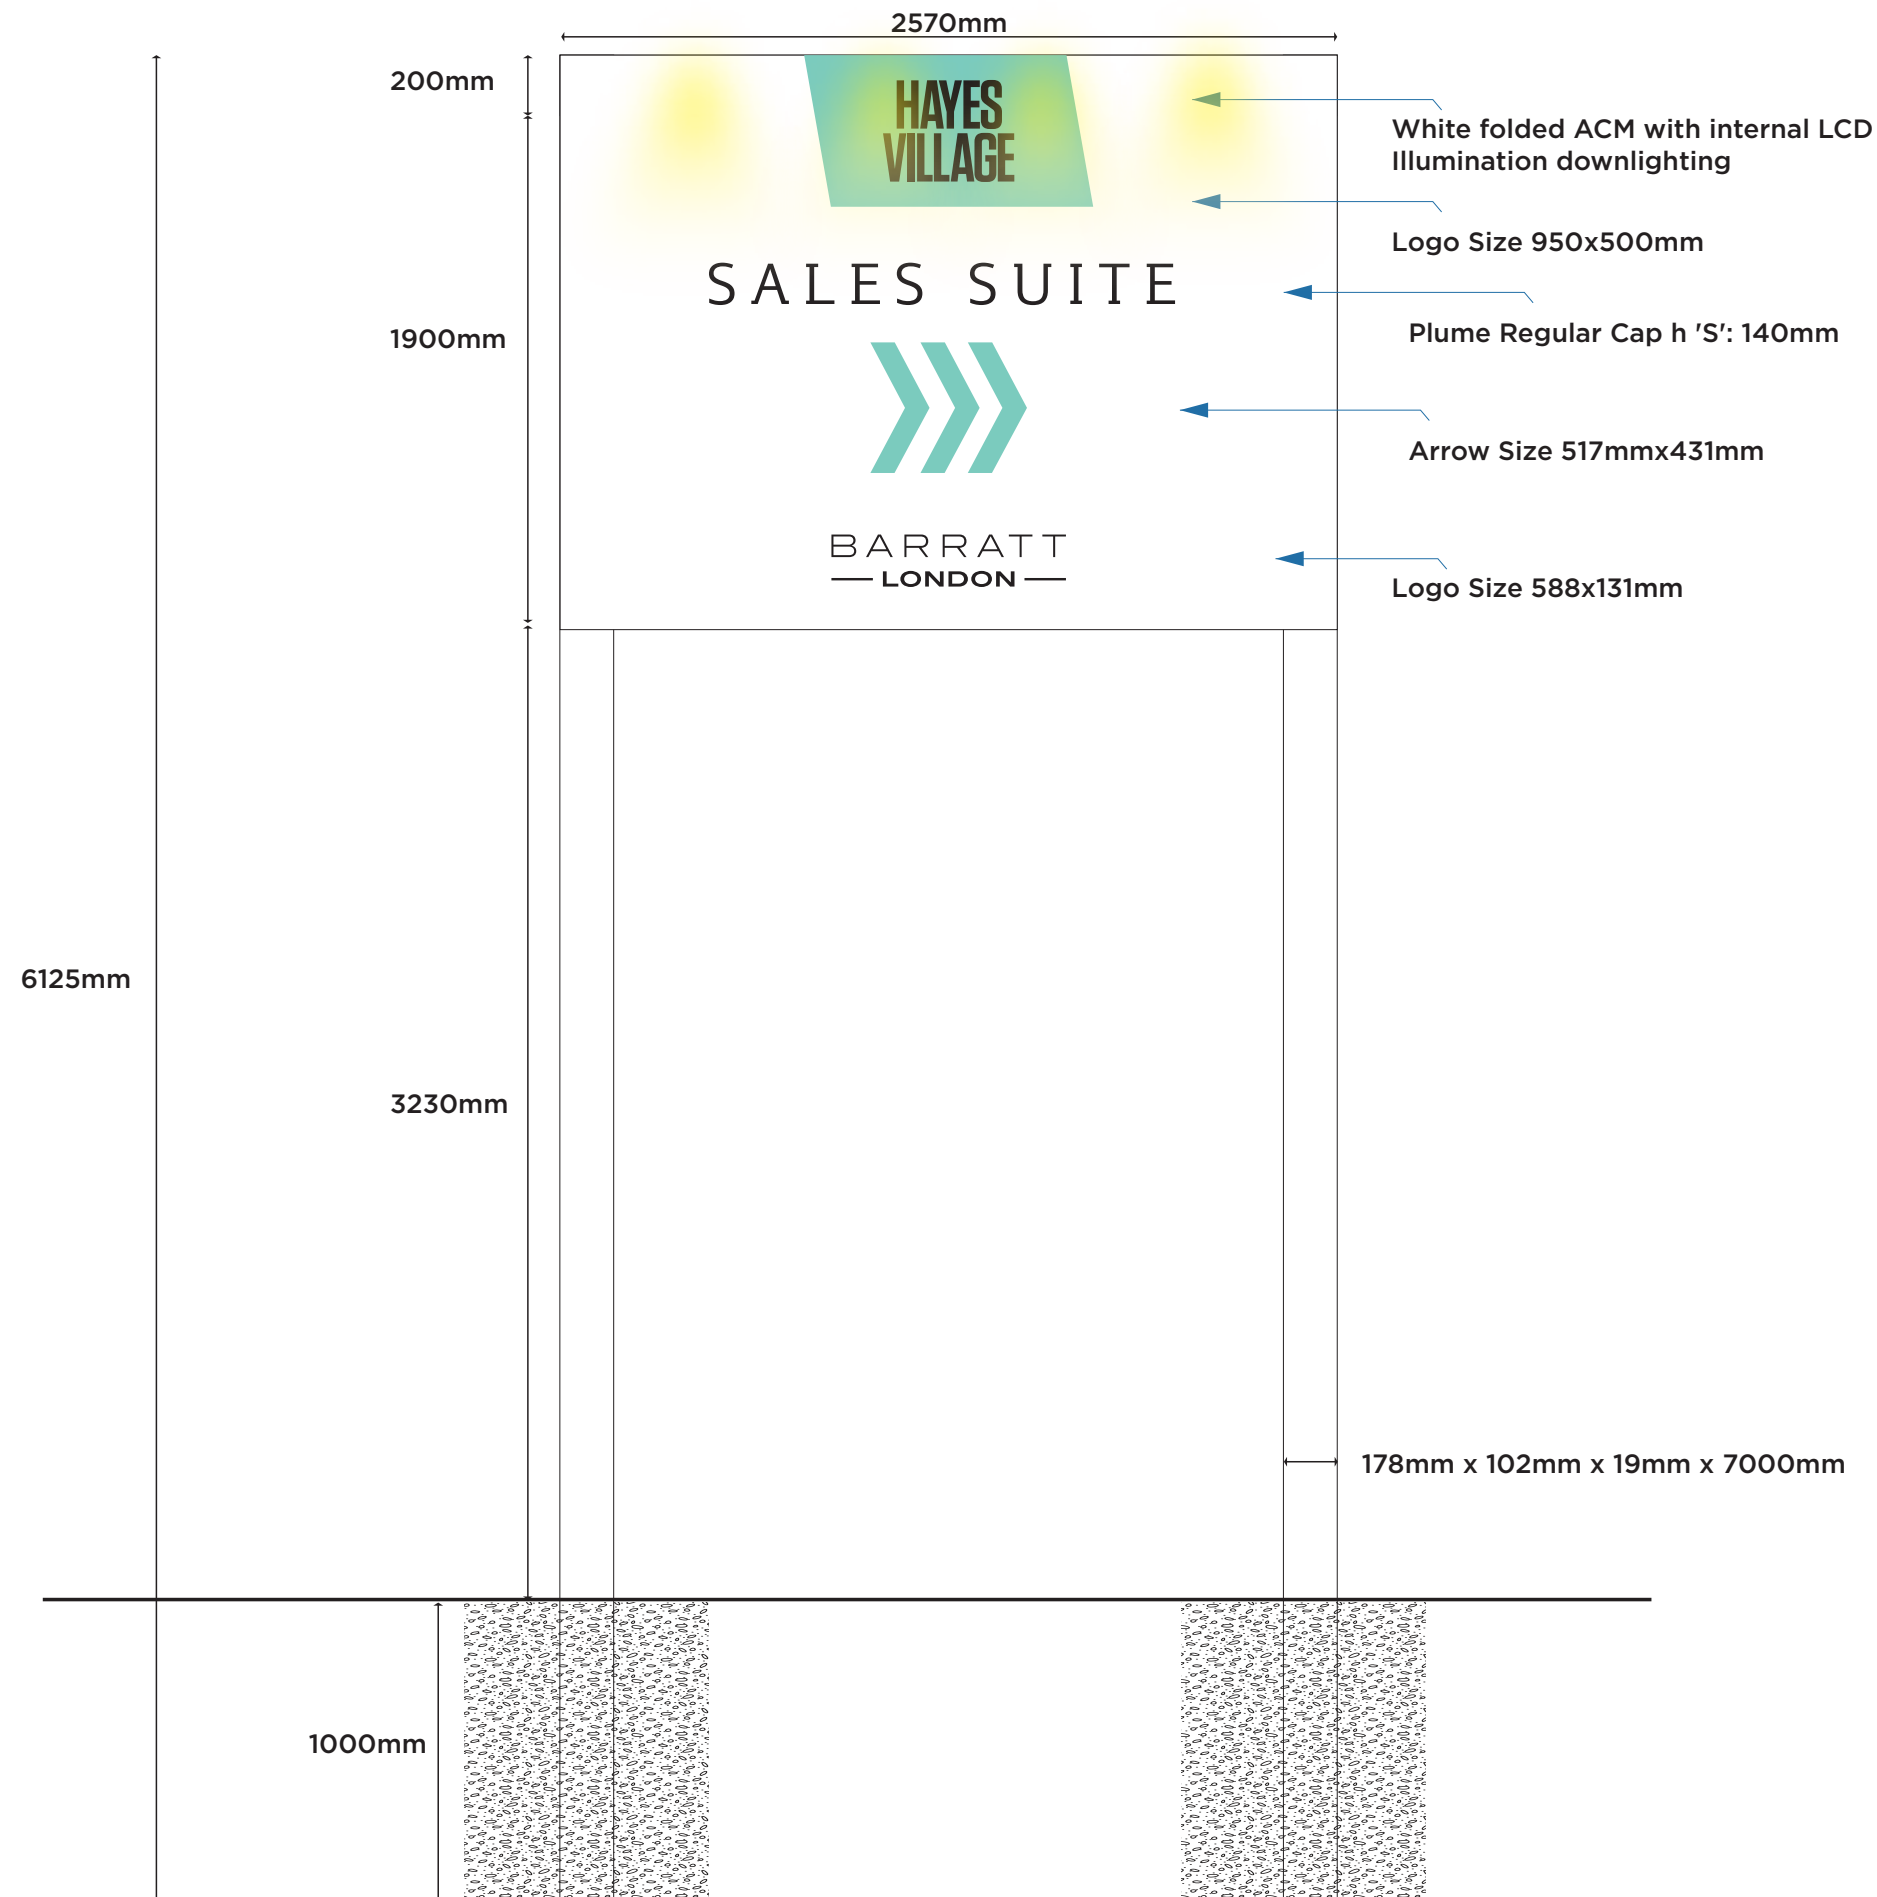

Manufacturing Detail › External Sign



 Grey ›
CMYK 0/0/0/100

 Green ›
CMYK 0/50/31/0

 **White** ›
CMYK 0/0/0/0

D Main Sign 2570mm x 1900mm

Specification › Digitally print applied to folded 3mm Aluminium composite panel. Gloss laminate applied to face.

Fixed Method › Internal timber frame


Illumination › Folded ACM with internal LCD illumination downlighting

Qty > 1

D Steel Beams 178mm x 102mm x 19mm x 6125mm

Specification › Long steels and clad in white ACM


Qty › 2

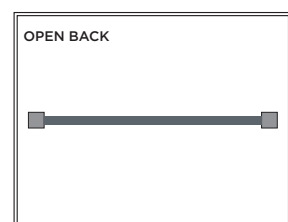

0.05 0.5

Scale 1:25

Item

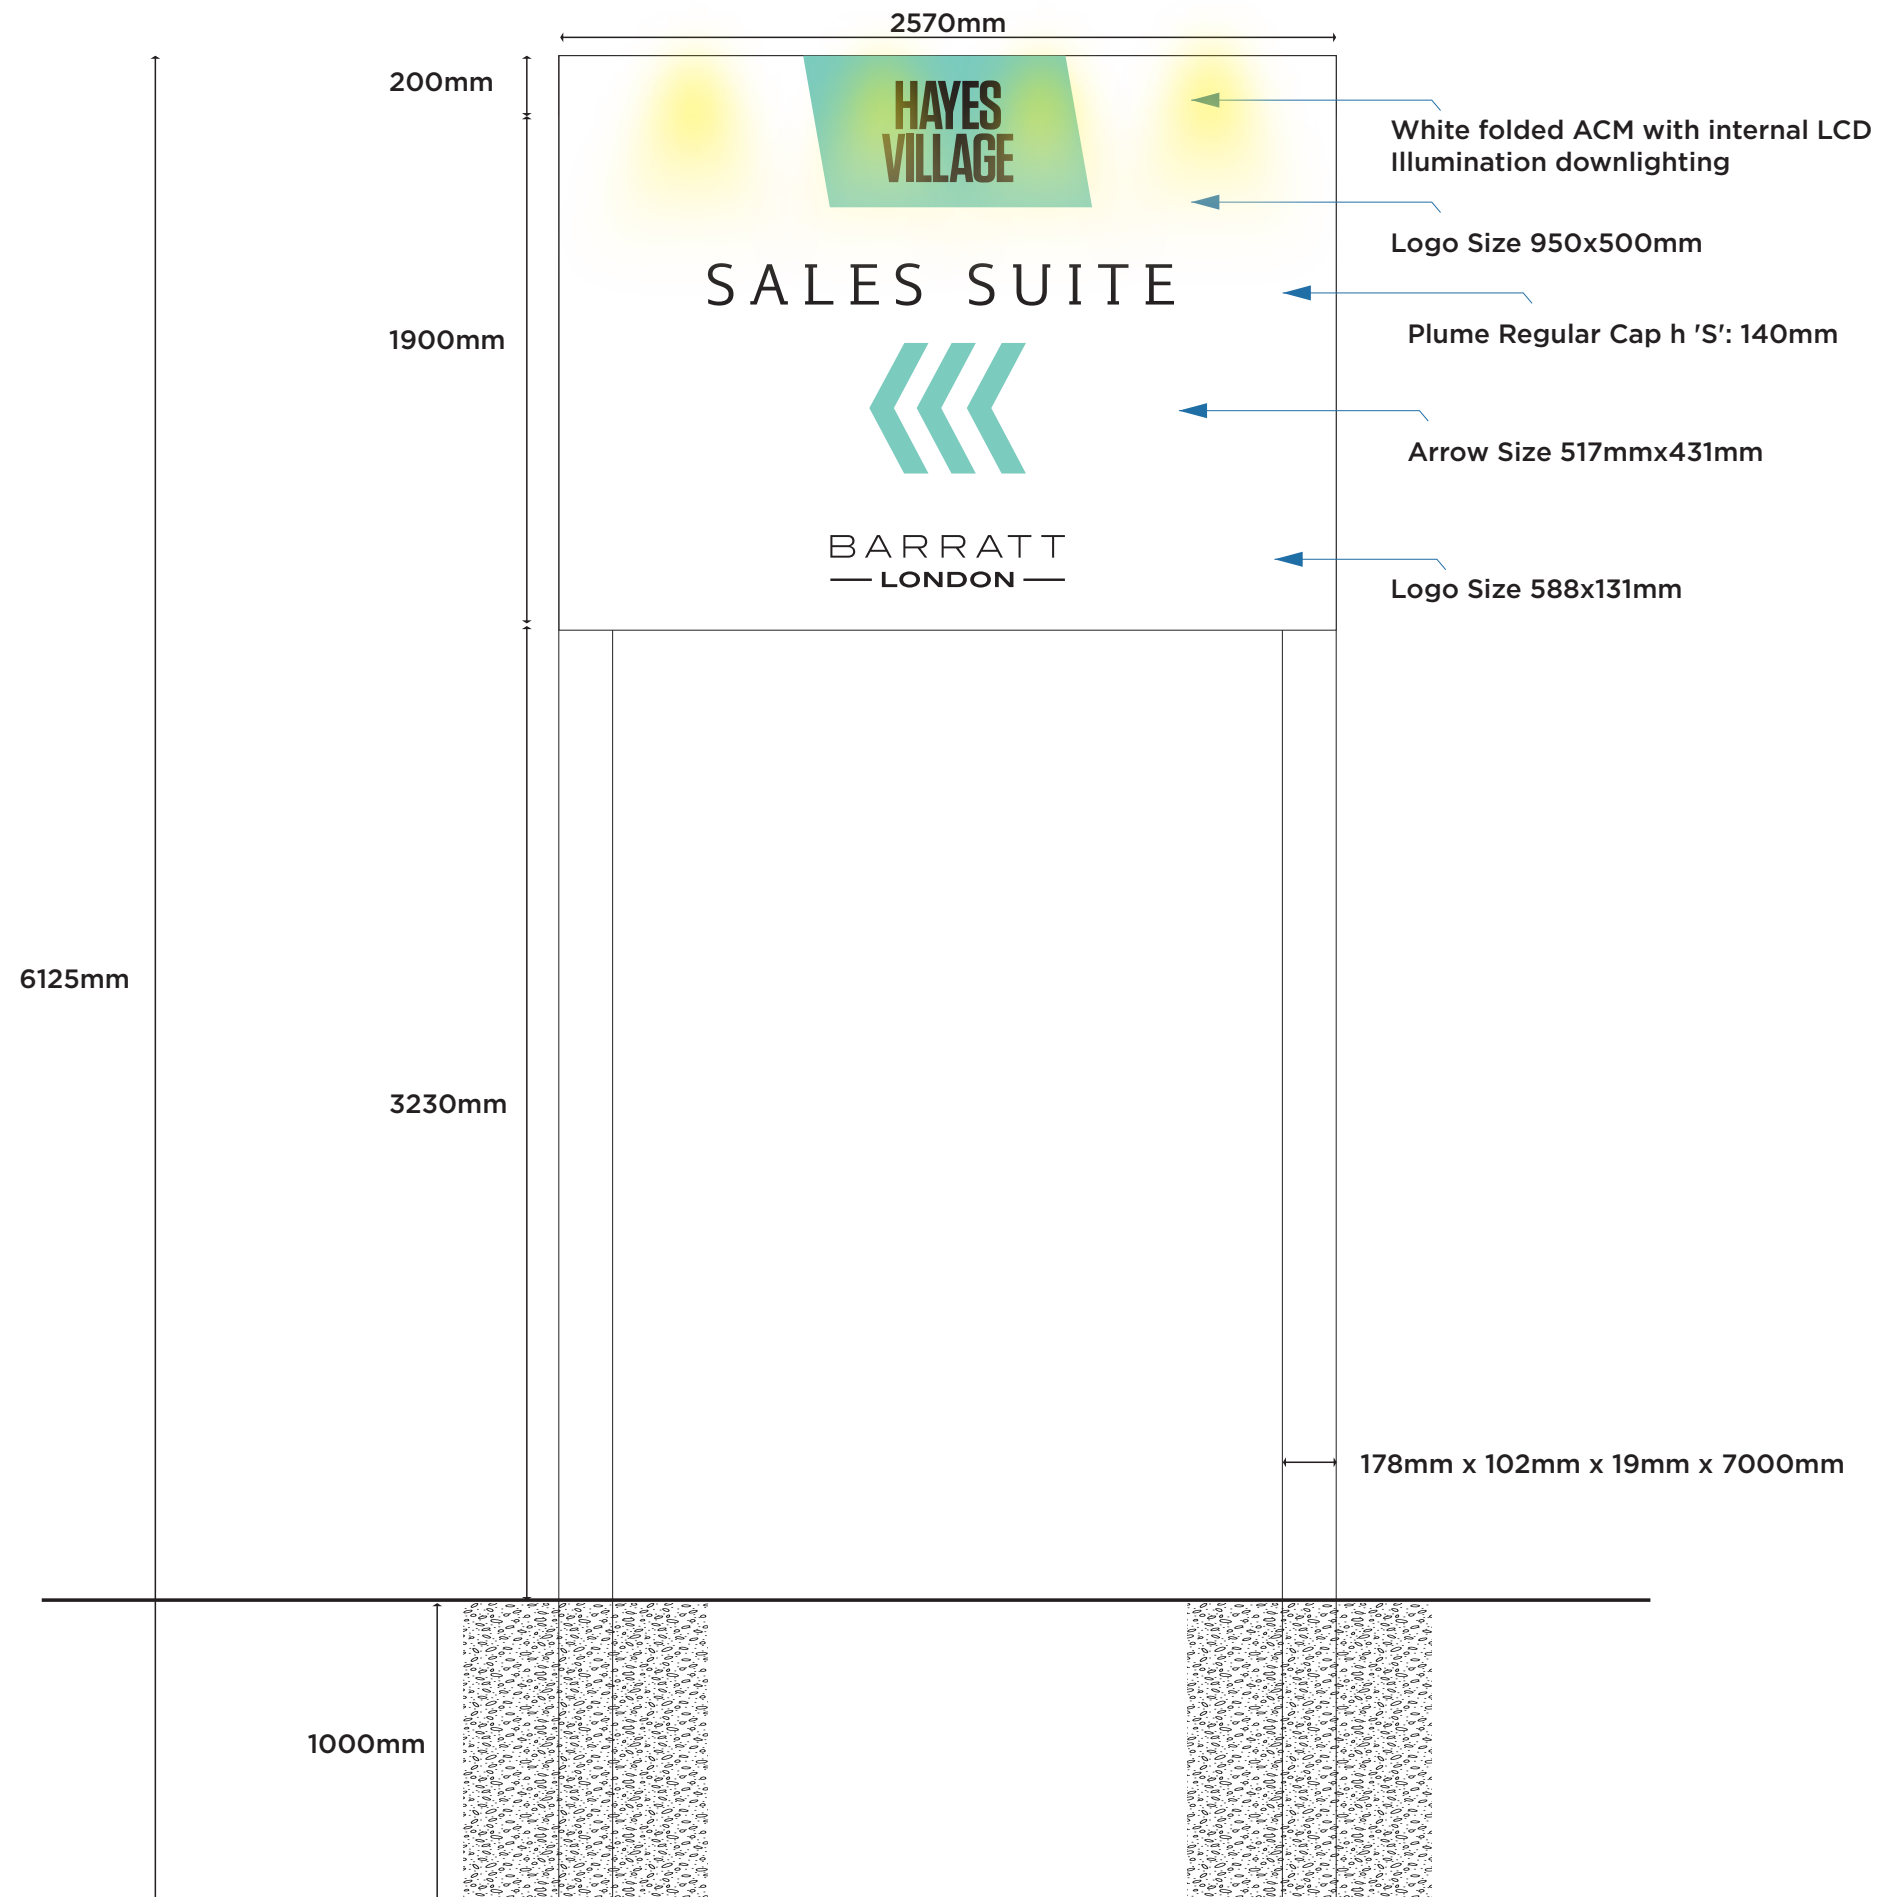

Manufacturing Detail › External Sign



 **Grey** ›
CMYK 0/0/0/100

 **Green** ›
CMYK 0/50/31/0

 White ›
CMYK 0/0/0/0

E Main Sign 2570mm x 1900mm

Specification › Digitally print applied to folded 3mm Aluminium composite panel. Gloss laminate applied to face.

Fixed Method › Internal timber frame

Illumination › Folded ACM with internal LCD illumination downlighting

Qty > 1


E Steel Beams 178mm x 102mm x 19mm x 6125mm

Specification › Long steels and clad in white ACM

Qty › 2



Item
Flags

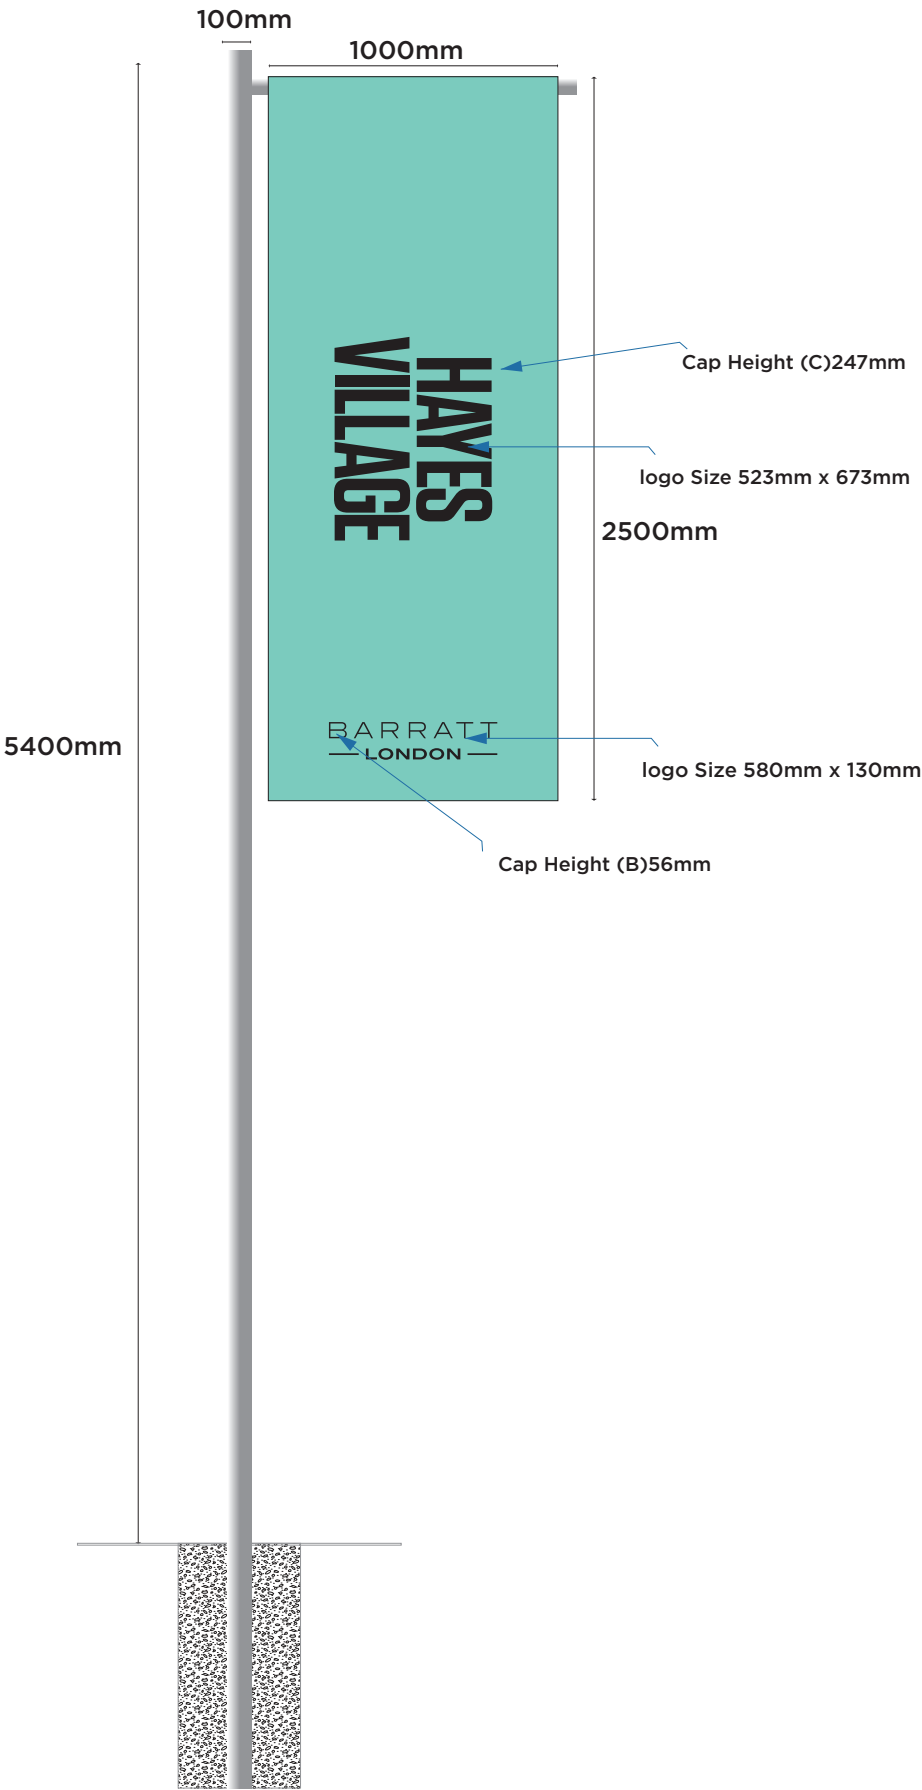

Manufacturing Detail › External Flag



Grey ›
CMYK 0/0/0/100

Green ›
CMYK 0/50/31/0

White ›
CMYK 0/0/0/0



Flag 1000mm x 2500mm

Specification › Digital print applied to fabric banner, mounted on a rotating banner arm.

Qty › 9




Flag Pole 100mm x 6000mm

Specification › Standard flag poles are 6m white aluminium poles complete with weights.


Qty › 9

Flags are shown on the site plan sketch with a

 



Item

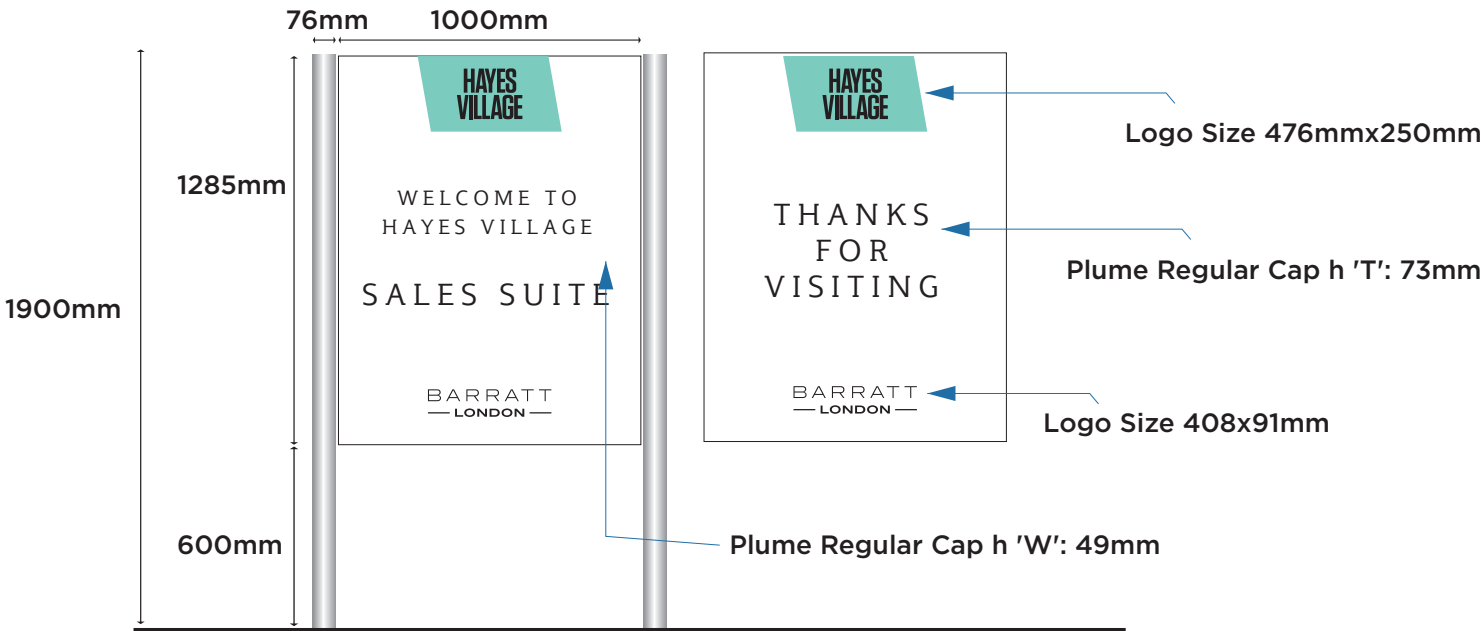

Manufacturing Detail › External Sign



 Grey ›
CMYK 0/0/0/100

 Green ›
CMYK 0/50/31/0

 White ›
CMYK 0/0/0/0

H Double Sided Main Sign 1000mm x 1285mm

Specification › Digitally print applied to folded 3mm Aluminium composite panel. Gloss laminate applied to face.

Fixed Method › Internal timber frame


Illumination › Non illuminated

Qty › 1

H Post 76 Diameter 1.9m Long


Specification › Aluminium powder coated Sparkling Silver

Qty › 2

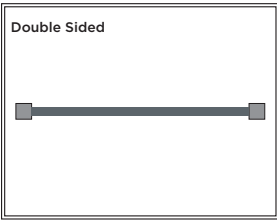



Item **I**

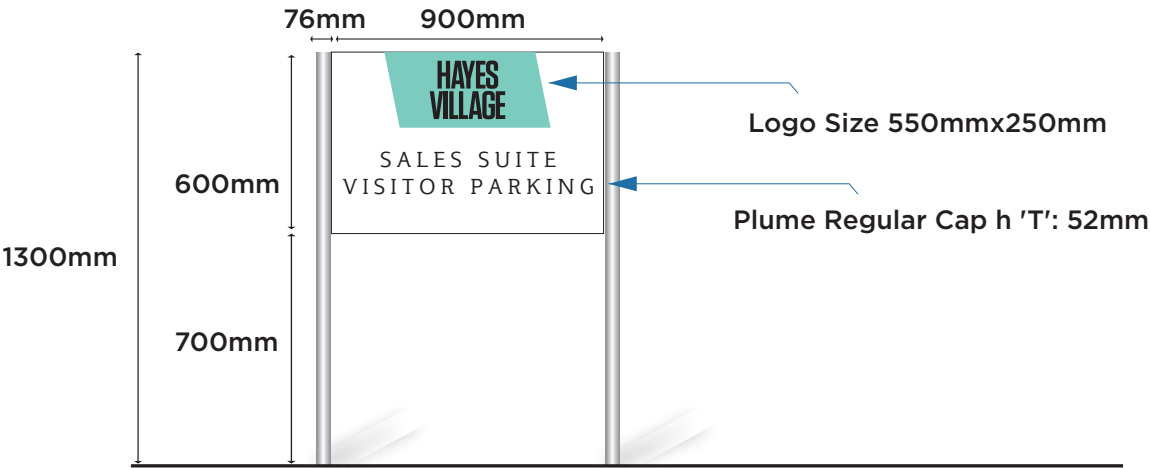

Manufacturing Detail › External Sign



Grey ›
CMYK 0/0/0/100

Green ›
CMYK 0/50/31/0

White ›
CMYK 0/0/0/0

I Single Sided Secondary 900mm x 600mm

Specification › Digitally print applied to folded 3mm Aluminium composite panel. Gloss laminate applied to face.

Fixed Method › Internal timber frame



Illumination › Non illuminated

Qty › 1

I Post 50mm Diameter 1.8m Long


Specification › Aluminium powder coated Sparkling Silver

Qty › 2

 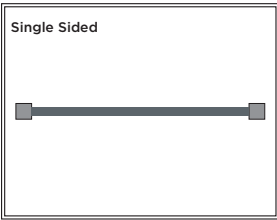



Item **J**

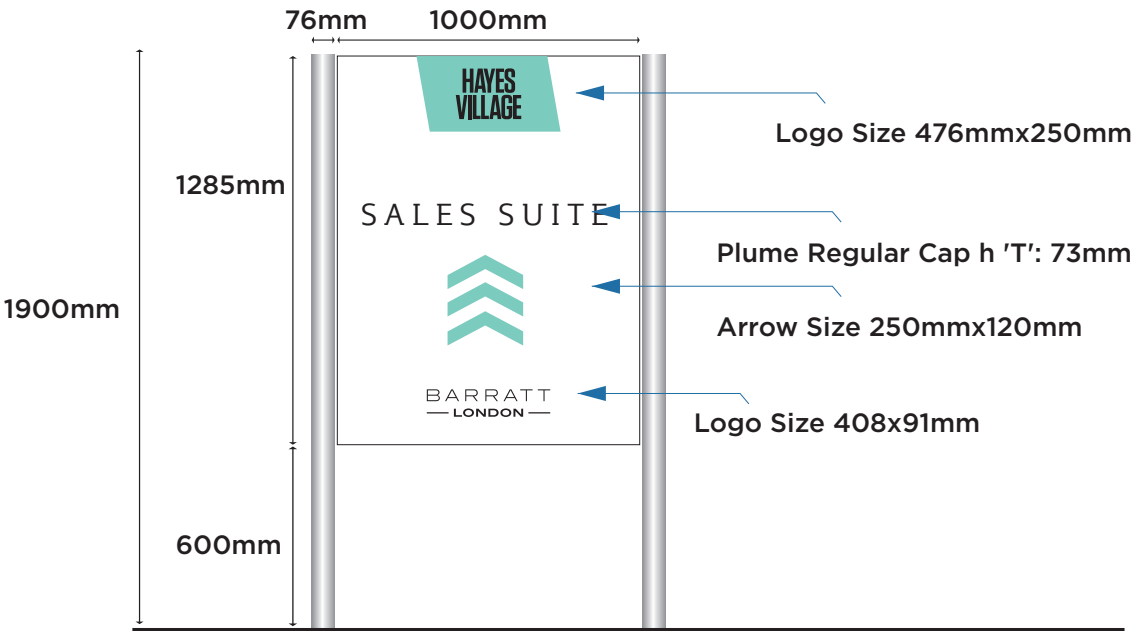

Manufacturing Detail › External Sign



Grey ›
CMYK 0/0/0/100

Green ›
CMYK 0/50/31/0

White ›
CMYK 0/0/0/0

J Single Sided Main Sign 1000mm x 1285mm

Specification › Digitally print applied to folded 3mm Aluminium composite panel. Gloss laminate applied to face.

Fixed Method › Internal timber frame


Illumination › Non illuminated

Qty › 1

J Post 76 Diameter 1.9m Long

Specification › Aluminium powder coated Sparkling Silver

Qty › 2

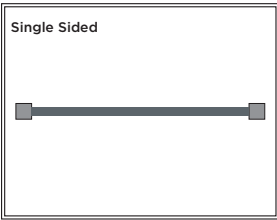



Item **K**

Manufacturing Detail › Hoarding


Grey ›
CMYK 0/0/0/100


Green ›
CMYK 0/50/31/0

White ›
CMYK 0/0/0/0

K Hoarding 48m x 2.44m


Specification › Digitally printed straight to 3mm Aluminium composite panels.
Gloss laminate applied to face, fitted to painted plywood white hoarding
Illumination › Non illuminated

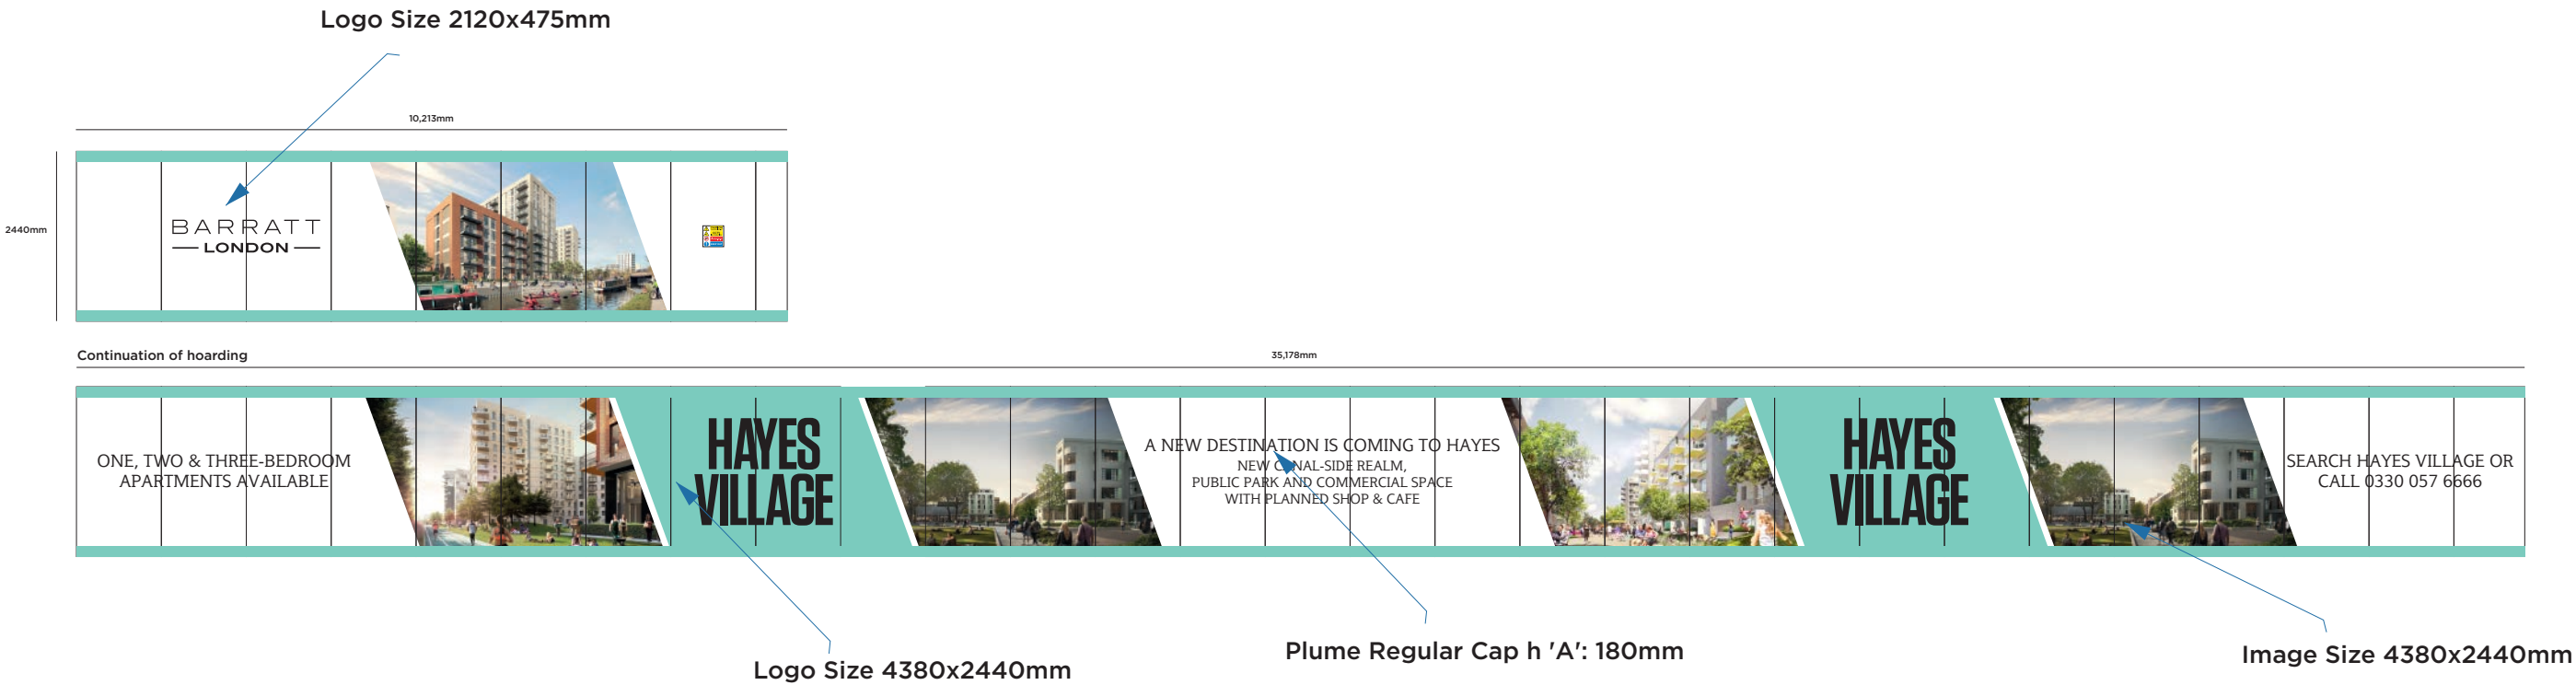

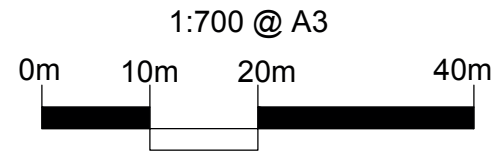

- KEY:
- 15 Tree Numbers
 - Tree Canopies
 - Category 'U' Trees
 - Category 'U' Trees Removed
 - Category 'A' RPA
 - Category 'B' RPA
 - Category 'C' RPA
 - Trees to be Removed
 - Tree Protection Barrier
 - Hard Surface Removal
 - Existing Service Removal
 - Site Hoarding
 - FLAGS
 - POST MOUNTED SIGNAGE
 - HOARDING SIGNAGE A
 - HOARDING SIGNAGE B
 - HOARDING SIGNAGE K

LOCATION PLAN

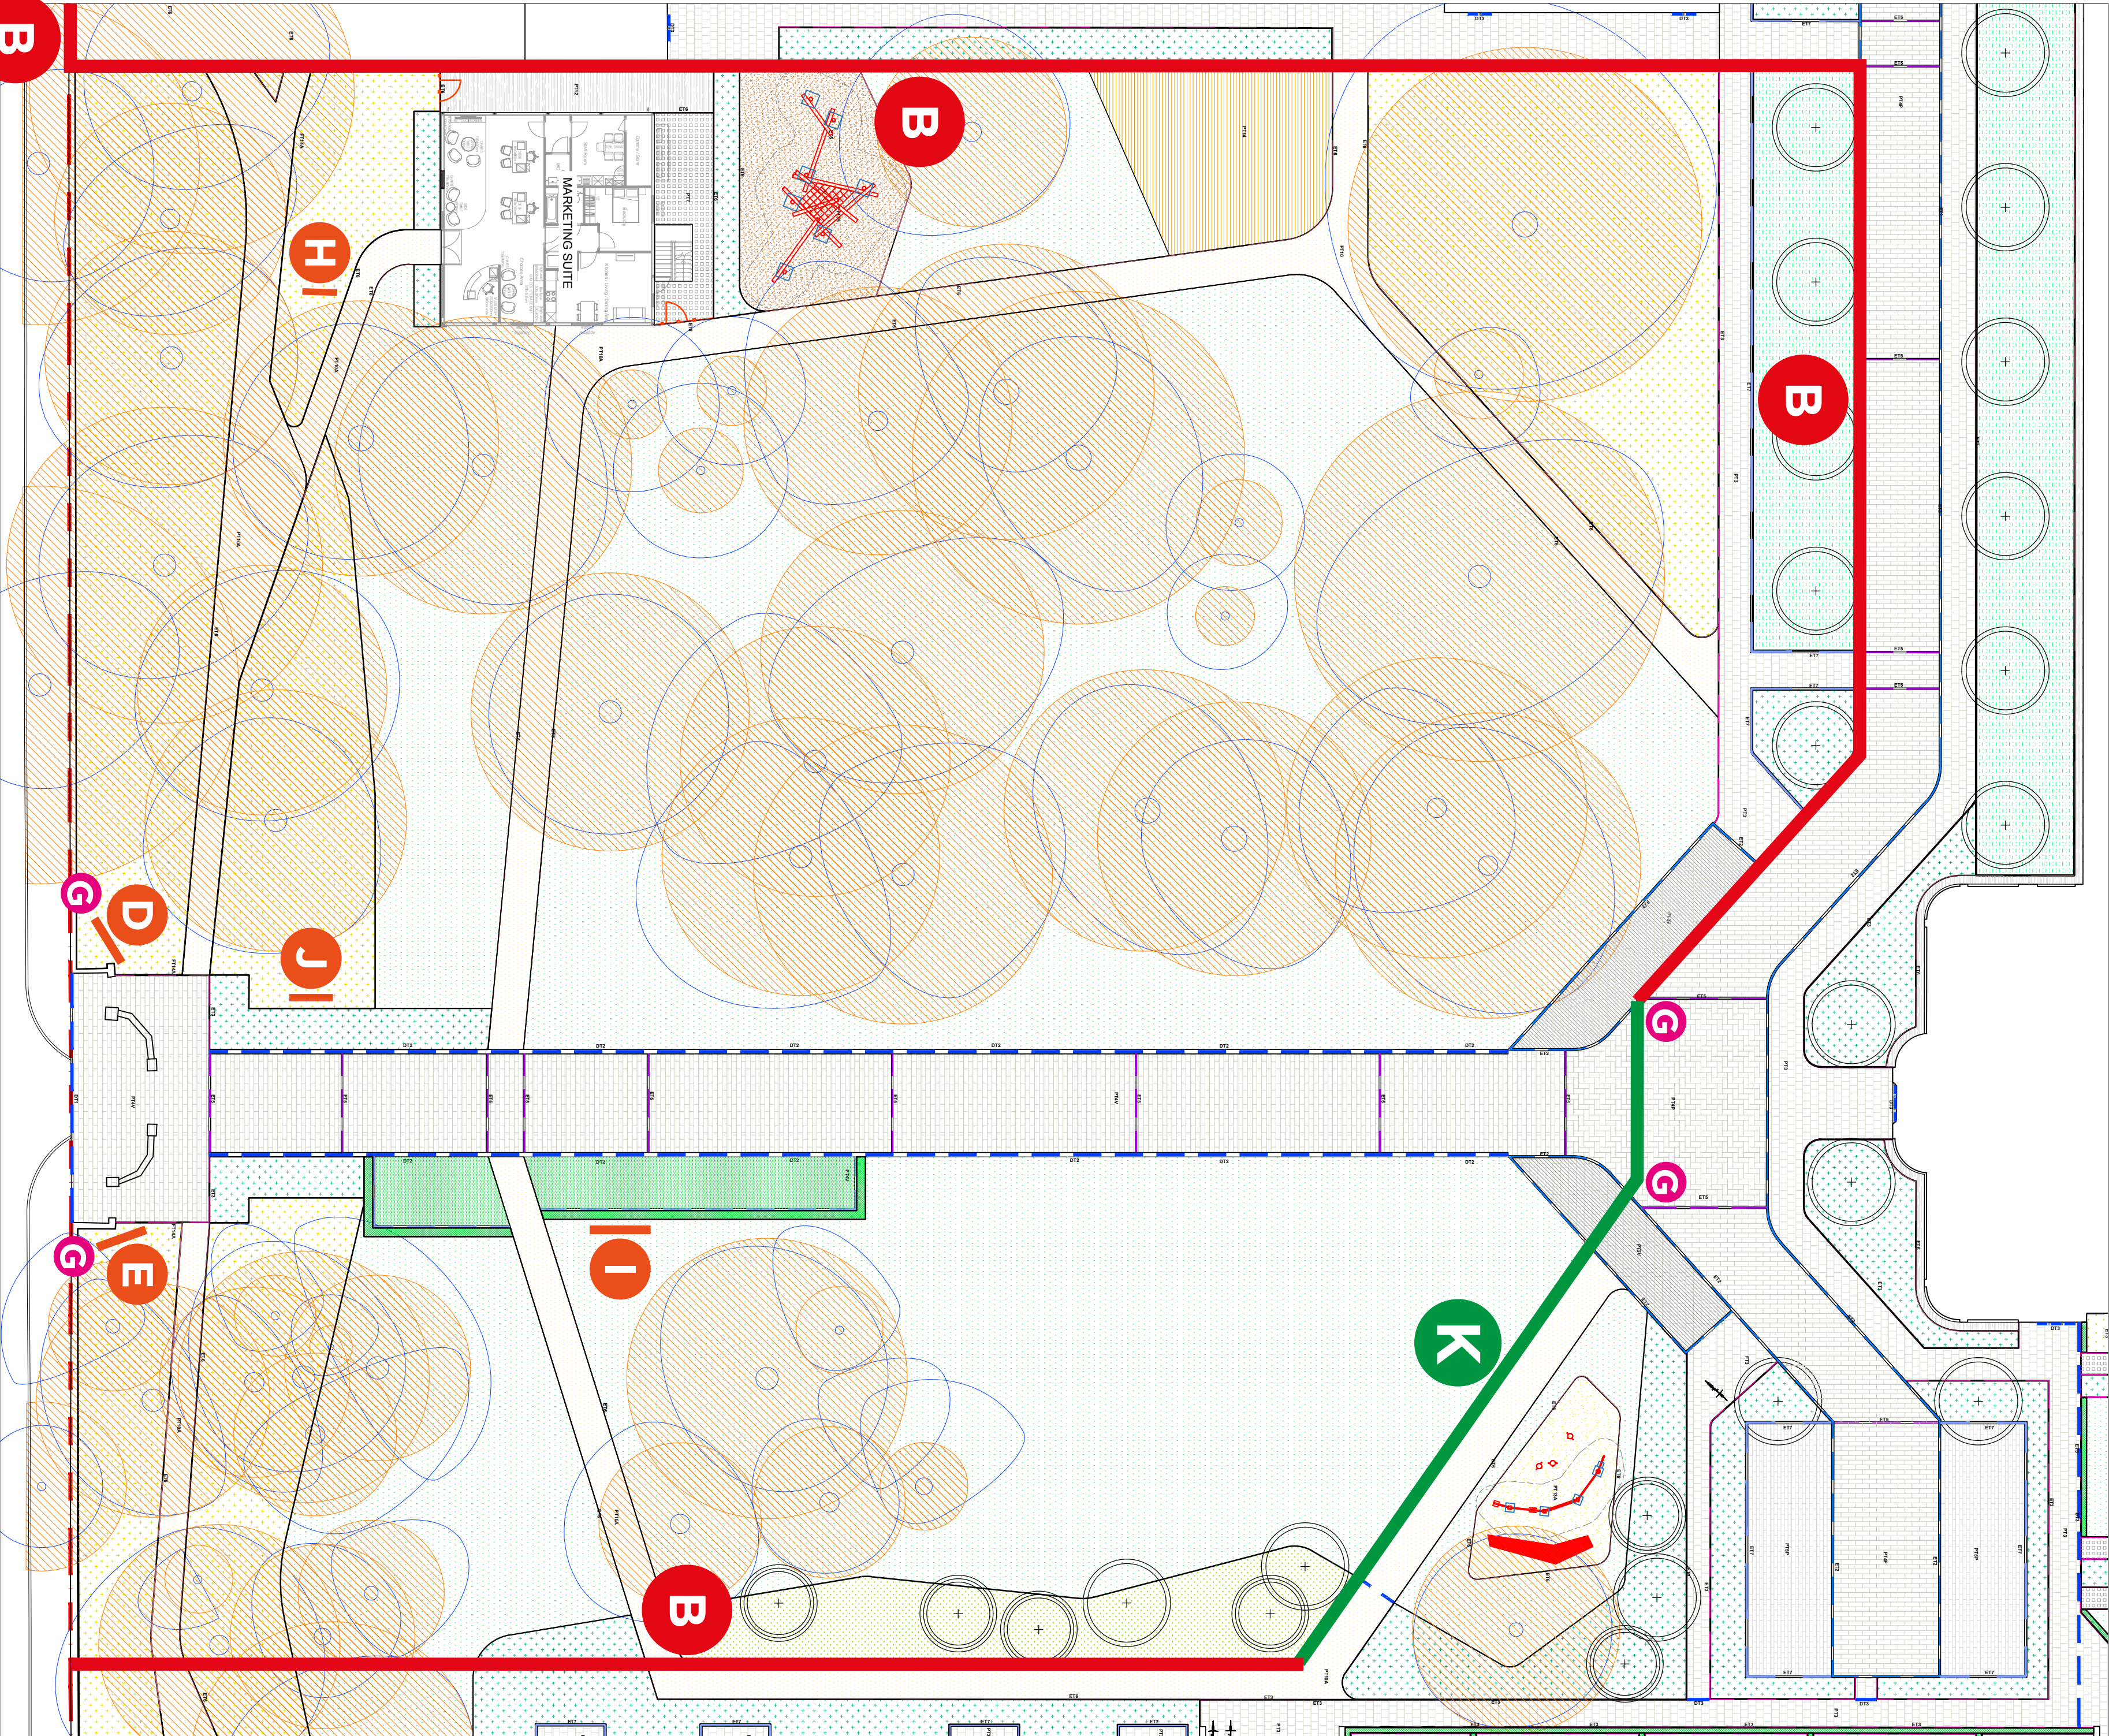

2007
Marketing Suite GA plan
scale 1:250 @A2

Disclaimer
1. This drawing is the property of Cameo & Partners Ltd.
2. It must not be copied or reproduced without written consent.
3. It is not to be used for any other purpose.
4. Check all dimensions on site before setting out.

cameo & partners
design studio
Cargo Works - ET 5.04
1-2 Hatfields
Watleico
London
SE1 9PG
Company Registered No: 8756613
T : 0203 1760 130
E : info@cameoandpartners.com

Scale		m 0 5 10 15 20 25	1:250	north
P3	Issued for information	MN 18.02.2019		
P2	Issued for information	MN 01.11.2018		
P1	Issued for information	MN 12.09.2018		
rev	details	by	date	

Project
Former Nestle Factory Hayes
Barratt London
Drawing
Temporary Marketing Suite GA plan

Scale	Date	Checked By	Drawn By
1:250@A2	02.07.2018	MN	GB
Drawing No.			Revision
C0065 L2007			P3
Purpose of Issue.			
P = design information / P = planning / T = tender / C = construction / B = as built			
Drawing sheet size - A2			
© Cameo & Partners			