


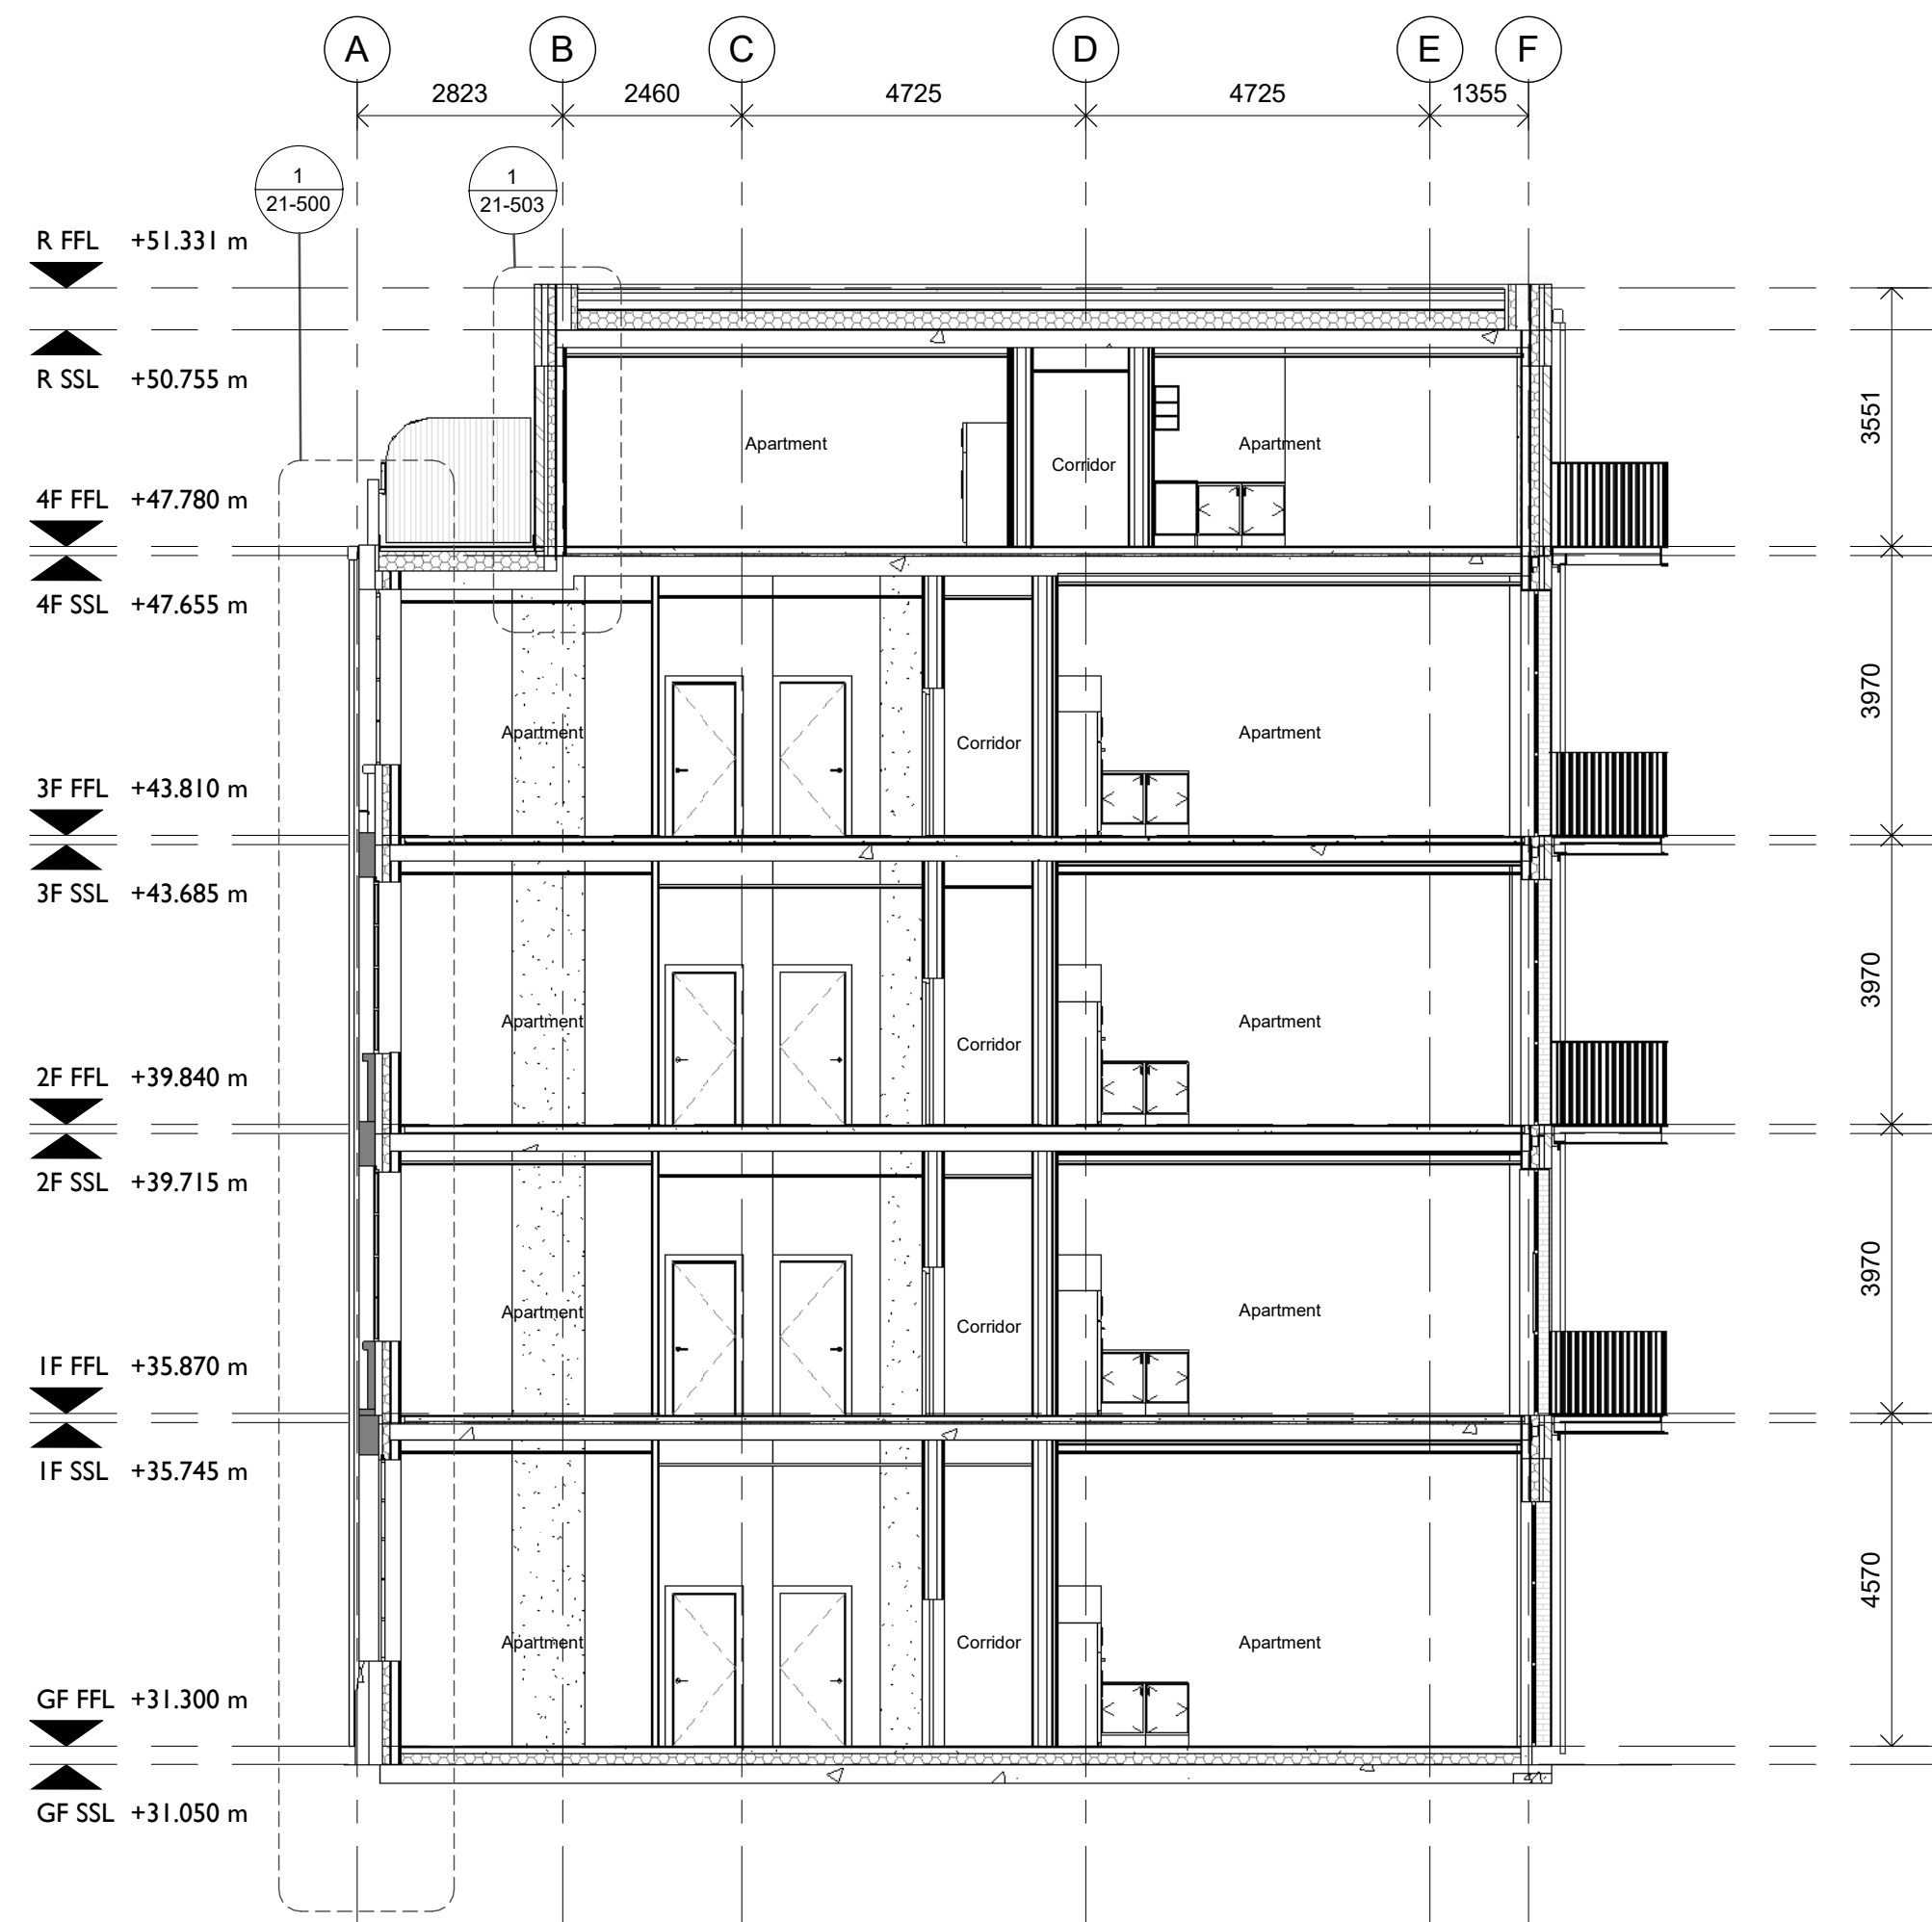


A SECTION AA
1 : 100




B SECTION BB
1 : 100



C SECTION CC
1 : 100

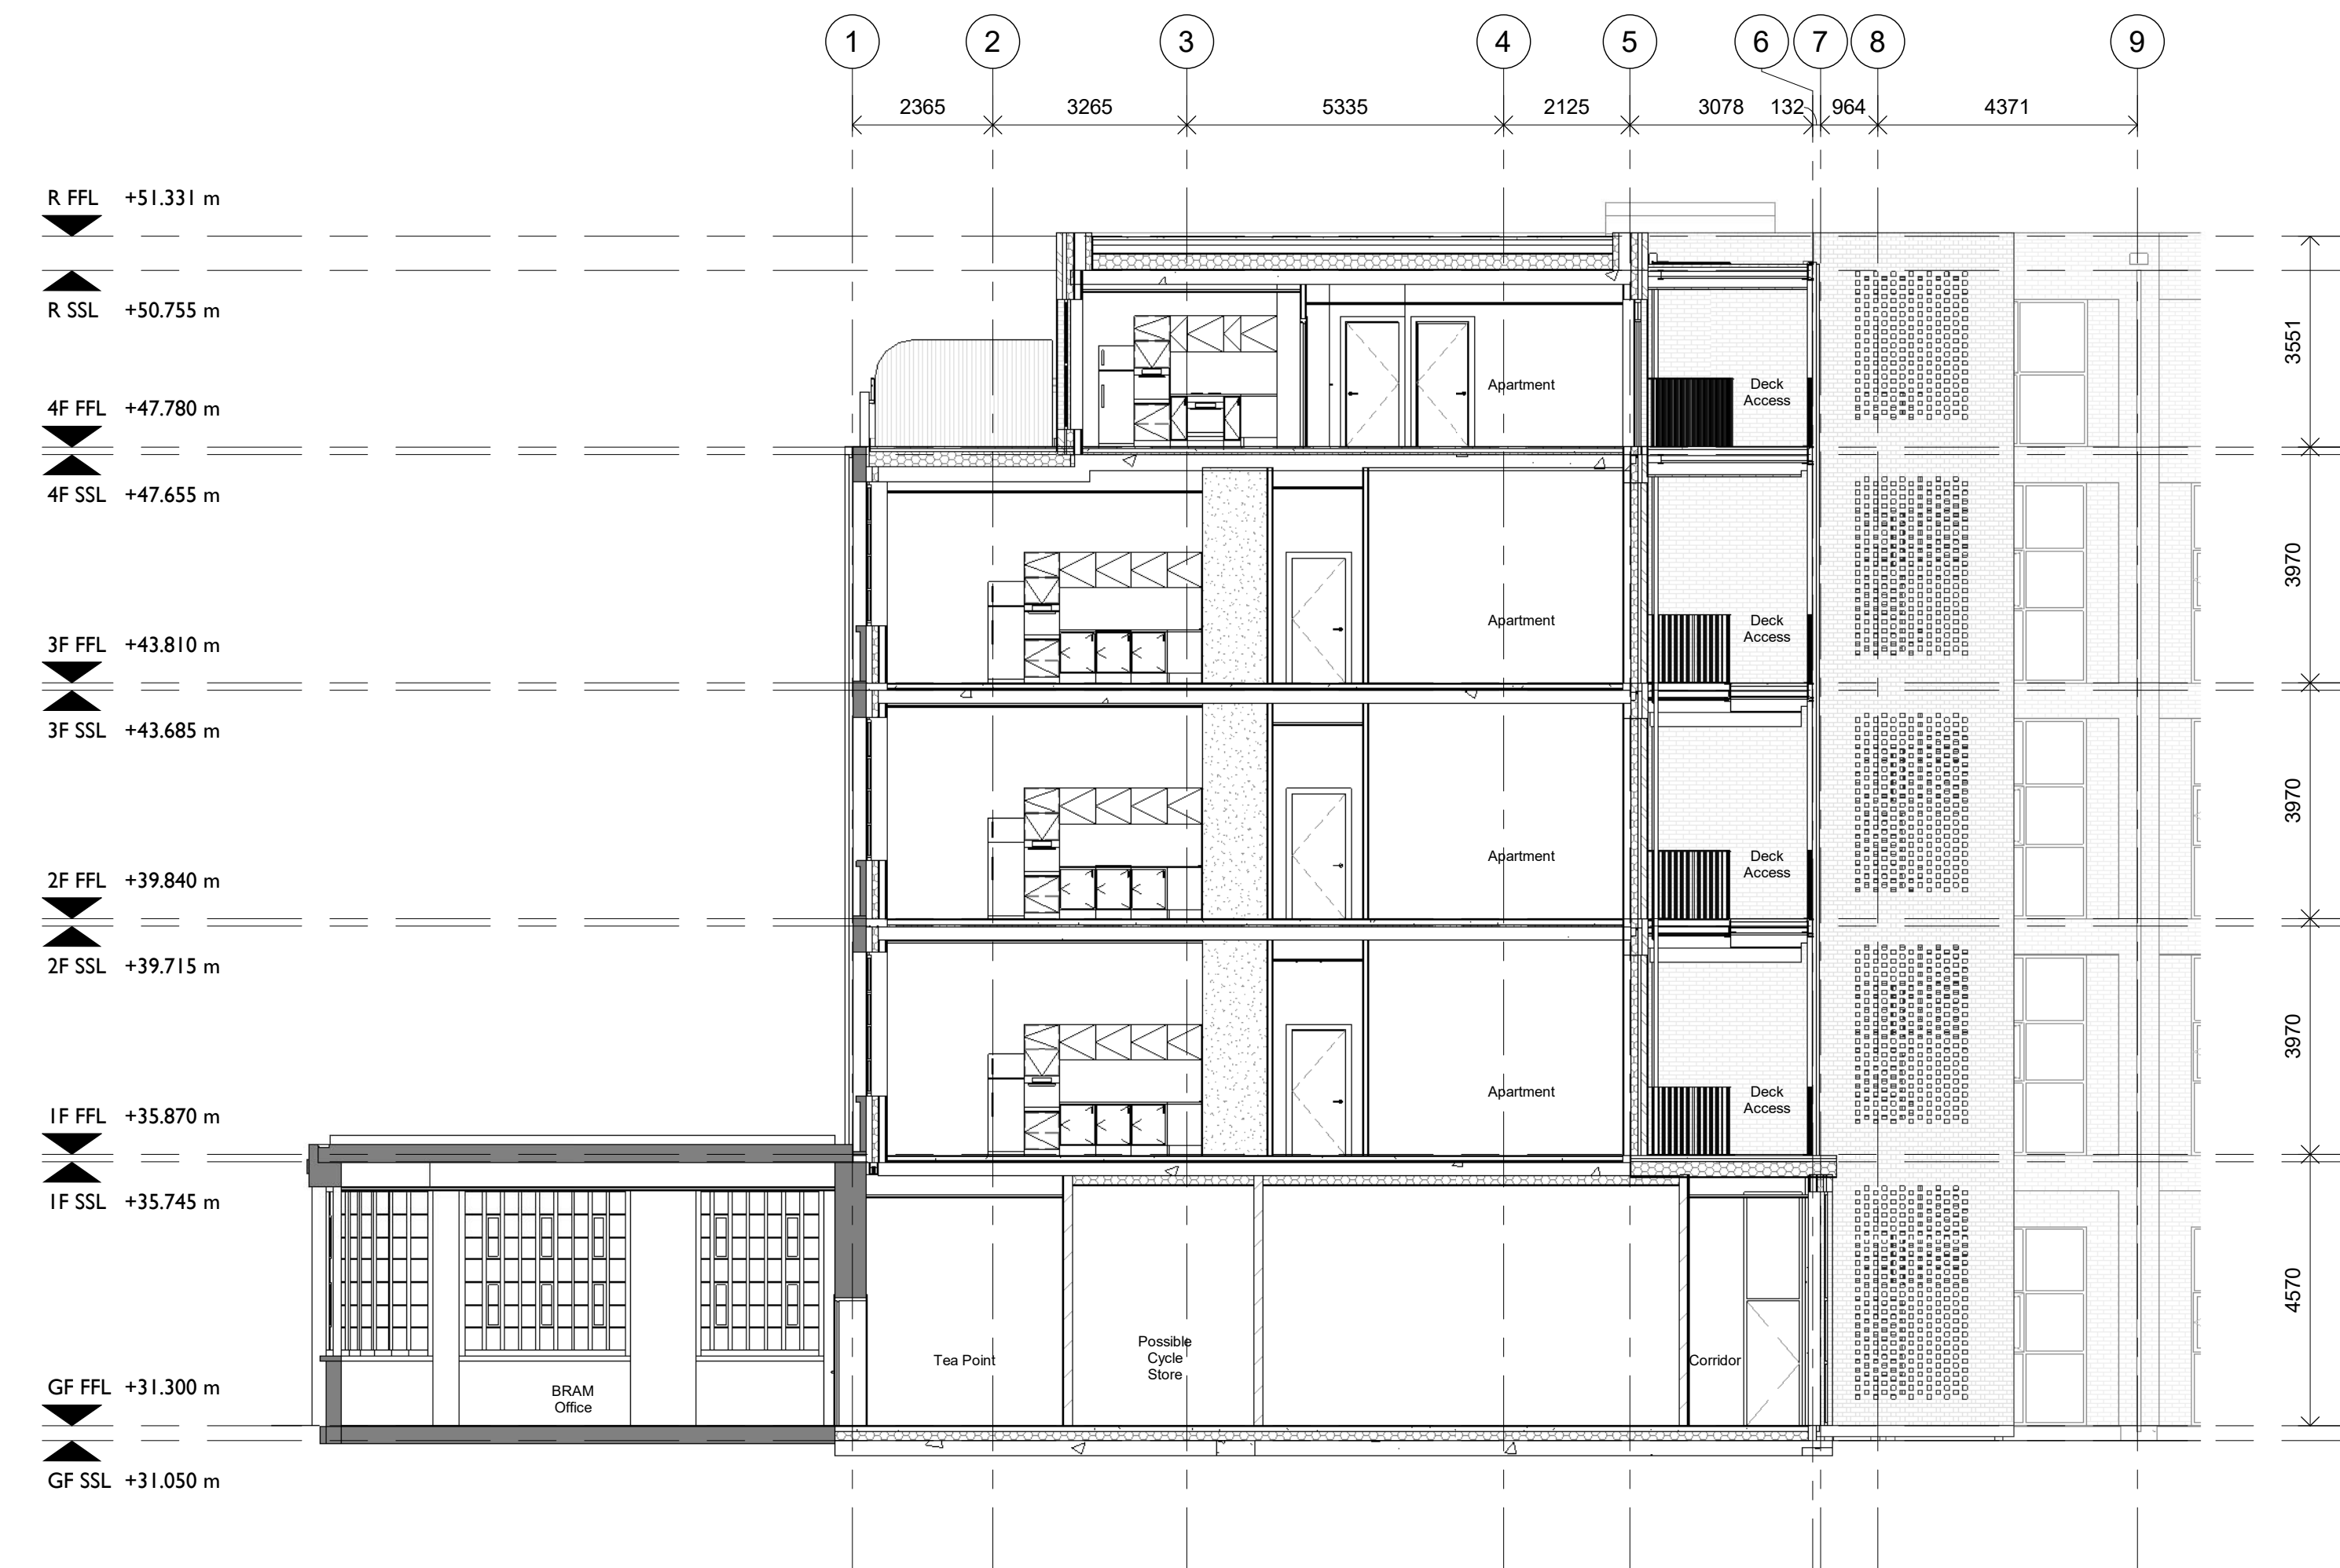


D SECTION DD
1 : 100

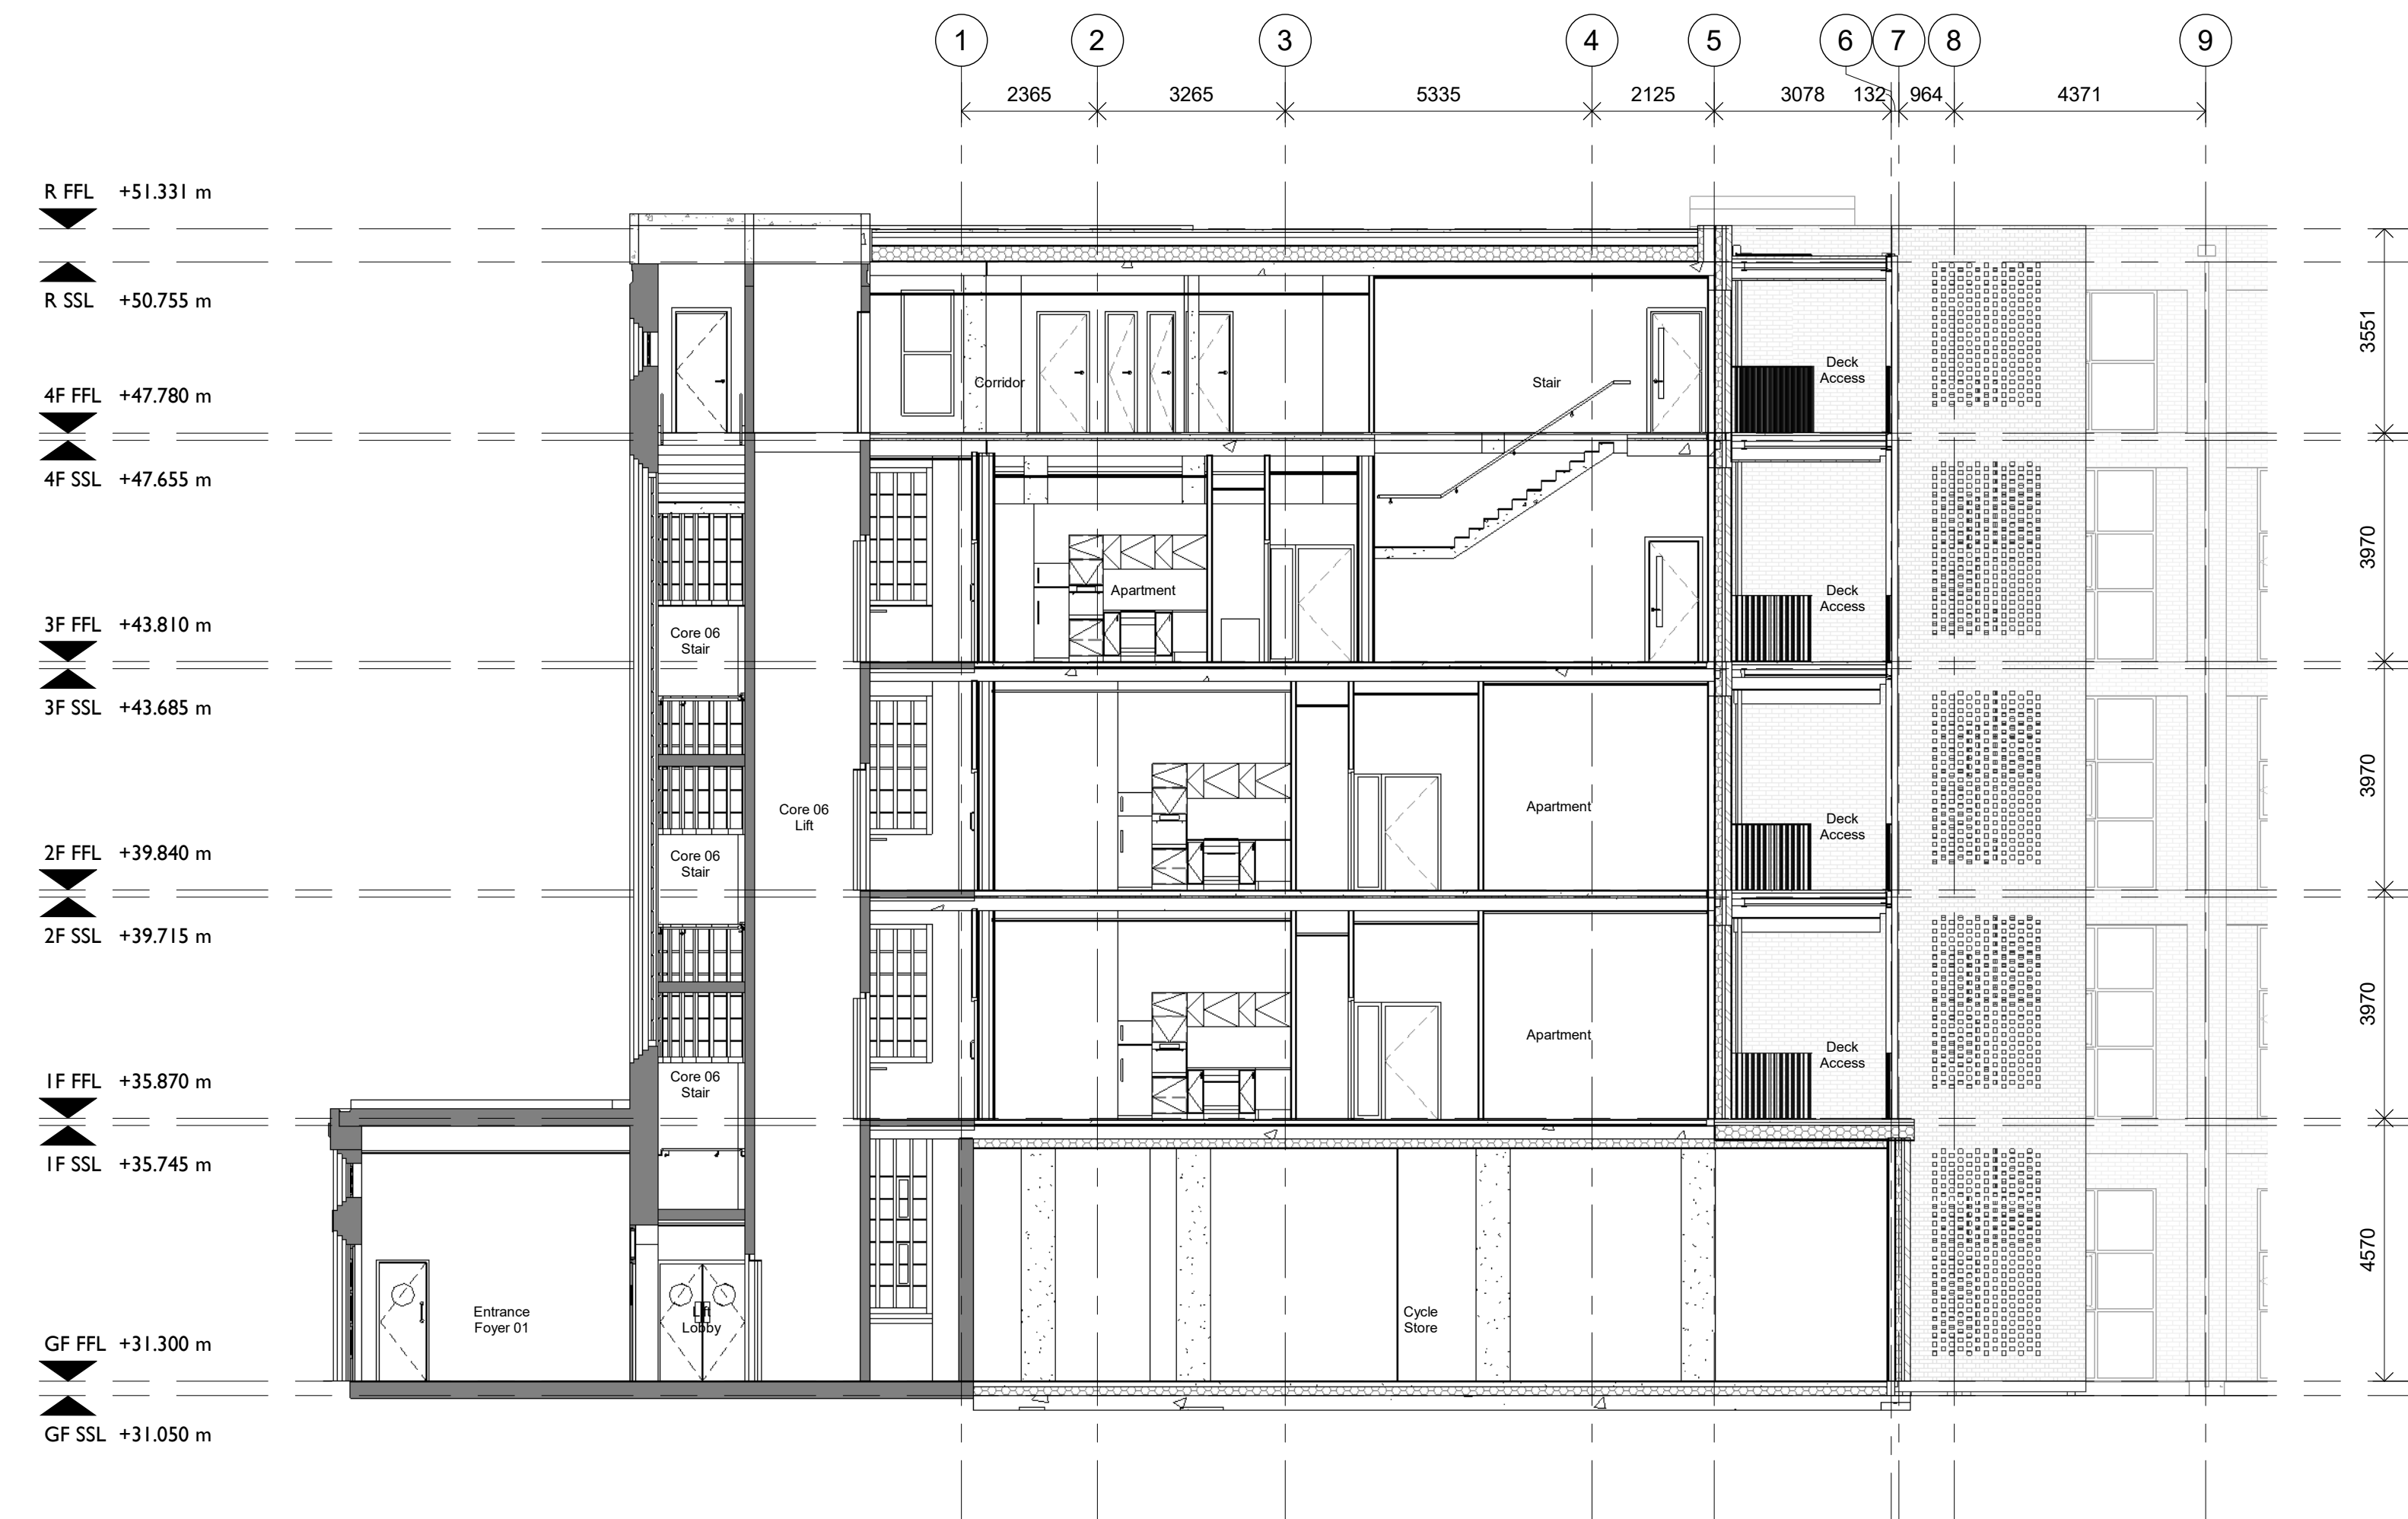

1 SECTION EE
1 : 100

date	rev	revisions
12.02.18	A	Stage 3 Issue

keyplan

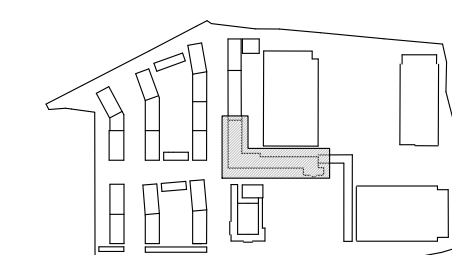

notes

dMFK Architects Ltd take no responsibility for dimensions obtained by scaling from this drawing. If no dimension is shown the recipient must ascertain the dimension specifically from the architect or by site measurement and may not rely on the drawing. Supply of the drawing in digital form is solely for convenience and no reliance may be placed on any data in digital form. All data must be checked against hard copy. This drawing is issued for design intent only and should not be used for construction unless stated.

copyright This drawing is the property of dMFK Architects Ltd. No disclosure or copy of it may be made without the written permission of dMFK Architects Ltd.

scale at A0 1 : 100
date DEC 17
scale at A2 1 : 200
drawn KV

project Former Nestlé Factory
project no. 2126
client Barratt London


drawing title GA Sections
drawing no. FNF-A-F1-dMFK-DR-06-200

the old library 119 chomley gardens london nw6 1aa t 020 7435 1144 f 020 7435 0884 mail info@dmfk.co.uk


DE METZ FORBES KNIGHT ARCHITECTS

dMFK


revision A

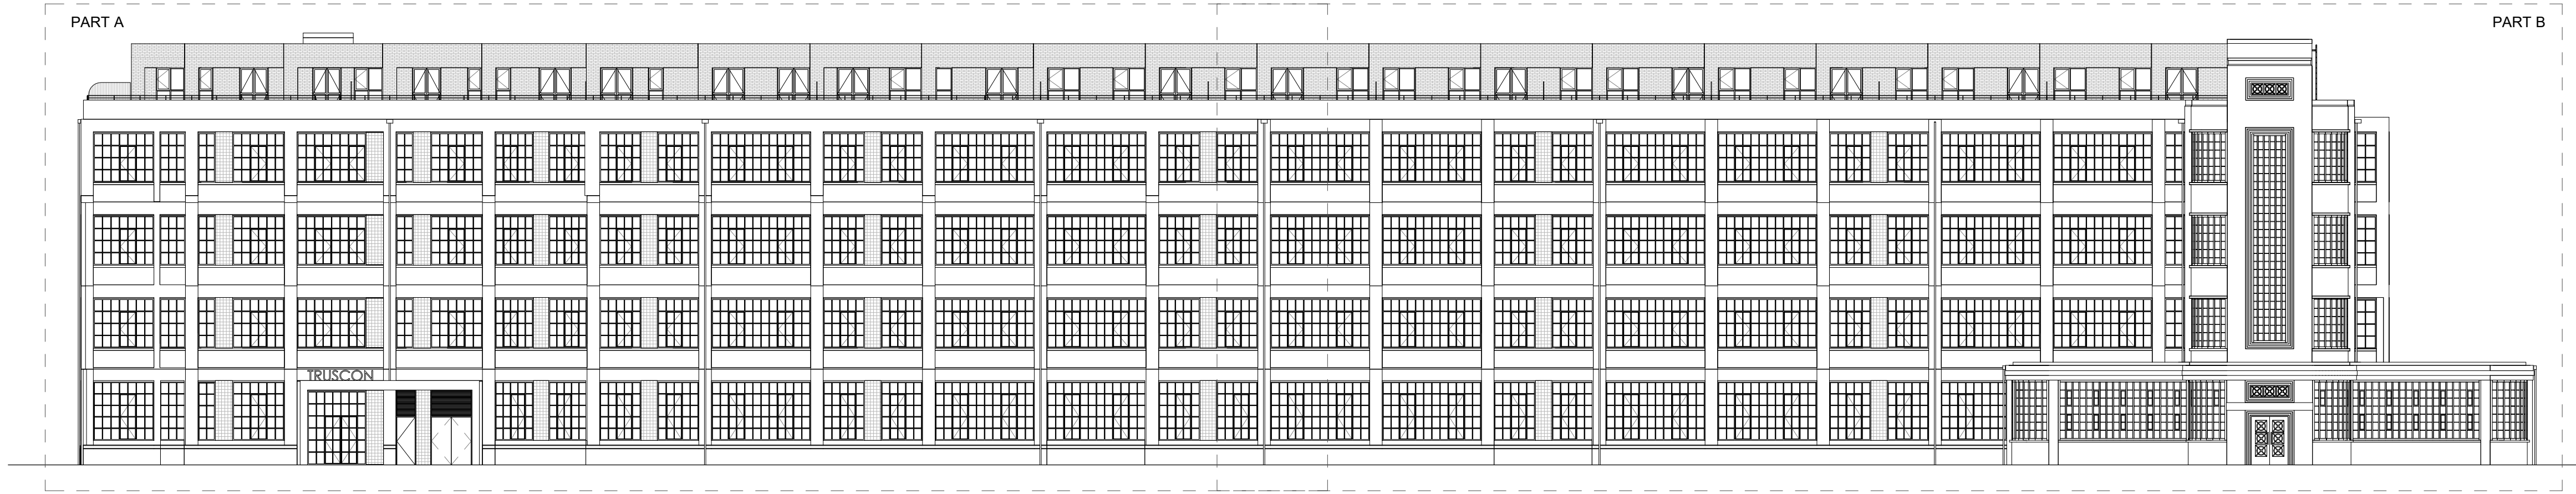

3 SOUTH ELEVATION KEY
1 : 200

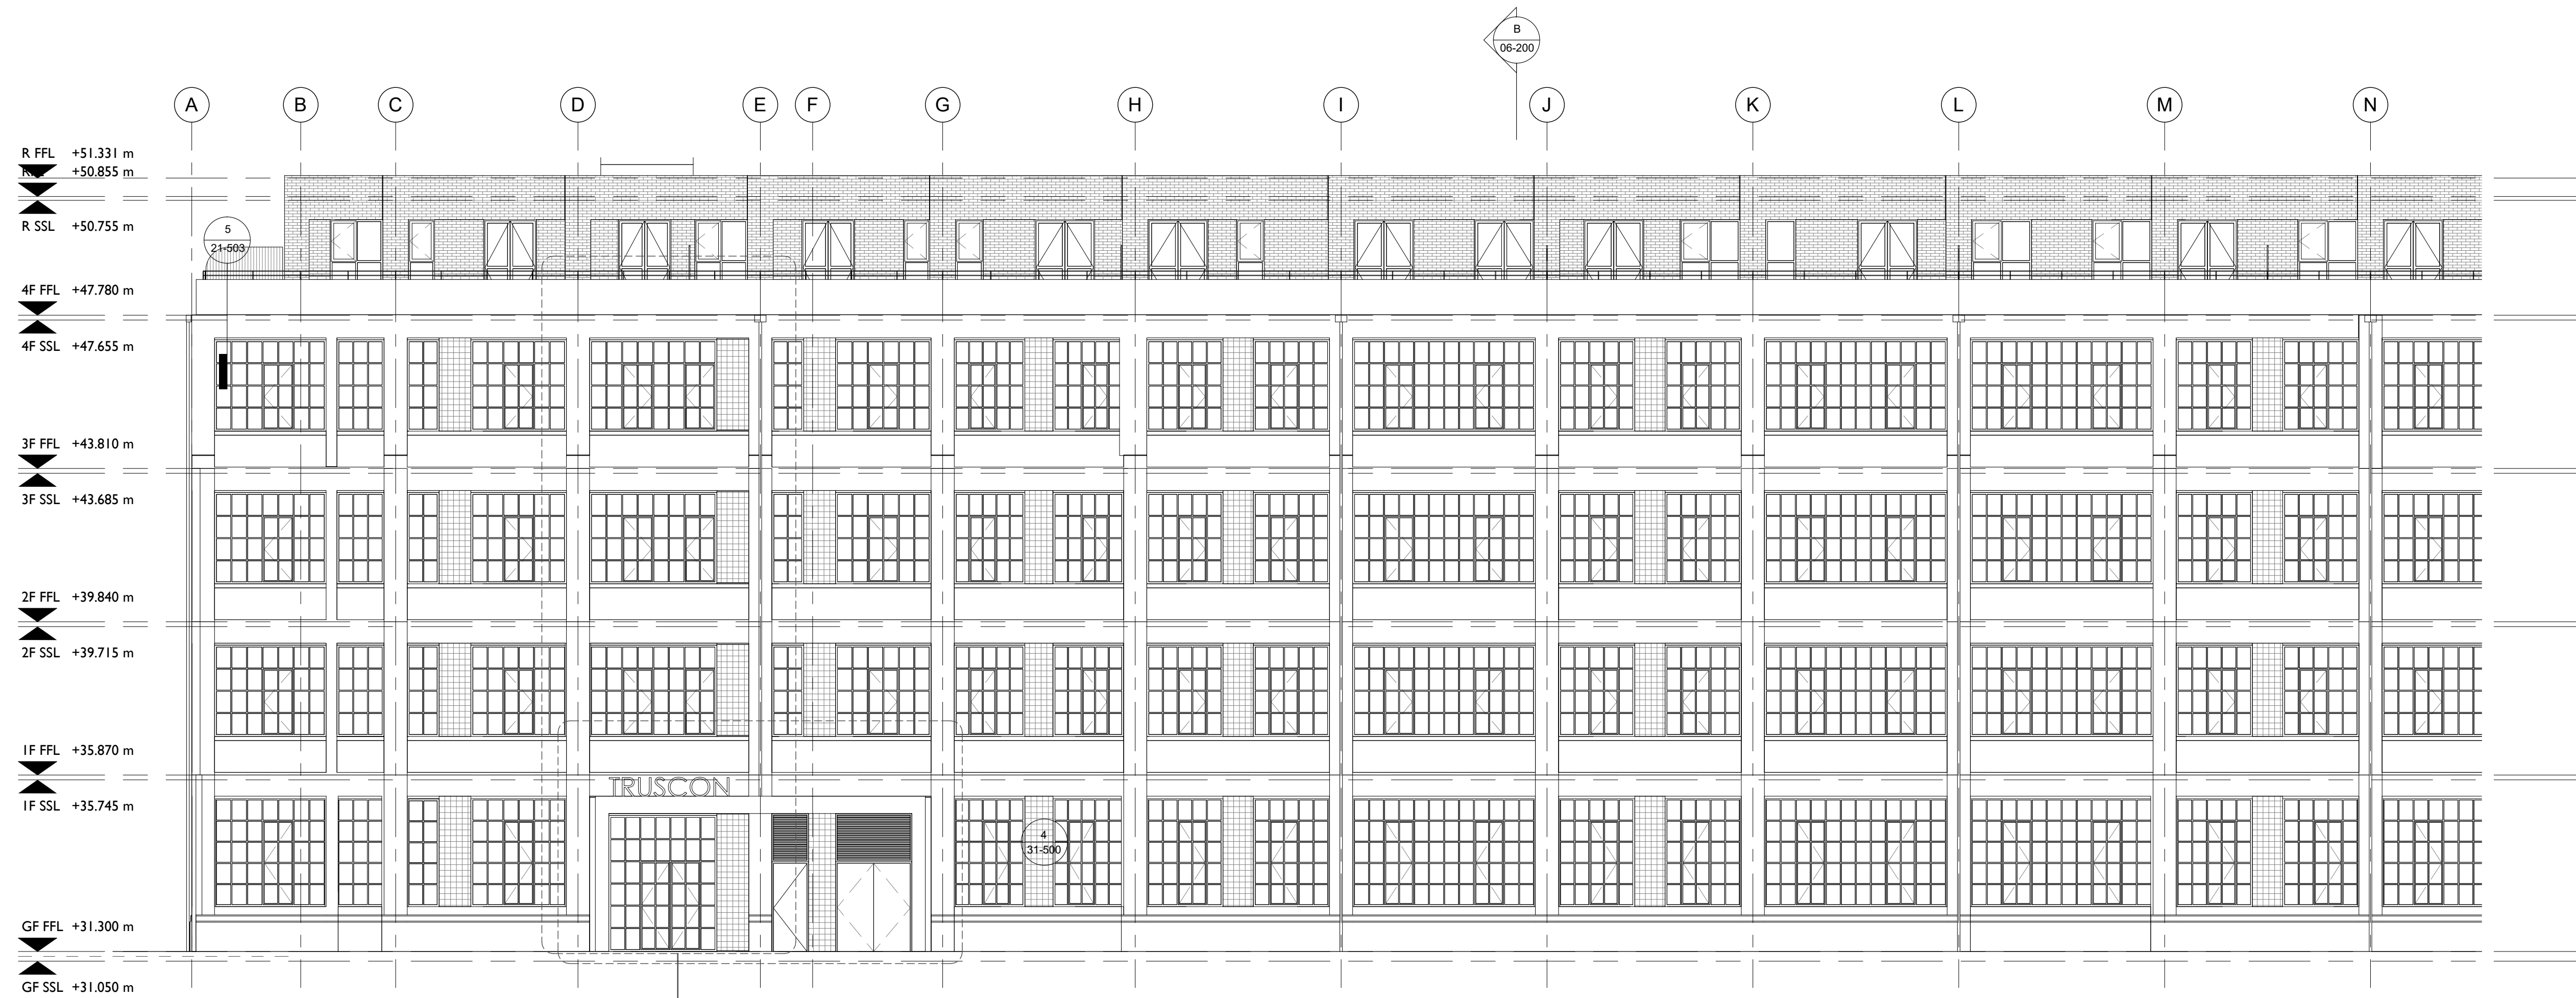


1 SOUTH ELEVATION - PART A
1 : 100

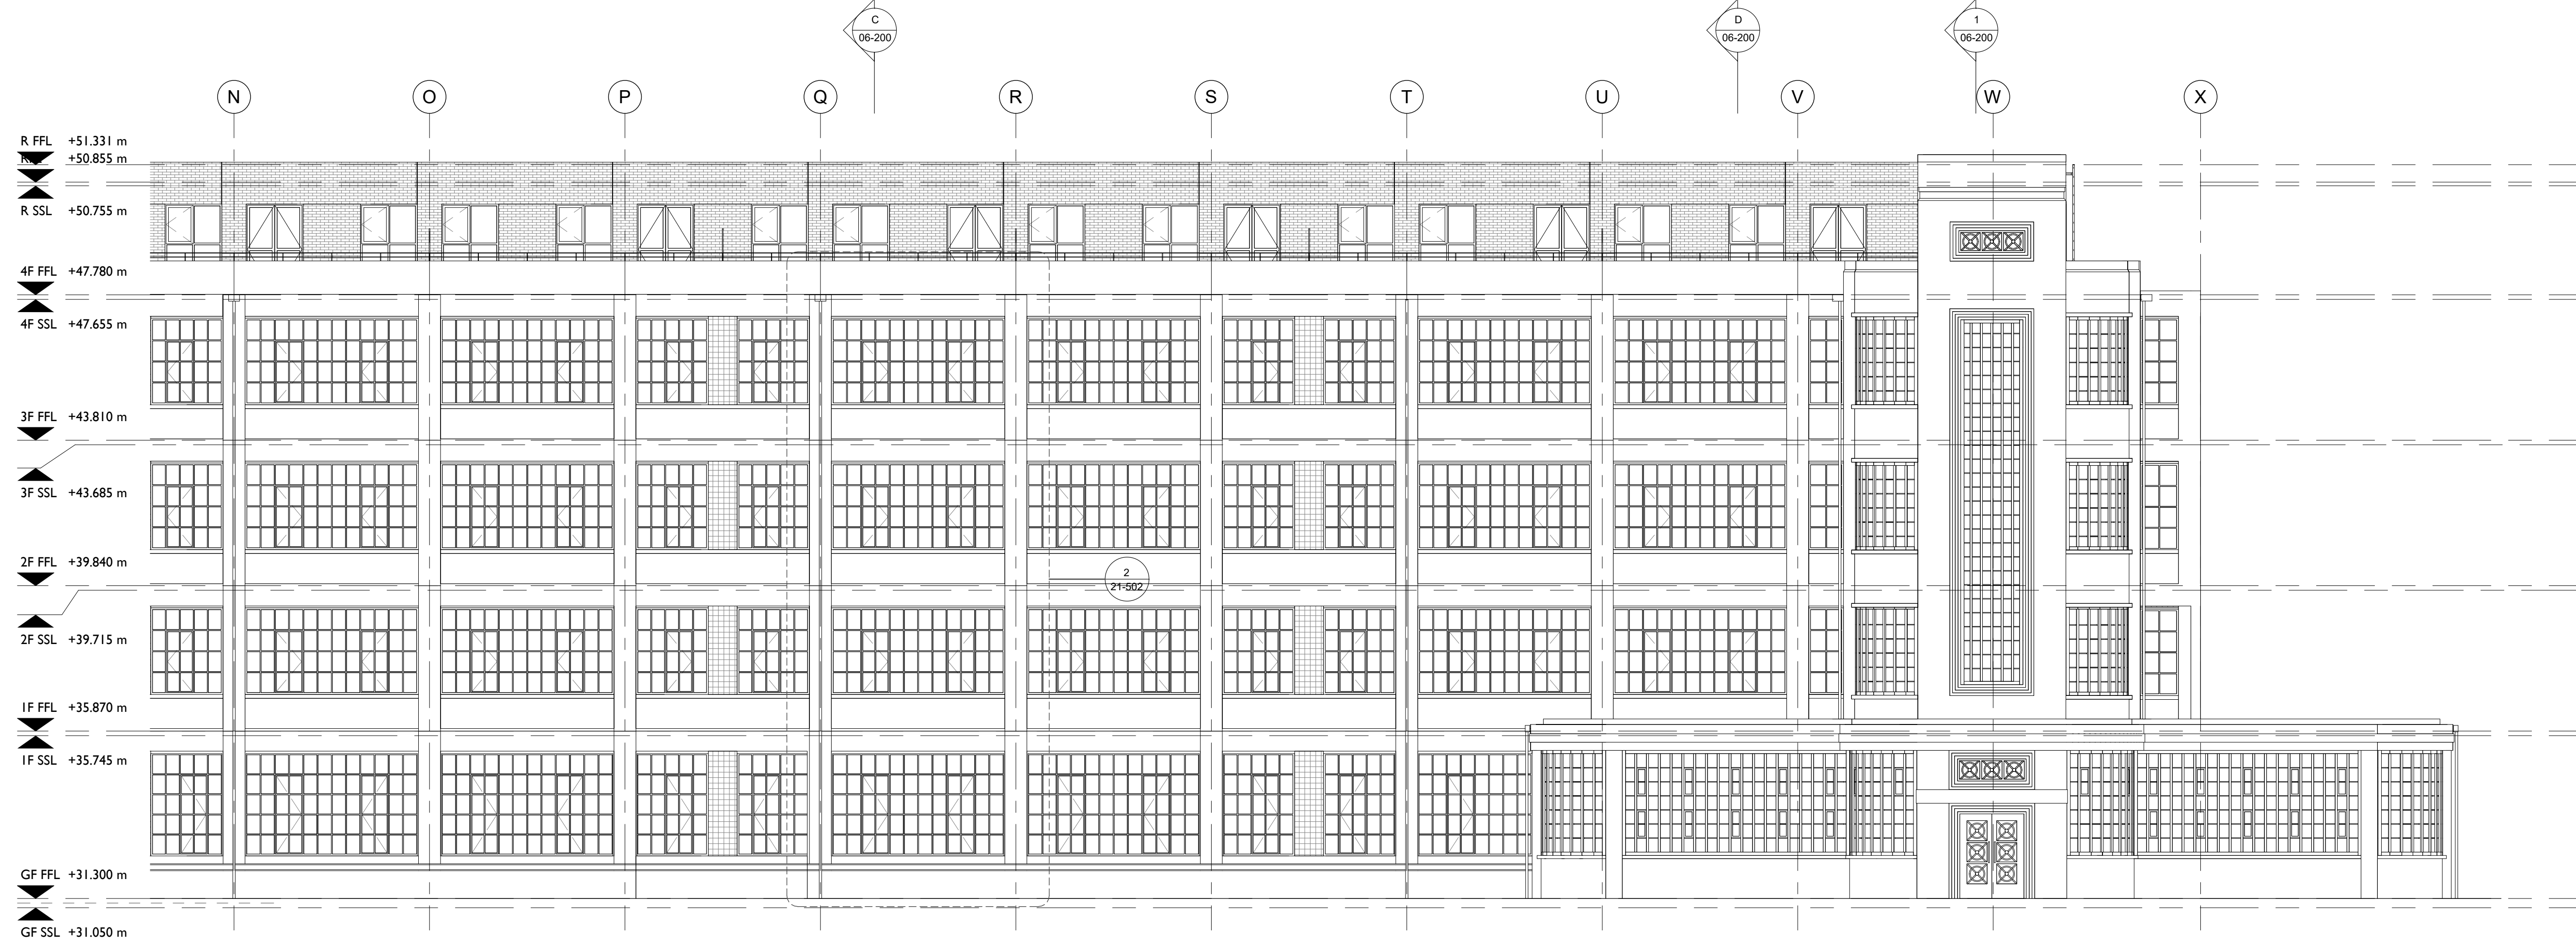

2 SOUTH ELEVATION - PART B
1 : 100

date	rev	revisions
12.02.18	A	Stage 3 Issue

keyplan

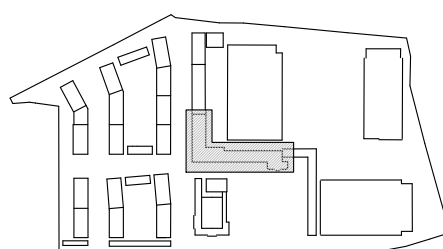

notes

dMFK Architects Ltd take no responsibility for dimensions obtained by scaling from this drawing. If no dimension is shown the recipient must ascertain the dimension specifically from the architect or by site measurement and may not rely on the drawing. Supply of the drawing in digital form is solely for convenience and no reliance may be placed on any data in digital form. All data must be checked against hard copy. This drawing is issued for design intent only and should not be used for construction unless stated.


copyright
This drawing is the property of dMFK Architects Ltd. No disclosure or copy of it may be made without the written permission of dMFK Architects Ltd.

scale at A0	scale at A2	project	drawing title
As Indicated	1 : 200	Former Nestlé Factory	South Elevation (Wallis Gardens)
DEC 17	drawn	project no. client	drawing no.
	Author	2126 Barratt London	FNF-A-F1-dMFK-DR-06-300
			revision
			A


dMFK

DE METZ FORBES KNIGHT ARCHITECTS


the old library 119 chomley gardens london nw6 1aa t 020 7435 1144 f 020 7435 0884 mail info@dmfk.co.uk

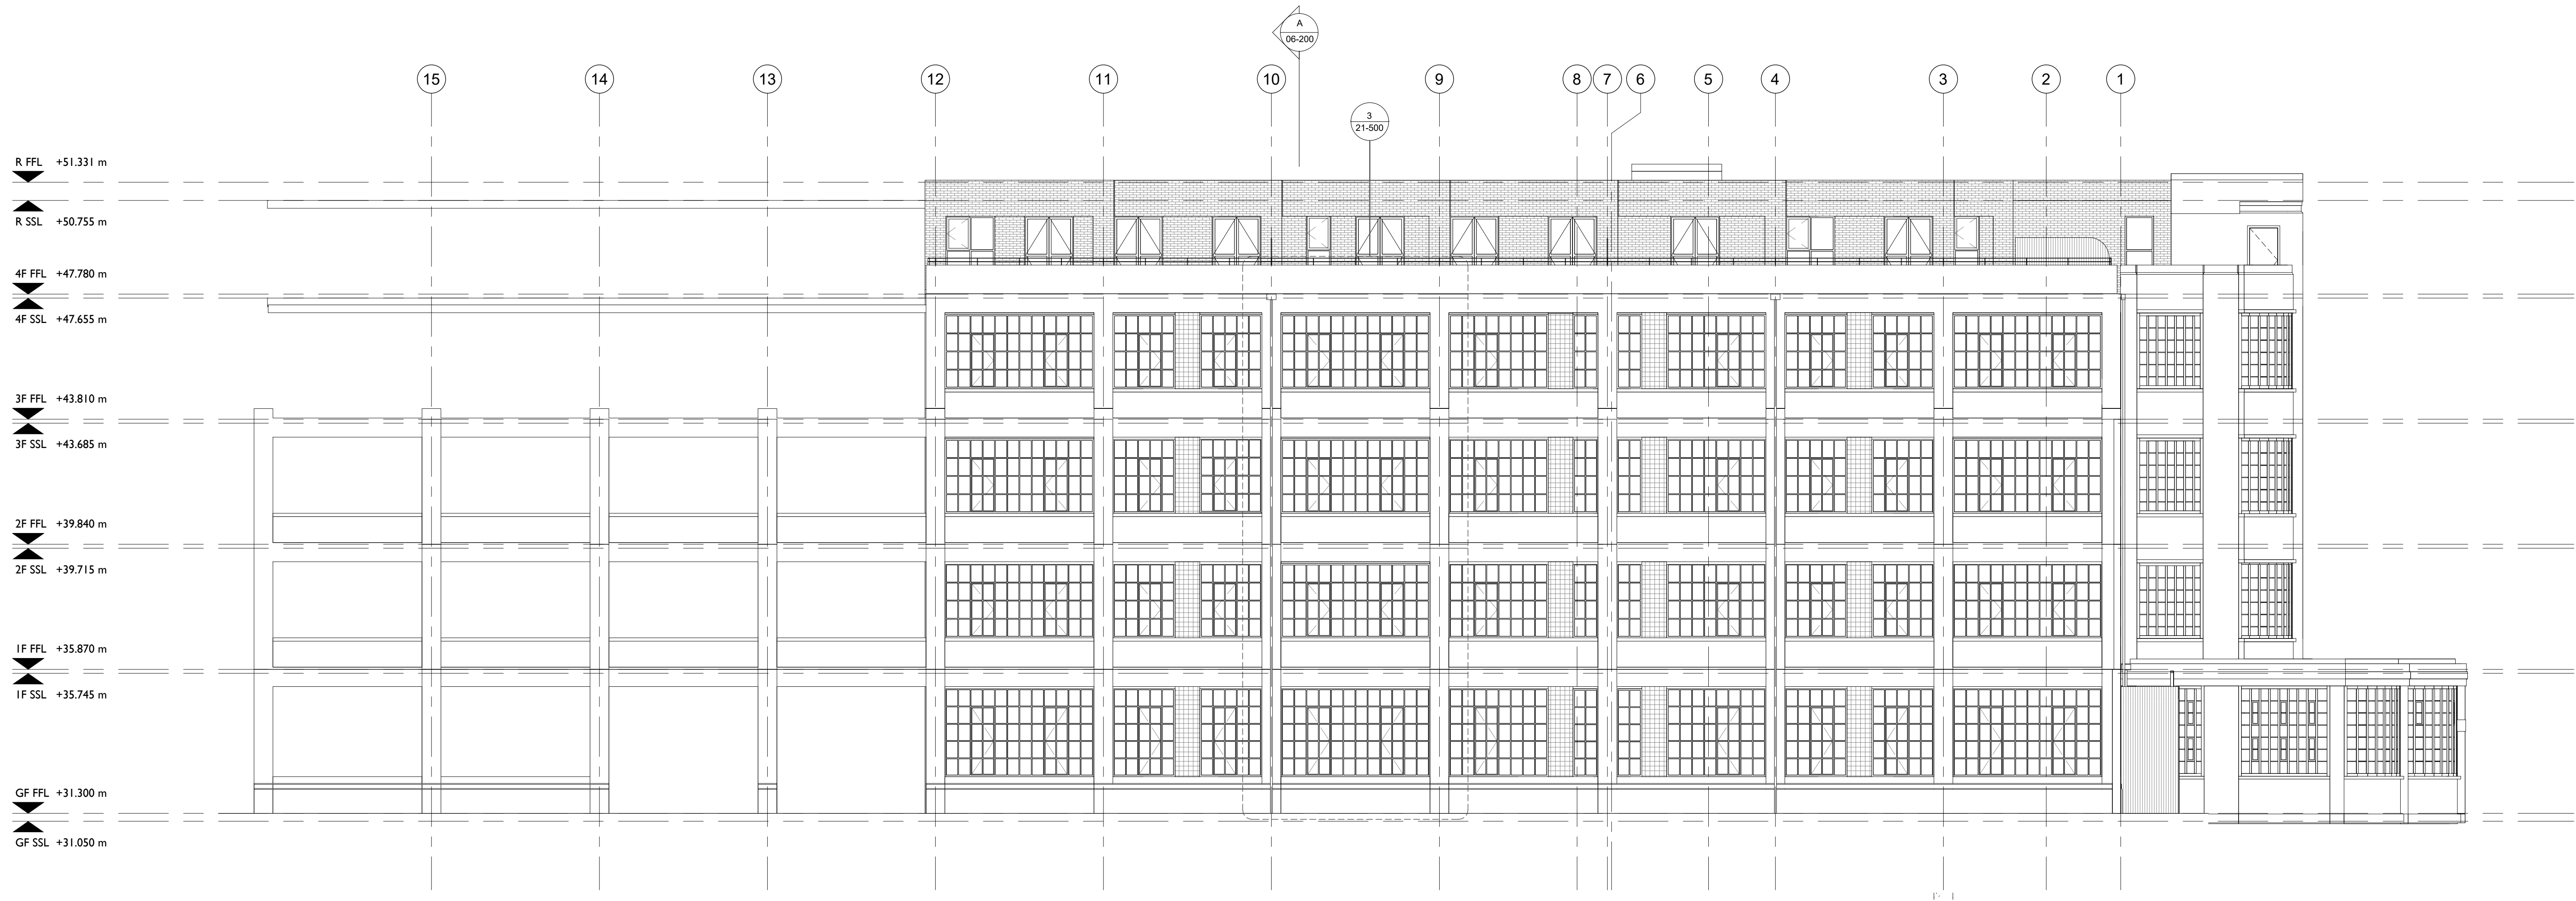

1 WEST ELEVATION
1 : 100

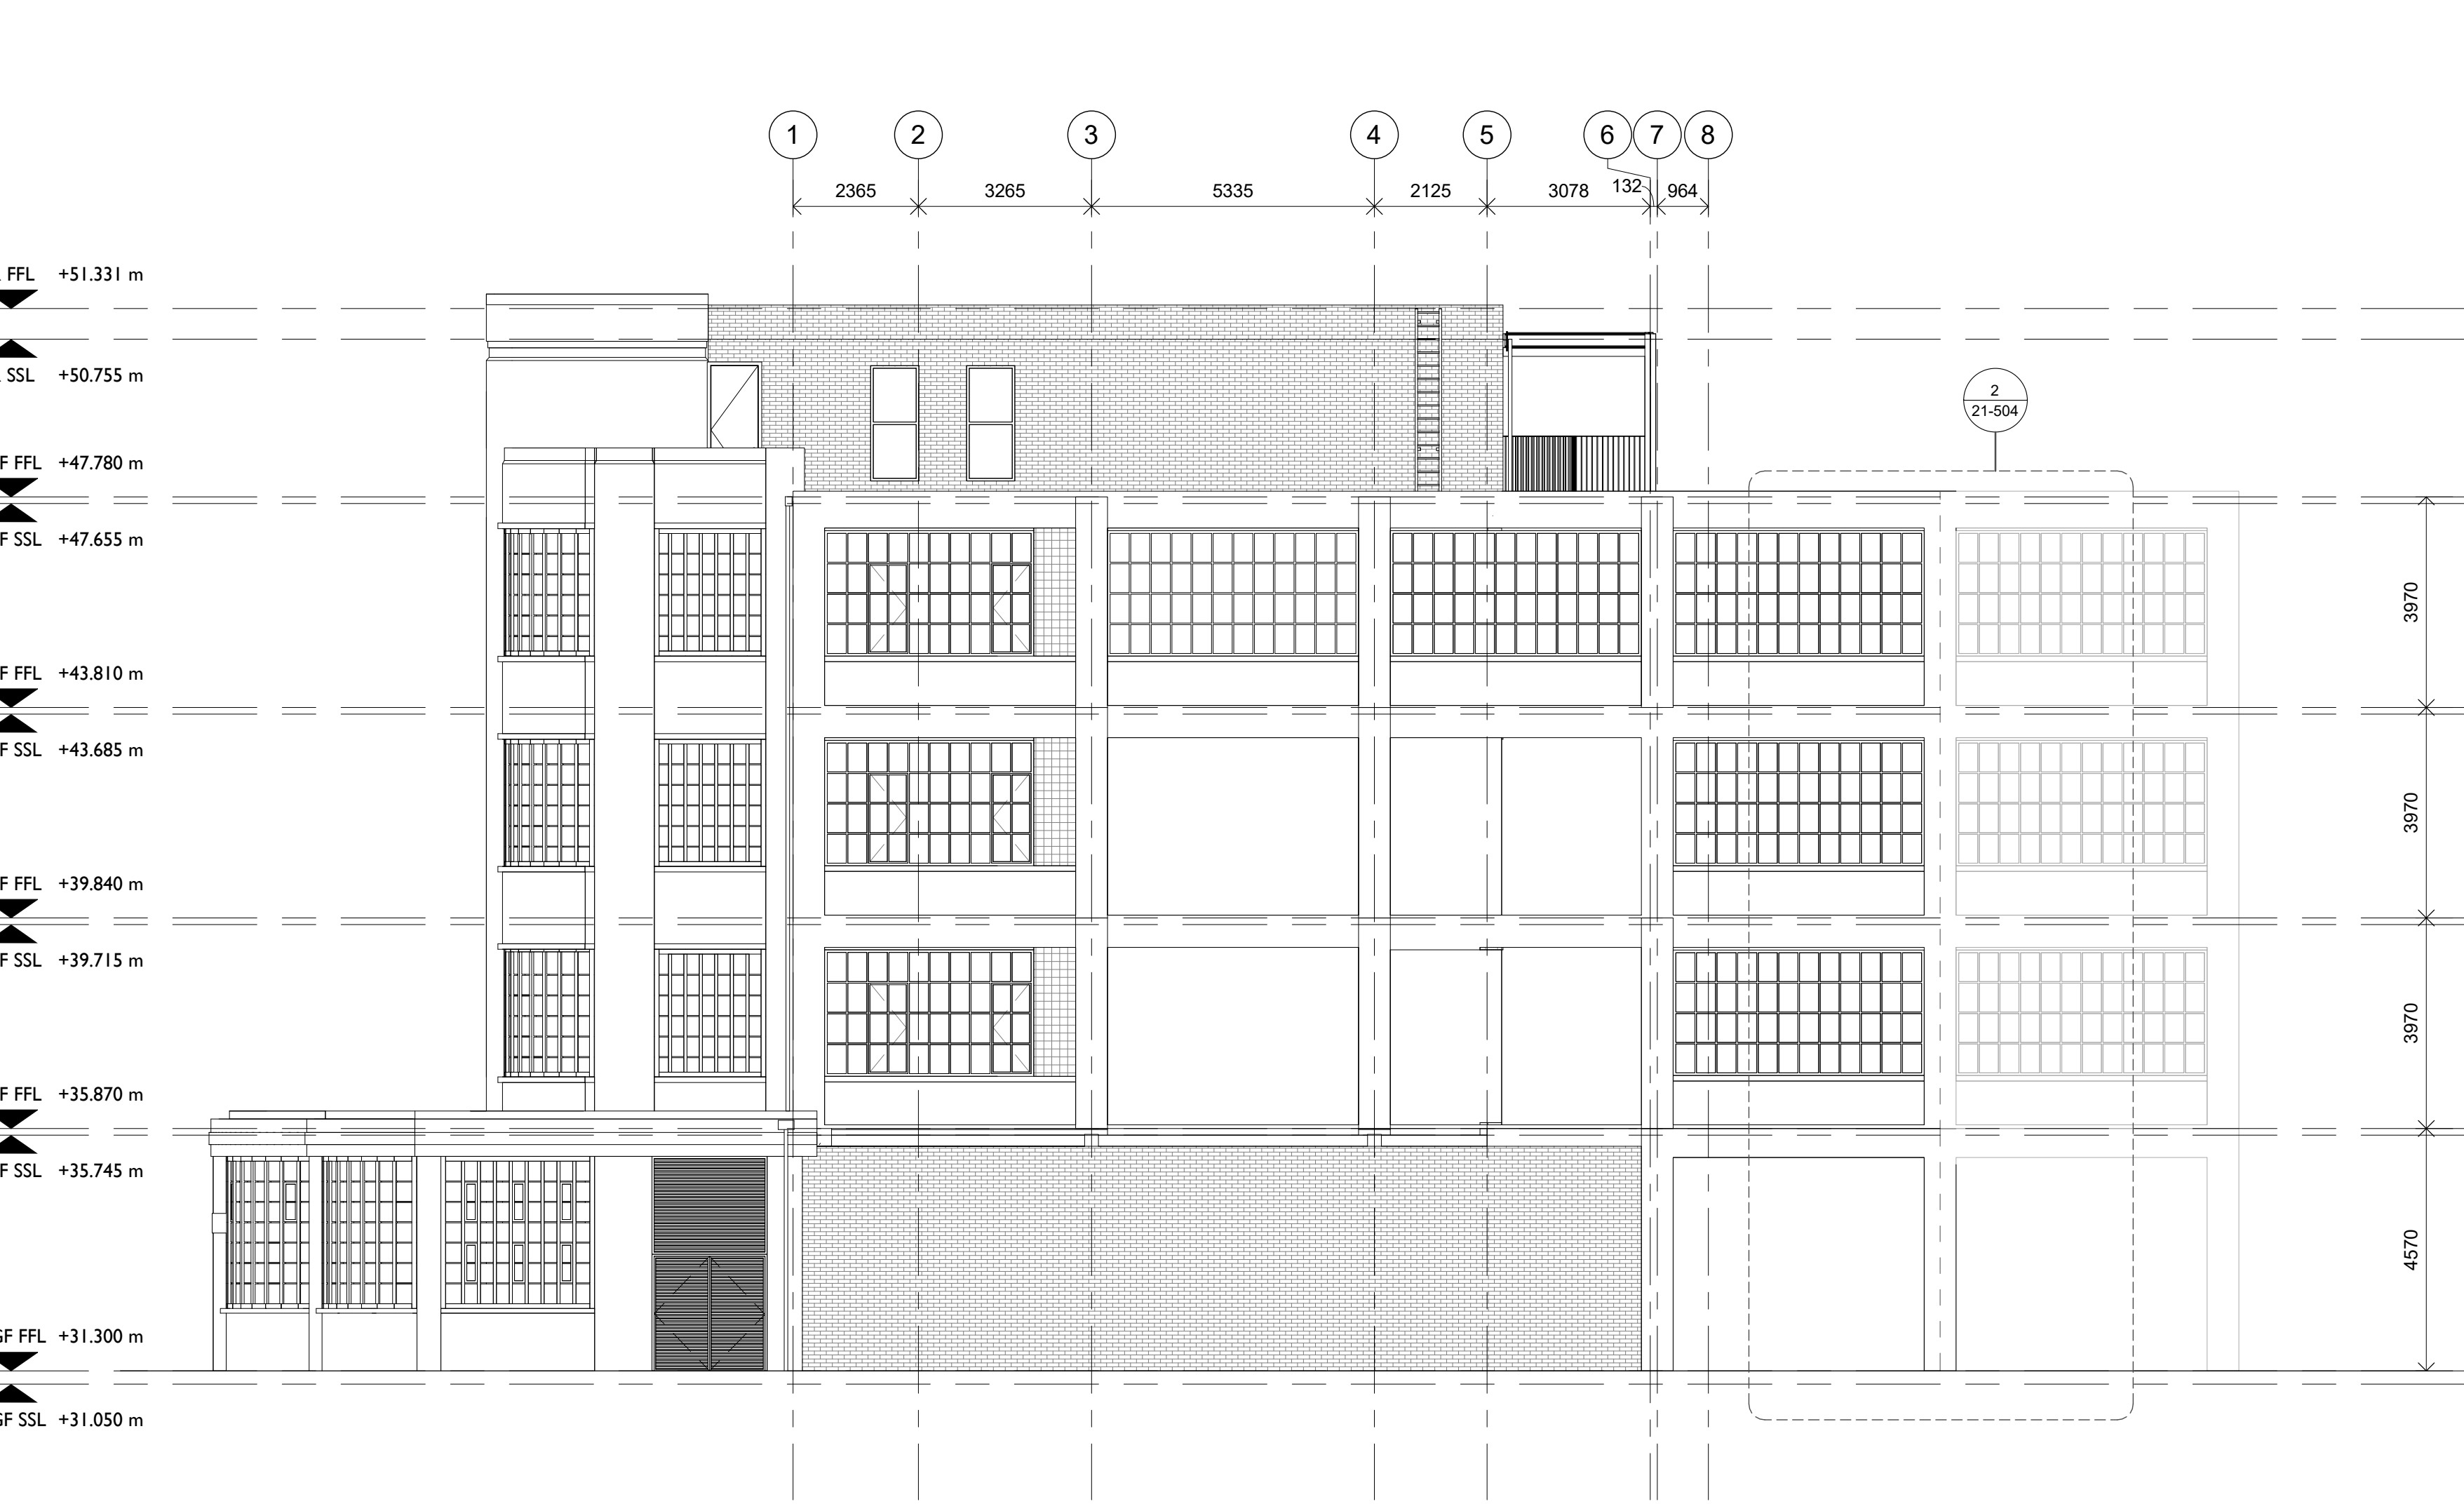


2 EAST ELEVATION
1 : 100

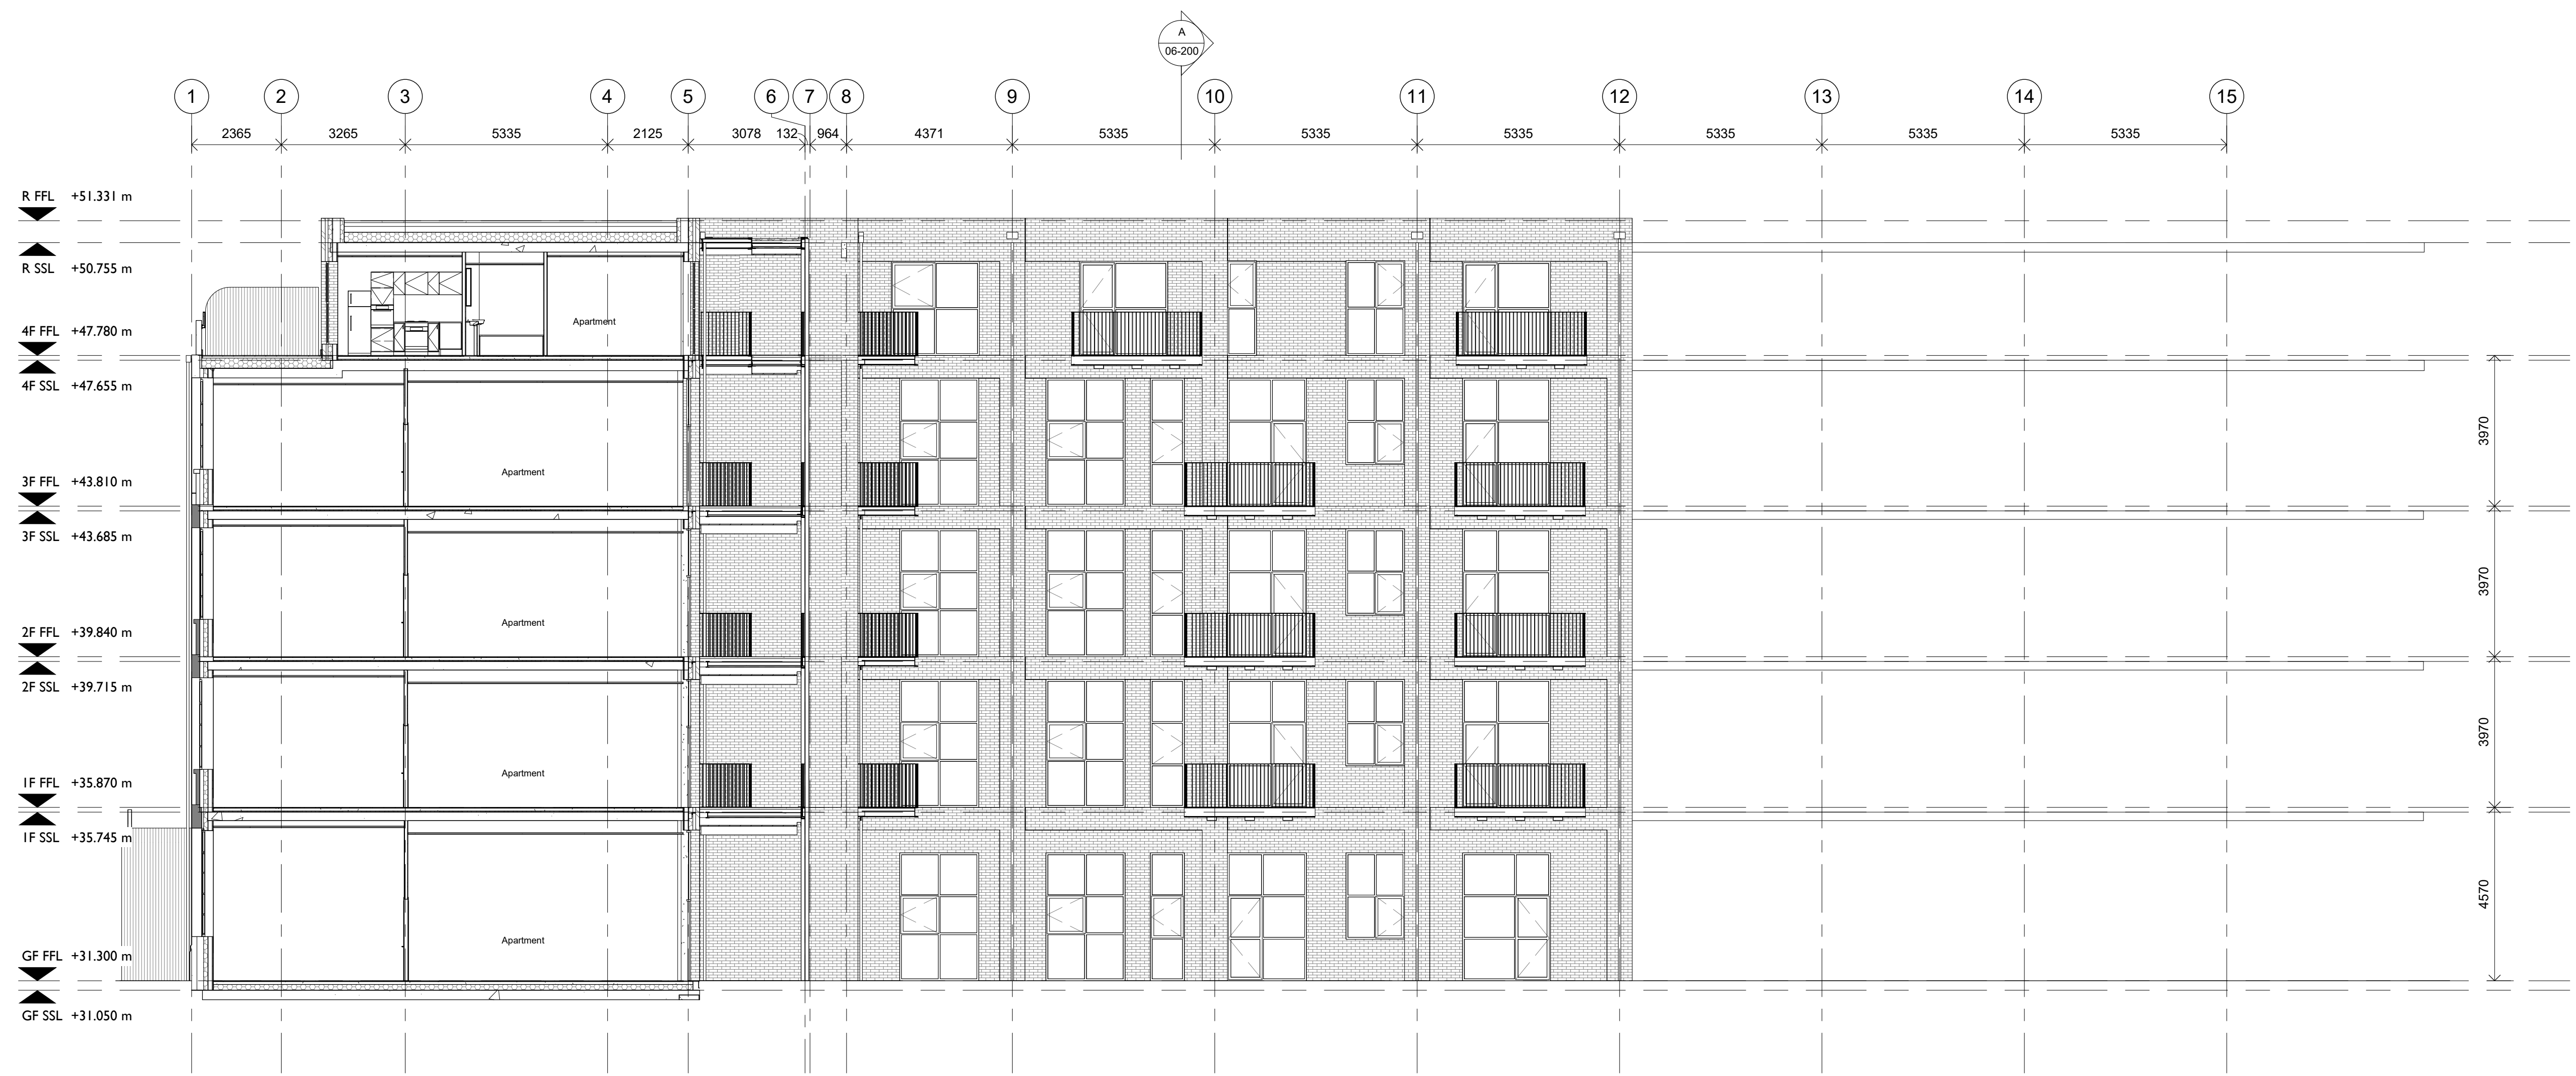

3 EAST REAR ELEVATION
1 : 100

date	rev	revisions
12.02.18	A	Stage 3 Issue

keyplan

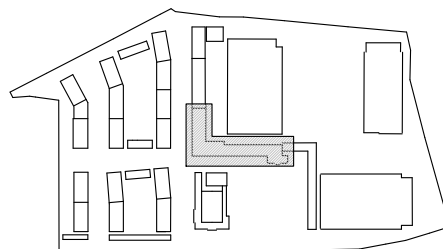

notes

dMFK Architects Ltd take no responsibility for dimensions obtained by scaling from this drawing. If no dimension is shown the recipient must ascertain the dimension specifically from the architect or by site measurement and may not rely on the drawing. Supply of the drawing in digital form is solely for convenience and no reliance may be placed on any data in digital form. All data must be checked against hard copy. This drawing is issued for design intent only and should not be used for construction unless stated.

copyright
This drawing is the property of dMFK Architects Ltd. No disclosure or copy of it may be made without the written permission of dMFK Architects Ltd.

scale at A0	scale at A2	project	drawing title
1 : 100	1 : 200	Former Nestlé Factory	West & East Elevation
date	drawn	project no.	drawing no.
DEC 17	Author	2126	FNF-A-F1-dMFK-DR-06-301
		client	revision
		Barratt London	A

dMFK

DE METZ FORBES KNIGHT ARCHITECTS
the old library 119 chomley gardens london nw6 1aa t 020 7435 1144 f 020 7435 0884 mail info@dmfk.co.uk



3 NORTH ELEVATION KEY
1 : 200




1 NORTH ELEVATION - PART A
1 : 100



2 NORTH ELEVATION - PART B
1 : 100

date	rev	revisions
12.02.18	A	Stage 3 Issue

keyplan

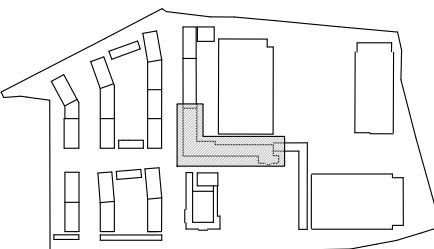

notes

dMFK Architects Ltd take no responsibility for dimensions obtained by scaling from this drawing. If no dimension is shown the recipient must ascertain the dimension specifically from the architect or by site measurement and may not rely on the drawing. Supply of the drawing in digital form is solely for convenience and no reliance may be placed on any data in digital form. All data must be checked against hard copy. This drawing is issued for design intent only and should not be used for construction unless stated.

copyright This drawing is the property of dMFK Architects Ltd. No disclosure or copy of it may be made without the written permission of dMFK Architects Ltd.

scale at A0	scale at A2	project	drawing title
As Indicated	1 : 200	Former Nestlé Factory	North Elevation (Unit 4)
DEC 17	drawn	project no.	drawing no.
Author	2126	Barratt London	FNF-A-F1-dMFK-DR-06-302
			revision
			A

dMFK

DE METZ FORBES KNIGHT ARCHITECTS

the old library 119 chomley gardens london nw6 1aa t 020 7435 1144 f 020 7435 0884 mail info@dmfk.co.uk