


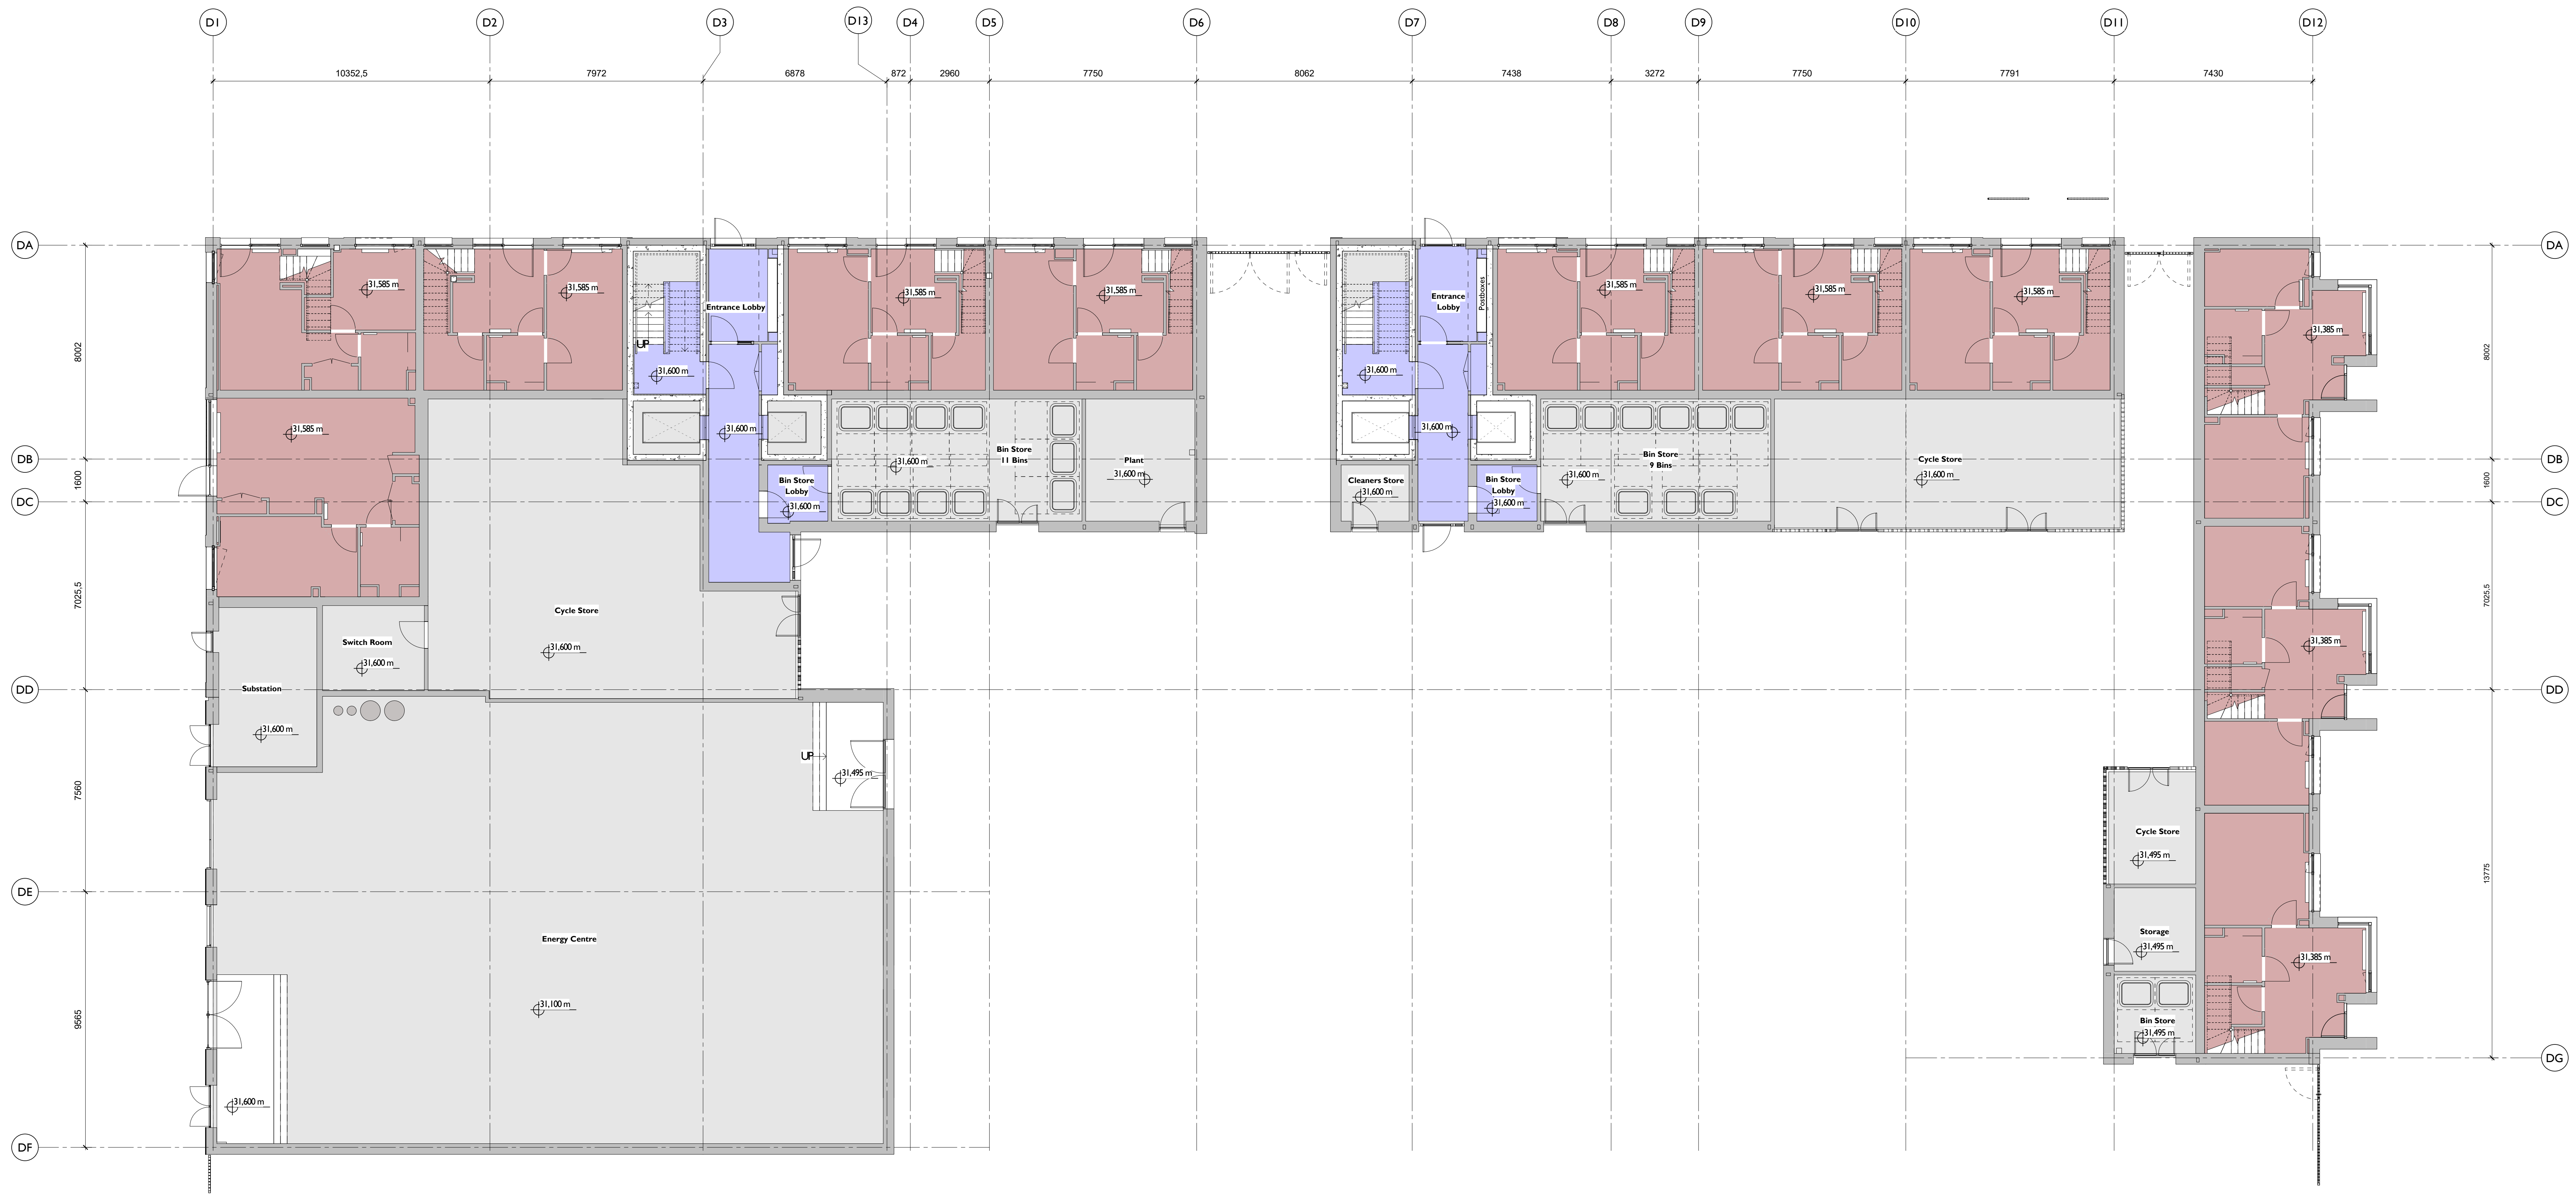

| FLOOR TYPES                                         |  |
|-----------------------------------------------------|--|
| SCR 100 - GROUND FLOOR SYSTEM - SERVICE SPACES      |  |
| SCR 101 - GROUND FLOOR SYSTEM - LOBBY               |  |
| SCR 102 - GROUND FLOOR SYSTEM - RESIDENTIAL SPACES  |  |
| SCR 200 - FIRST FLOOR SYSTEM - RESIDENTIAL SPACES   |  |
| SCR 201 - TYPICAL FLOOR SYSTEM - RESIDENTIAL SPACES |  |

NOTE

| DATE     | REV | DESCRIPTION                      | OK |
|----------|-----|----------------------------------|----|
| 18/01/13 | 1   | 50 Issue Tender package          | MF |
| 18/02/13 | 2   | Full Coordination Tender package | EF |
|          |     |                                  |    |
|          |     |                                  |    |
ARCHITECT  
**MAKOWER ARCHITECTS**  
24-26 Great Suffolk Street  
Bankside, London SE1 0UE  
Telephone: +44 (0)20 7100 3550  
enquiries@makowerarchitects.com

CLIENT  
**BARATT LONDON**

KEY PLAN  
Block D

NORTH

MA Template  
**FNF-A-D-MKWR-DR-33-100**  
Ground Floor Plan - FLS  
SCALE 1:100 @ A0  
REVISION T2