




- Site boundary
- Floor finish level
- Level existing
- Level proposed
- Top of kerb
- Bottom of kerb
- Falls
- DT1 - Drainage channel

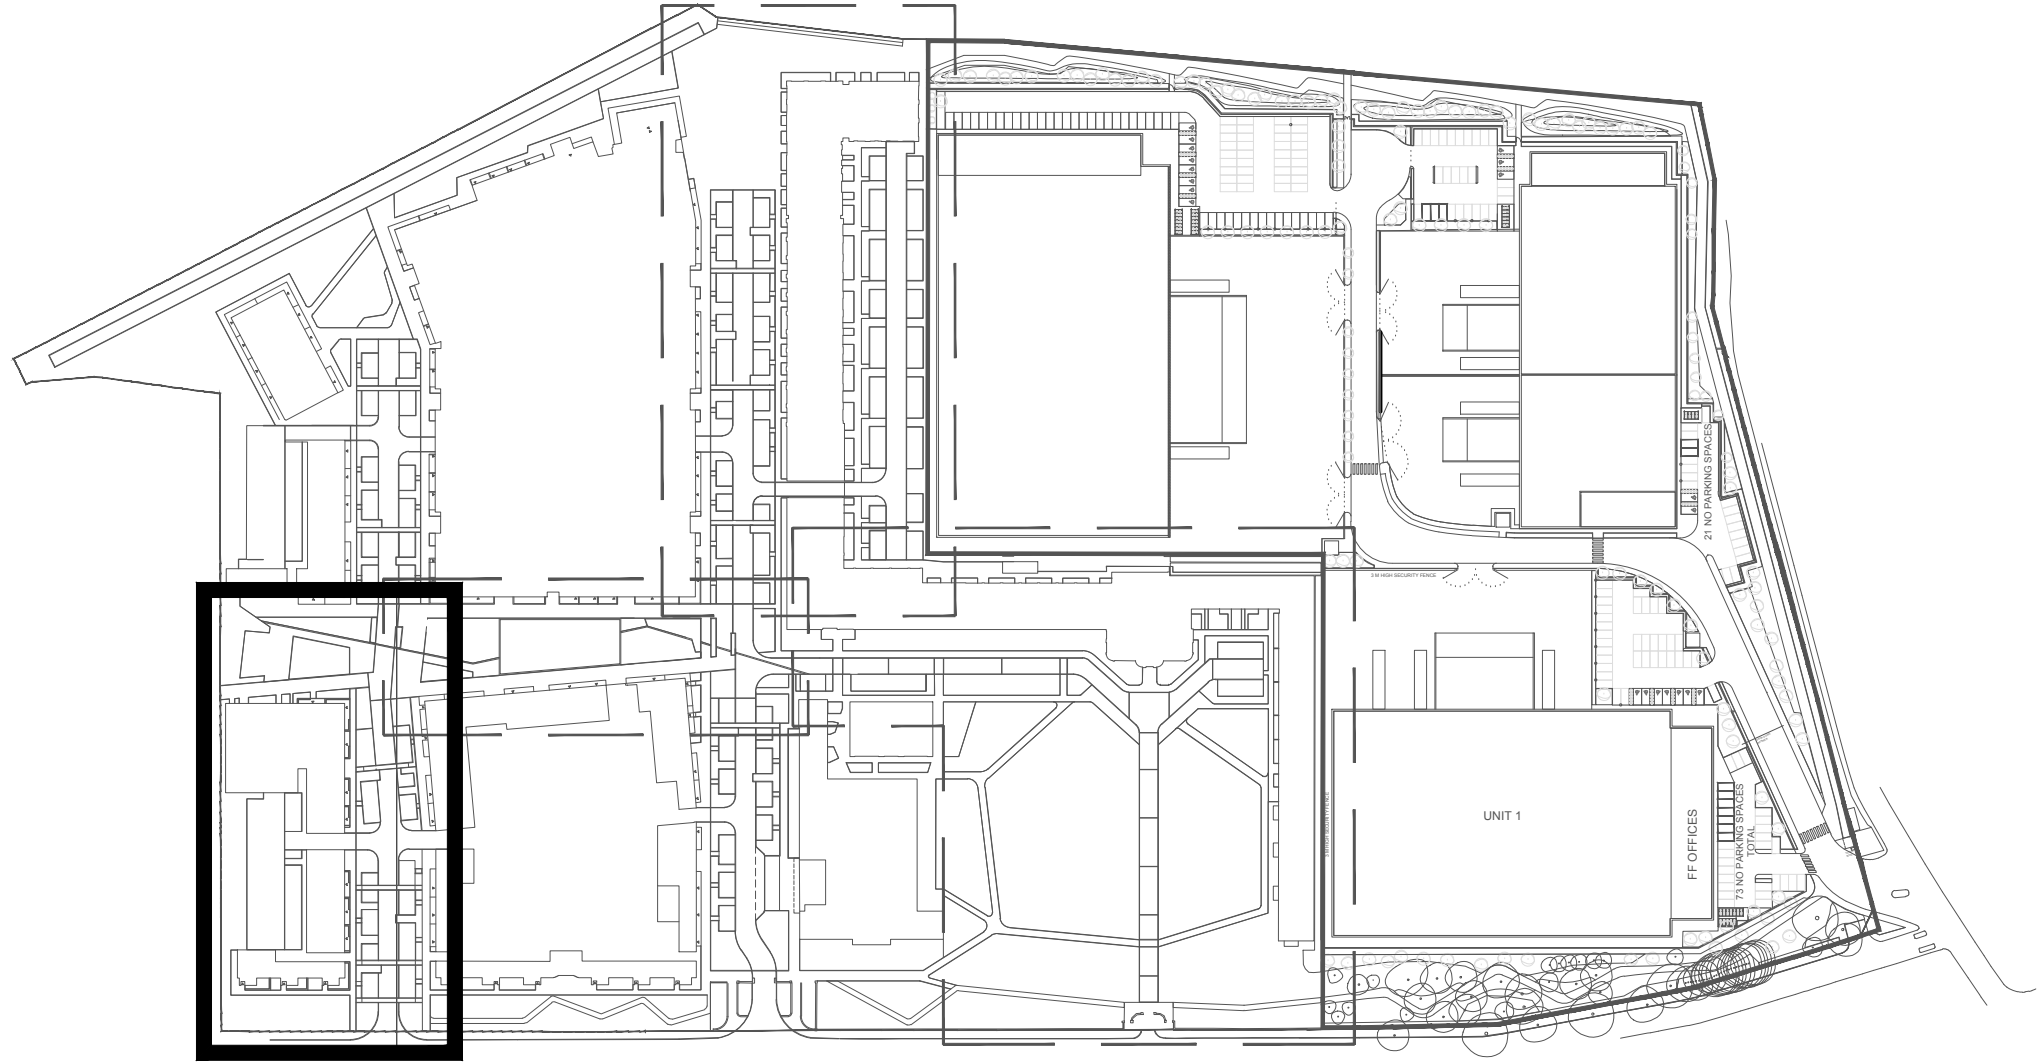

Disclaimer

- This drawing is the property of Cameo + Partners Ltd.
- It must not be copied or reproduced without written consent.
- Do not scale from this drawing.
- Check all dimensions on site before setting out.

T1 Issue for Tender

MN 29.03.2018

by date

Scale 1:200



Drawing
Landscape Levels and Drainage Plan Ph2

Project
Former Nestle Factory, Nestles Avenue, Hayes

Scale
1:200 @ A0

Date
07.03.2018

Checked By
DF

Drawn
MN

Drawing No.
FNF-L-PH2-CAM-DR-90-600

D = design information / P = planning / T = tender / C = construction / B = as built

Revision
T1

© Cameo & Partners