



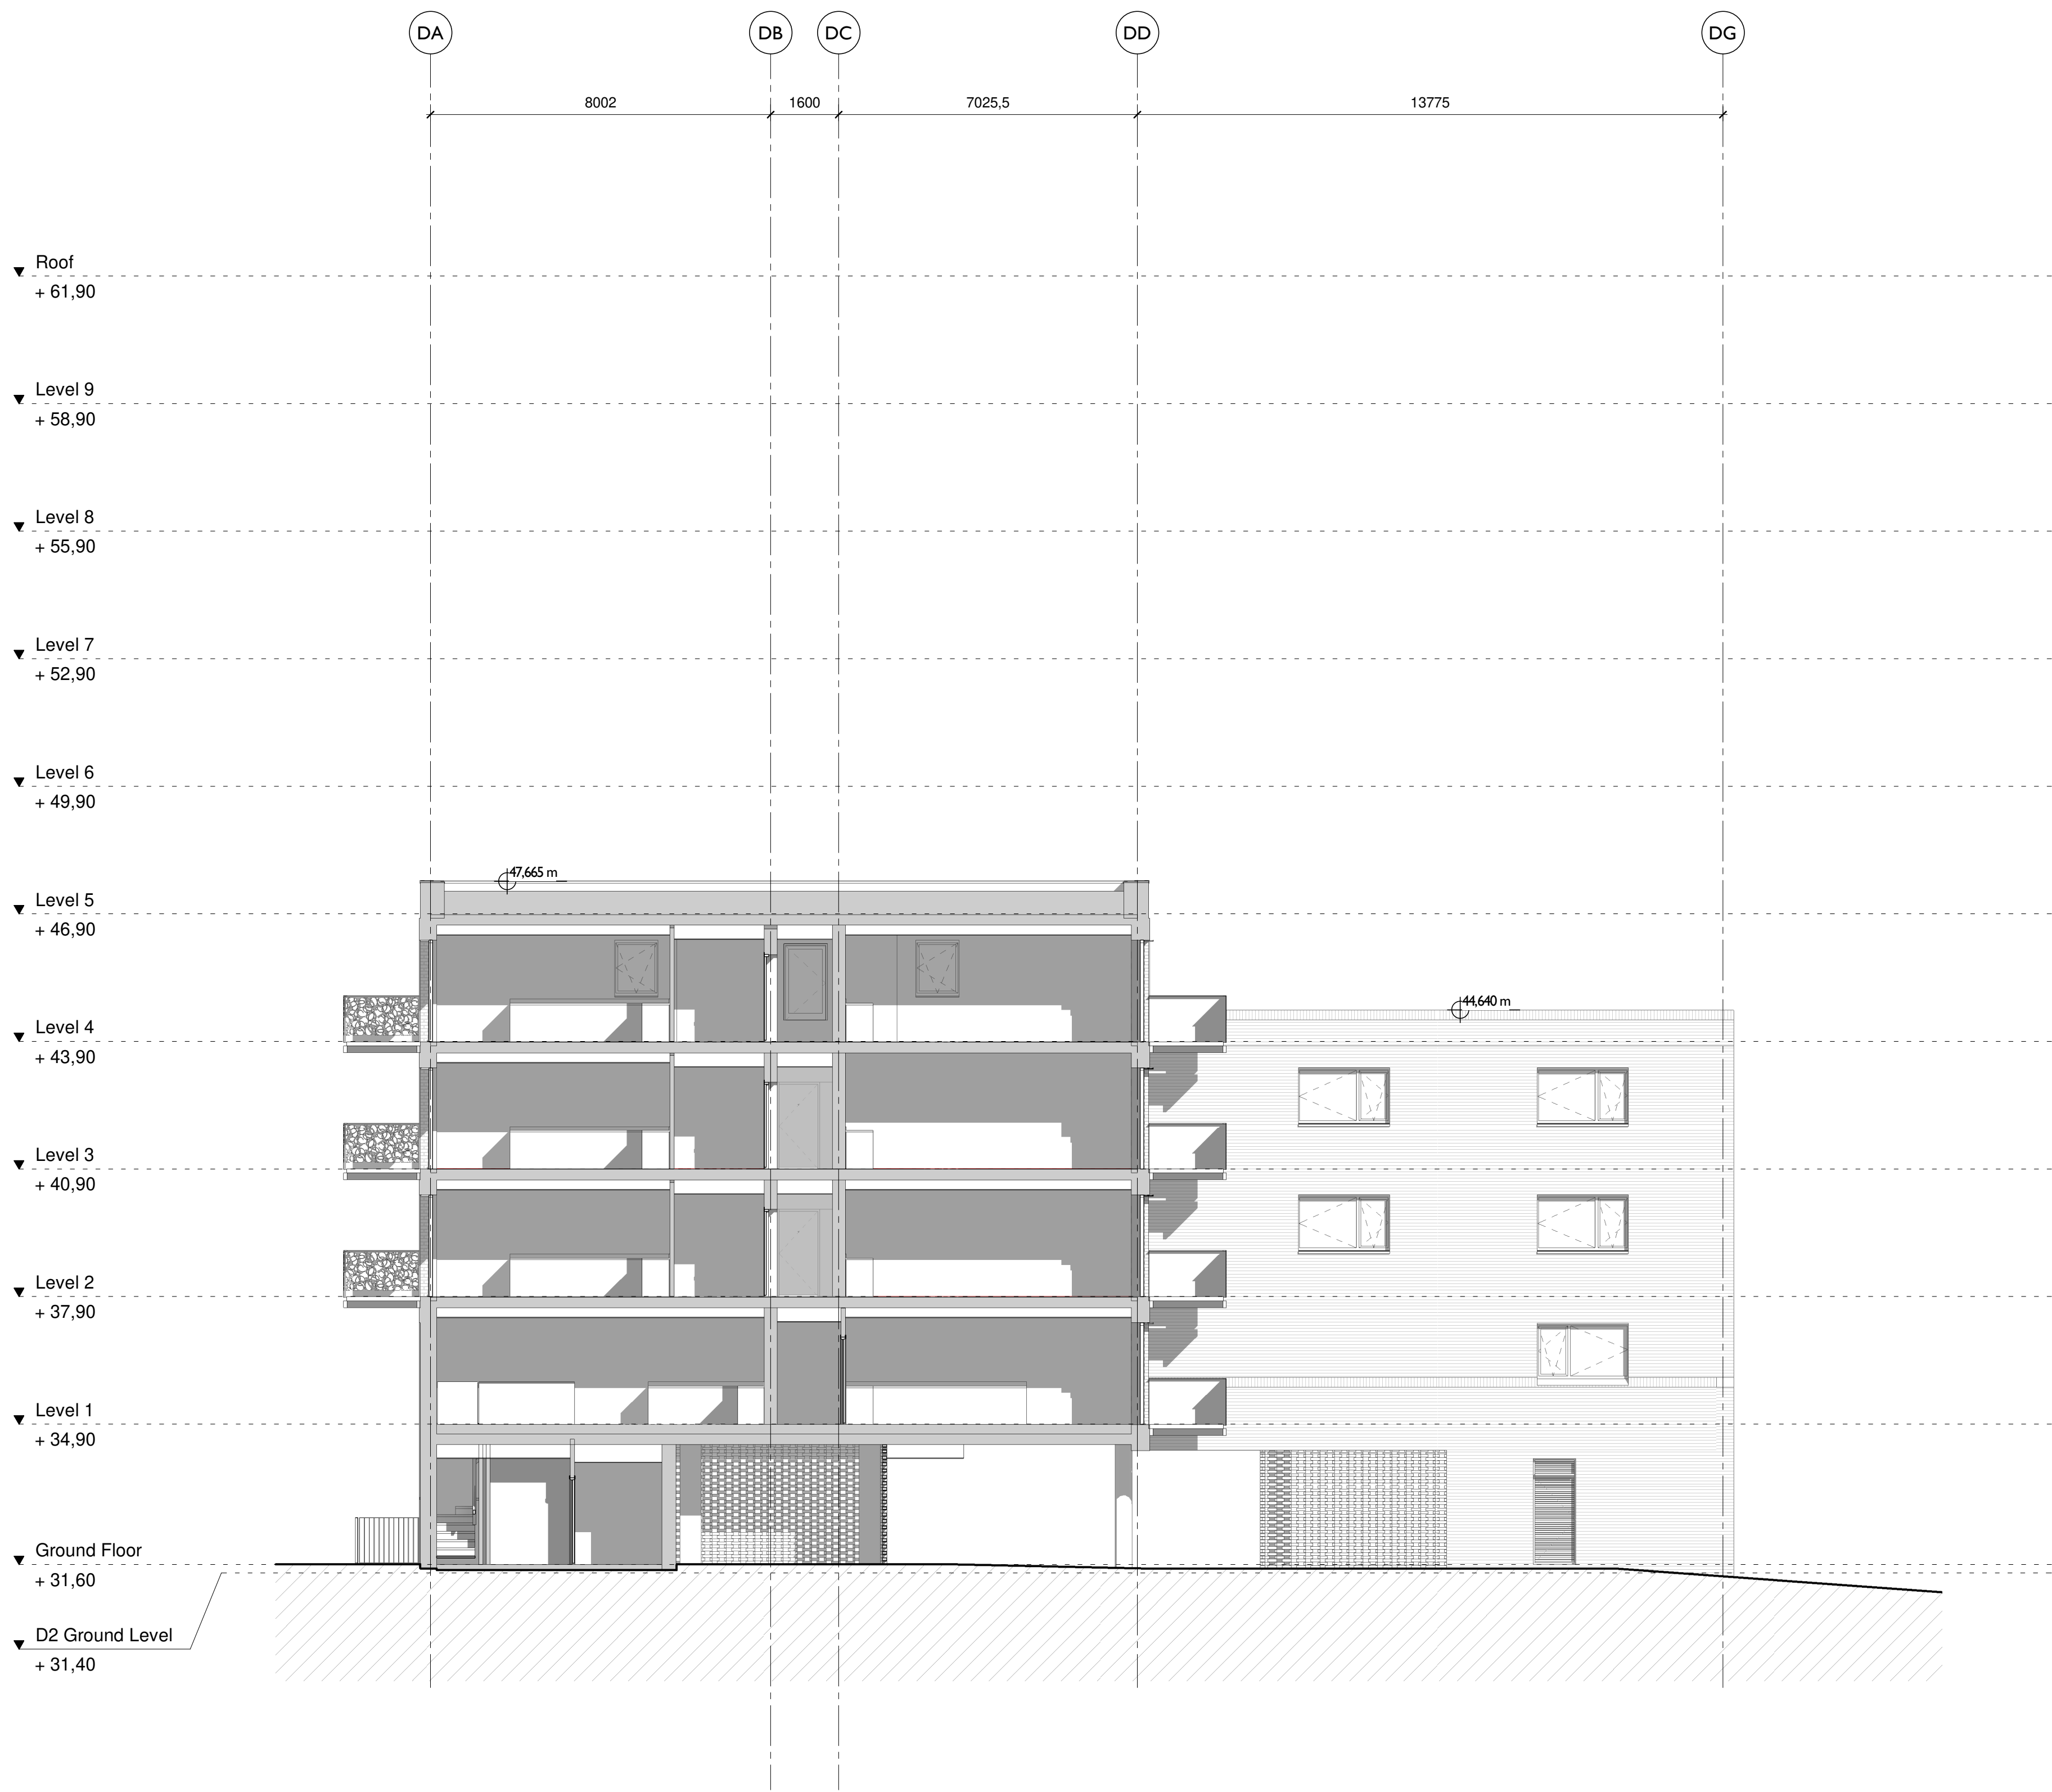

Courtyard North Elevation
1 : 100

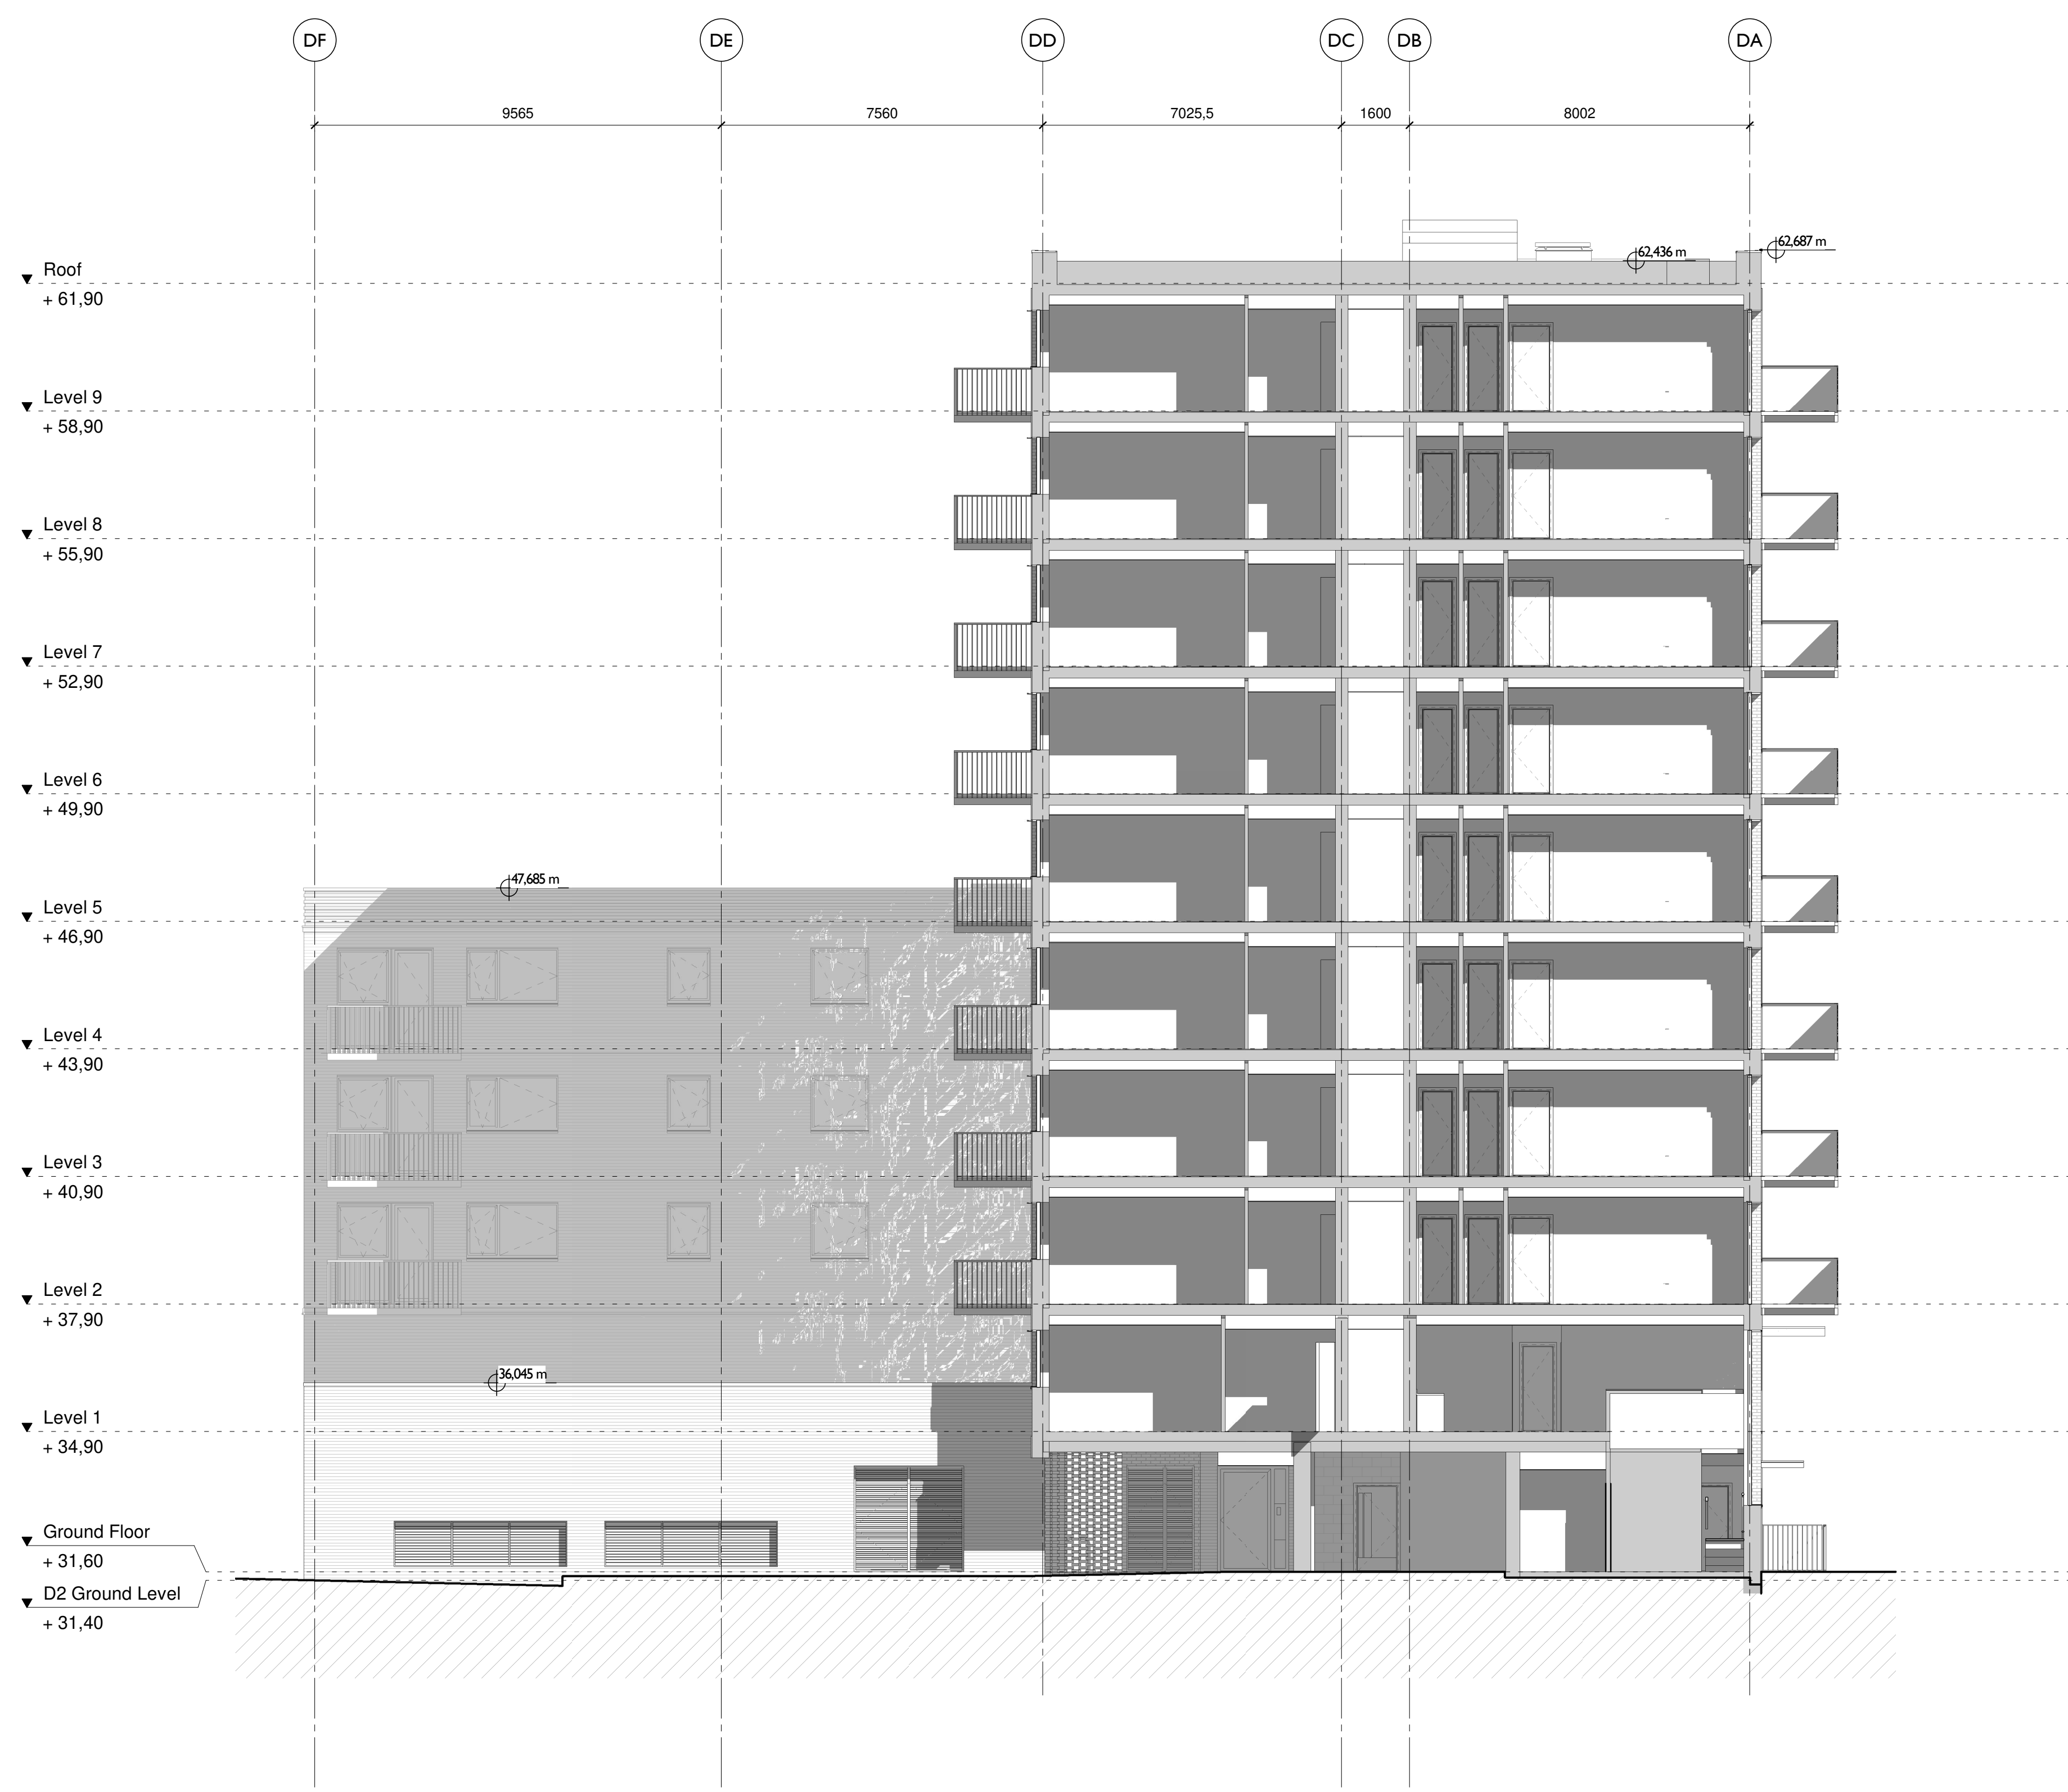

Courtyard South Elevation
1 : 100

NOTE

DATE	REV	DESCRIPTION	OK
18/02/19	1	1st issue Tender package	MF

ARCHITECT
**MAKOWER
ARCHITECTS**
24-26 Great Suffolk Street
Barkside, London SE1 0UE
enquiries: +44 (0)20 7100 3550
enquiries@makowerarchitects.com

CLIENT
**BARATT
LONDON**

KEY PLAN

NORTH

MA Template
FNF-A-D-MKWR-DR-06-303
North & South Courtyard Elevations
SCALE: 1 : 100 @ A0
REVISION
T1