


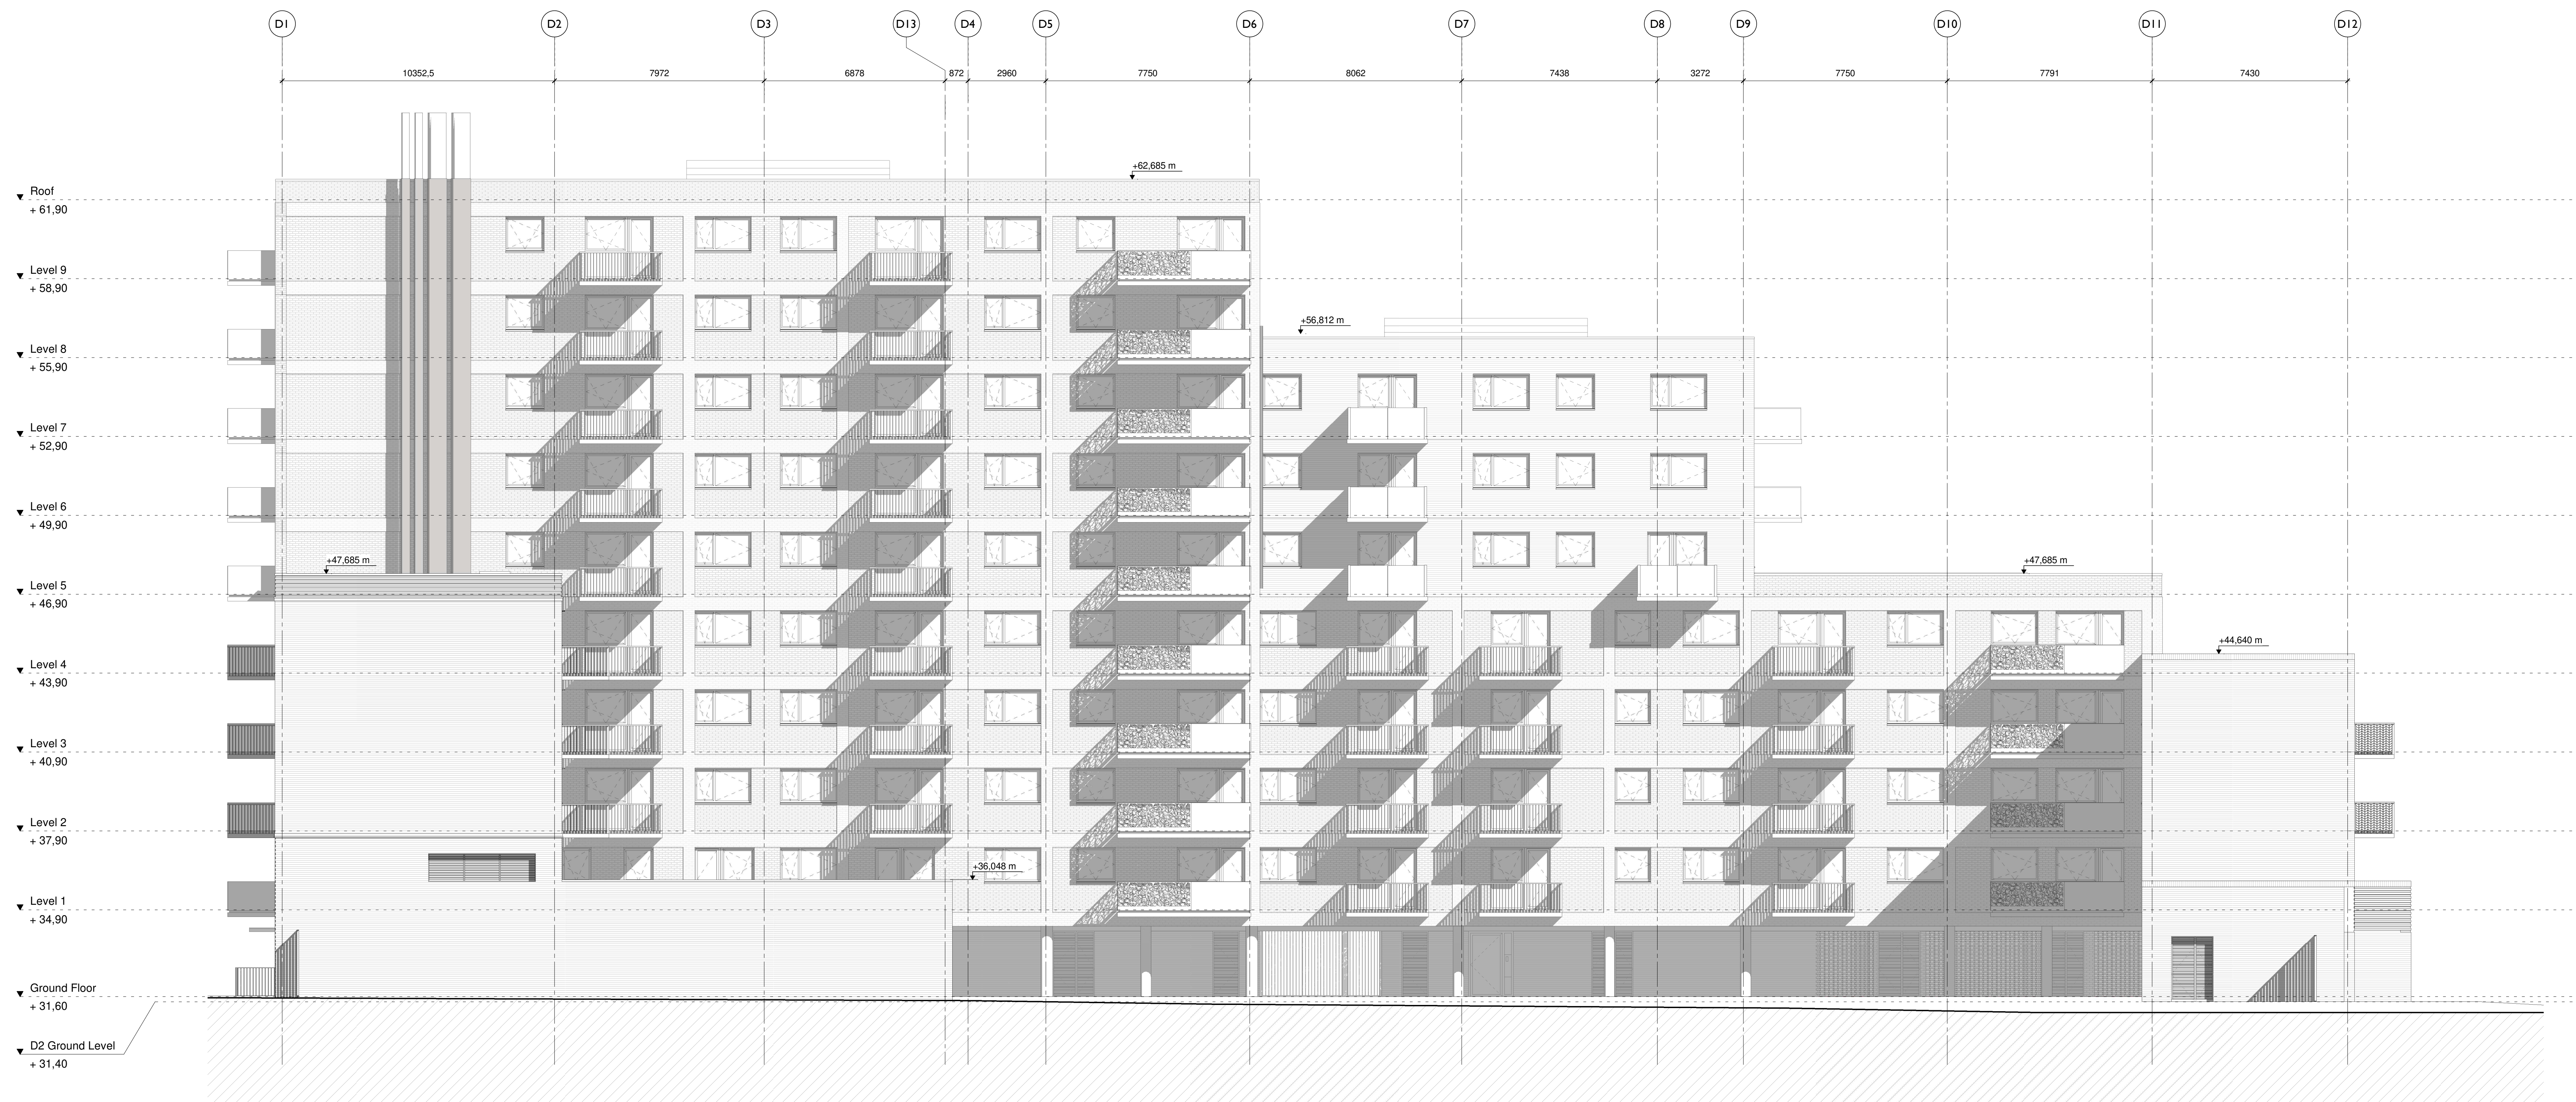

West Elevation
1 : 100

NOTE

DATE	REV	DESCRIPTION	OK
18/02/24	1	1st issue Tender package	MF

ARCHITECT
**MAKOWER
ARCHITECTS**
24-26 Great Suffolk Street
Bankside, London SE1 0UE
enquiries +44 (0)20 7100 3550
enquiries@makowerarchitects.com

CLIENT
**BARATT
— LONDON —**

KEY PLAN
Block D

NORTH

HA Template
FNF-A-D-MKWR-DR-06-301
West Elevation
SCALE: 1 : 100 @ A0
REVISION
T1