




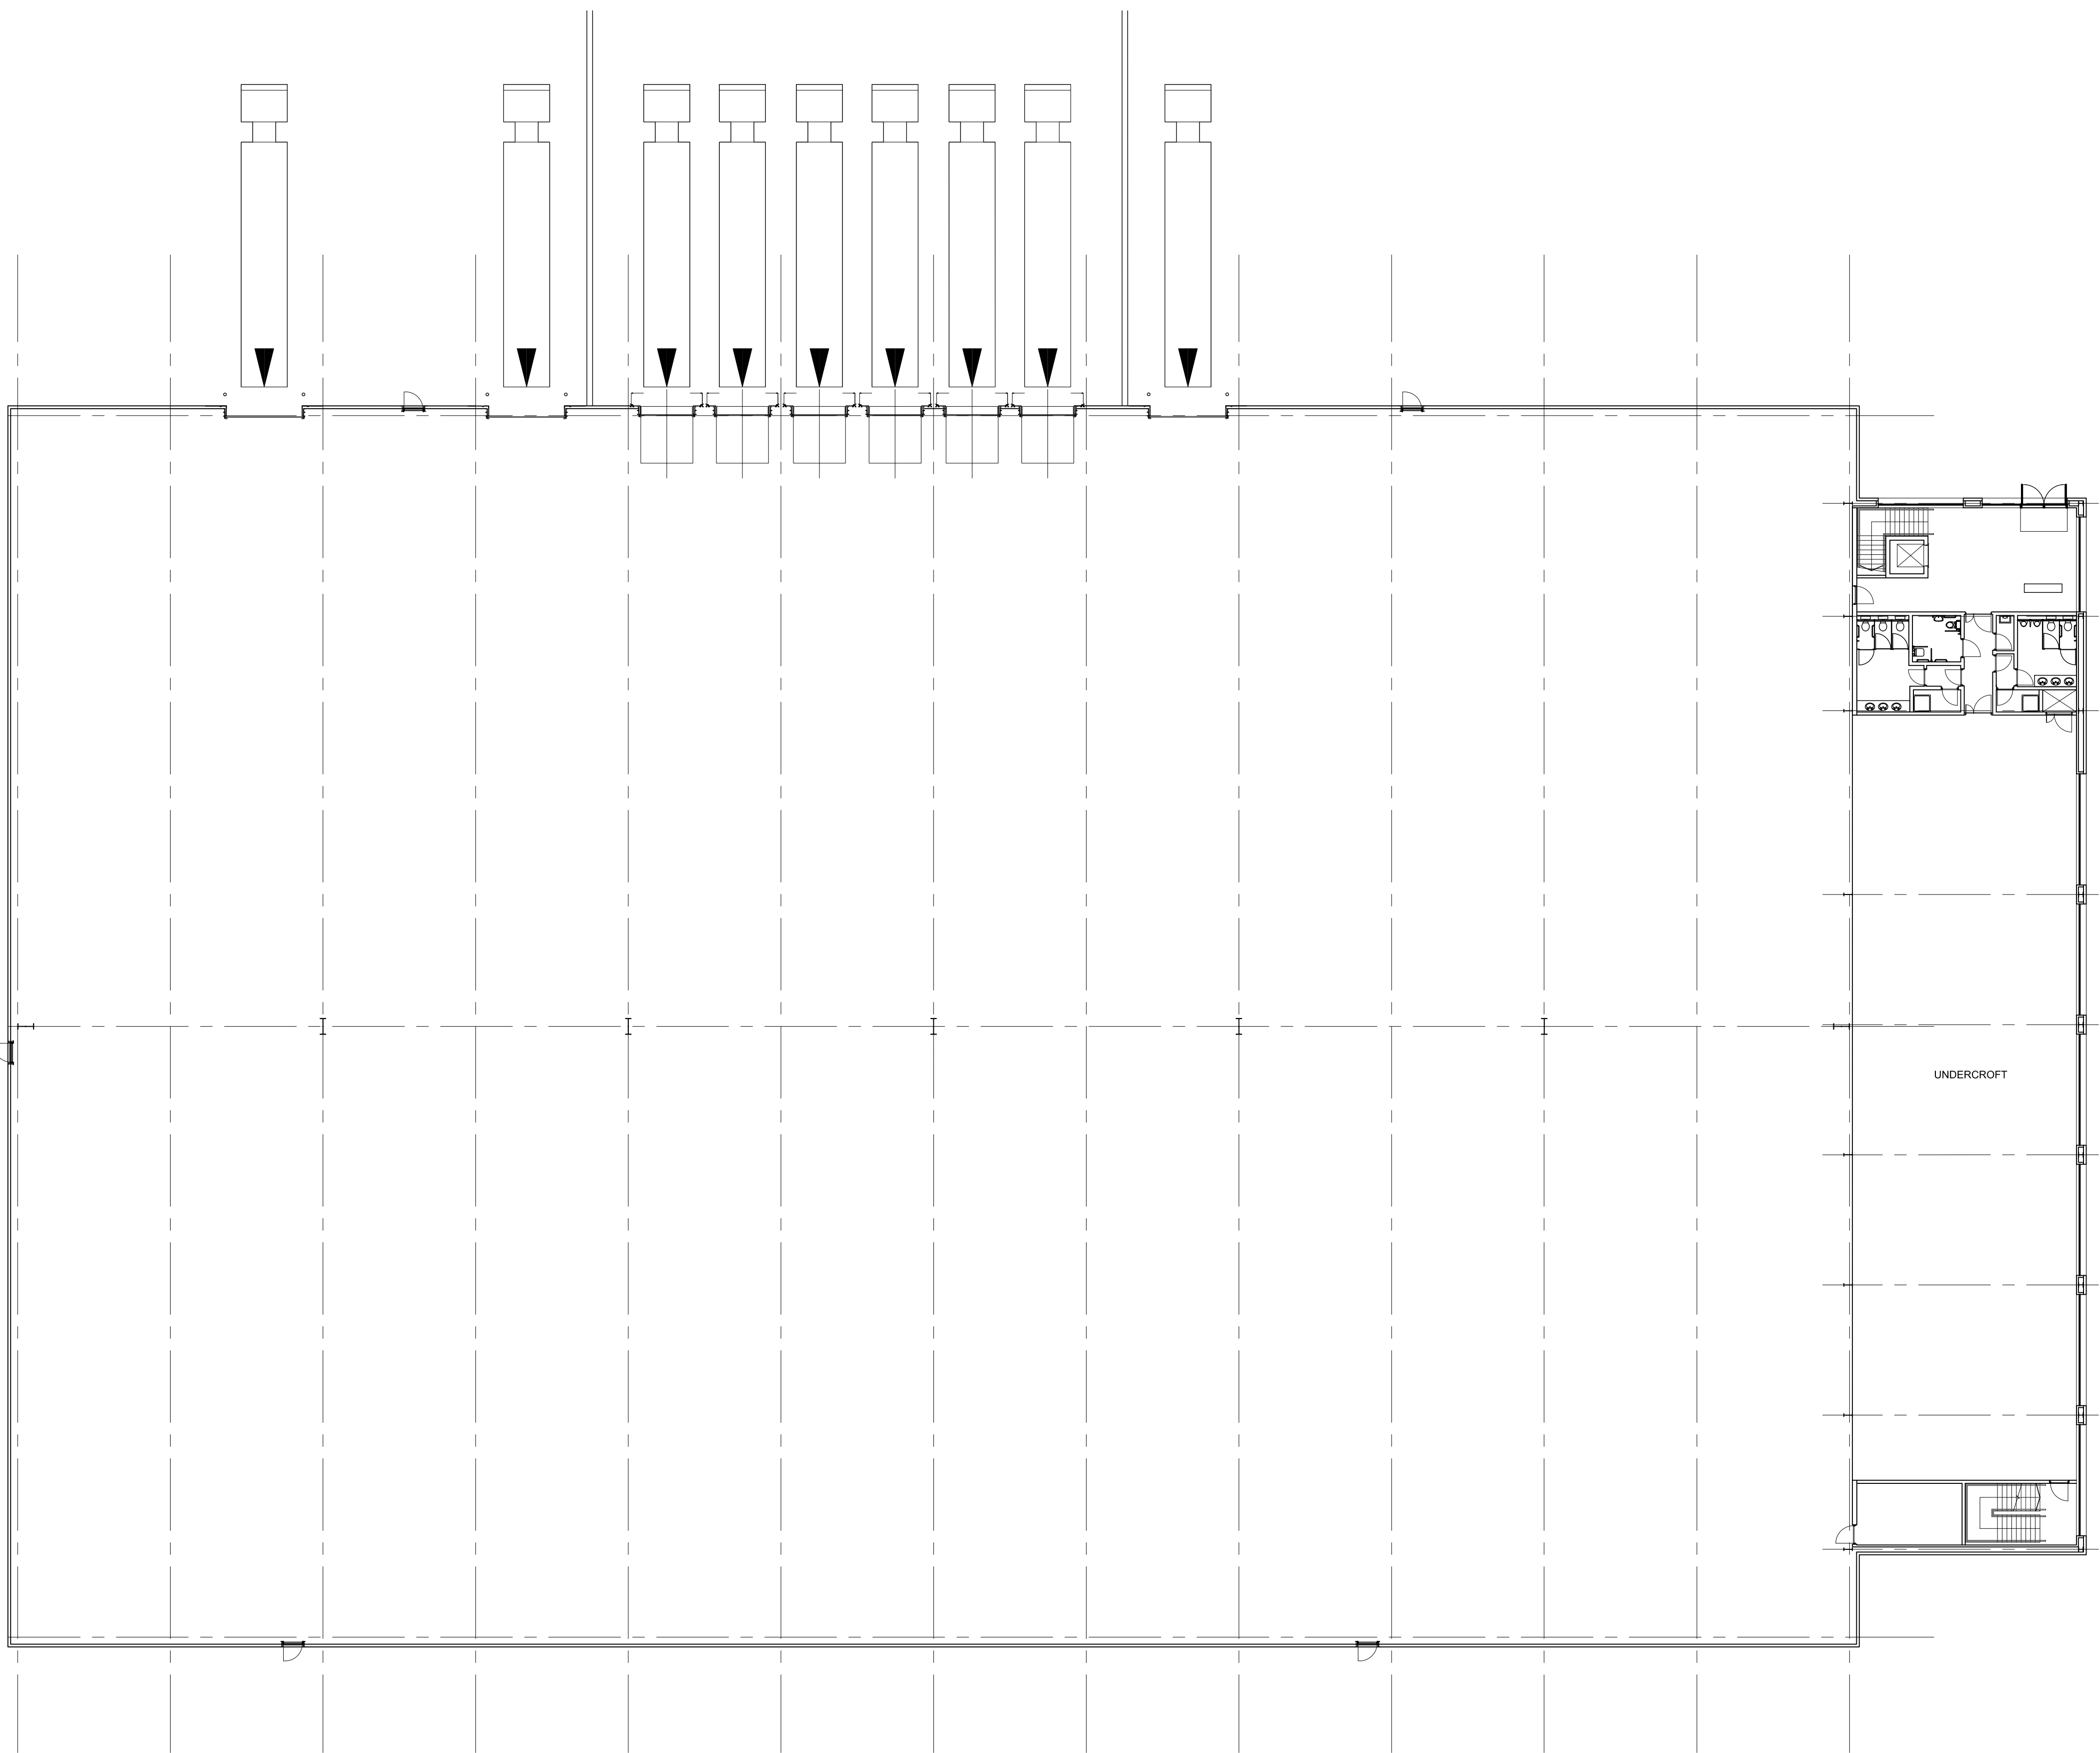

GROUND FLOOR PLAN UNIT 1

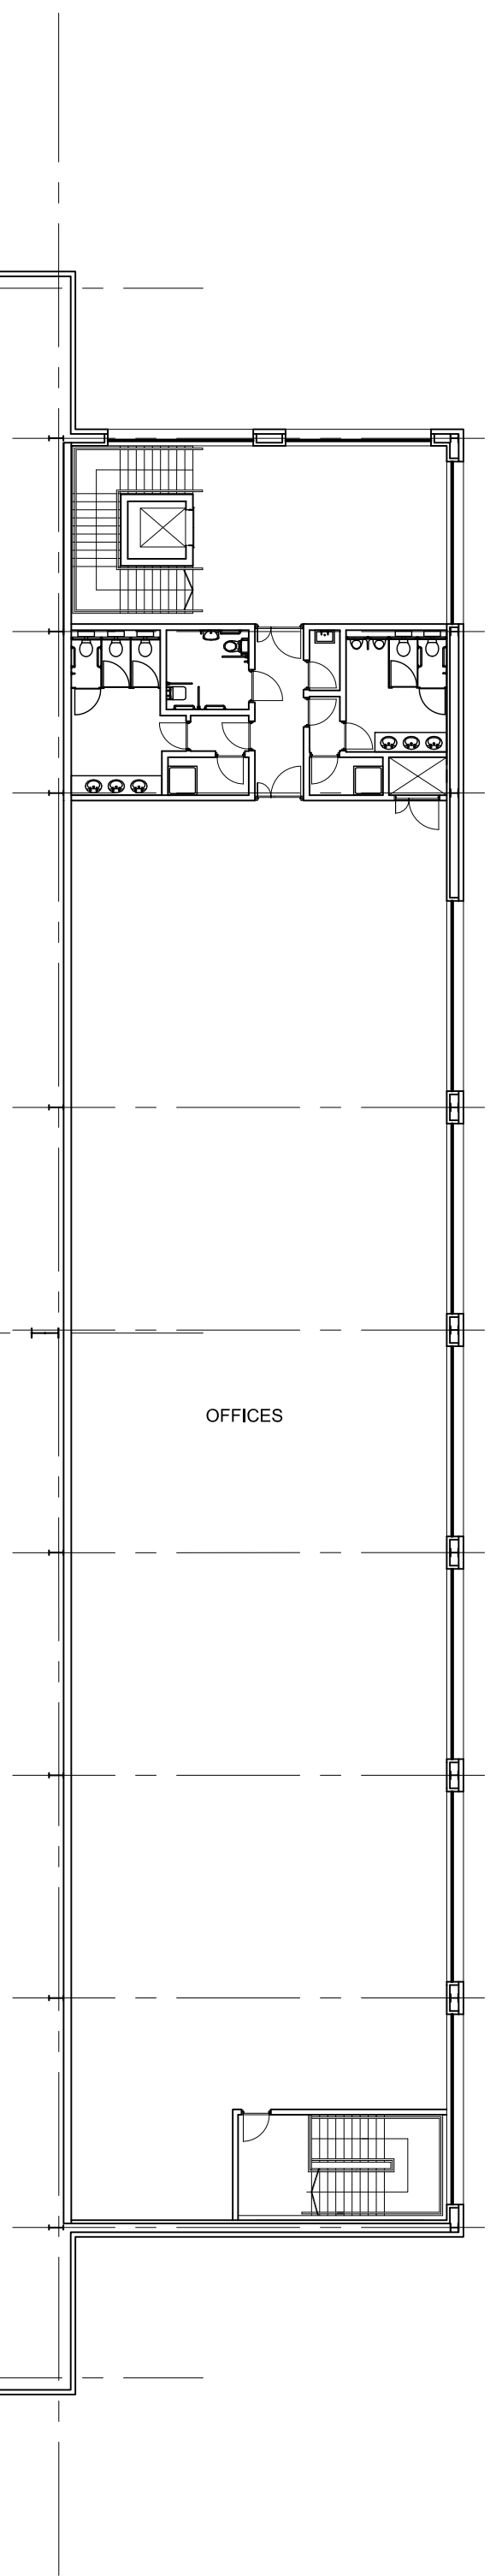

FIRST FLOOR PLAN UNIT 1

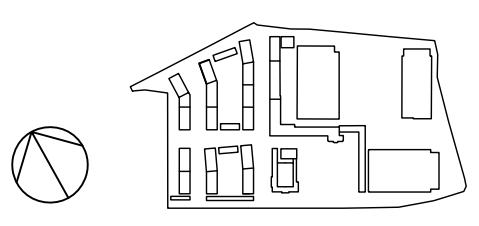

DATE	REV	DESCRIPTION	CHK.
CONSULTANTS DWG NO:			

MICHAEL SPARKS ASSOCIATES
11 Plato Place, St Dionis Road
London SW6 4TU
telephone +44 (0)20 77366162
info@ms-a-architects.co.uk