


All work to comply with
current building regulations
and codes of practice

Do not scale from drawings
all dimensions to be checked
on site before the start of
any work

All Proposed External Materials to Match
Existing External Materials


Any Proposed Windows to Flank wall to be
Obscure Glazed and Non-Opening below
1.7m from FFL

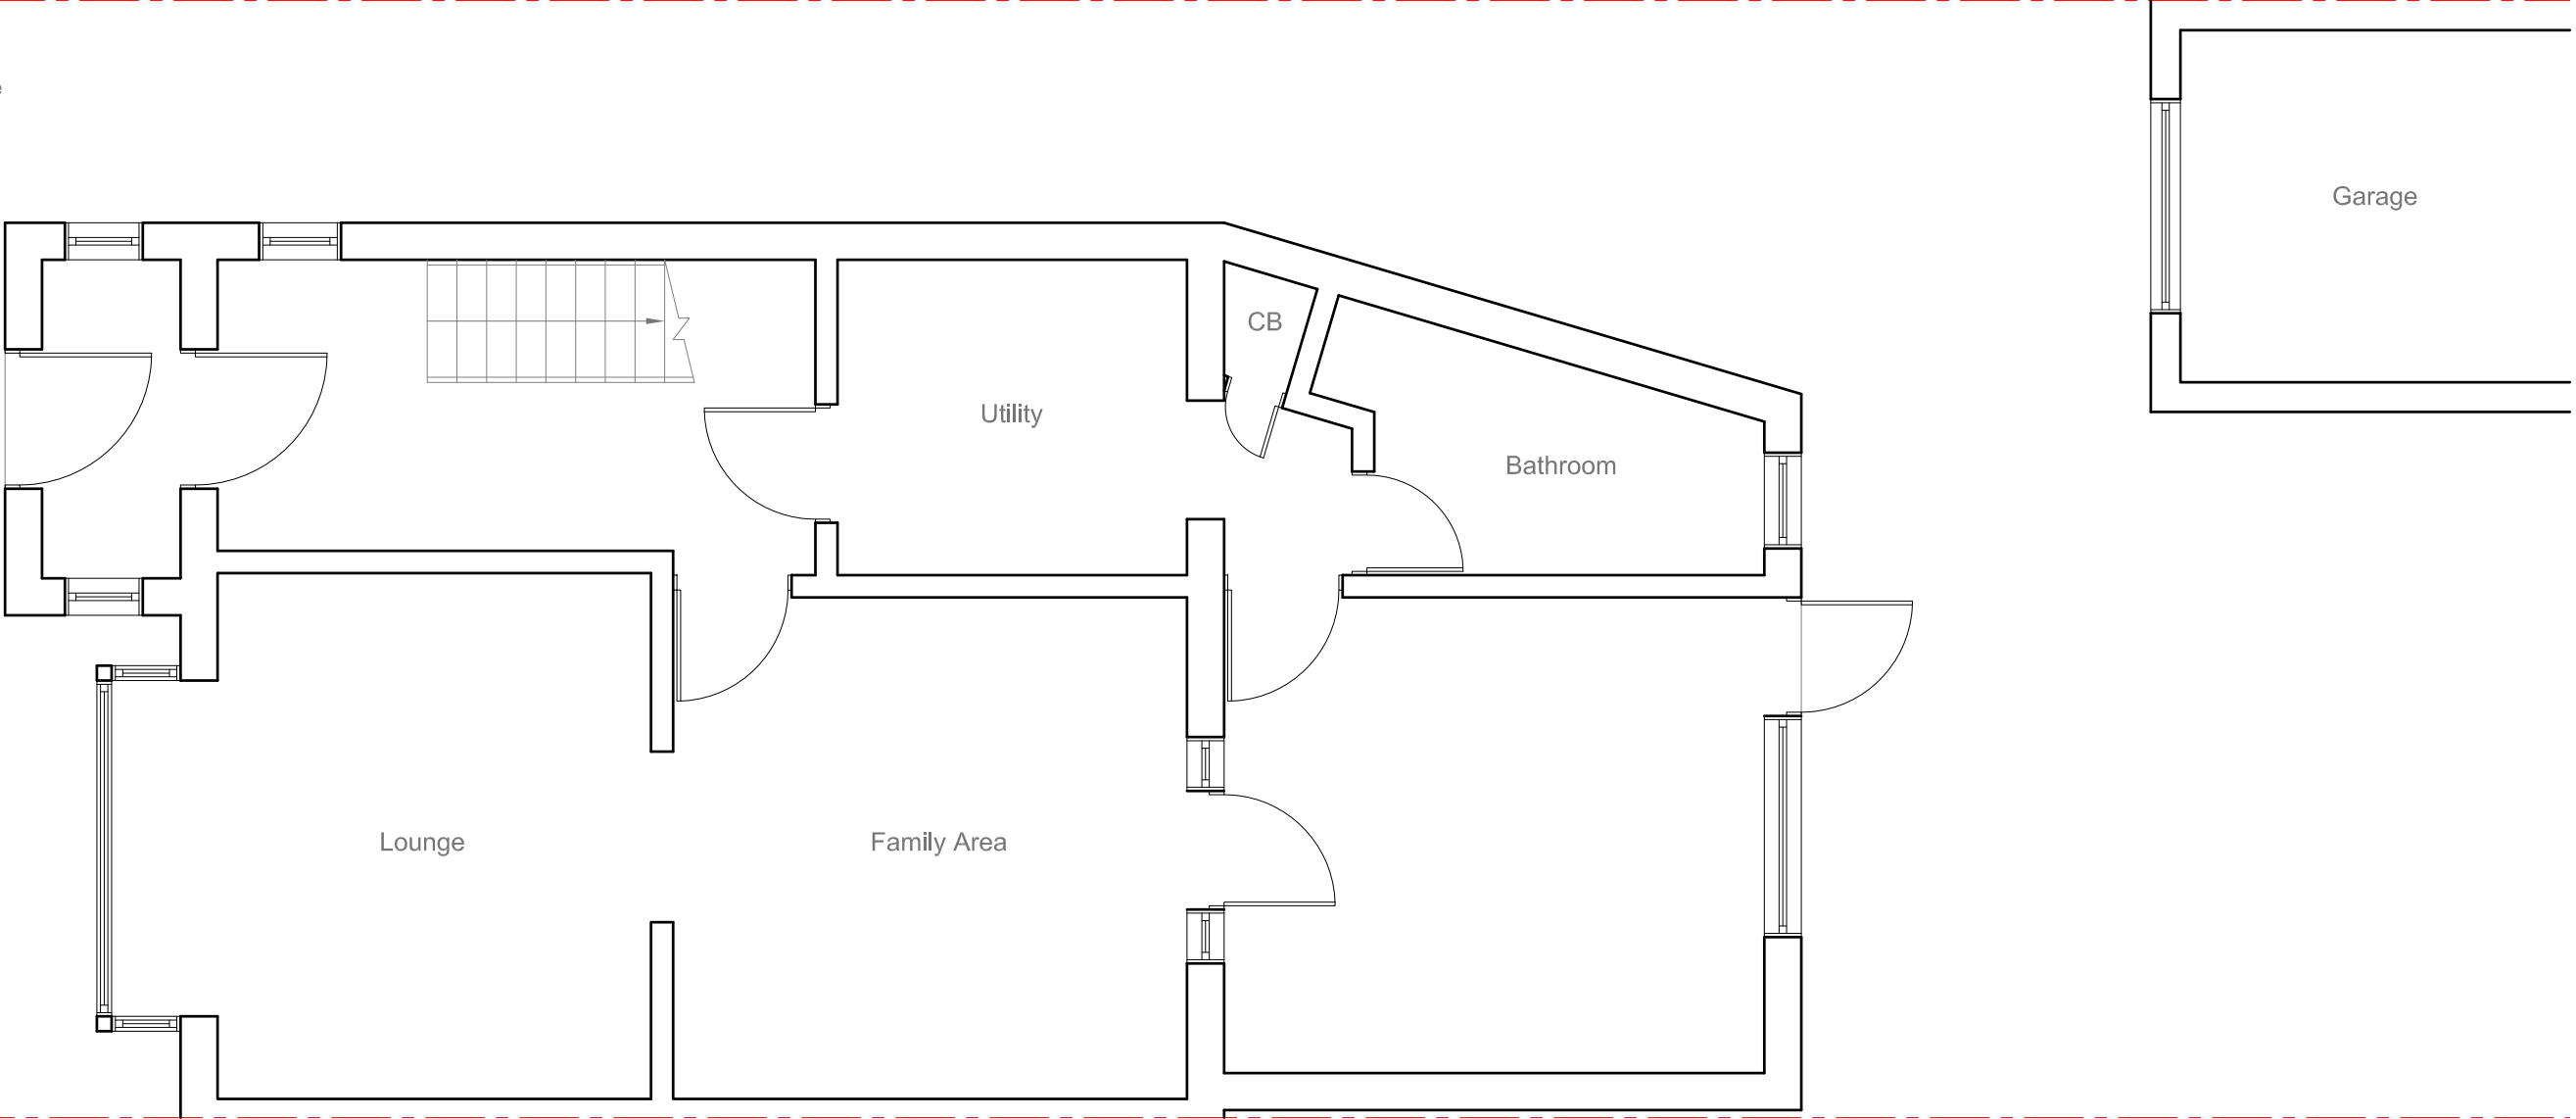

	<u>Site Address:</u> 12 Charnwood Road Hillingdon UB10 0HX	<u>Drawing Content:</u> Existing Ground Floor Plan	<u>Drawings No:</u> 12charnwoodroad/2021/01	<u>Date Drawn:</u> 22nd October 2021	Planning Issue	
	1	2	3	5	7	
			<u>Drawings Scale:</u> 1:50	<u>Drawn By:</u> KG	<u>Revision:</u>	
			4	6		8

All work to comply with
current building regulations
and codes of practice
Do not scale from drawings
all dimensions to be checked
on site before the start of
any work
All Proposed External Materials to Match
Existing External Materials

Any Proposed Windows to Flank wall to be
Obscure Glazed and Non-Opening below
1.7m from FFL

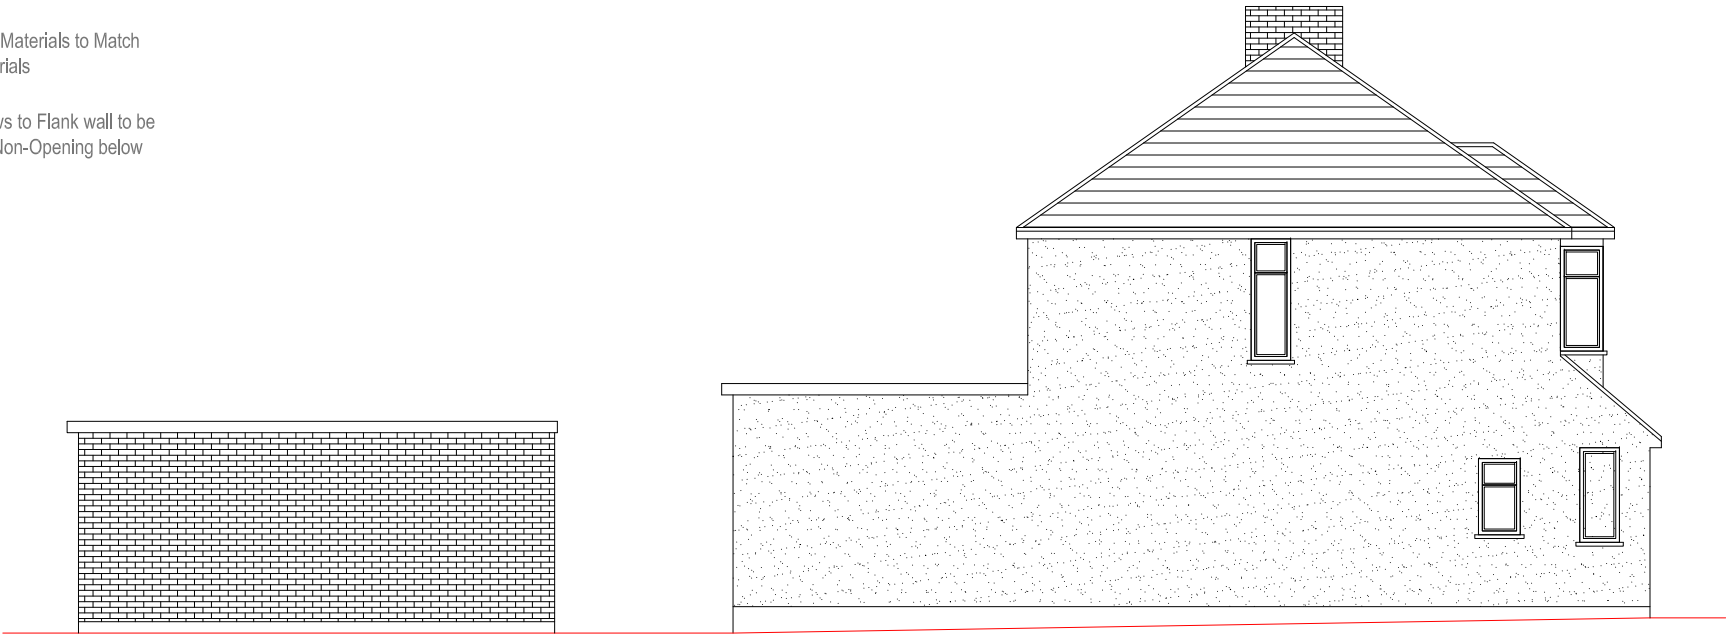


Existing Side Elevation Scale 1:100





Existing Front Elevation Scale 1:100



Existing Rear Elevation Scale 1:100

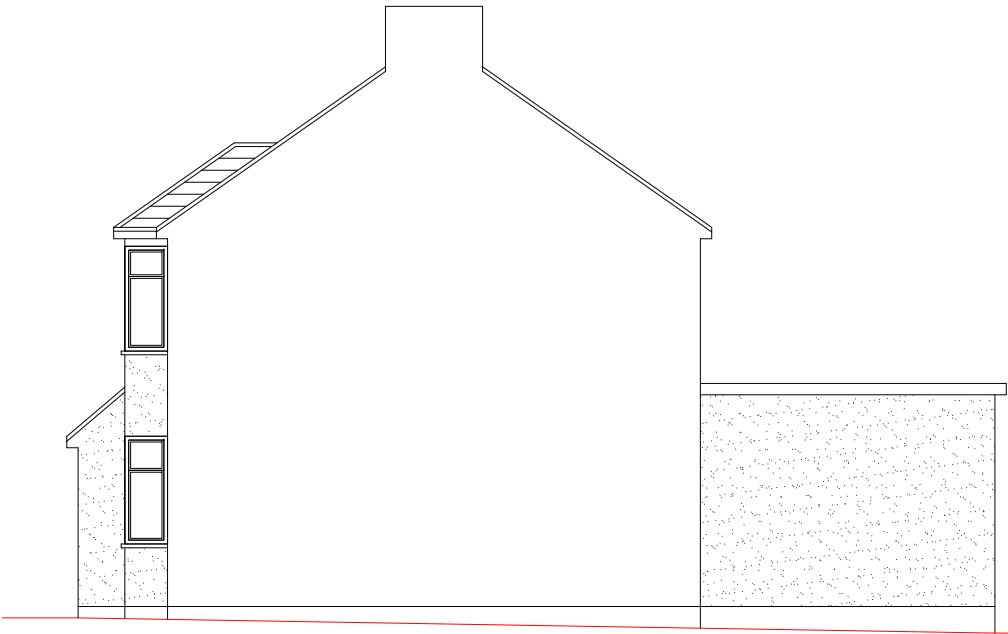

Existing Side Elevation Scale 1:100

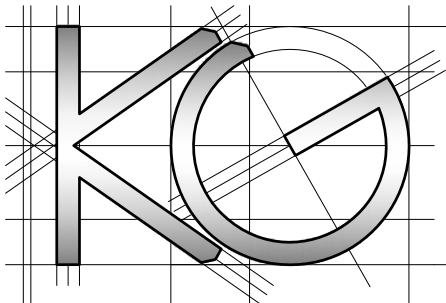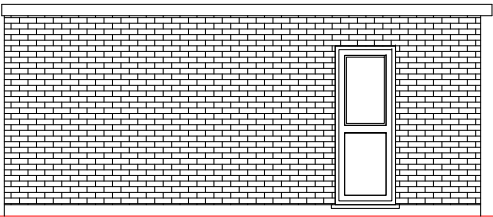



<u>Site Address:</u>	<u>Drawing Content:</u>	<u>Drawings No:</u>	<u>Date Drawn:</u>	Planning Issue						
12 Charnwood Road Hillingdon UB10 0HX	Existing Elevations	12charnwoodroad/2021/03	22nd October 2021	7						
1	2	<u>Drawings Scale:</u>	<u>Drawn By:</u>	<u>Revision:</u>						
		1:100	KG							8

All work to comply with
current building regulations
and codes of practice

Do not scale from drawings
all dimensions to be checked
on site before the start of
any work

All Proposed External Materials to Match
Existing External Materials

Any Proposed Windows to Flank wall to be
Obscure Glazed and Non-Opening below
1.7m from FFL

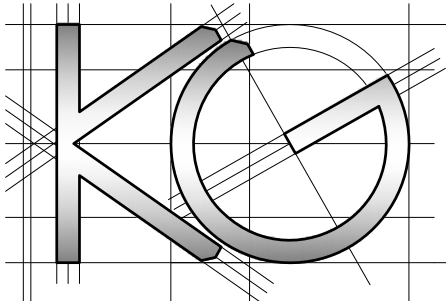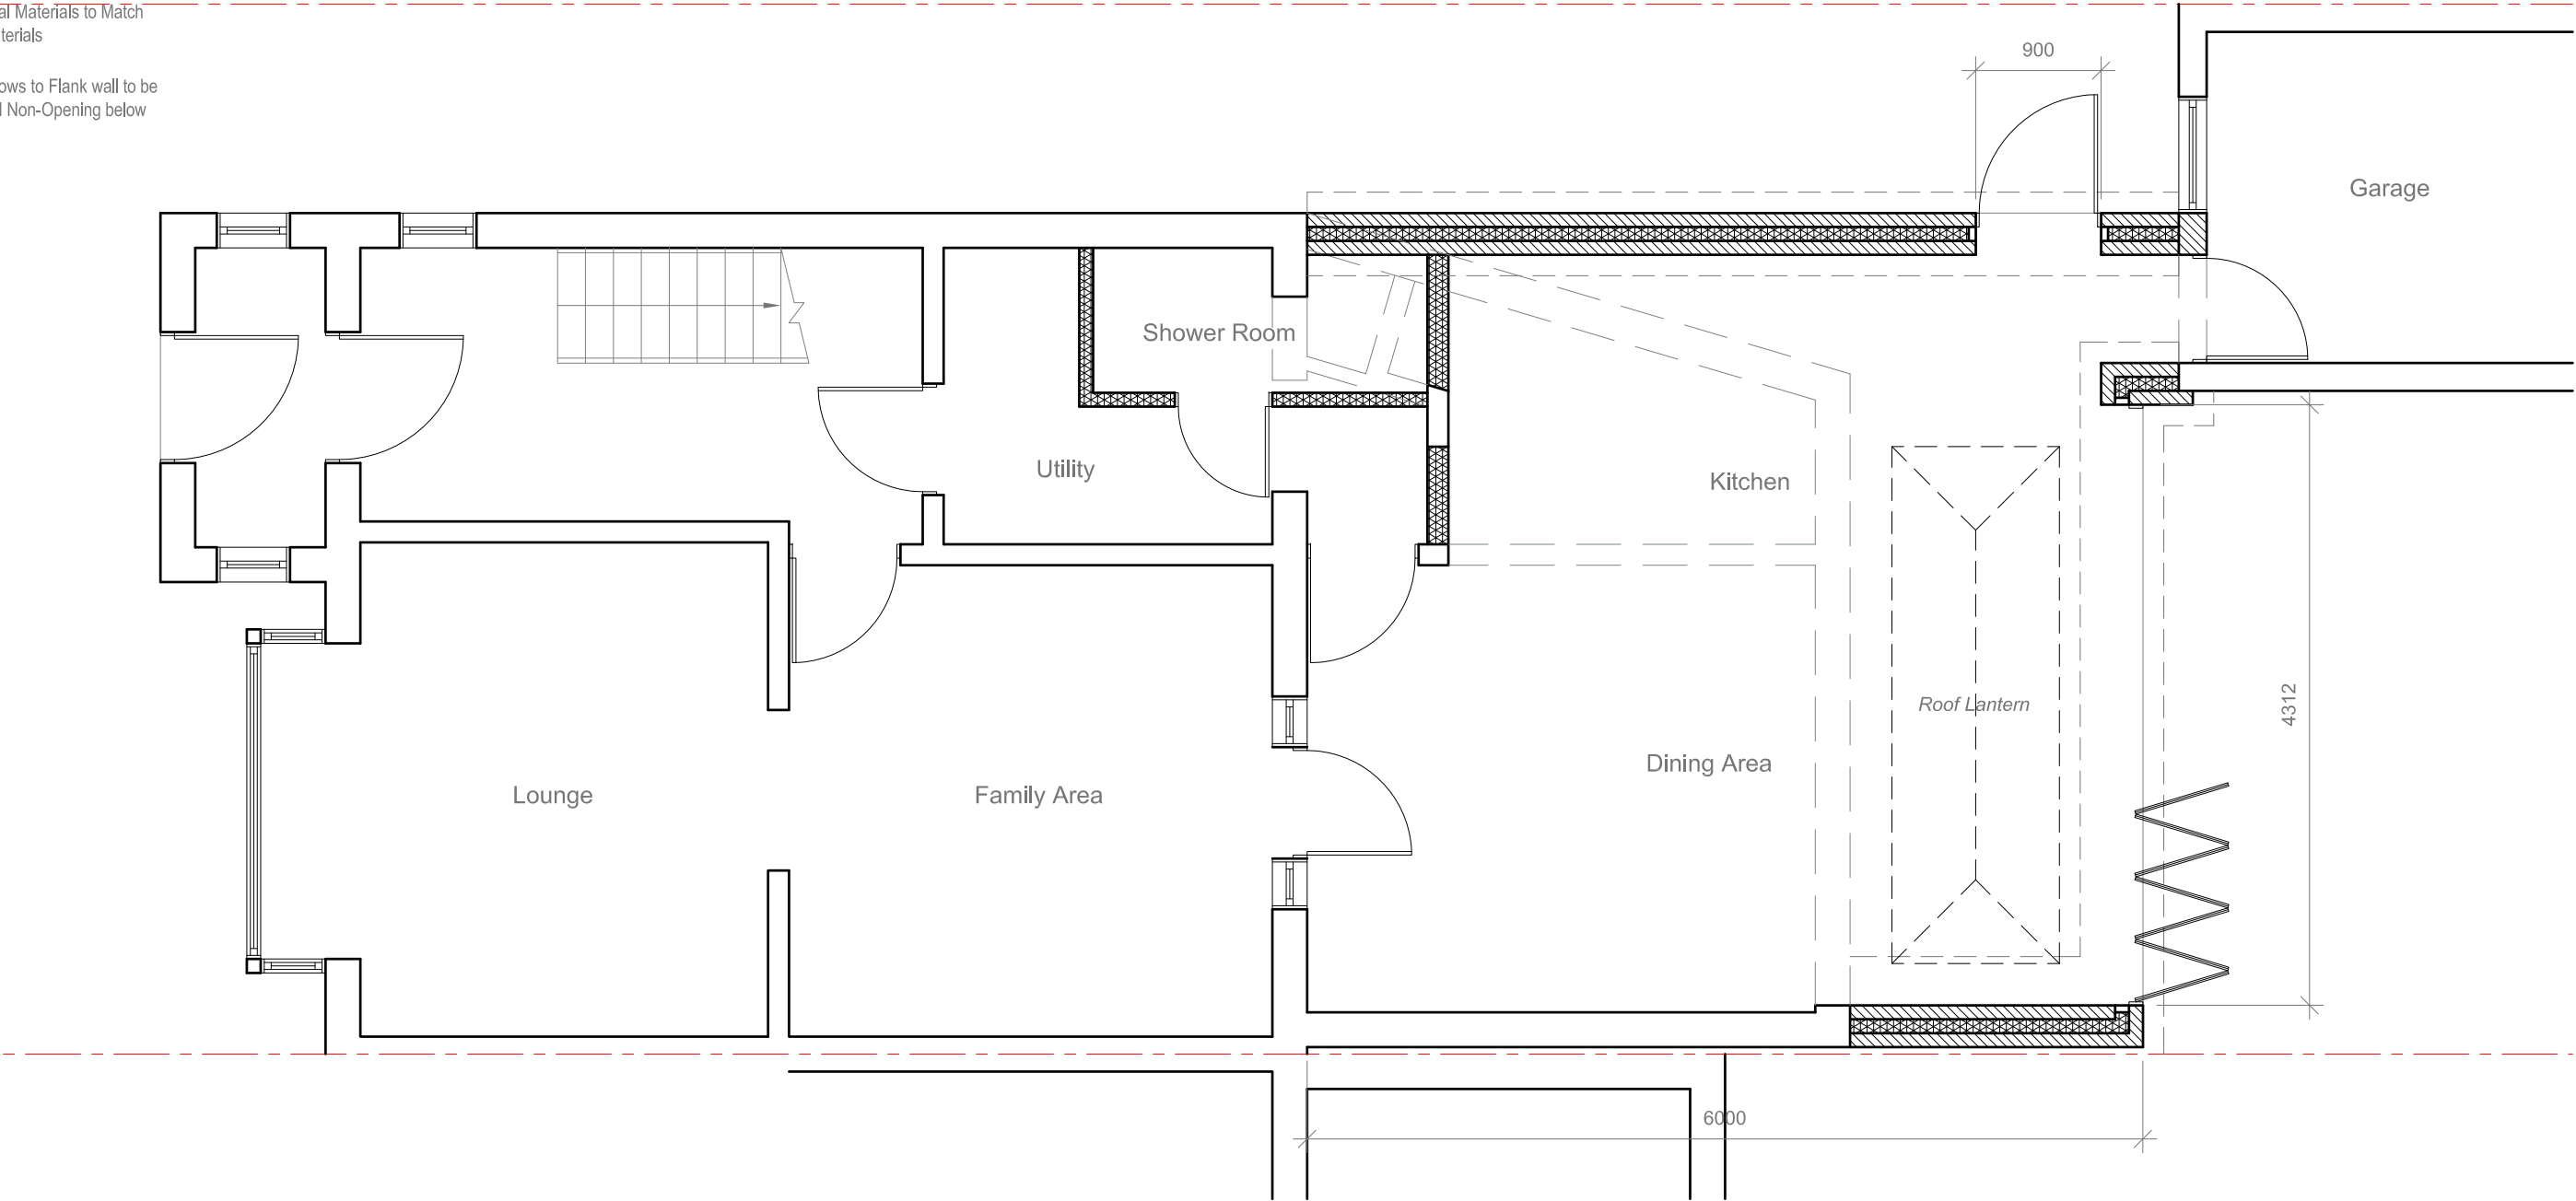

<u>Site Address:</u> 12 Charnwood Road Hillingdon UB10 0HX	<u>Drawing Content:</u> Proposed Ground Floor Plan	<u>Drawings No:</u> 12charnwoodroad/2021/04		<u>Date Drawn:</u> 22nd October 2021		Planning Issue	
		3		5		7	
		<u>Drawings Scale:</u> 1:50		<u>Drawn By:</u> KG		<u>Revision:</u>	
1	2	4	6	8			

All work to comply with current building regulations and codes of practice
Do not scale from drawings
all dimensions to be checked on site before the start of any work
All Proposed External Materials to Match Existing External Materials


Any Proposed Windows to Flank wall to be Obscure Glazed and Non-Opening below 1.7m from FFL




Proposed Side Elevation Scale 1:100




Existing Front Elevation Scale 1:100

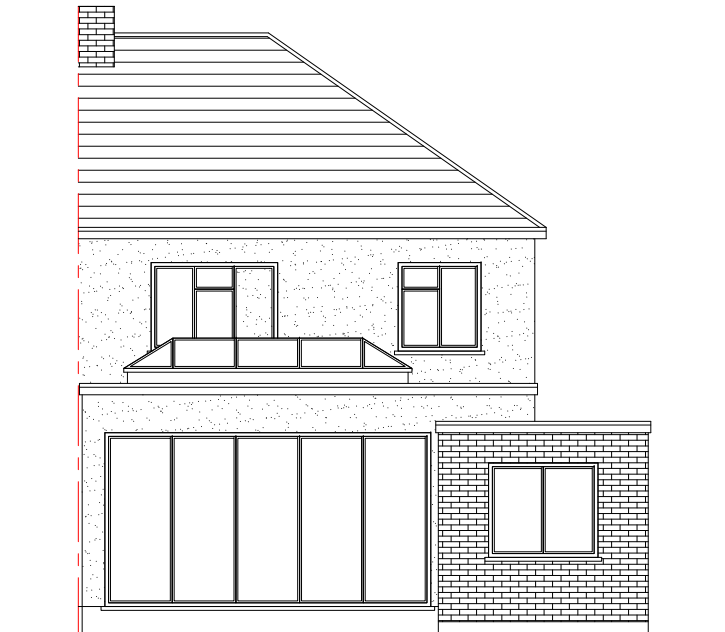

Proposed Rear Elevation Scale 1:100

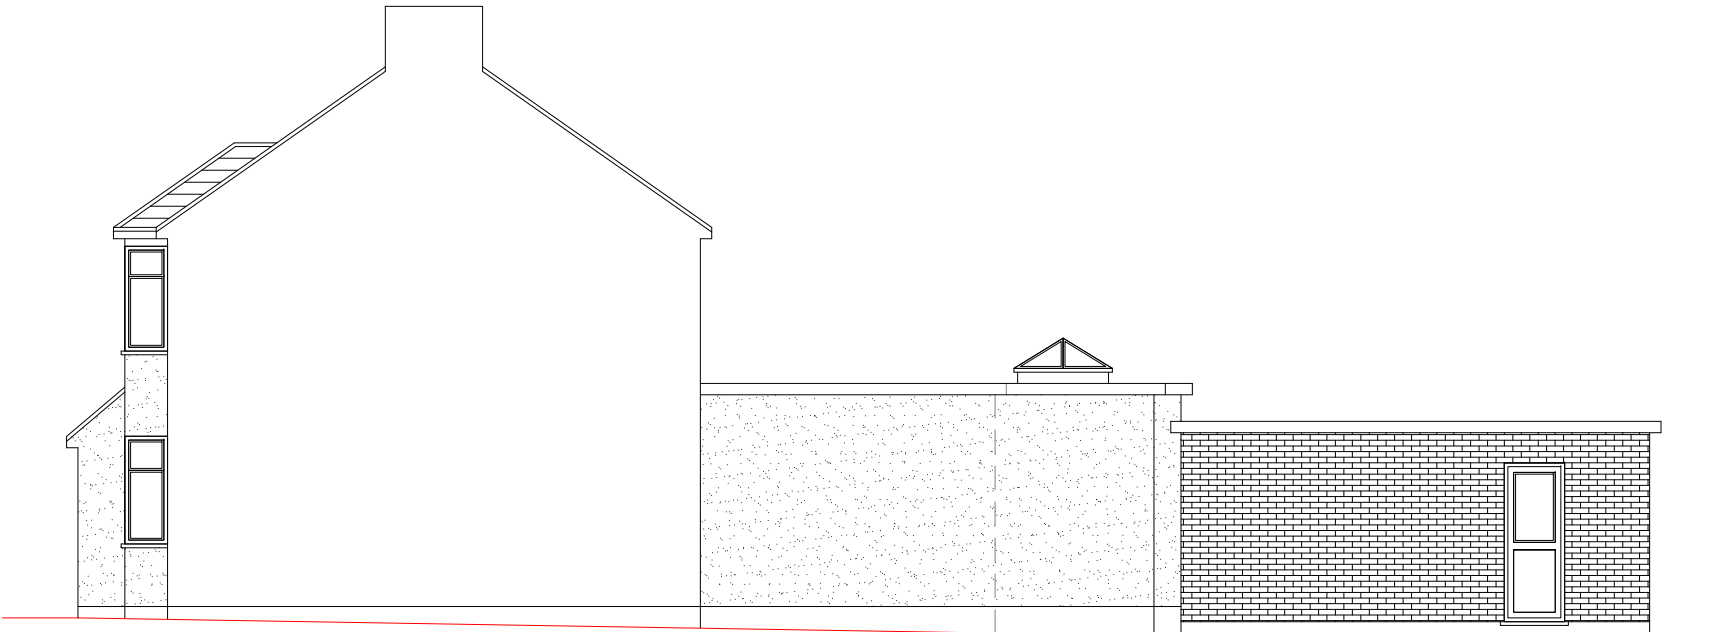

Proposed Side Elevation Scale 1:100

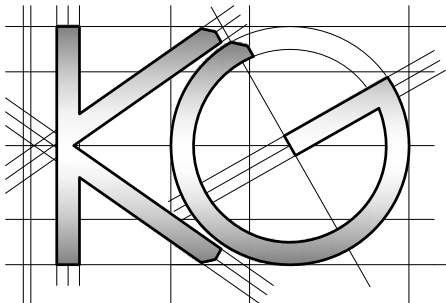

<u>Site Address:</u>	<u>Drawing Content:</u>	<u>Drawings No:</u>	<u>Date Drawn:</u>	Planning Issue						
12 Charnwood Road Hillingdon UB10 0HX	Proposed Elevations	12charnwoodroad/2021/05	22nd October 2021	7						
1	2	<u>Drawings Scale:</u>	<u>Drawn By:</u>	<u>Revision:</u>						
		1:100	KG						8	